


	Neath Abbey Tesco Superstore Property Boundary
	Electric Vehicle Charge points with Integrated Media Screen Location

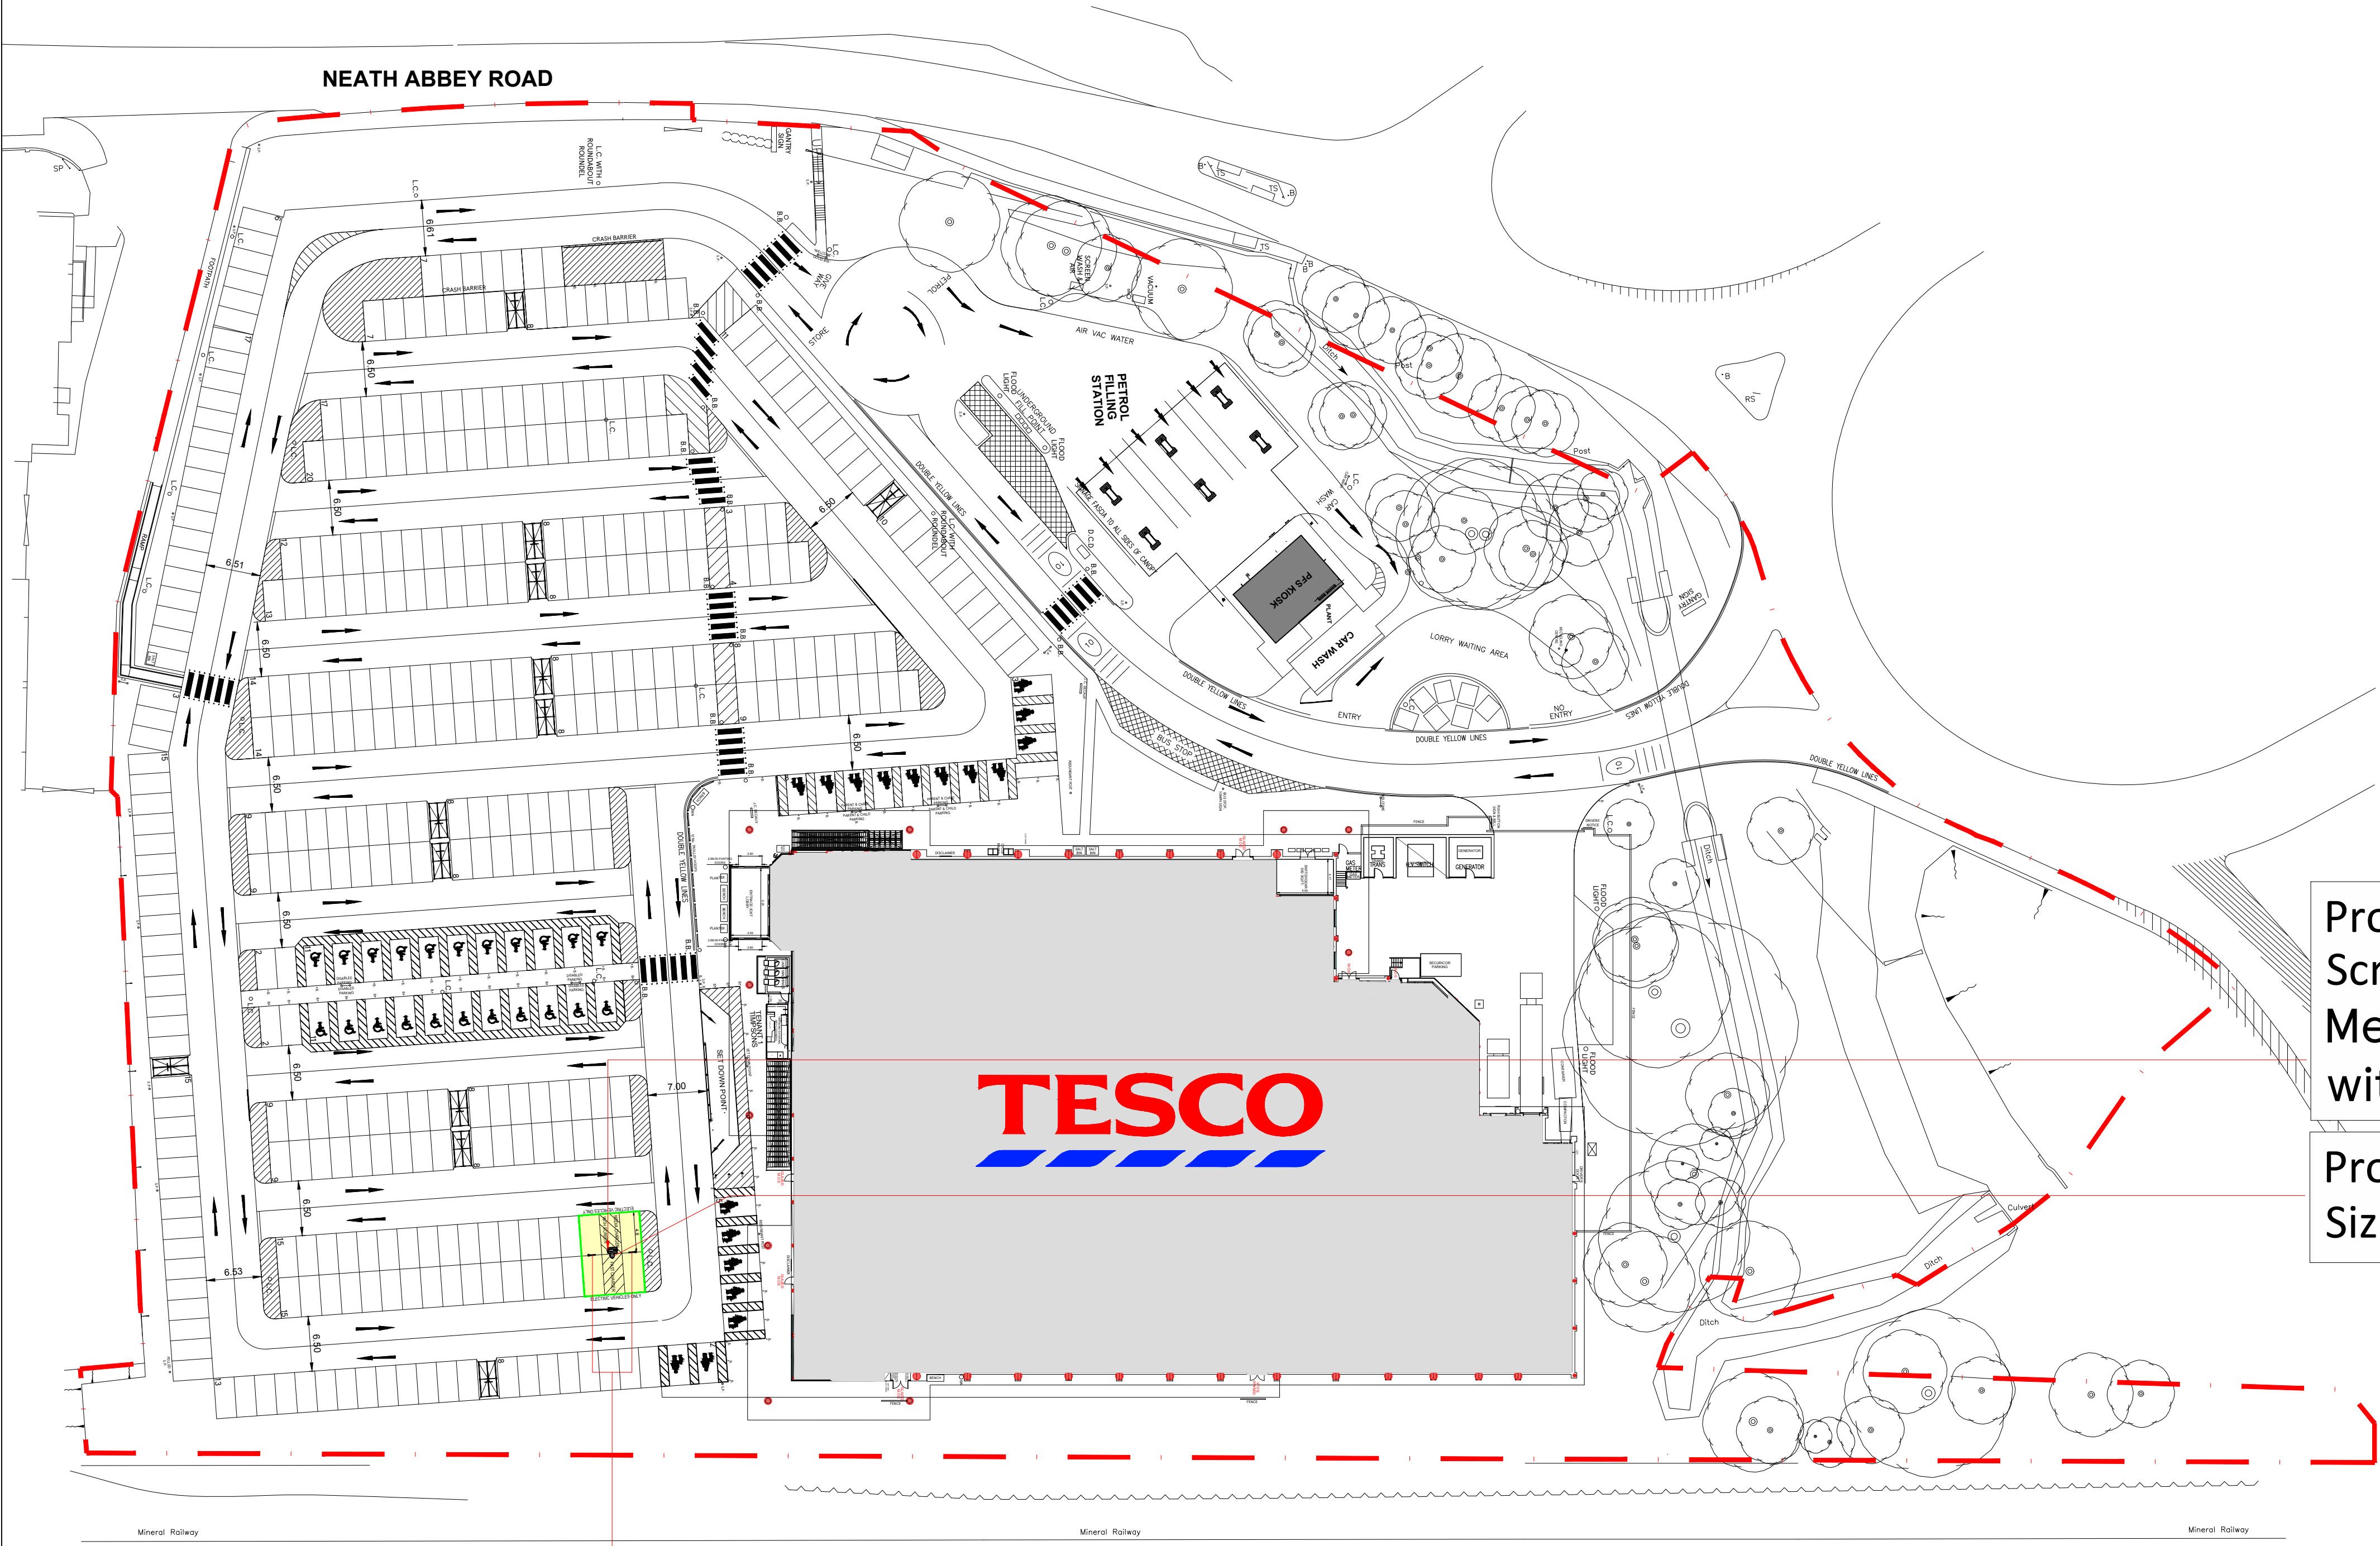


Proposed location for the Media Charger with Screen
Media Charger Unit : size-860(W)x2160(H)mm
with Screen size-530(W)x930(H) mm

Proposed Location for Fast Charger Unit
Size: 570(W)x1357(H) mm

Proposed 2X Post for Signage (size 700mm x 1250mm)

SCALE BAR

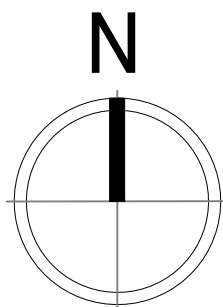

DRAWING NO
02_2918_02B

SCALE
1:500@A1

CHECKED BY
ANDY HORWOOD

DRAWN BY
GANESH.B.M

DATE
23.01.2020

STORE TYPE
SUPERSTORE

STORE NAME
NEATH ABBEY

CONTENT
PROPOSED SITE PLAN_UNIT



FEASIBILITY PLANNING
STORE PLANNING DEPARTMENT
PROPERTY SERVICES
HIGHWOODS BUILDING, KESTREAL WAY
WELWYN GARDEN CITY, HERTFORDSHIRE, AL7 1GB UK
TELEPHONE : 01707 395150

THE COPYRIGHT AND ALL OTHER RIGHTS IN AND RELATING TO THIS PUBLICATION
BELONG TO AND ARE THE SOLE PROPERTY OF TESCO STORES LIMITED.
ALL RIGHTS ARE RESERVED. NEITHER THE WHOLE NOR ANY PART OF THIS
PUBLICATION MAY BE REPRODUCED OR TRANSMITTED IN ANY FORM OR BY ANY
ELECTRONIC OR MECHANICAL MEANS INCLUDING PHOTOCOPYING AND RECORDING
OR FROM ANY RETRIEVAL SYSTEM WITHOUT THE PRIOR WRITTEN LICENCE FROM THE
OWNER. © 1997 TESCO STORES LIMITED