


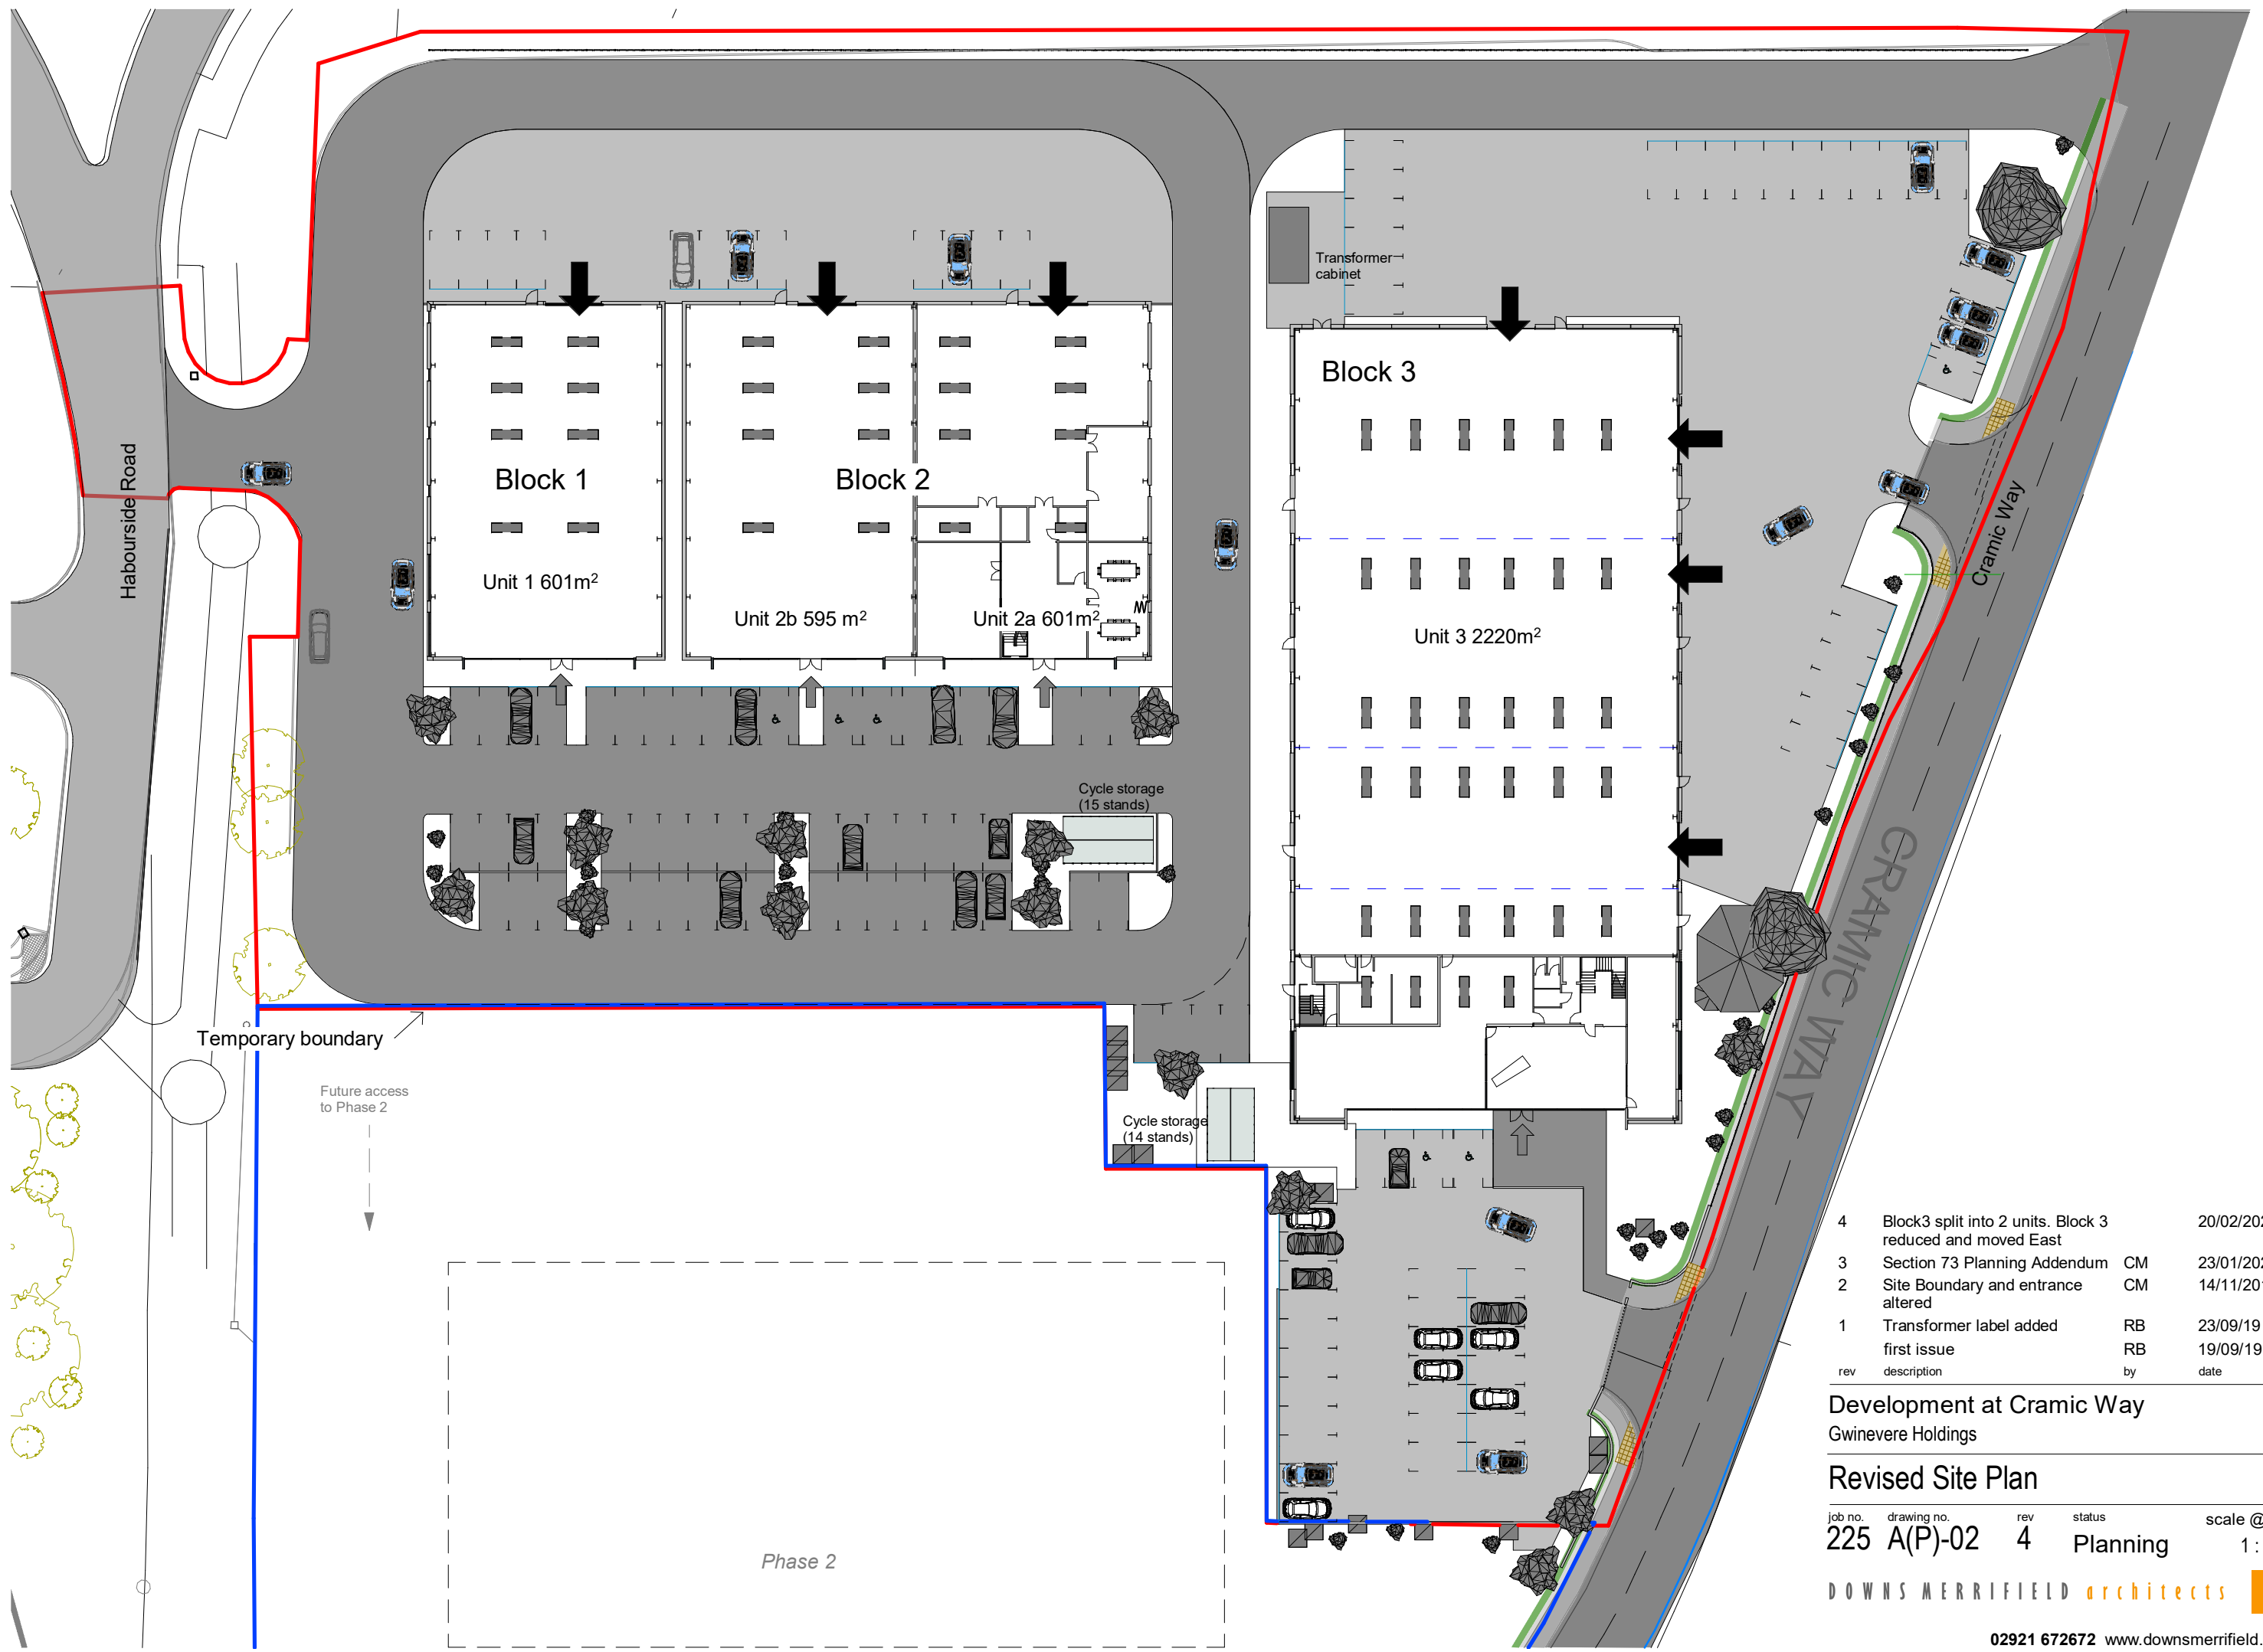

4	Block3 split into 2 units. Block 3 reduced and moved East		20/02/2020
3	Section 73 Planning Addendum	CM	23/01/2020
2	Site Boundary and entrance altered	CM	14/11/2019
1	Transformer label added	RB	23/09/19
	first issue	RB	19/09/19
rev	description	by	date

Development at Cramic Way
Gwinevere Holdings

Revised Site Plan

job no.	drawing no.	rev	status	scale @ A3
225	A(P)-02	4	Planning	1 : 500