


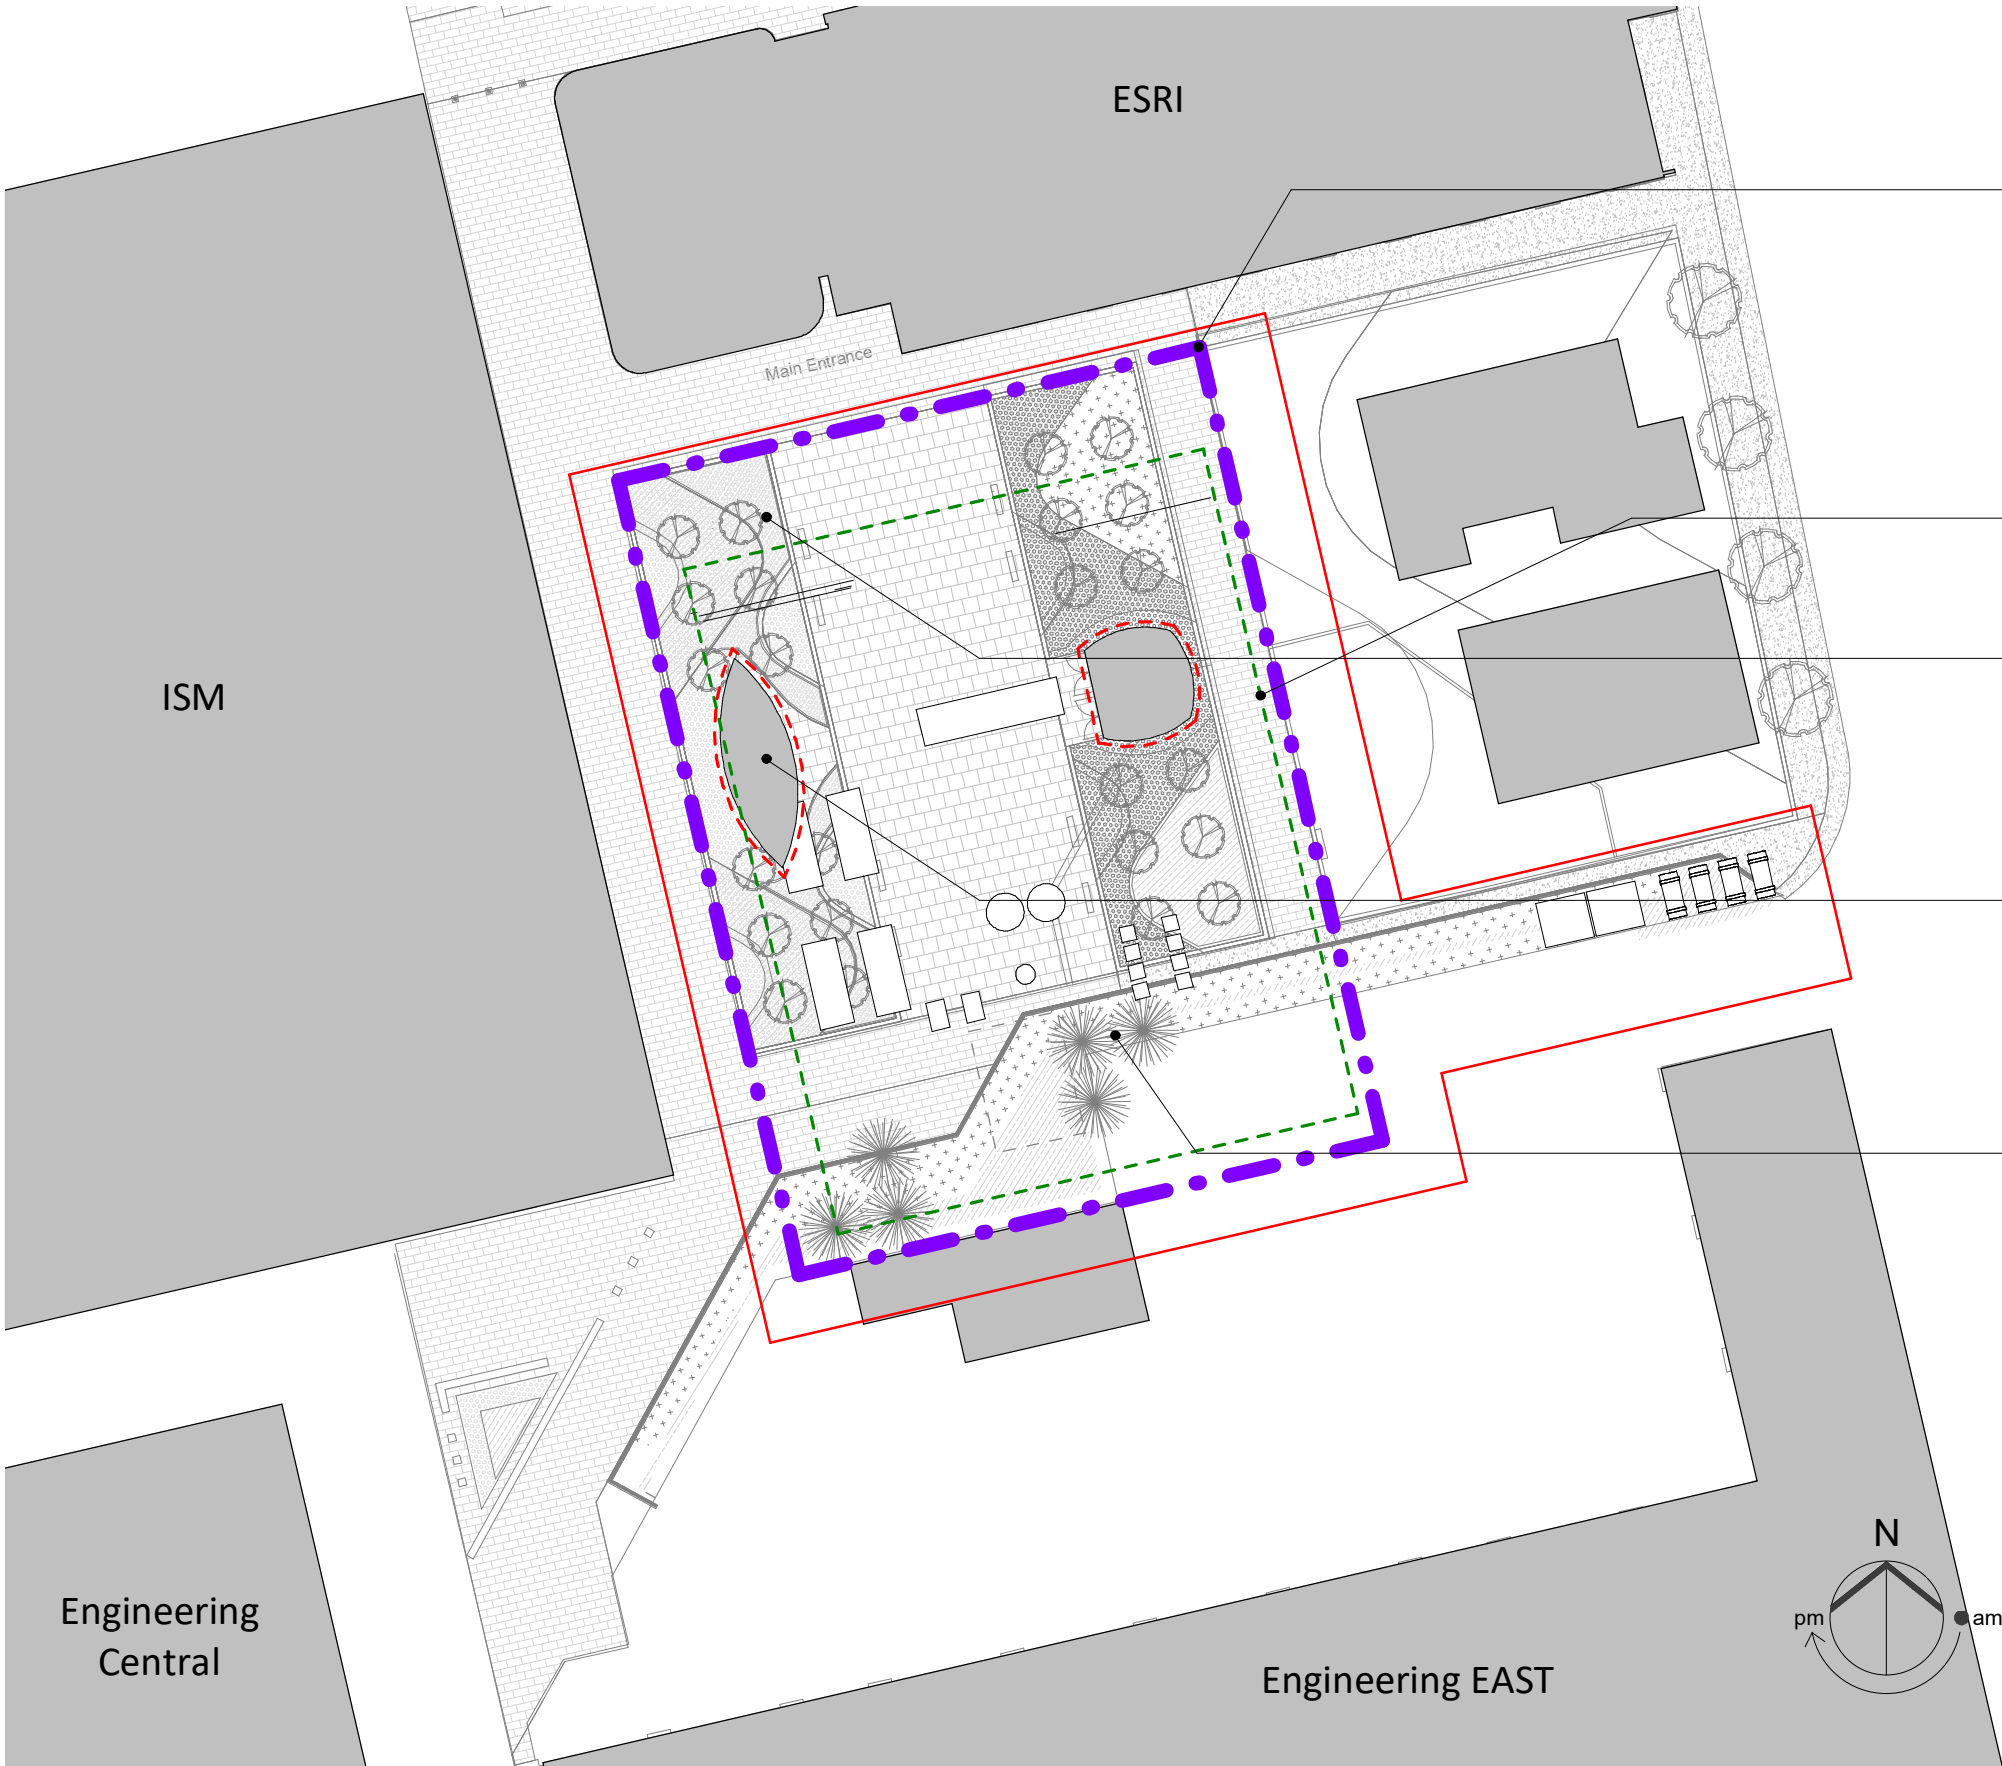

Zone of proposed demolition including

- Hard landscaping
- Soft landscaping
- Cycle Shelter
- ORACLE outdoor classroom
- Industrial Wildflower Garden
- Proposed area of demolition 2200m²

Proposed footprint of CISM building

ORACLE - Building to be relocated in line with SU strategy drawing BC-01-03 CISM Existing Building Relocations.

Cycle shelter - Provision to be relocated in line with SU strategy drawing BC-01-03 CISM Existing Building Relocations.

Soft landscaping and existing fence to be removed within red line boundary

Site Plan. Existing and demolition
1 : 500

S4	P21	17.04.20	Planning Issue
S1	P4	11.12.19	Planning Pre-Application Drawing Issue
S1	P1	09.08.19	STAGE 3 ISSUE
S1	12	06.08.19	Drawing Issued for pre-application submission to NPT
STATUS	REV	DATE	DESCRIPTION

CLIENT	REVISED BY
Swansea University	RC
	CHECKED BY
	PW
	ORIGINATOR NO
	152296

CONSULTANT

STRIDE TREGLOWN

www.stridetreglown.com © Stride Treglown Limited 2017

PROJECT

CISM

SU Bay Campus

DRAWING TITLE

Existing Site Plan and Demolition Plan

SUITABILITY STATUS	SCALE
S1 : SUITABLE FOR CO-ORDINATION	1 : 500 @ A3
PROJECT ORIGINATOR ZONE LEVEL TYPE ROLE CLASS. NUMBER	REVISION
152296-STL-ZZZZ-XX-DR-A-XX-19000	P21