


Notes.
All details existing, unless marked proposed
Original drawing size A4
Scaled dimensions should not be taken from this
drawing unless authorised.

— Site Boundary
— Advert Location



Sign Panel Locations

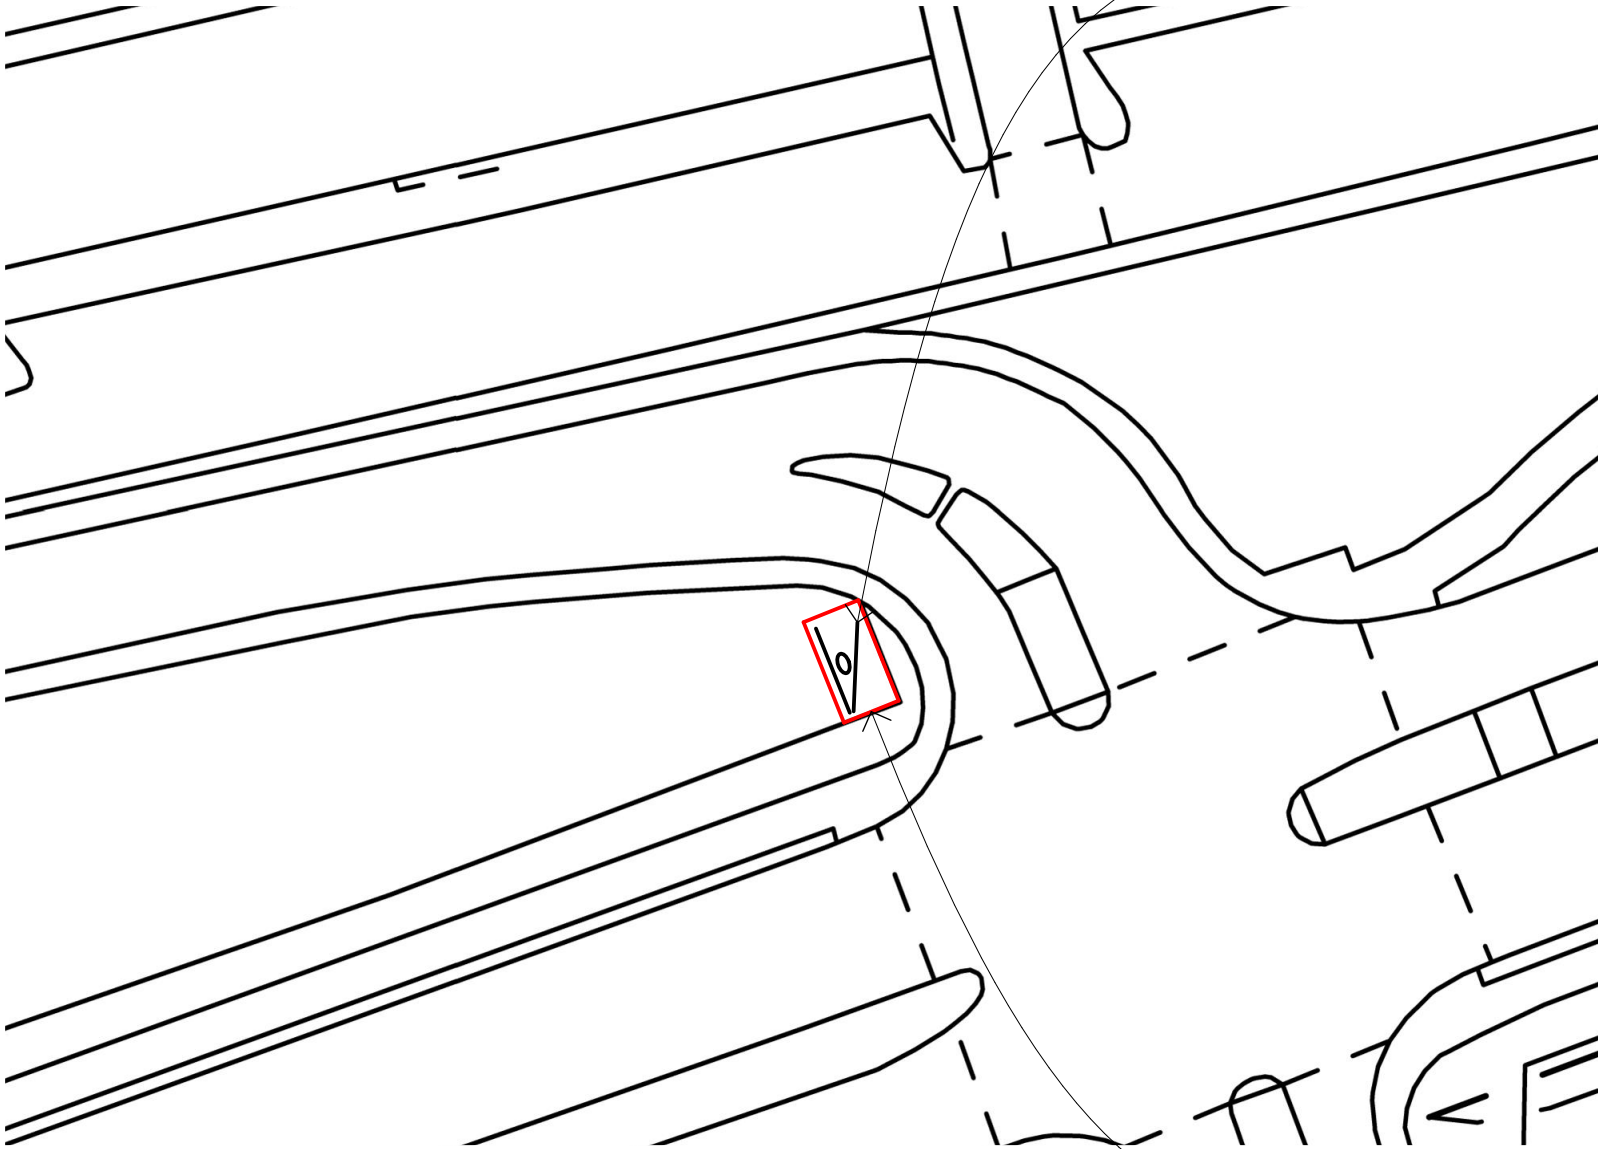

Application Site



ALIGHT MEDIA Ref:

8848

Project

Land at
Corner Park Garage
Fabian Way,
Crymlyn Burrows, Skewen
Swansea
SA1 8QB

Drawing Name

Site Plan - Proposed

Drawing Status

PLANNING

Revision

- First Formal Issue CO

Date

17.6.2020

Drawing Scale @ A4

1:500

Layout ID

Revision

T4565 A4 051