

Notes.  
All details existing, unless marked proposed  
Original drawing size A4  
Scaled dimensions should not be taken from this  
drawing unless authorised.

**ALIGHT MEDIA Ref:**

8848

**Project**

Land at  
Corner Park Garage  
Fabian Way,  
Crymlyn Burrows, Skewen  
Swansea  
SA1 8QB

**Drawing Name**

**Elevations - Existing  
and Proposed**

**Drawing Status**

**PLANNING**

**Revision**

- First Formal Issue CO

**Date**

17.6.2020

**Drawing Scale @ A4**


1:100

**Layout ID**

**Revision**

T4565 A4 061

Proposed 48 sheet digital display  
6m wide x 3m high

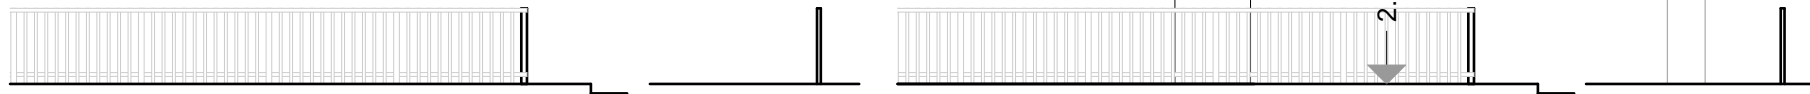

**Existing**  
East Elevation

**Section**

**Proposed**  
East Elevation

**Section**