




SITE PLAN 1:500

SITE LOCATION PLAN
AREA 5 HA
SCALE 1:1250 on A4
CENTRE COORDINATES: 273134, 200300

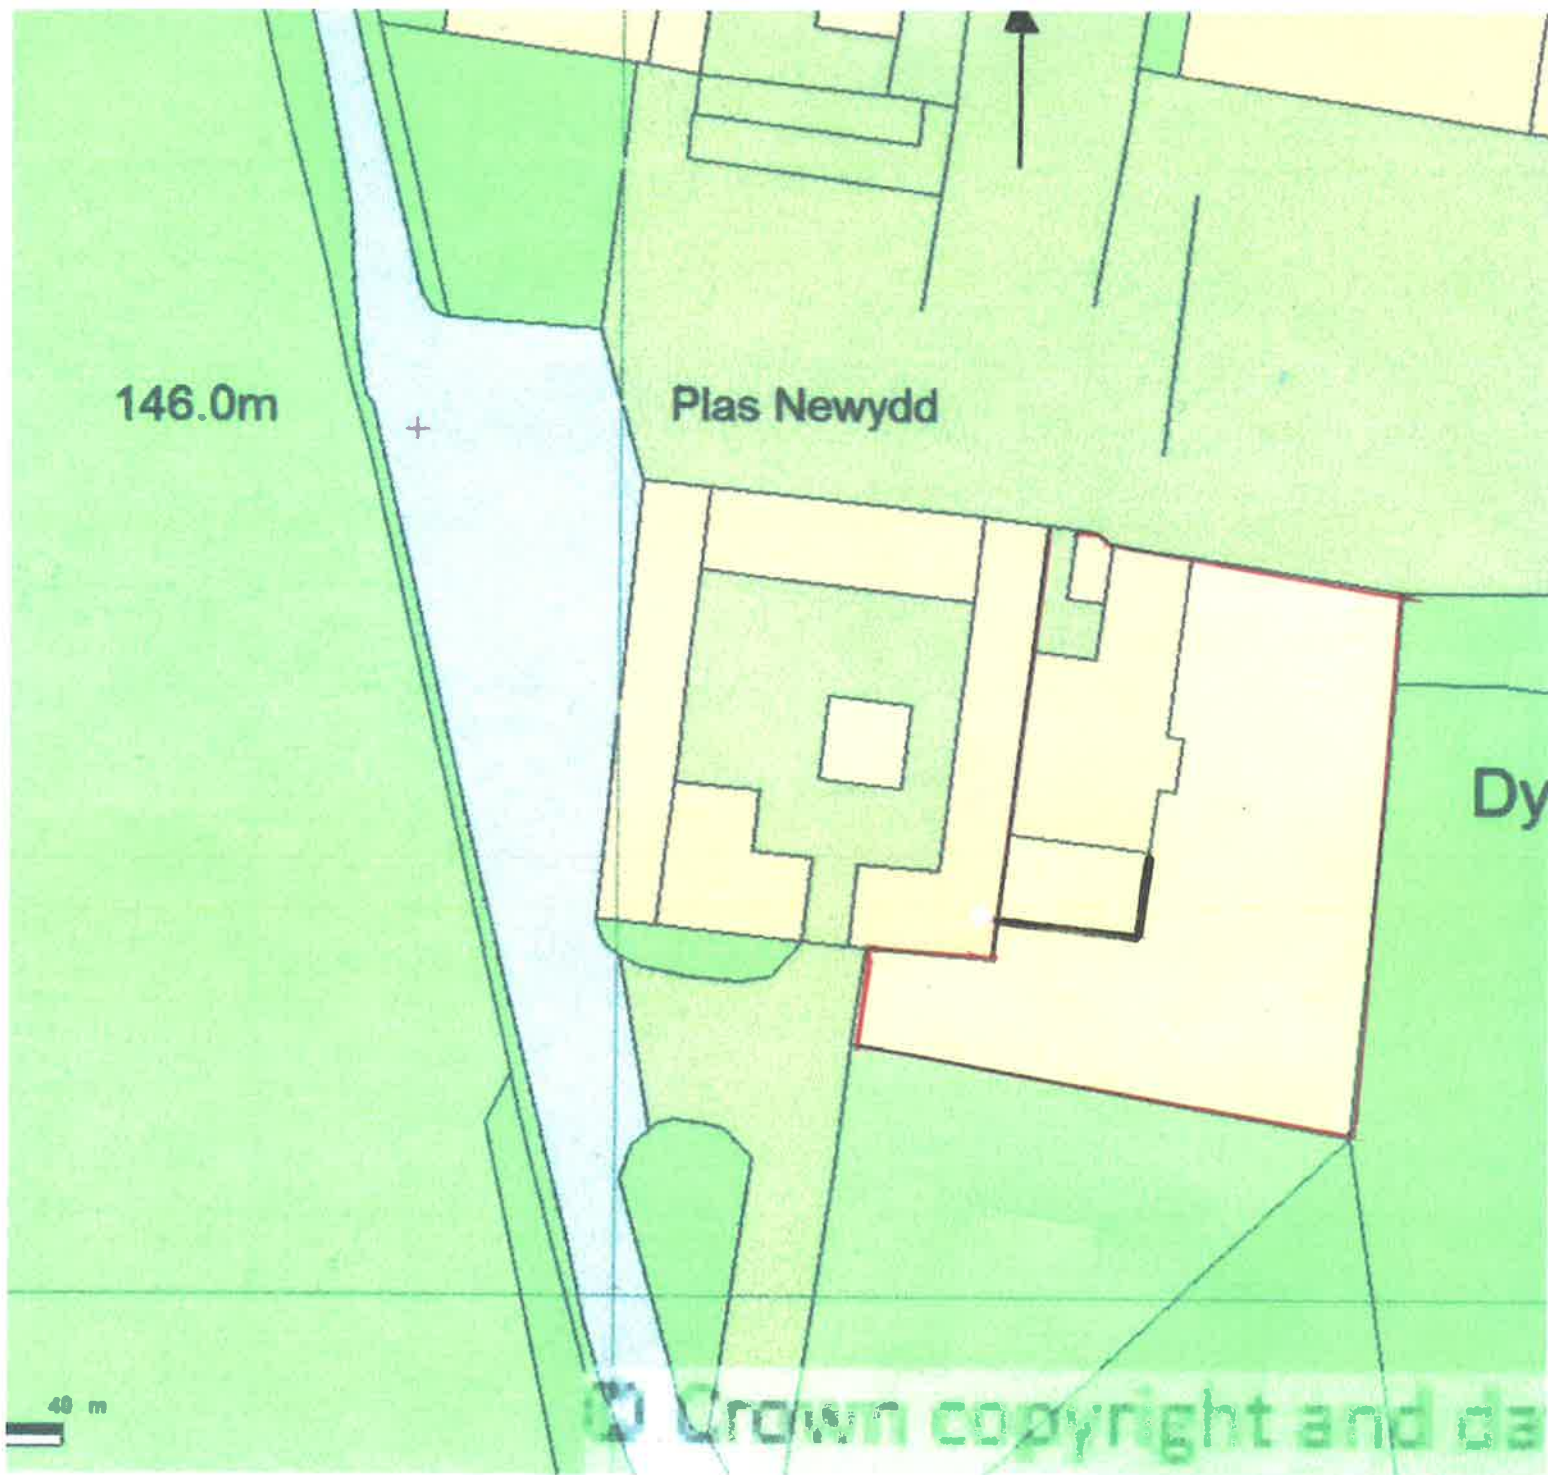

SITE PLAN 1:1250

