
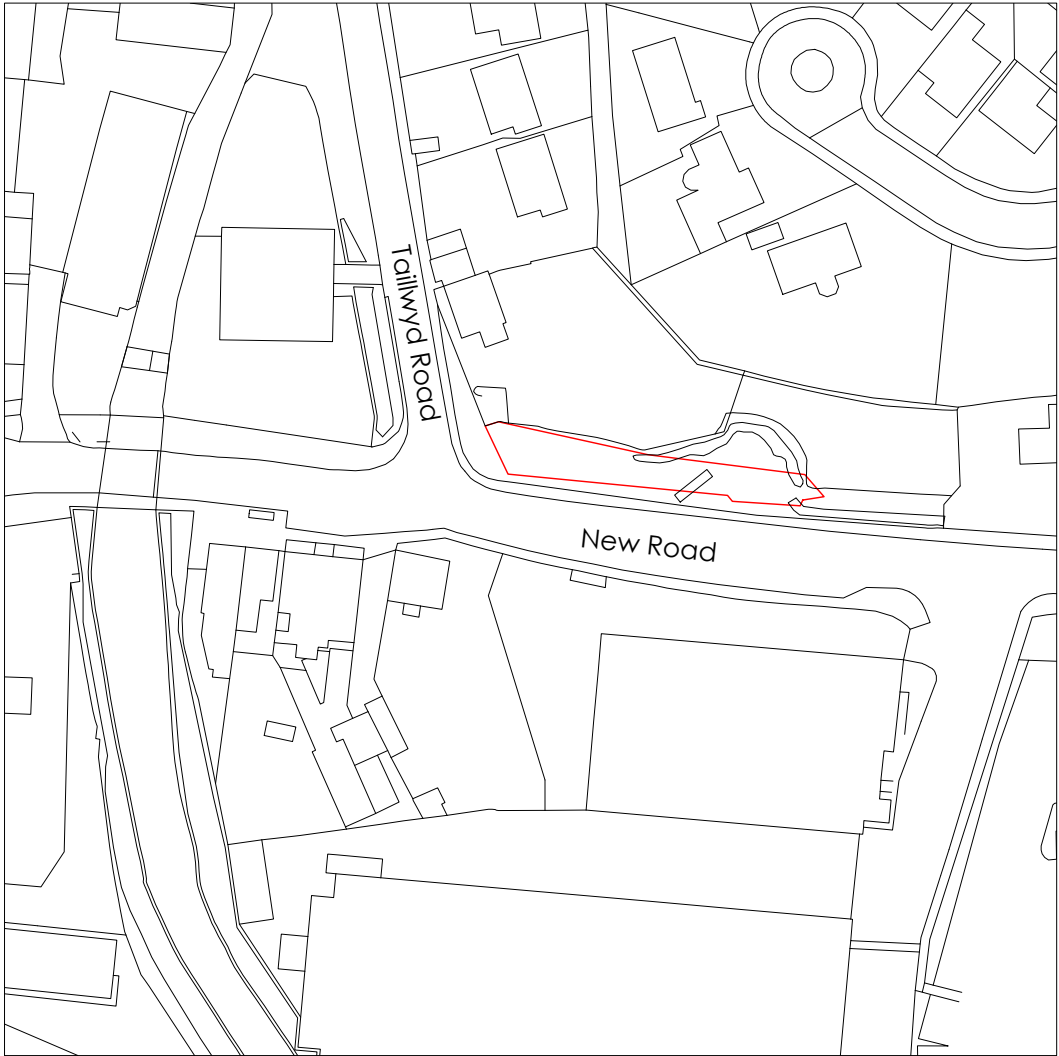


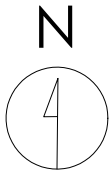

Title
Site Location Plan

Address
Neath Abbey Road (a4230), Neath,
SA10 7DG

Client
Showcase




Job No. SHO-WAL-00003 **Issued** 17/08/20

Scale
1:1250 @ A3

Key
1. Site Boundary

Scale NTS @ A3

All information is to be checked on site for accuracy and fit. Only drawings with WD status with the most recent revision are to be used for construction.

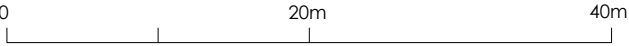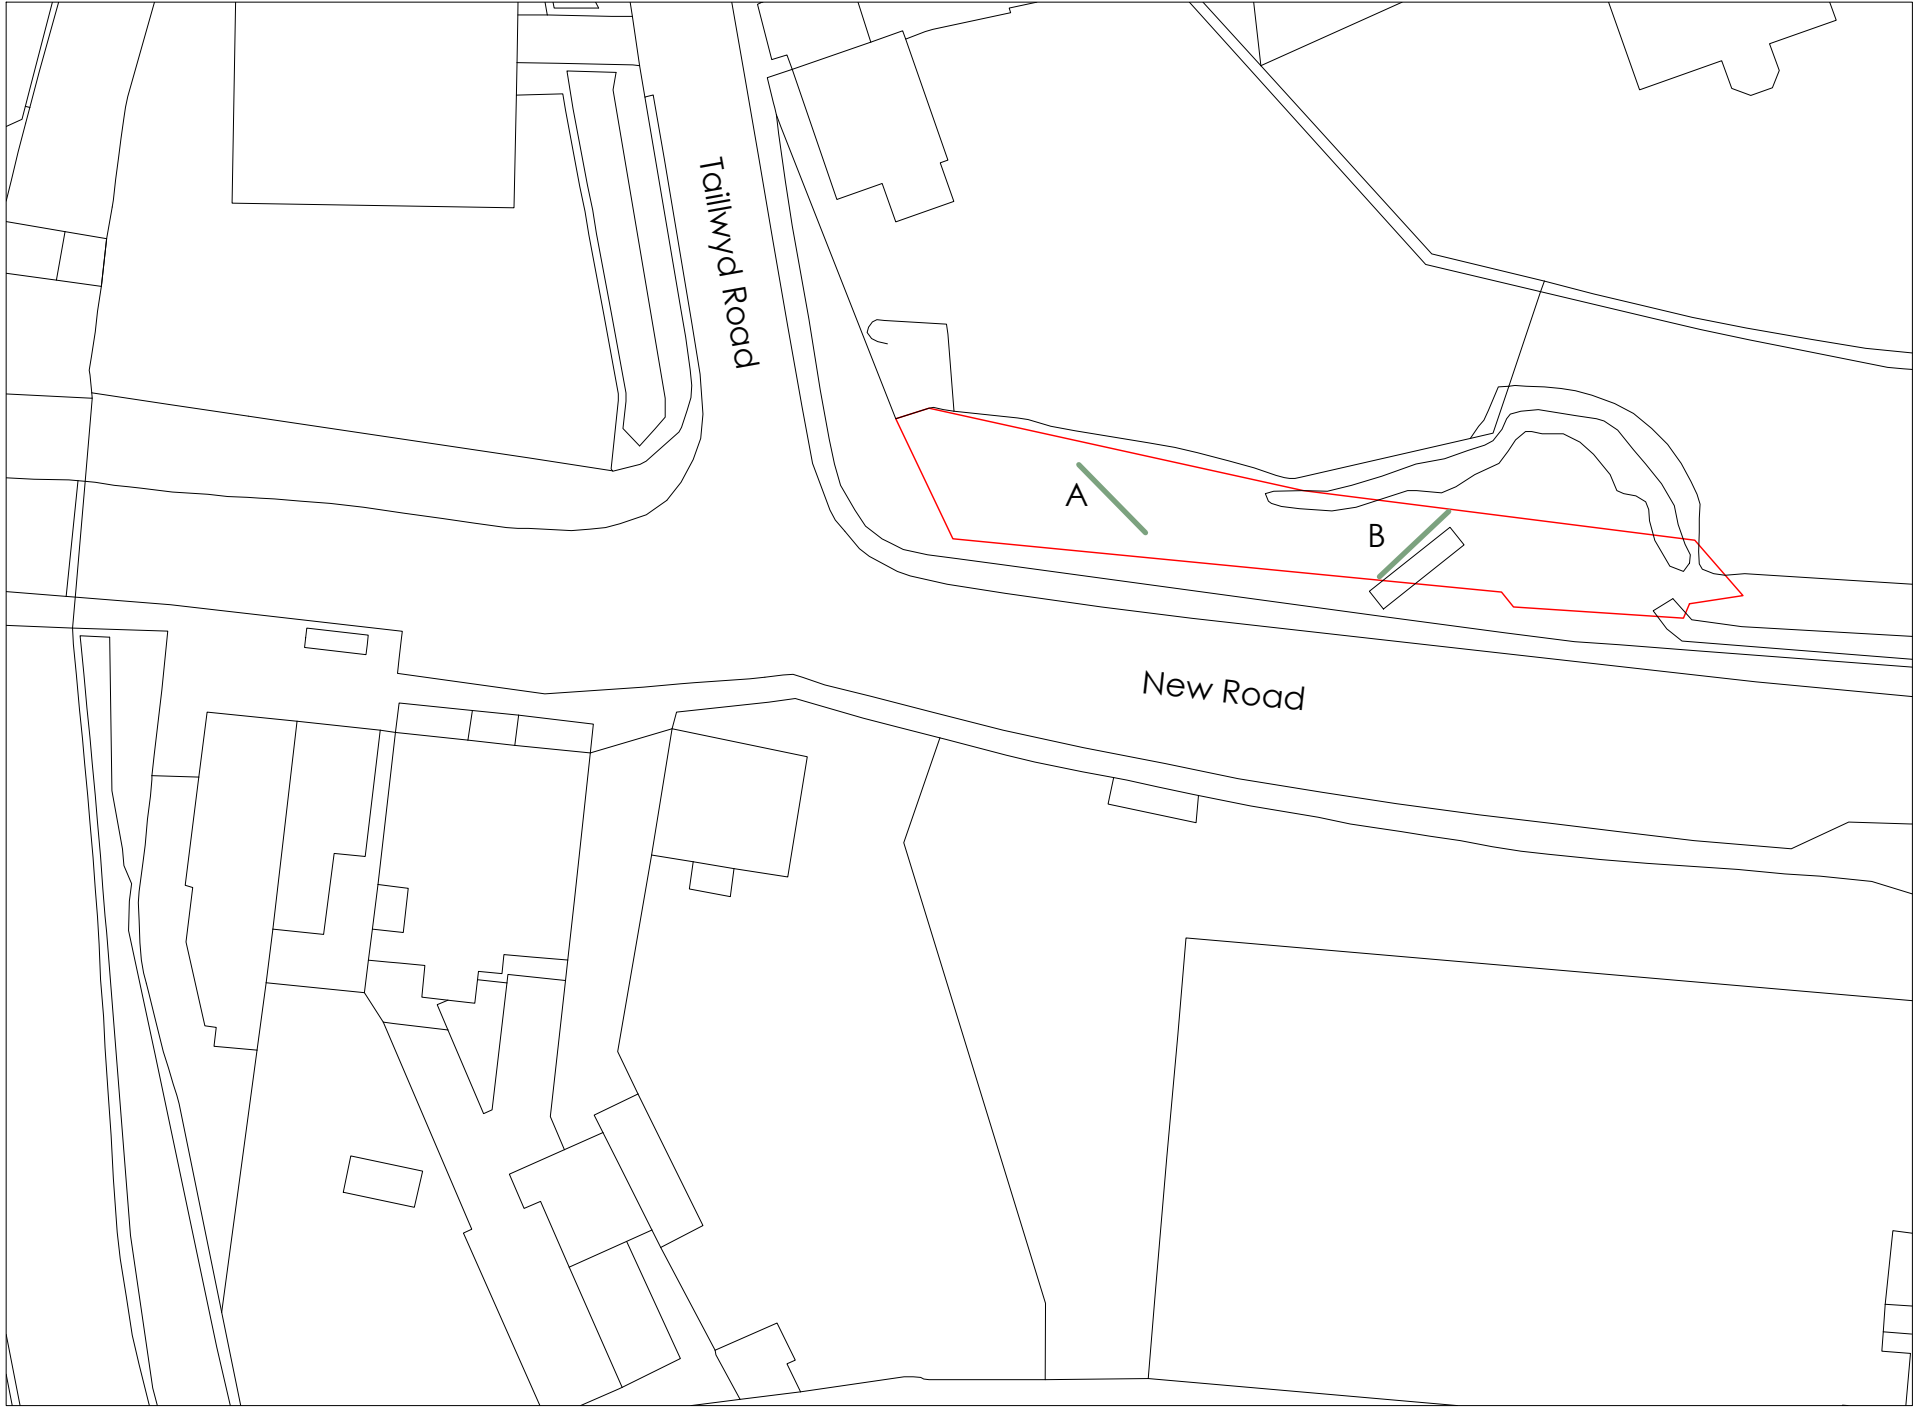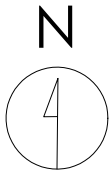

Title
Existing Site Plan

Address
Neath Abbey Road (a4230), Neath,
SA10 7DG

Client
Showcase




Job No. SHO-WAL-00003 **Issued** 17/08/20

Scale
1:500 @ A3

Key

—	1. Site Boundary
—	2. Existing Advertising Board

All information is to be checked on site for accuracy and fit. Only drawings with WD status with the most recent revision are to be used for construction.

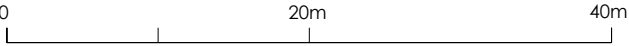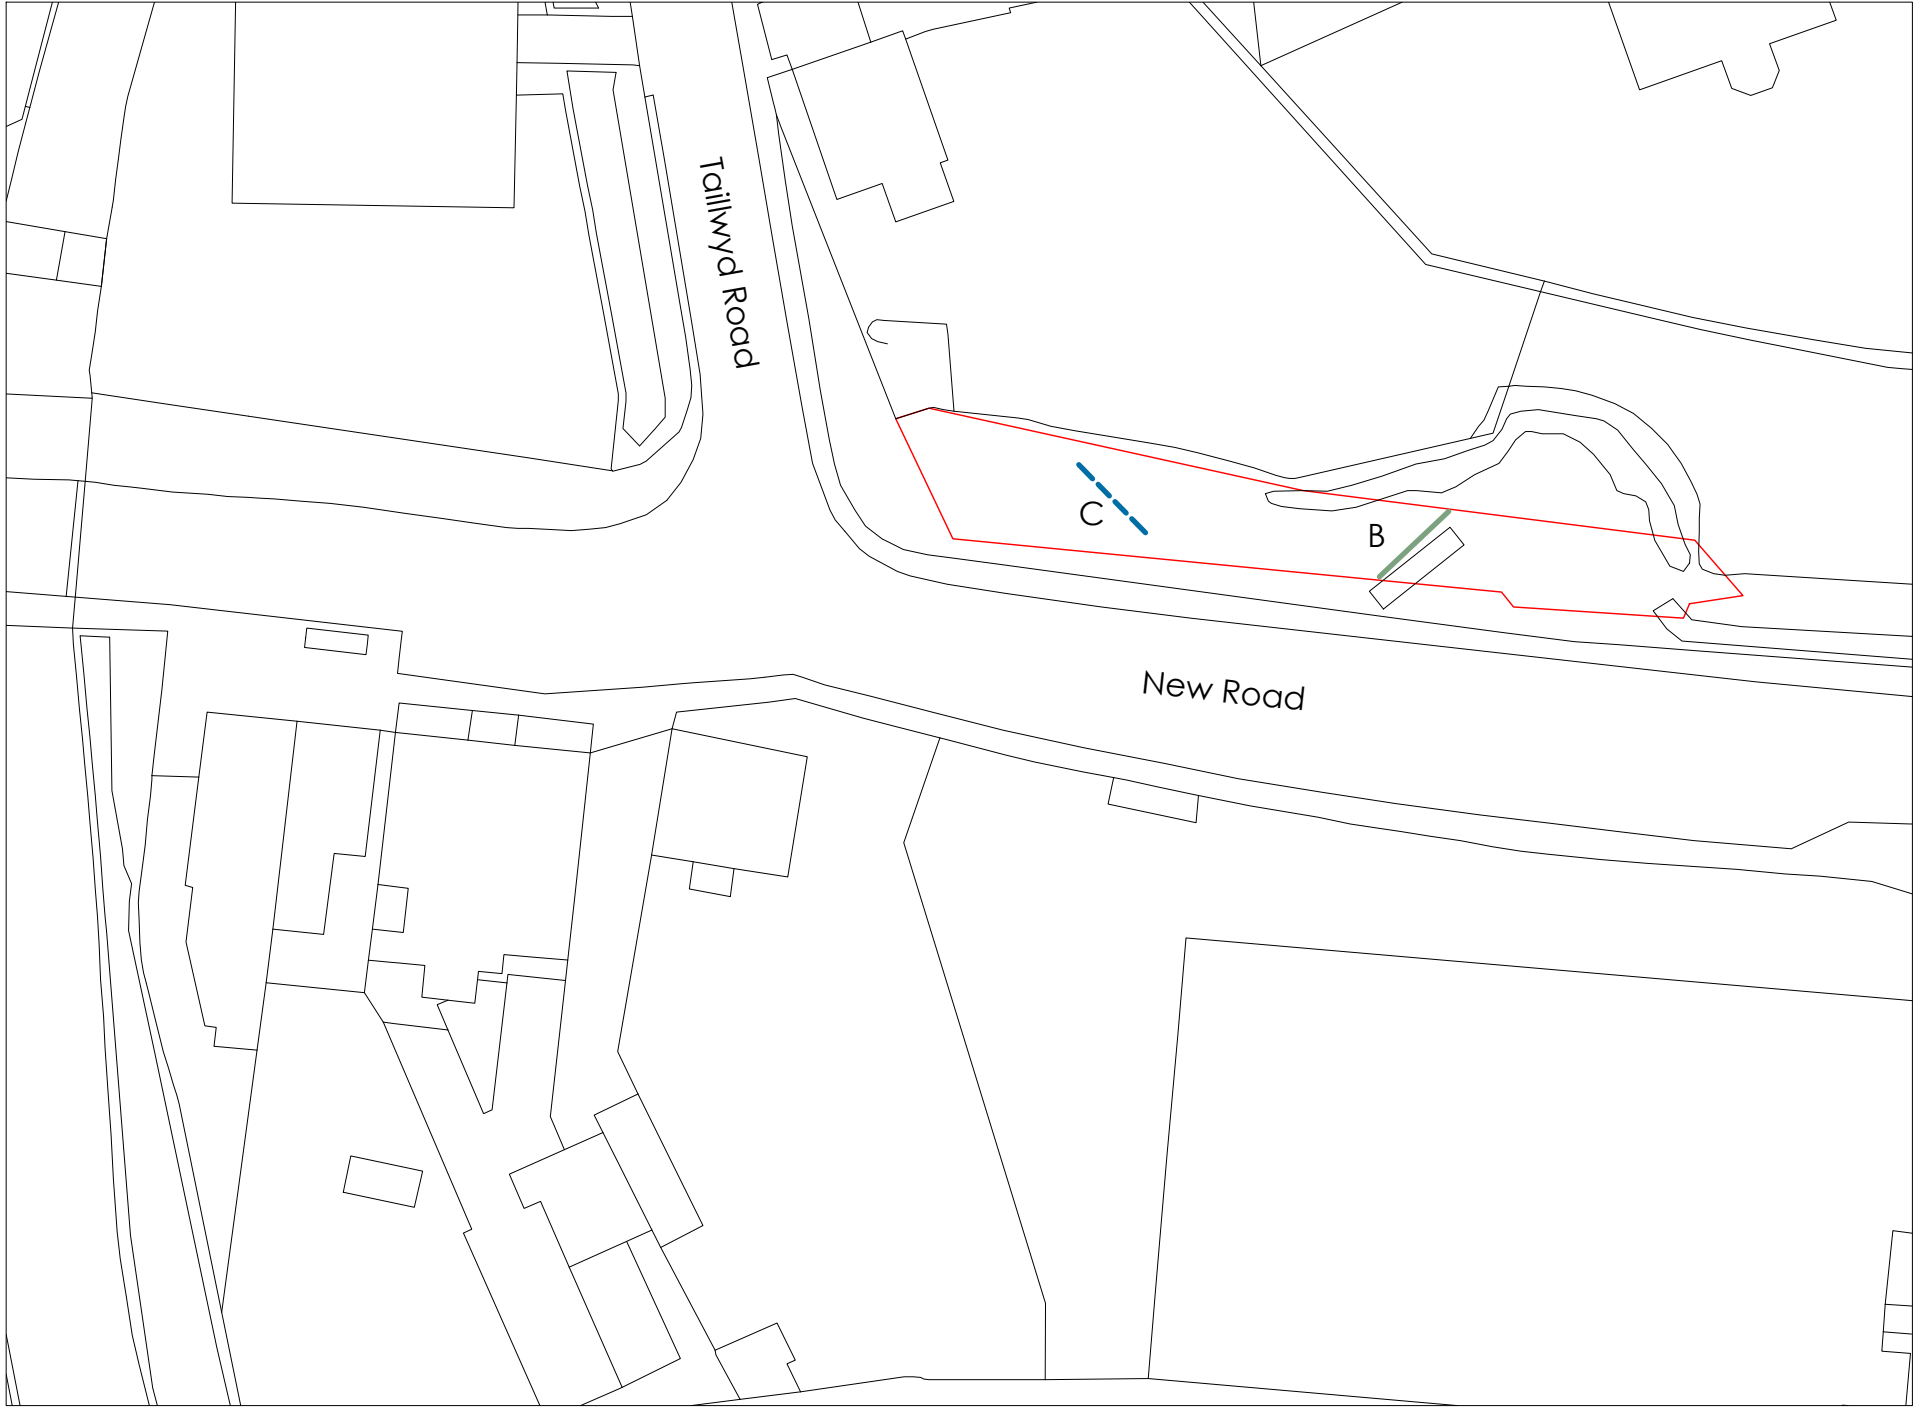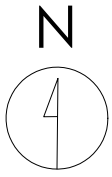

Title
Proposed Site Plan

Address
Neath Abbey Road (a4230), Neath,
SA10 7DG

Client
Showcase

Job No. SHO-WAL-00003
Issued 17/08/20

Scale
1:500 @ A3


Key

—	1. Site Boundary
- - -	2. Proposed Media Screen

All information is to be checked on site for accuracy and fit. Only drawings with WD status with the most recent revision are to be used for construction.



Front Panel A

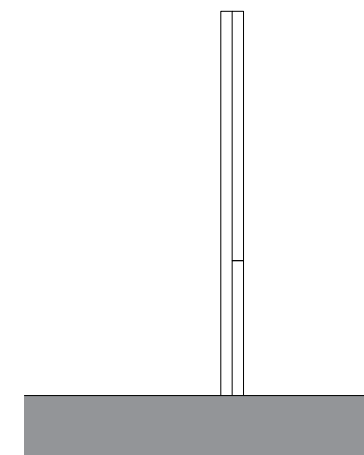


Side

Existing



Front Panel C

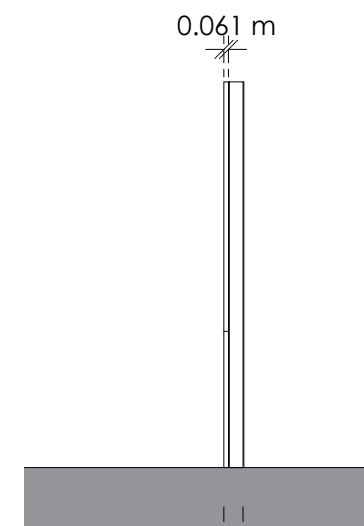

Side

Proposed

0 4m 8m

Title
Existing and Proposed Elevations

Address
Neath Abbey Road (a4230), Neath,
SA10 7DG

Client
Showcase

Job No.
SHO-WAL-00003


Issued
17/08/20

Scale
1:100 @ A3


Key

- Existing Advertising Board
- Proposed Media Screen

All information is to be checked on site for accuracy and fit. Only drawings with WD status with the most recent revision are to be used for construction.

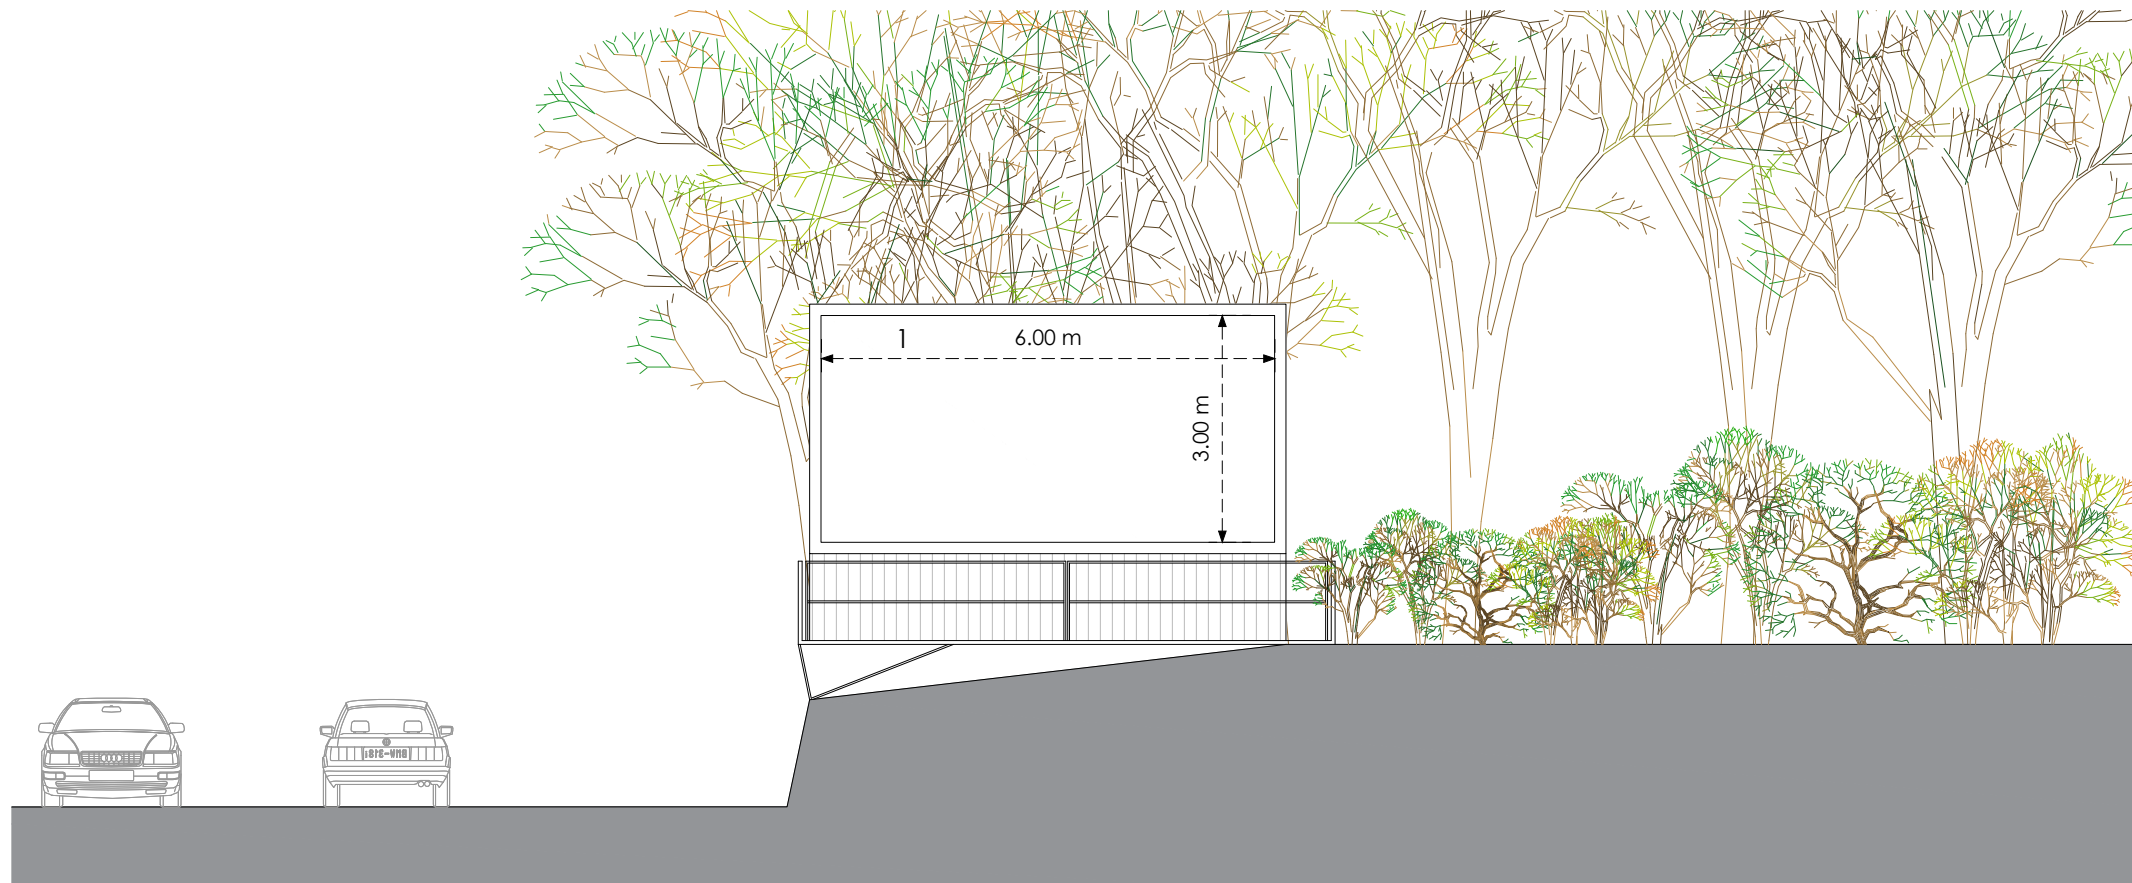


Front Panel B

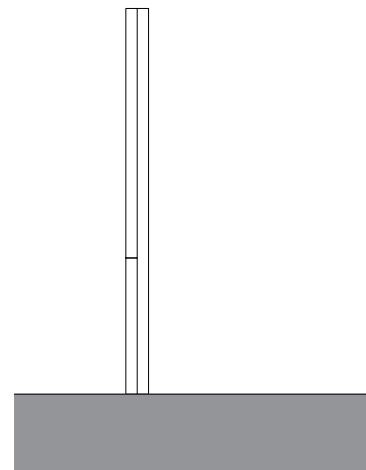


Side

Existing

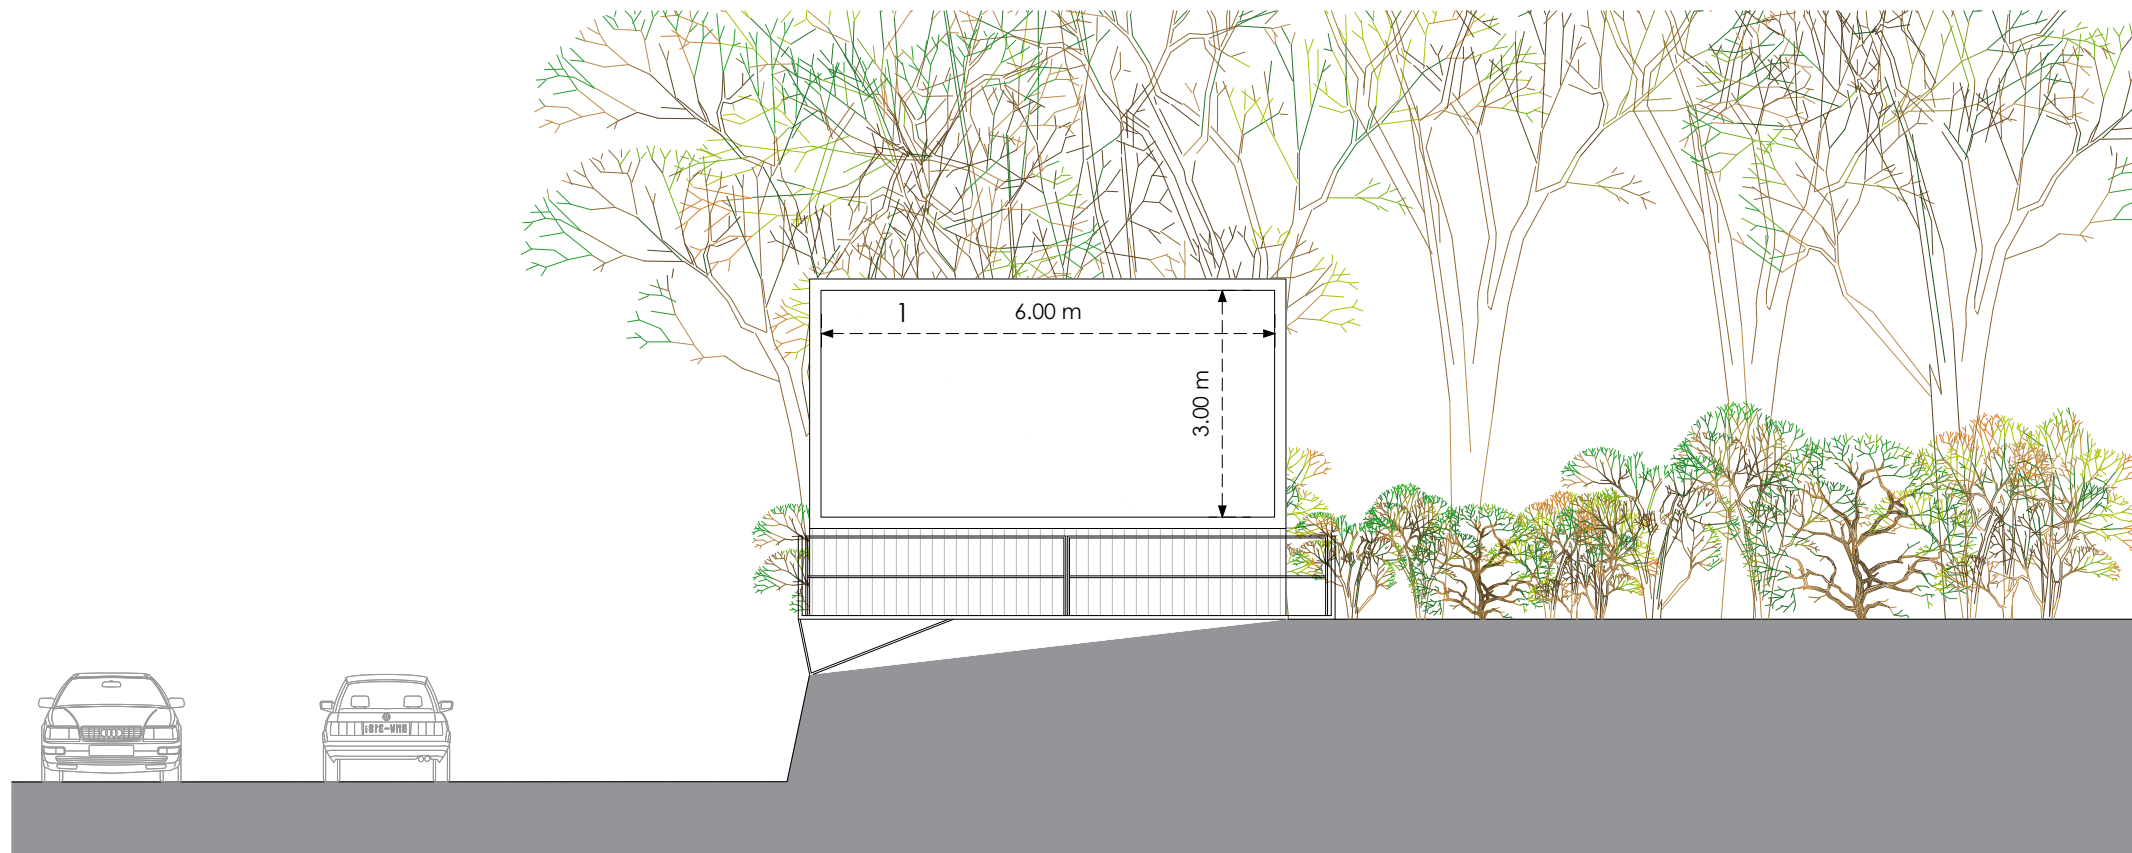

Front Panel B

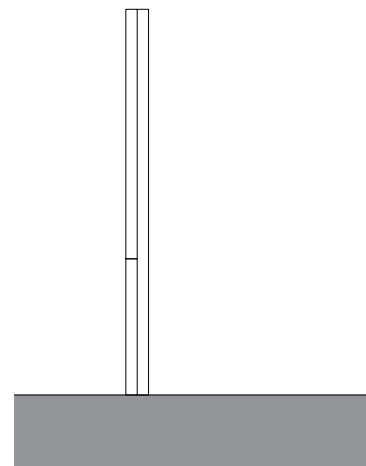

Side

Proposed

0 4m 8m

Title
Existing and Proposed Elevations

Address
Neath Abbey Road (a4230), Neath,
SA10 7DG

Client
Showcase

Job No. SHO-WAL-00003 **Issued** 17/08/20

Scale
1:100 @ A3

Key

- Existing Advertising Board
- Proposed Media Screen

All information is to be checked on site for accuracy and fit. Only drawings with WD status with the most recent revision are to be used for construction.