
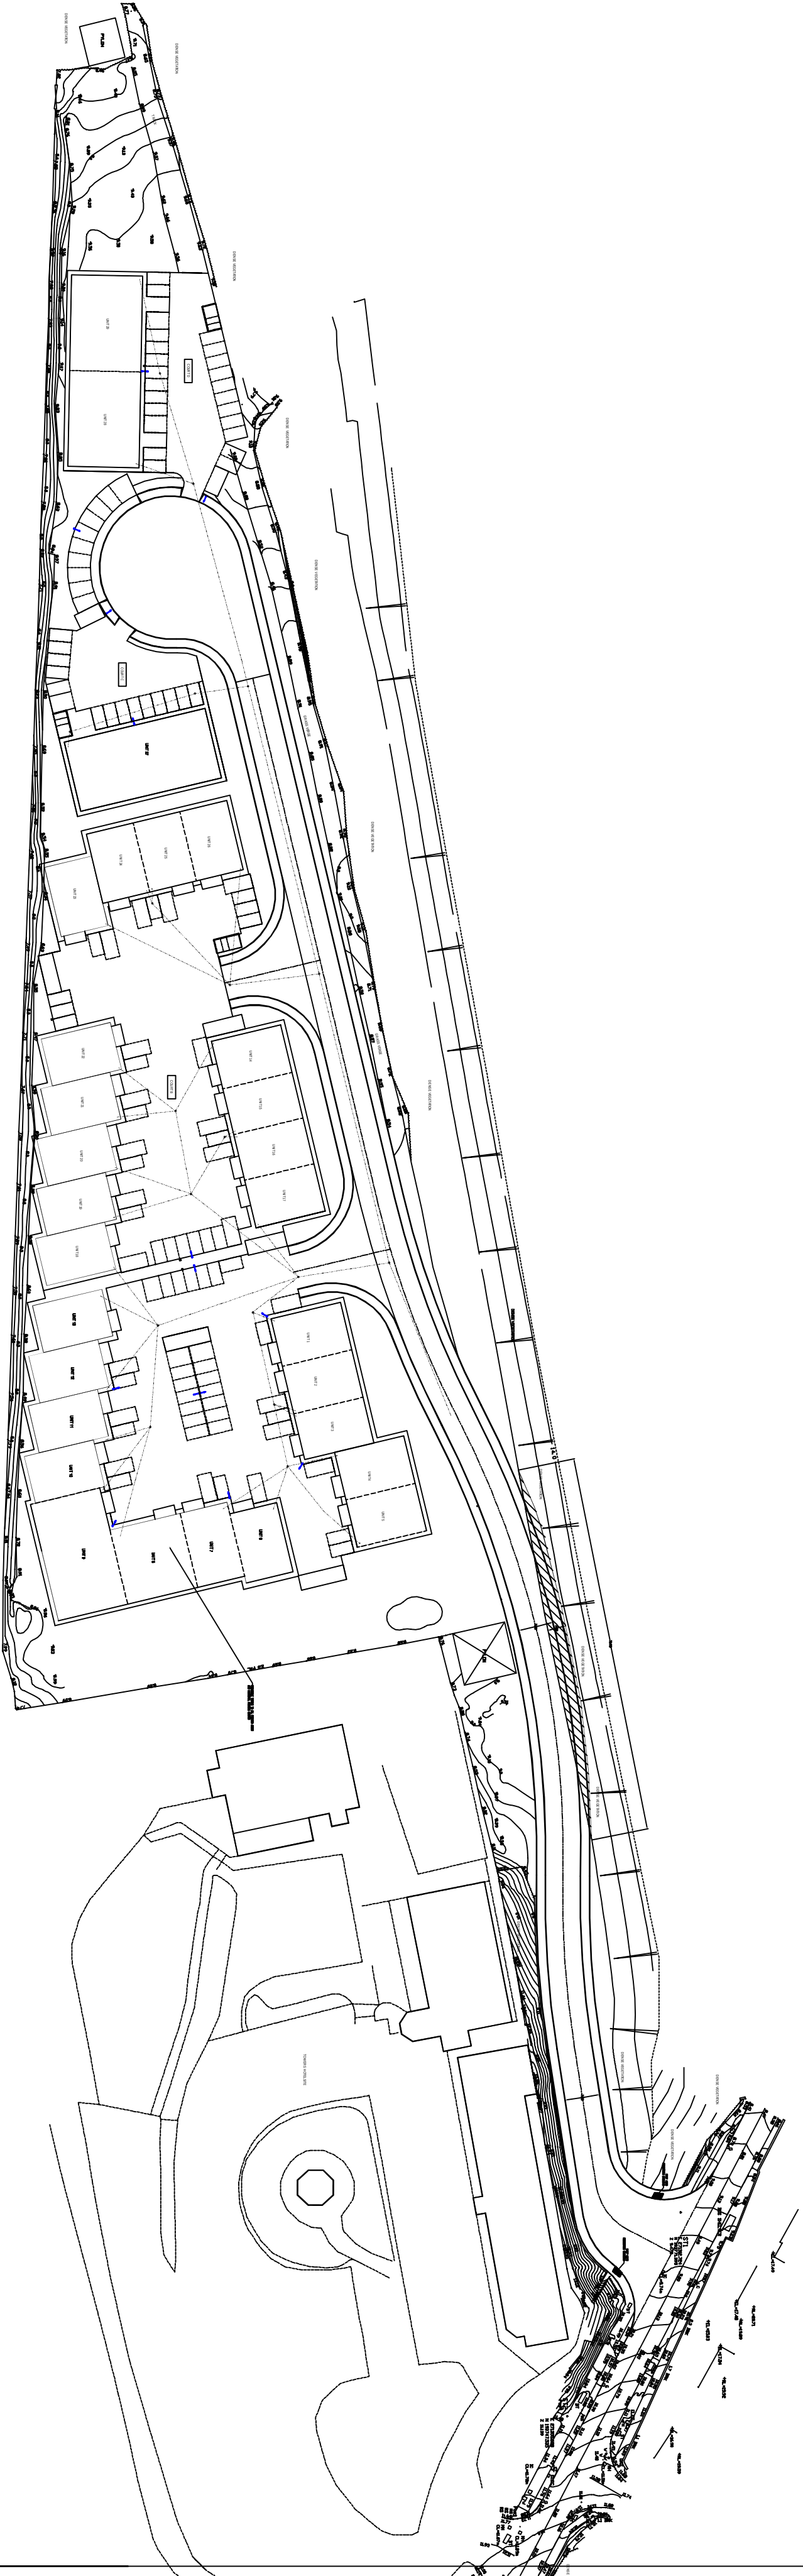


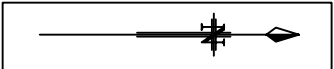


Rev	Description	Date	Initial
B	Eastern boundary buildings amended at request of LPA	08/20	MIS
A	Parking layout amended, access amended	09/19	MIS

PROJECT
PROPOSED MIXED USE LIGHT INDUSTRIAL SITE,
LAND AT JERSEY MARINE, SWANSEA

TITLE
PROPOSED DRAINAGE LAYOUT (ILLUSTRATIVE)

DATE	MAY 2019	DRAWN	MIS
SCALE(S)	1:1000 @ A2	ISSUE	PLANNING
DWG NO	19/794/09	REVISION	B
DRG	Jersey_Marine_SITE3.dwg		

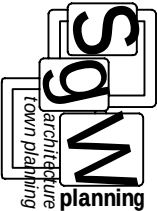

58 Walter Road, Swansea, SA1 5PZ - Tel: 01792 648380