


APPLICATION BOUNDARY
0.120acr / 0.0485hec

INDICATIVE APPLICANT
OWNERSHIP BOUNDARY

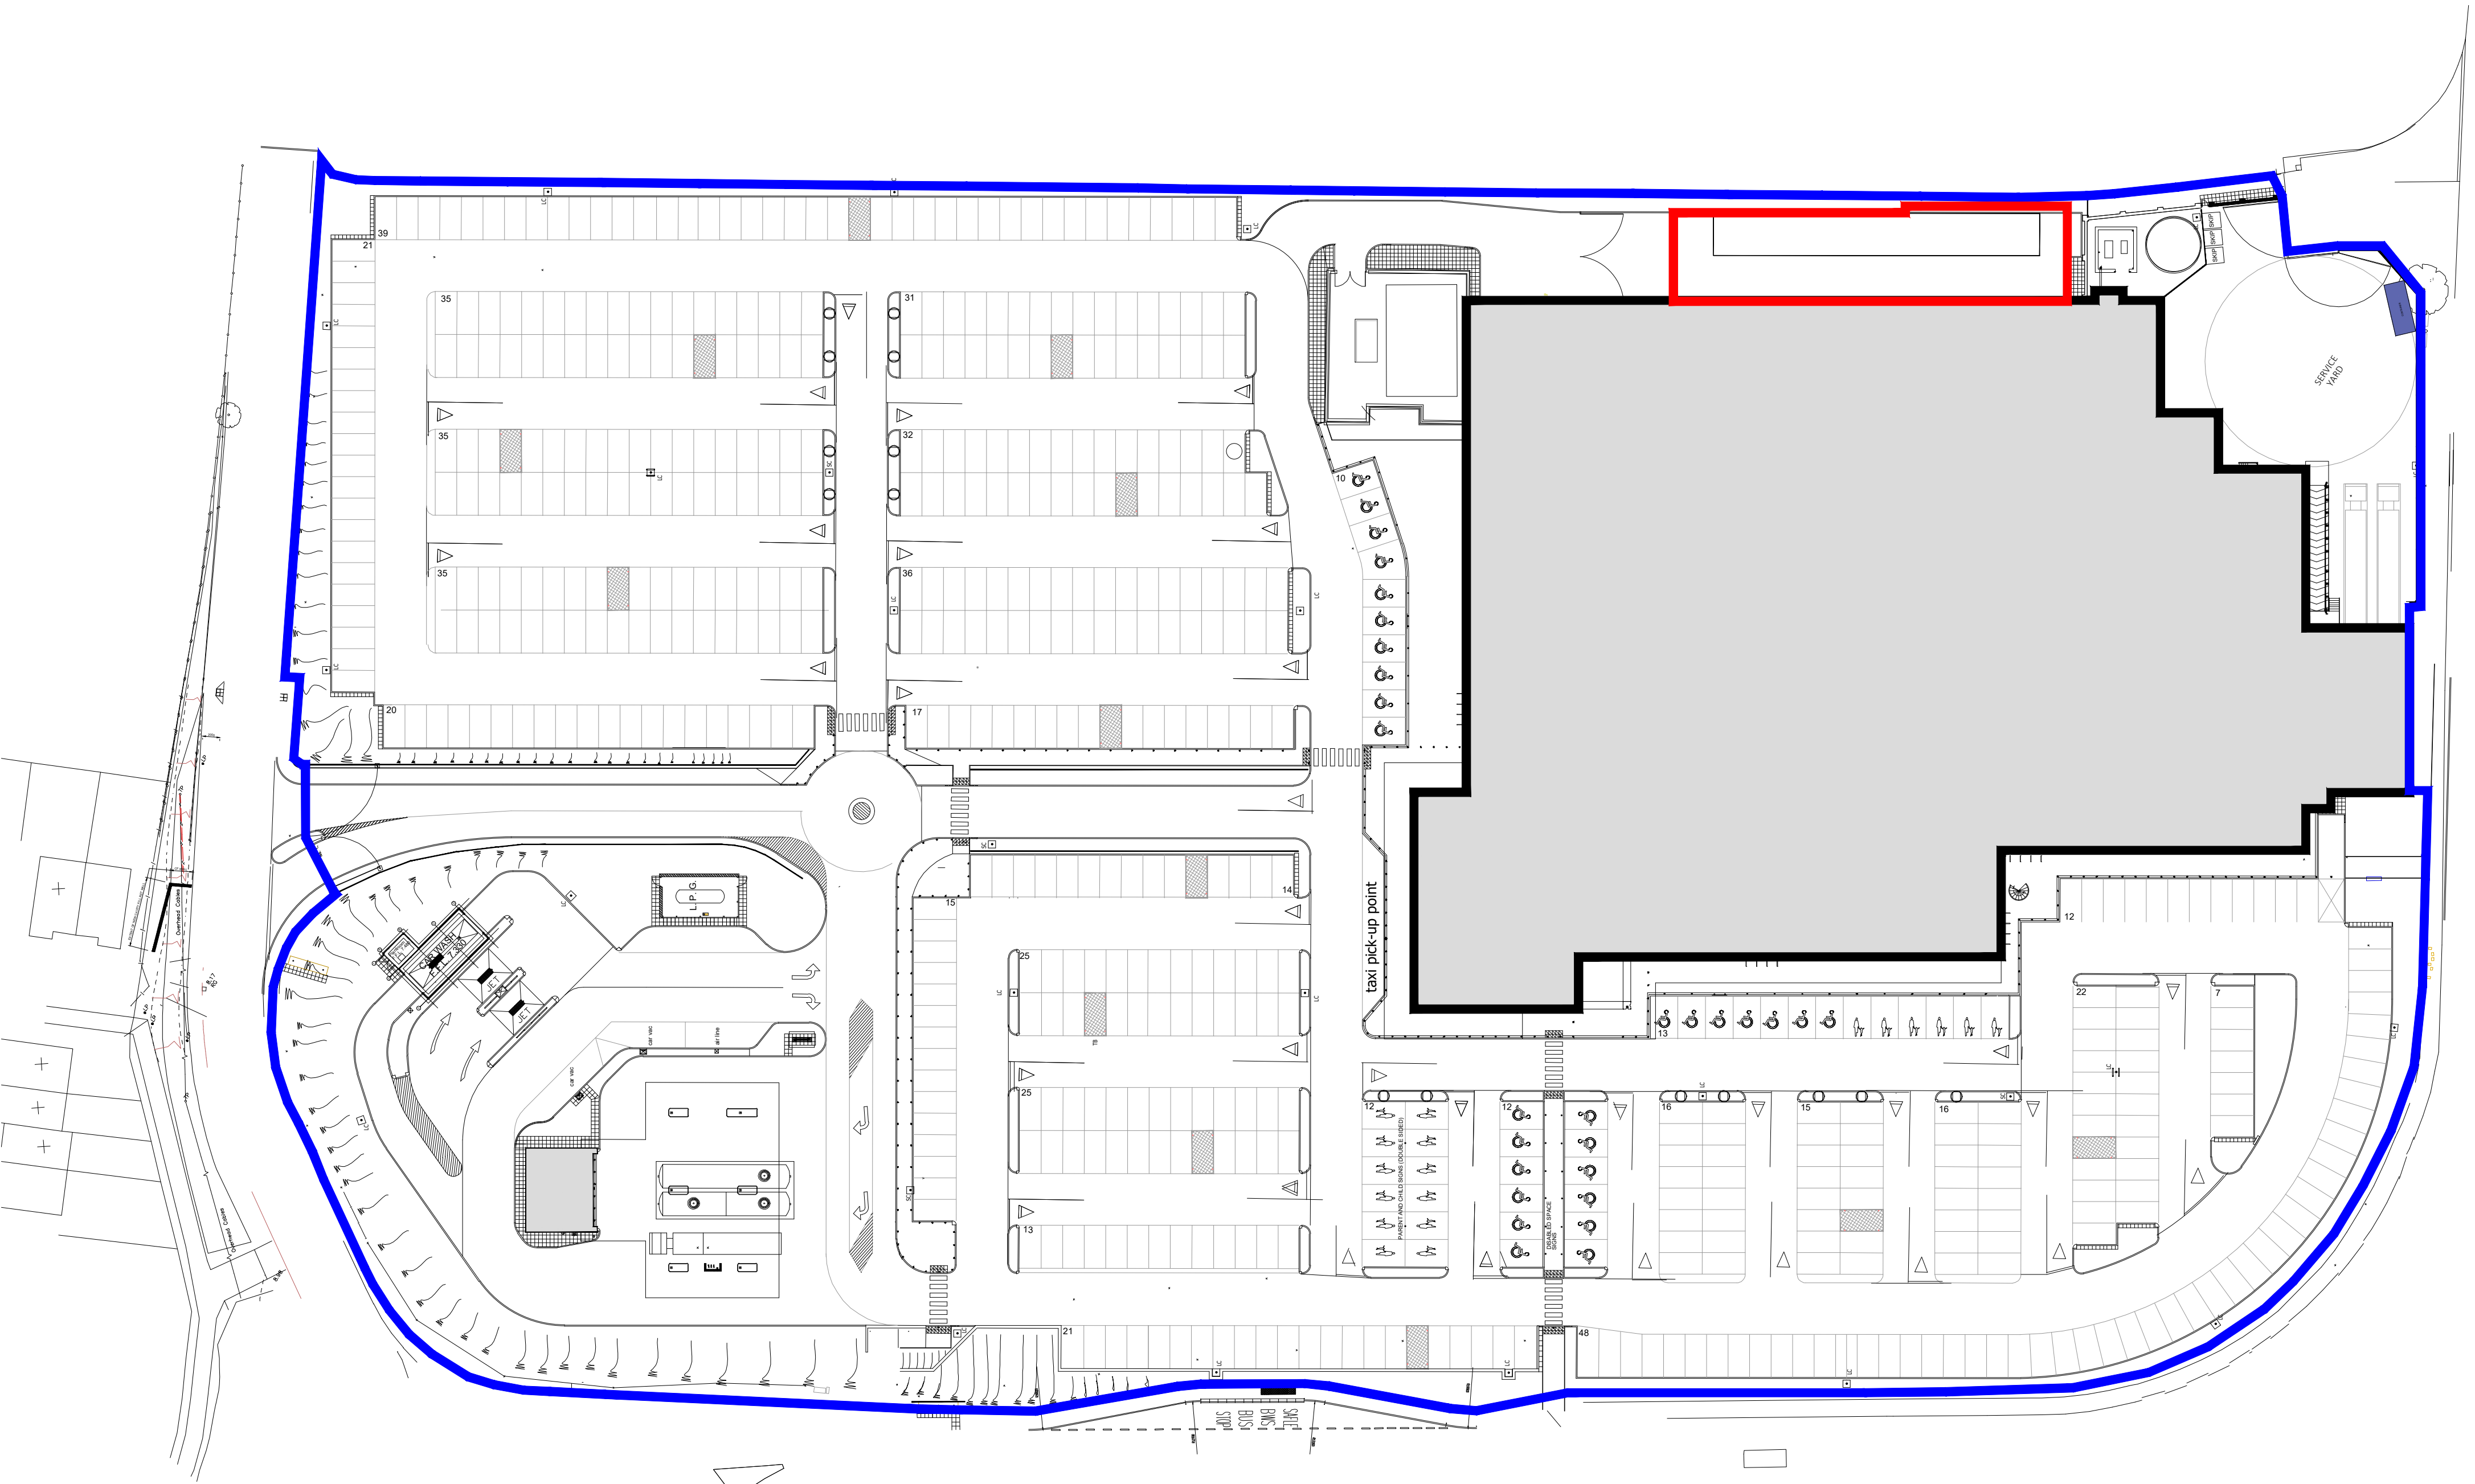

0m 5 10 15 20 25 30 35 40 45 50
1:500

A	08/09/20	Drawings updated to reflect updated scheme	LH/GT
No.	Date	Description	Drawn/Checked by
CLIENT			



PROJECT
096 PORT TALBOT
HOME SHOPPING

TITLE
EXISTING SITE PLAN

DRAWING STATUS

PLANNING

DRAWN	LH	CHECKED	JG
-------	----	---------	----

SCALE
1:500

DATE
JULY 2020

Whittam Cox
ARCHITECTS
whittamcox.com

Chesterfield / 01246 260261
London / 020 3388 0019
Leeds / 0113 468 2450

JOB NO.	DRAWING NO.	REV
200308	PL_02	A