

APPLICATION BOUNDARY
0.120acr / 0.0485hec

INDICATIVE APPLICANT
OWNERSHIP BOUNDARY


SCHEDULE OF INFORMATION:

ADDITIONAL ACCOMMODATION:	
HOME SHOPPING	2,849 SqFt / 264.7 SqM
TOTAL	2,849 SqFt / 264.7 SqM

CAR PARK:
Approximate parking schedule

EXISTING SPACES = 597
inclusive of disabled bays and parent & child bays

PROPOSED SPACES = 601
inclusive of disabled bays and parent & child bays

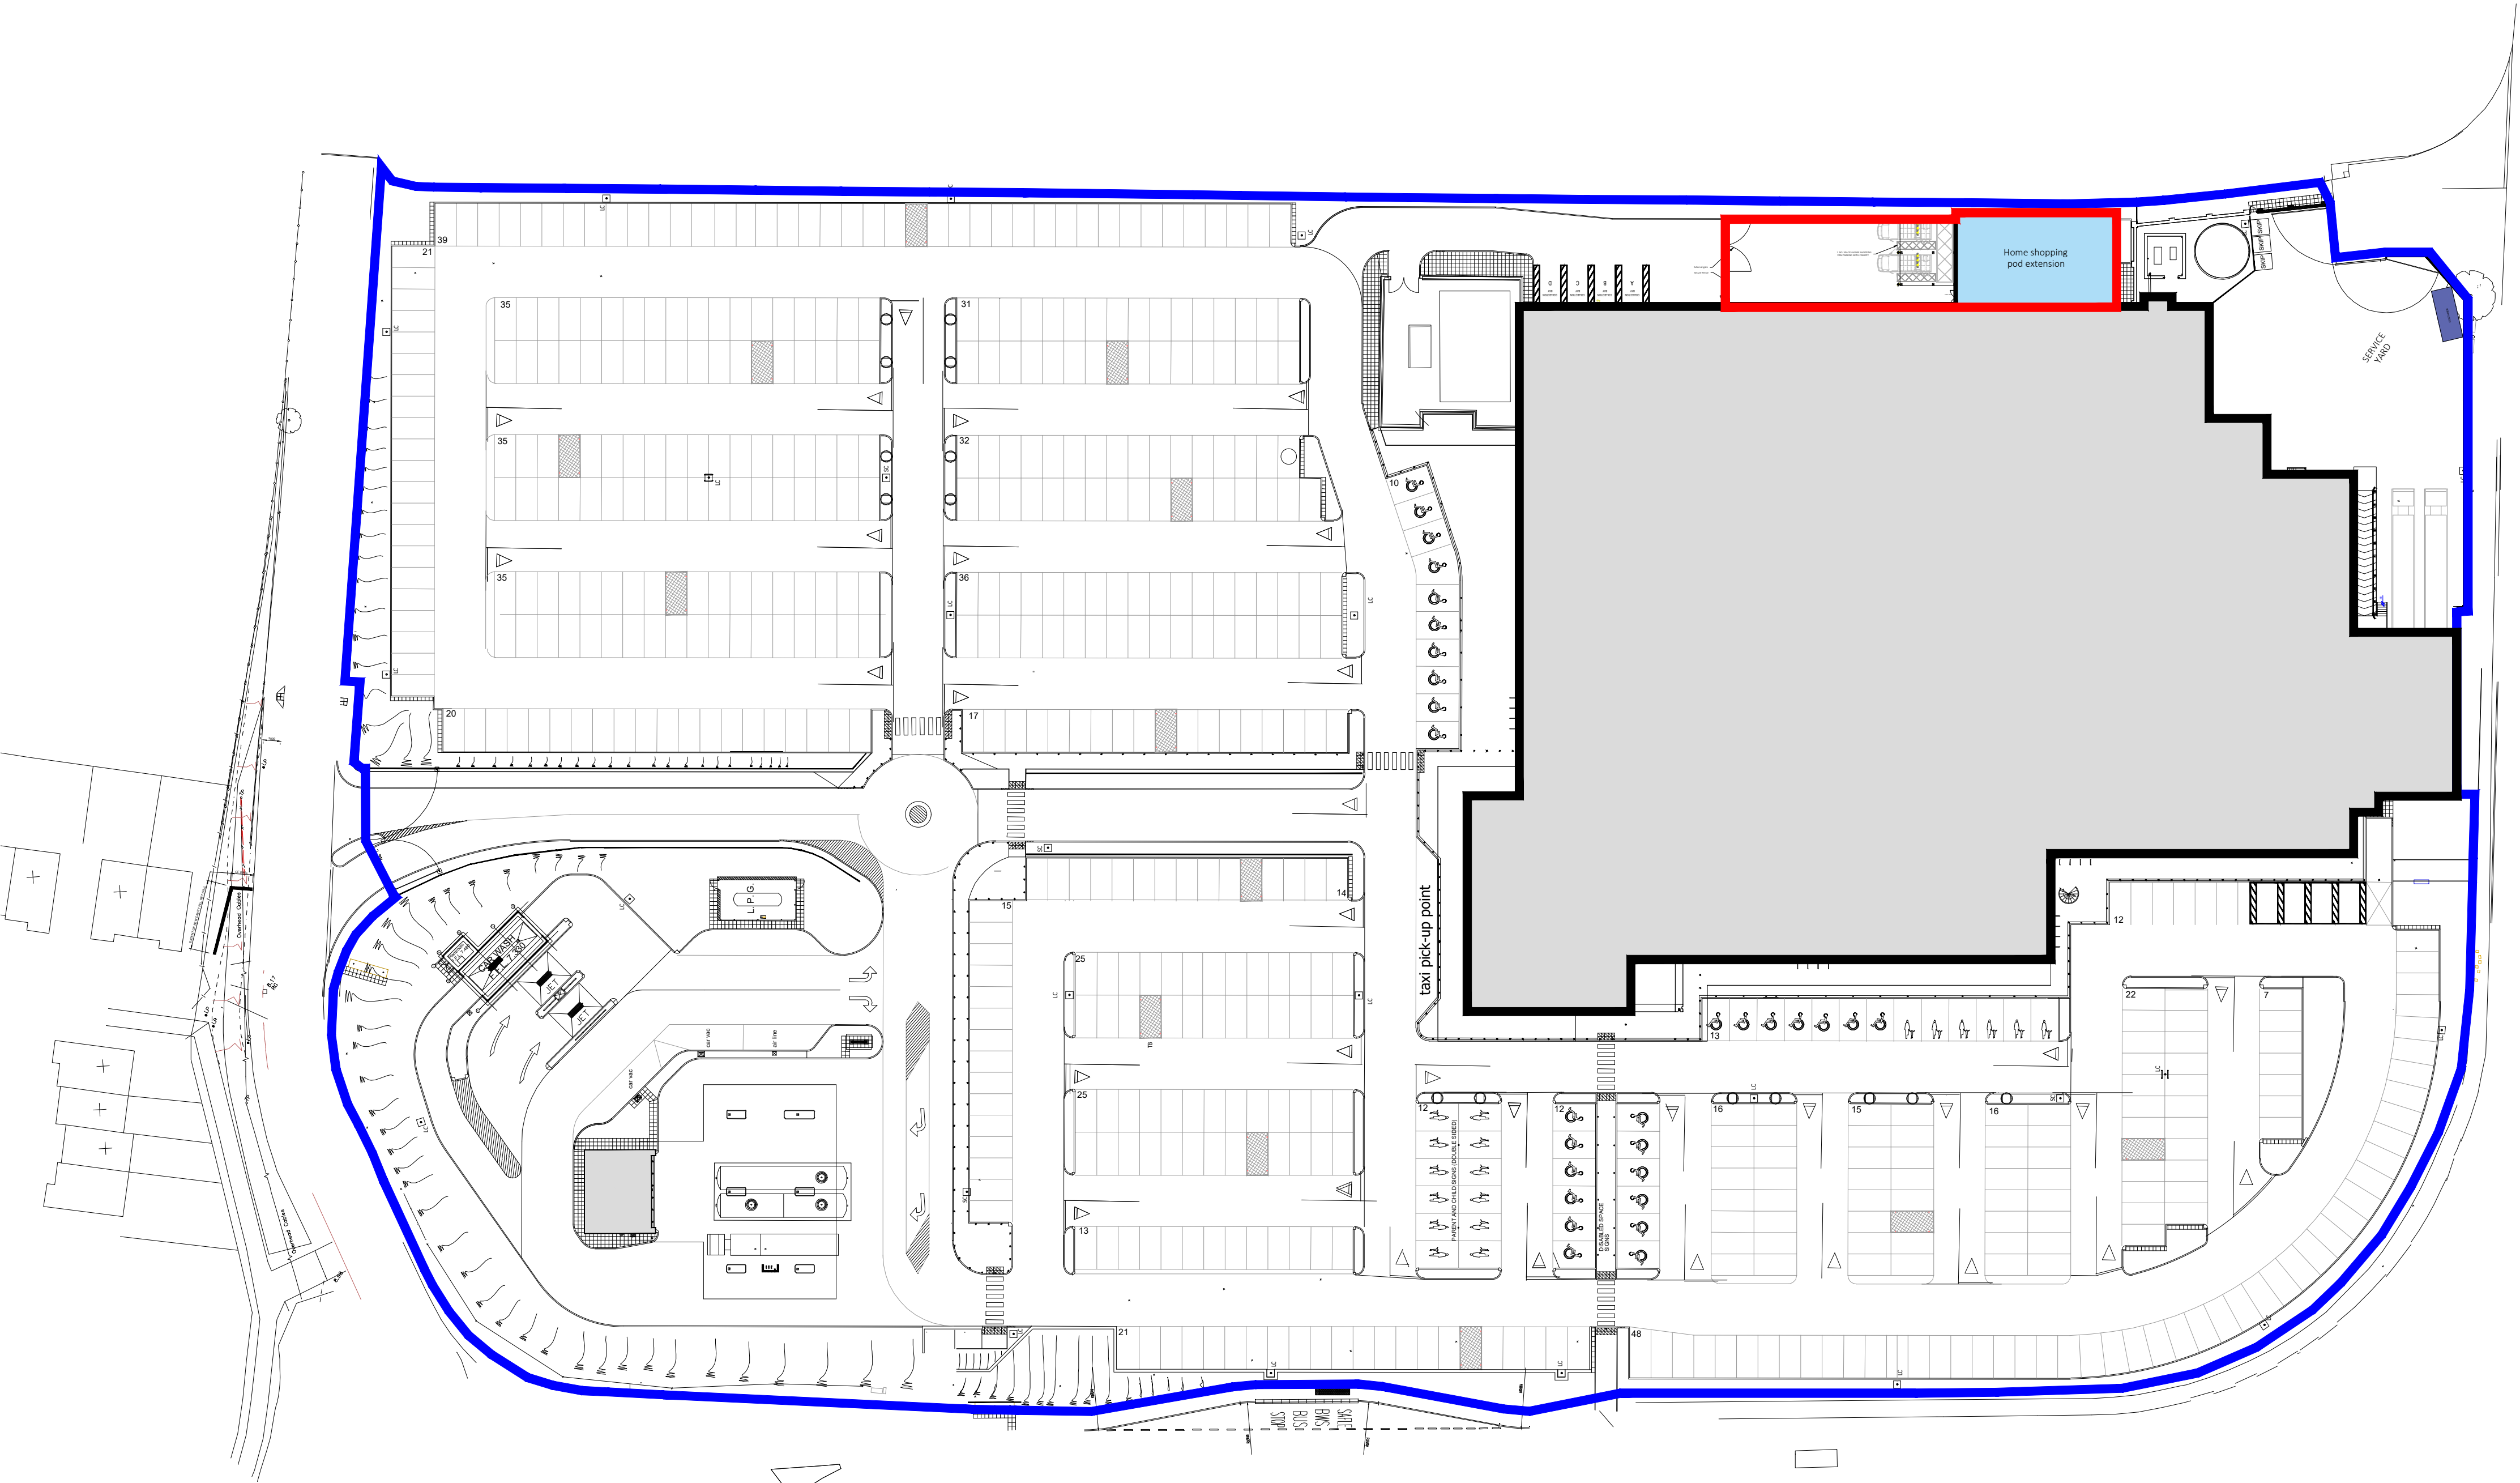

0m 5 10 15 20 25 30 35 40 45 50
1:500

A	08/09/20 Drawings updated to reflect updated scheme	LH/GT
No.	Date	Description
CLIENT		Drawn/Checked by



PROJECT
096 PORT TALBOT
HOME SHOPPING

TITLE
PROPOSED SITE PLAN

DRAWING STATUS

PLANNING

DRAWN	LH	CHECKED	JG
-------	----	---------	----

SCALE
1:500

DATE
JULY 2020

Whittam Cox
ARCHITECTS
whittamcox.com

Chesterfield / 01246 260261
London / 020 3388 6019
Leeds / 0113 468 2450

JOB NO.	DRAWING NO.	REV
200308	PL_03	A