


Floor Plan of Agriculture Shed



Scale 1:100

DO NOT SCALE THIS DRAWING

Revisions	

Project Tyn Y Cwm Farm	Project No 1001	Drawing No 205	Revision	Client Mr Hopkins
Drawing Description Ground Floor	Drawn By MGA	Scale 1:100 @ A4	Date Dec 2020	