


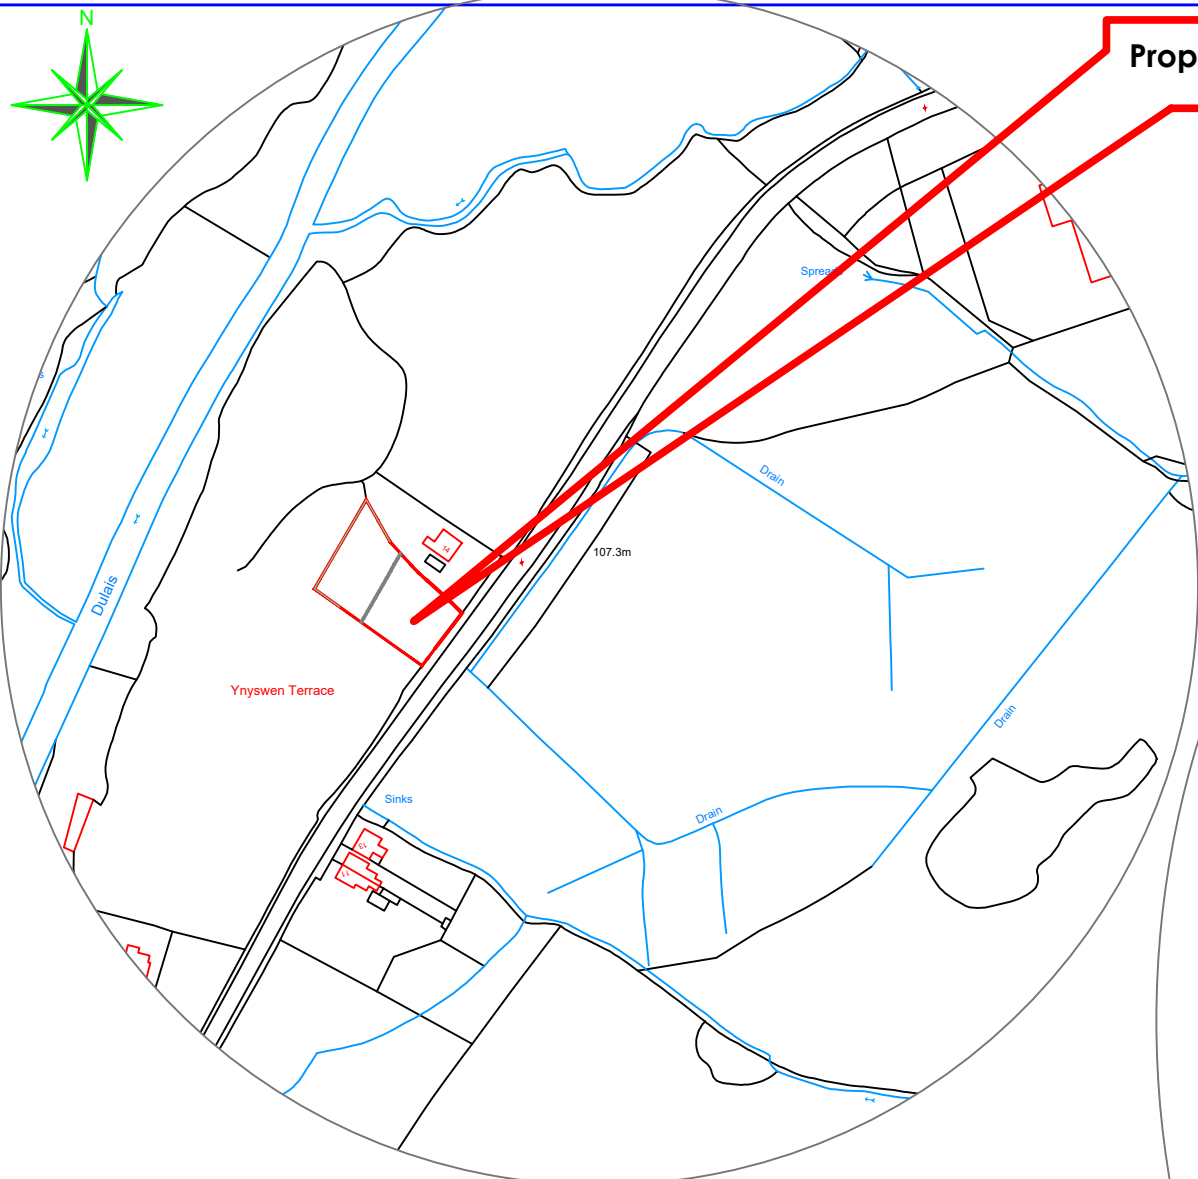


Location Plan
Scale 1:2500

Proposed site area

Site Plan - Scale 1:500

- ECOLOGICAL SITE ENHANCEMENTS
- A. WILD MEADOW AREA
 - B. 1 No. ECO BAT BOX
 - C. 1 No. BIRD BOX
 - D. 1 No. HEDGEHOG NEST BOX

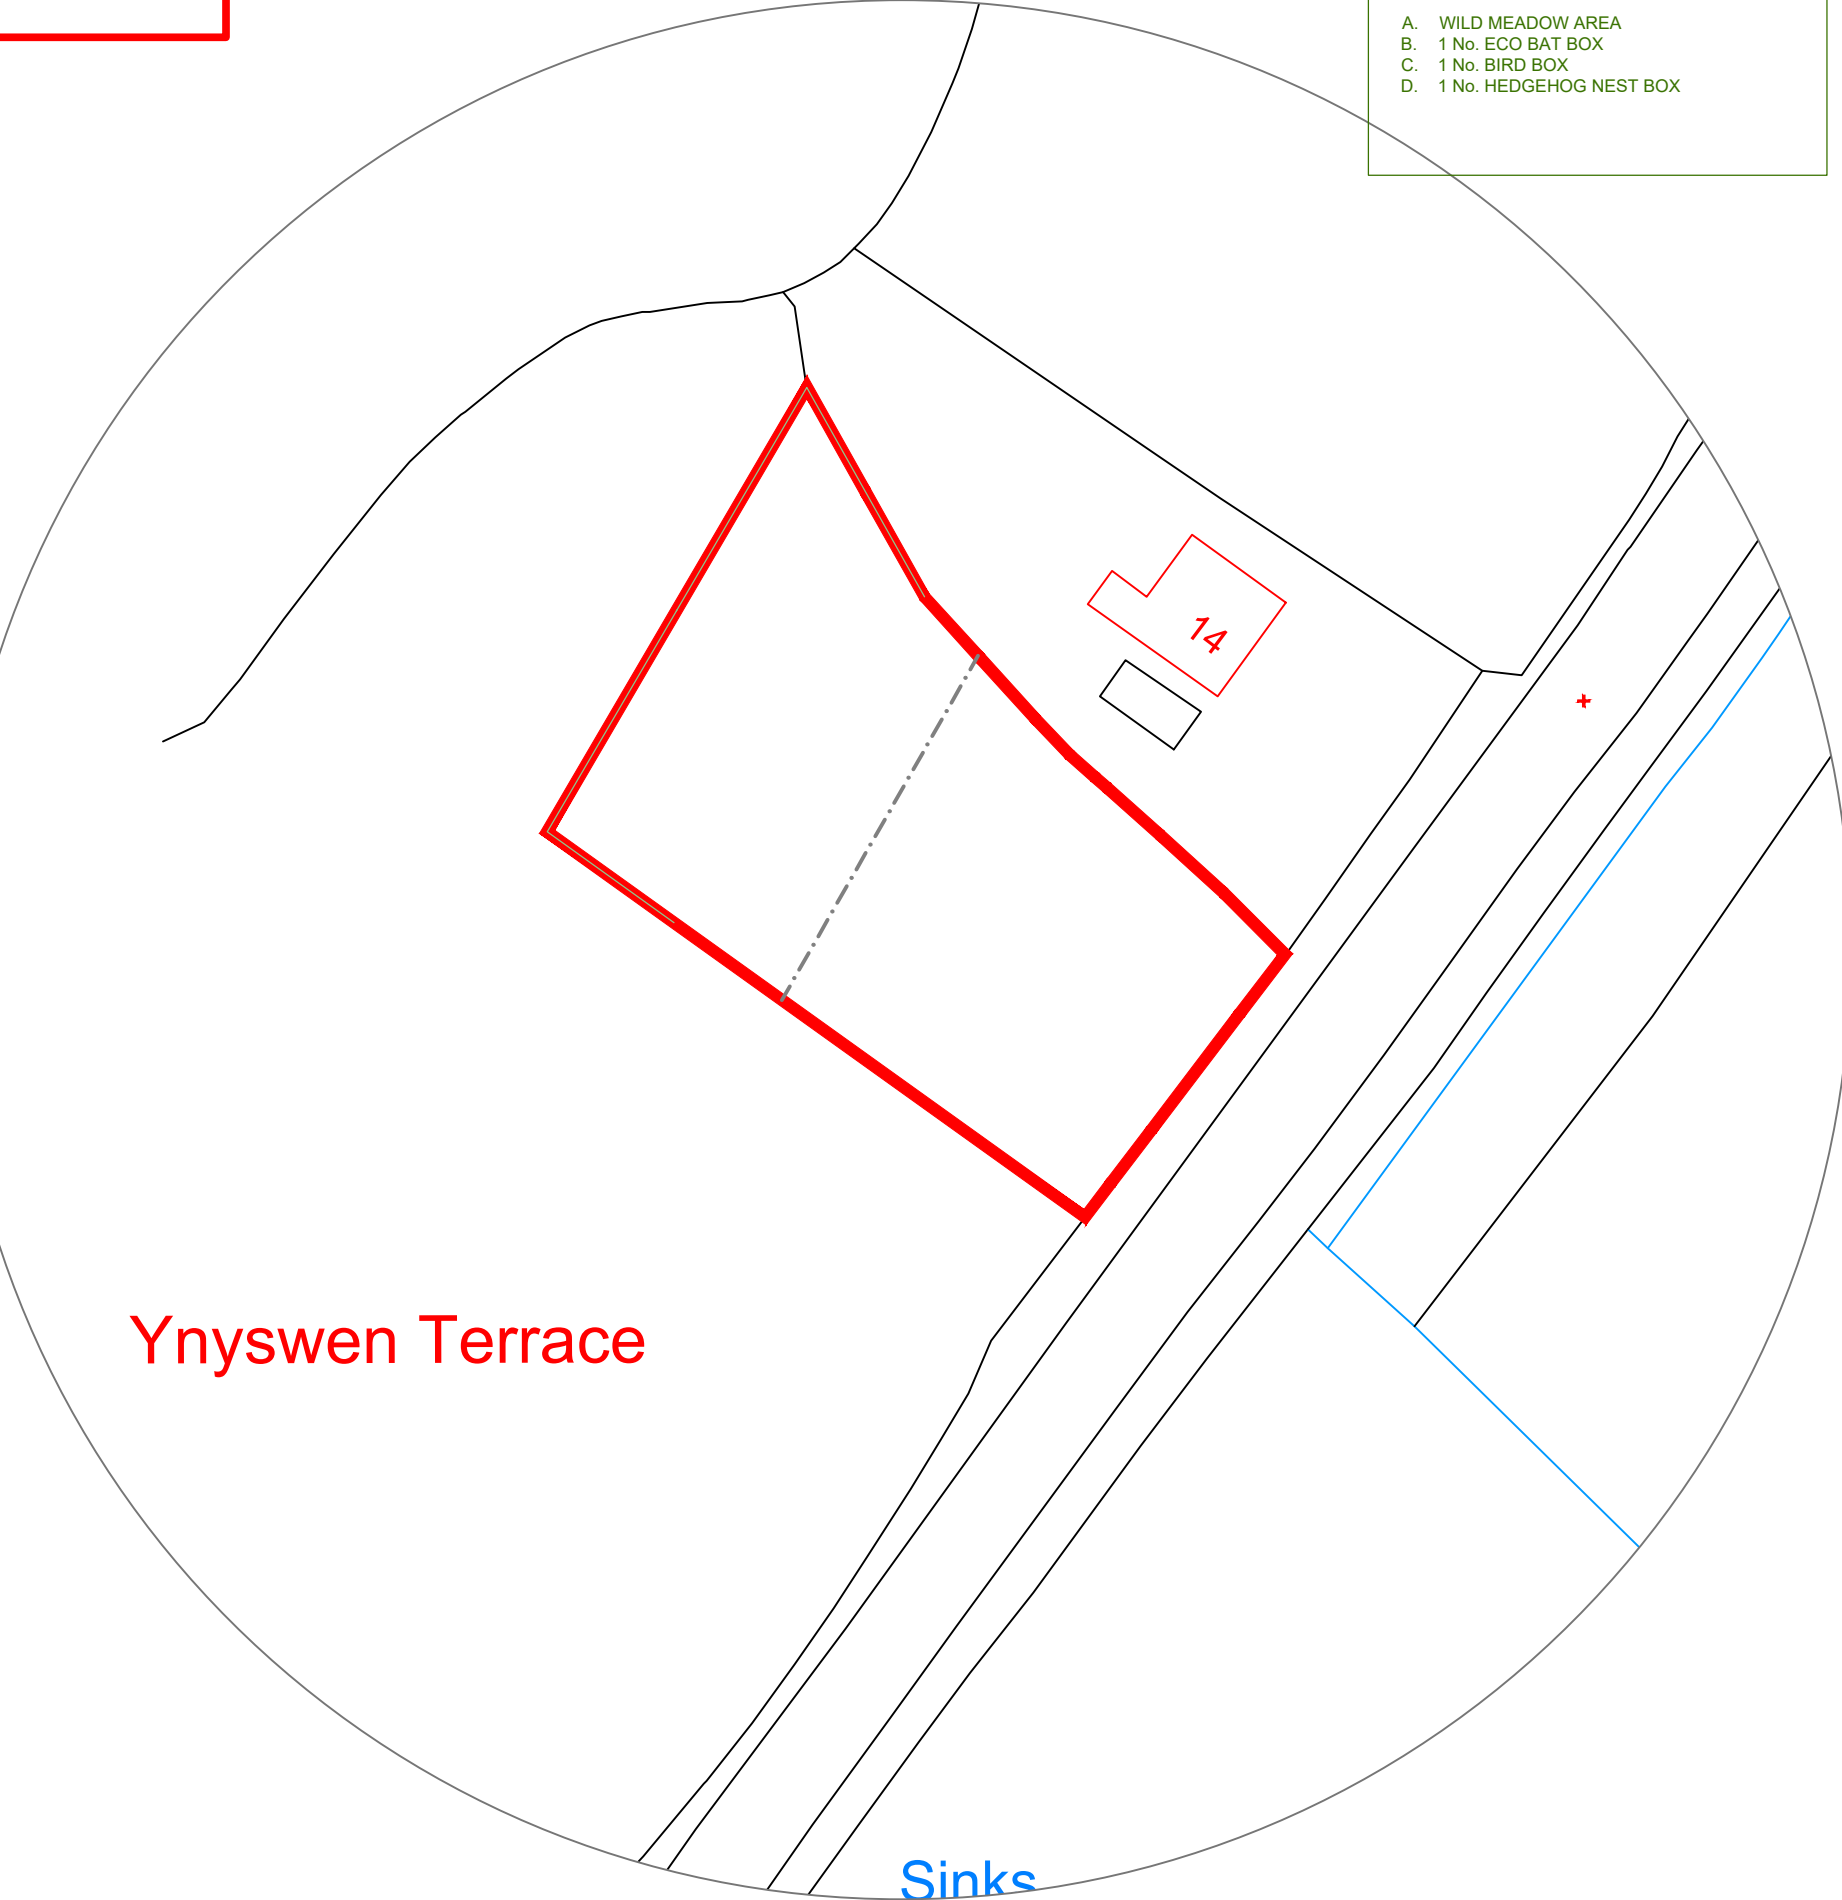

Ynyswen Terrace

Sinks

Notes
Site area = 1182m² (0.1182ha)

Reproduced from 'Ordnance Survey Site Map' by permission of Ordnance Survey® on behalf of the Controller of Her Majesty's Stationery Office.
© Crown Copyright 2009. All rights reserved.
Reference number 1071591.
Licence number 1071591.



The Planning Studio, Hayston Bridge
Johnston, Haverfordwest
Pembrokeshire SA62 3HJ
01437 891 817
07515 851 704
andrew@haystonplanning.co.uk
www.planningpembrokeshire.co.uk

**Relocate Access together with Two Pitches for Static Caravans with Semi Detached Dayroom and Parking Area
Land Adjacent to Crynant Villa, Crynant, Neath SA10 8PT**

Designed by	Checked by	File name AVH_657	Date 16.11.2020	Scale As Shown	Clients Mr Tom Wall and Mr Jeremiah Connors
Drawing Title Location and Block Plan					Dwg No. 01c