


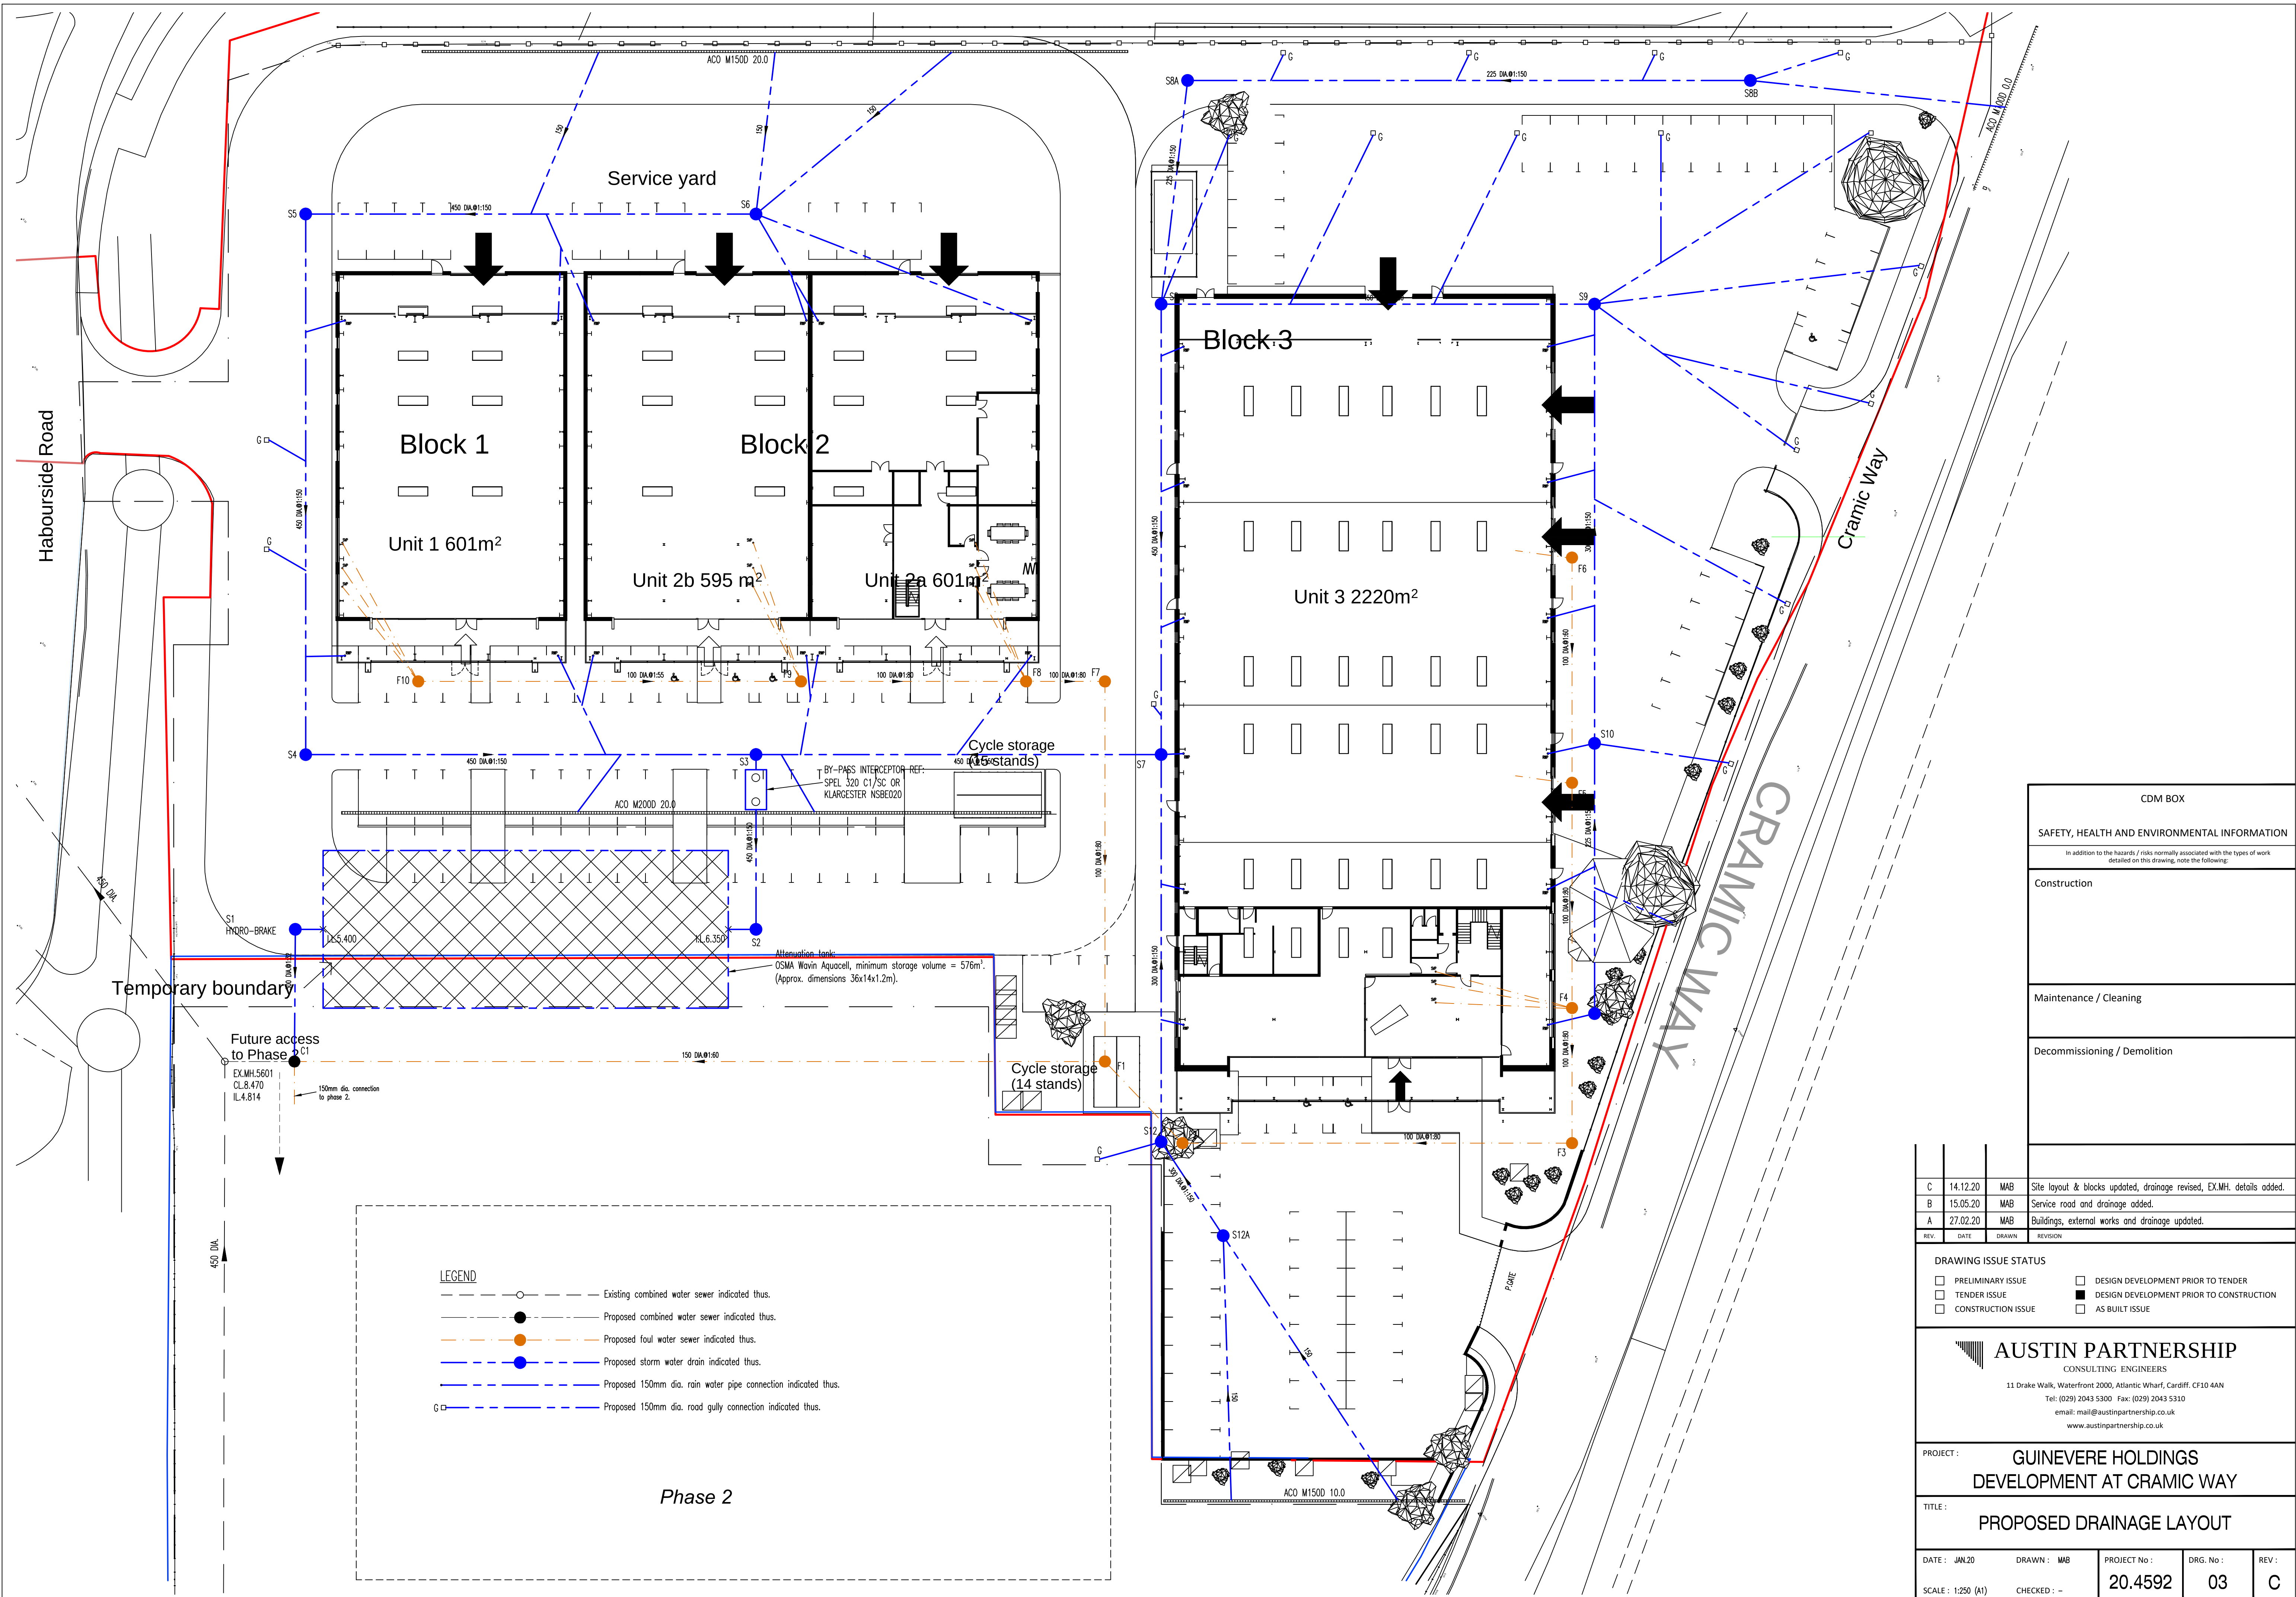

CDM BOX
SAFETY, HEALTH AND ENVIRONMENTAL INFORMATION
In addition to the hazards / risks normally associated with the types of work detailed on this drawing, note the following:
Construction
Maintenance / Cleaning
Decommissioning / Demolition

REV.	DATE	DRAWN	REVISION
C	14.12.20	MAB	Site layout & blocks updated, drainage revised, EX.MH. details added.
B	15.05.20	MAB	Service road and drainage added.
A	27.02.20	MAB	Buildings, external works and drainage updated.

DRAWING ISSUE STATUS	
☐ PRELIMINARY ISSUE	☐ DESIGN DEVELOPMENT PRIOR TO TENDER
☐ TENDER ISSUE	☒ DESIGN DEVELOPMENT PRIOR TO CONSTRUCTION
☐ CONSTRUCTION ISSUE	☐ AS BUILT ISSUE

**AUSTIN PARTNERSHIP**
CONSULTING ENGINEERS
11 Drake Walk, Waterfront 2000, Atlantic Wharf, Cardiff, CF10 4AN
Tel: (029) 2043 5300 Fax: (029) 2043 5310
email: mail@austinpartnership.co.uk
www.austinpartnership.co.uk

PROJECT : **GUINEVERE HOLDINGS DEVELOPMENT AT CRAMIC WAY**

TITLE : **PROPOSED DRAINAGE LAYOUT**

DATE : JUN.20	DRAWN : MAB	PROJECT No : 20.4592	DRG. No : 03	REV : C
SCALE : 1:250 (A1)		CHECKED : -		