



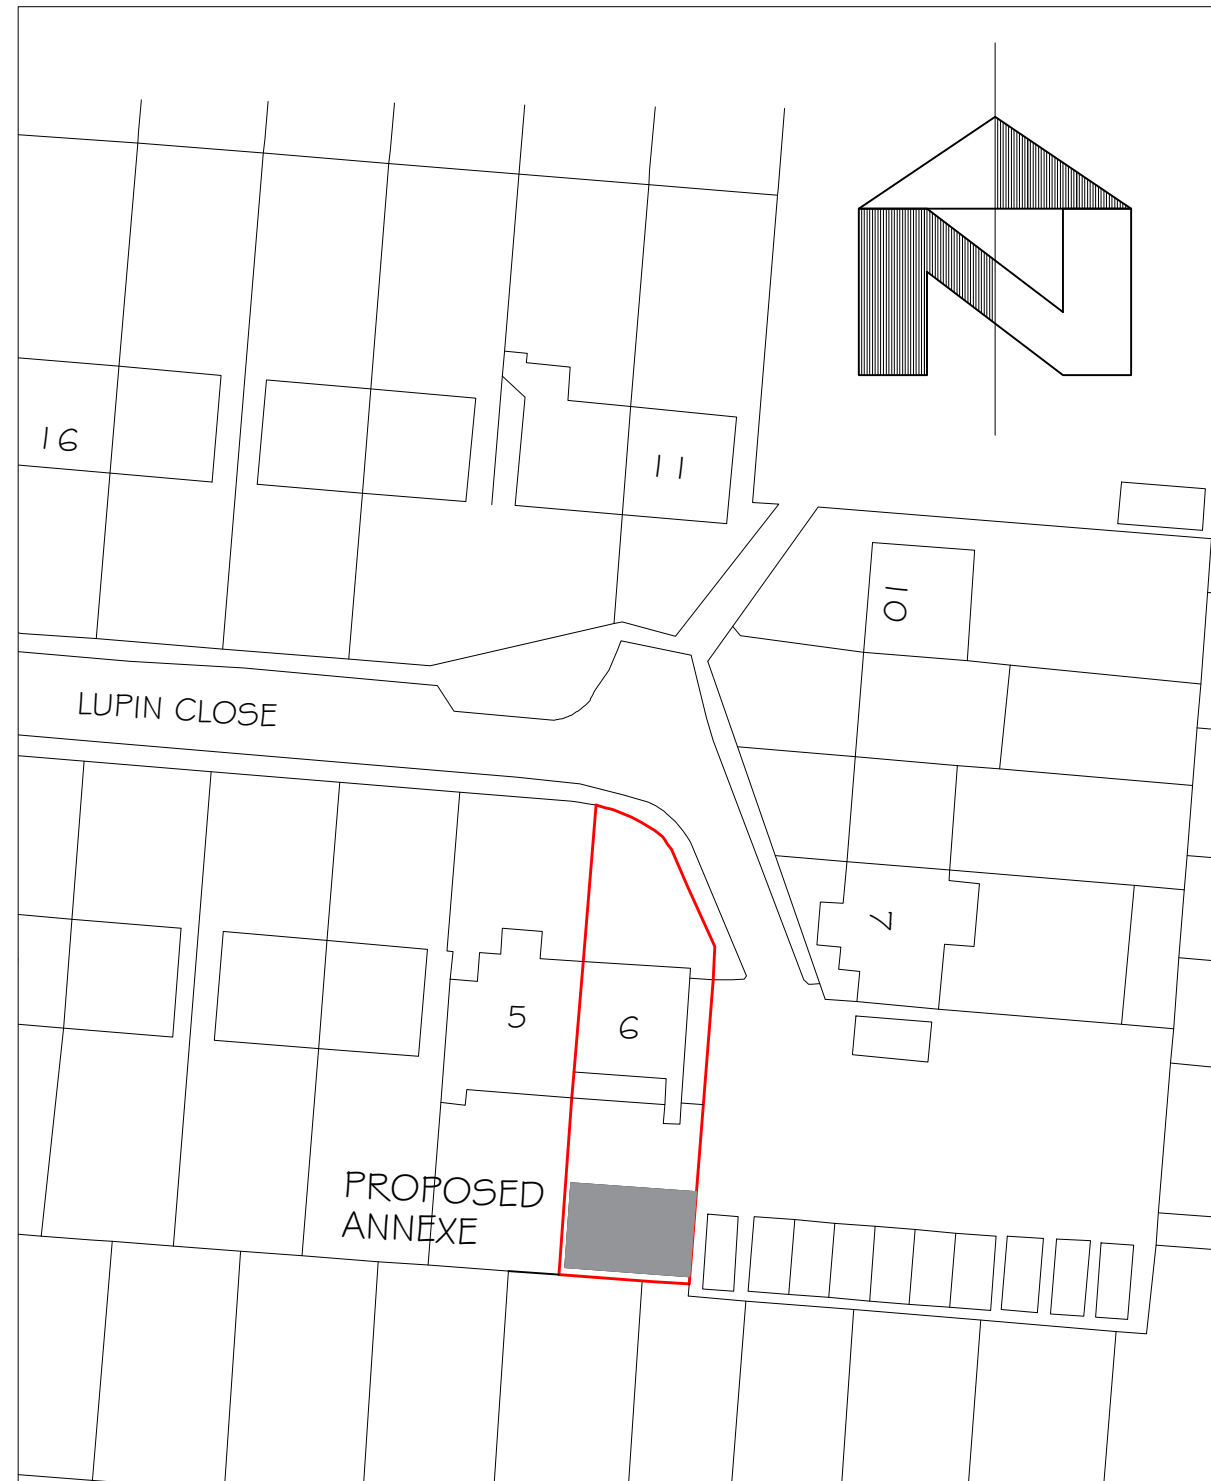

SITE PLAN 1:500

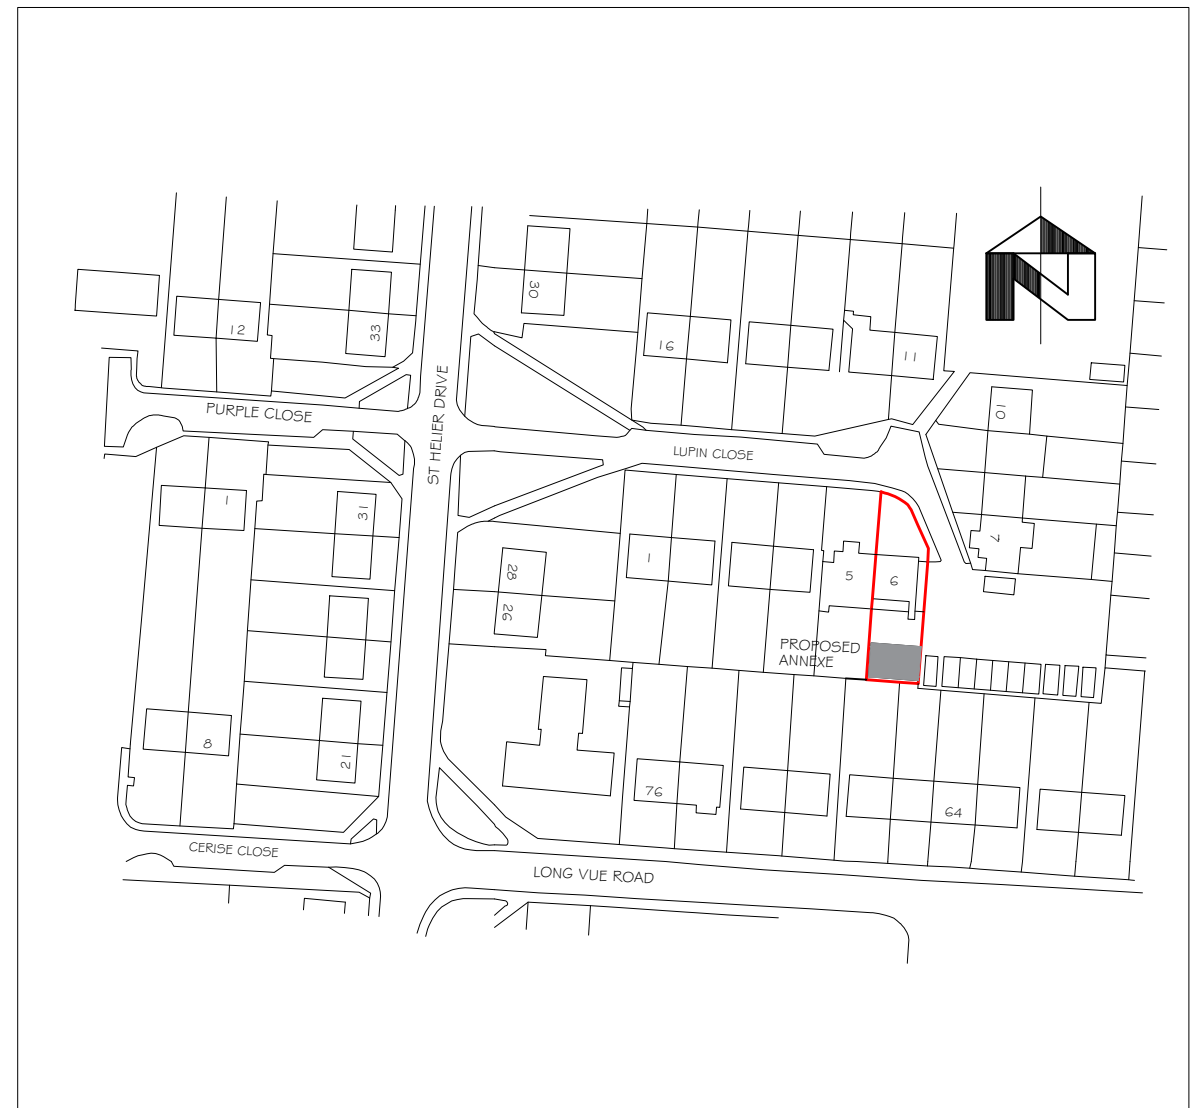

LOCATION PLAN 1:1250

Proposed annexe
6 Lupin Close, Sandfields
Port Talbot

Location Plan &
Block Plan

drawing No 6 LC - 01

date November 2020 scale noted