



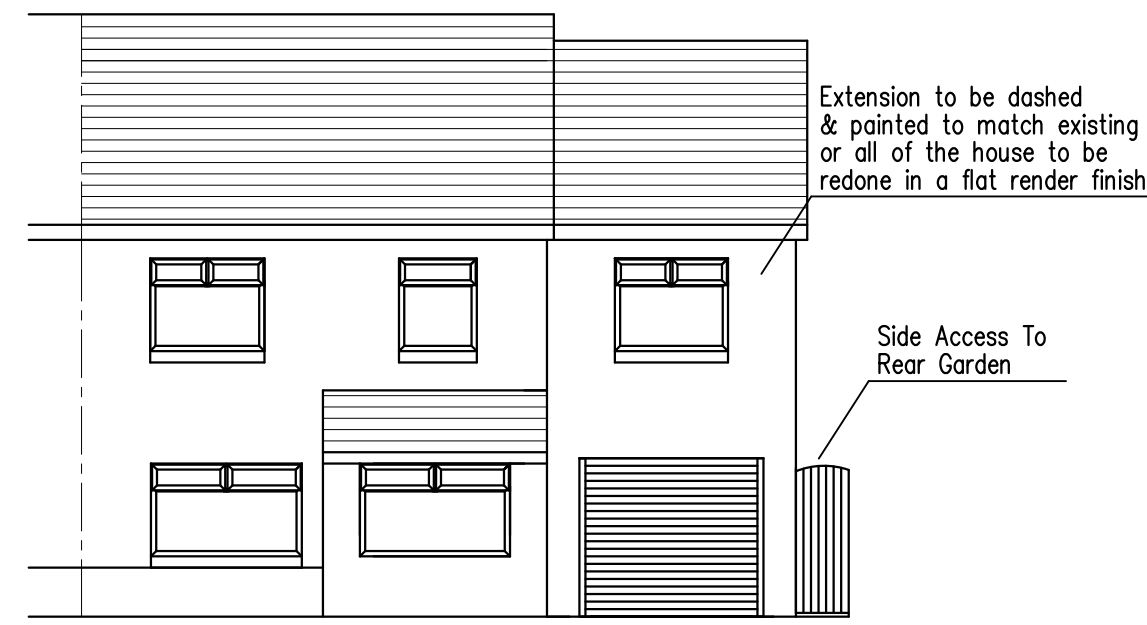


PROPOSED FRONT ELEVATION

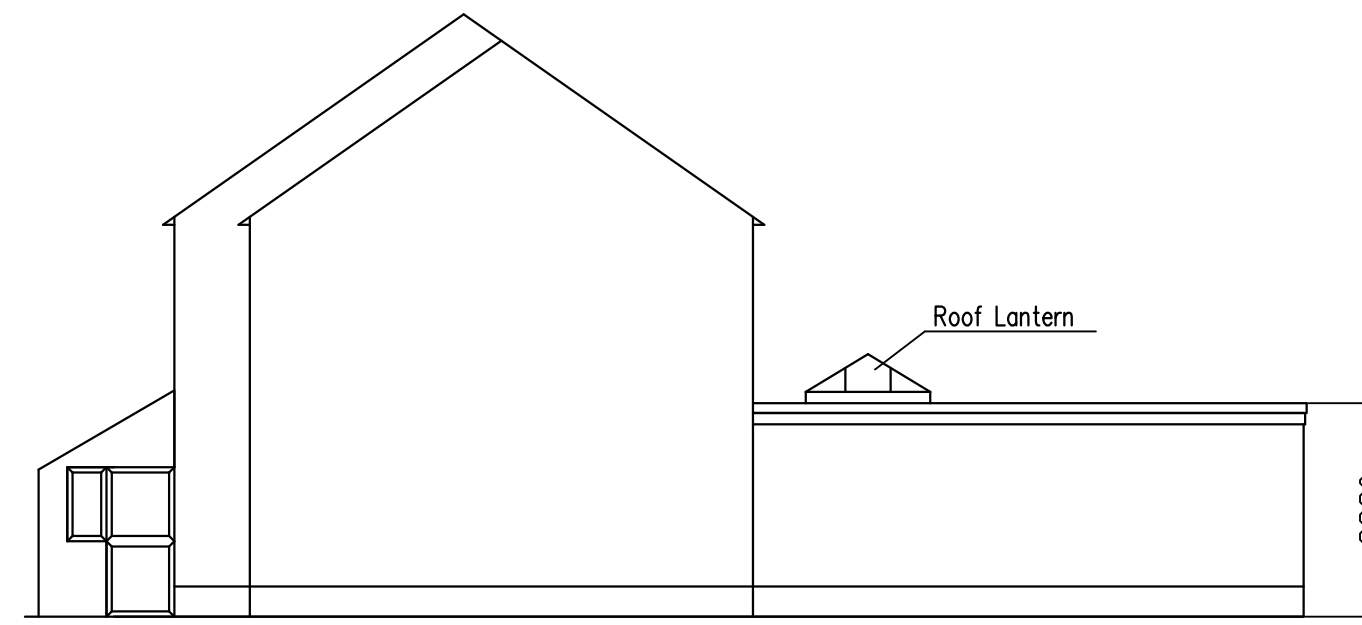

PROPOSED SIDE ELEVATION




PROPOSED REAR ELEVATION

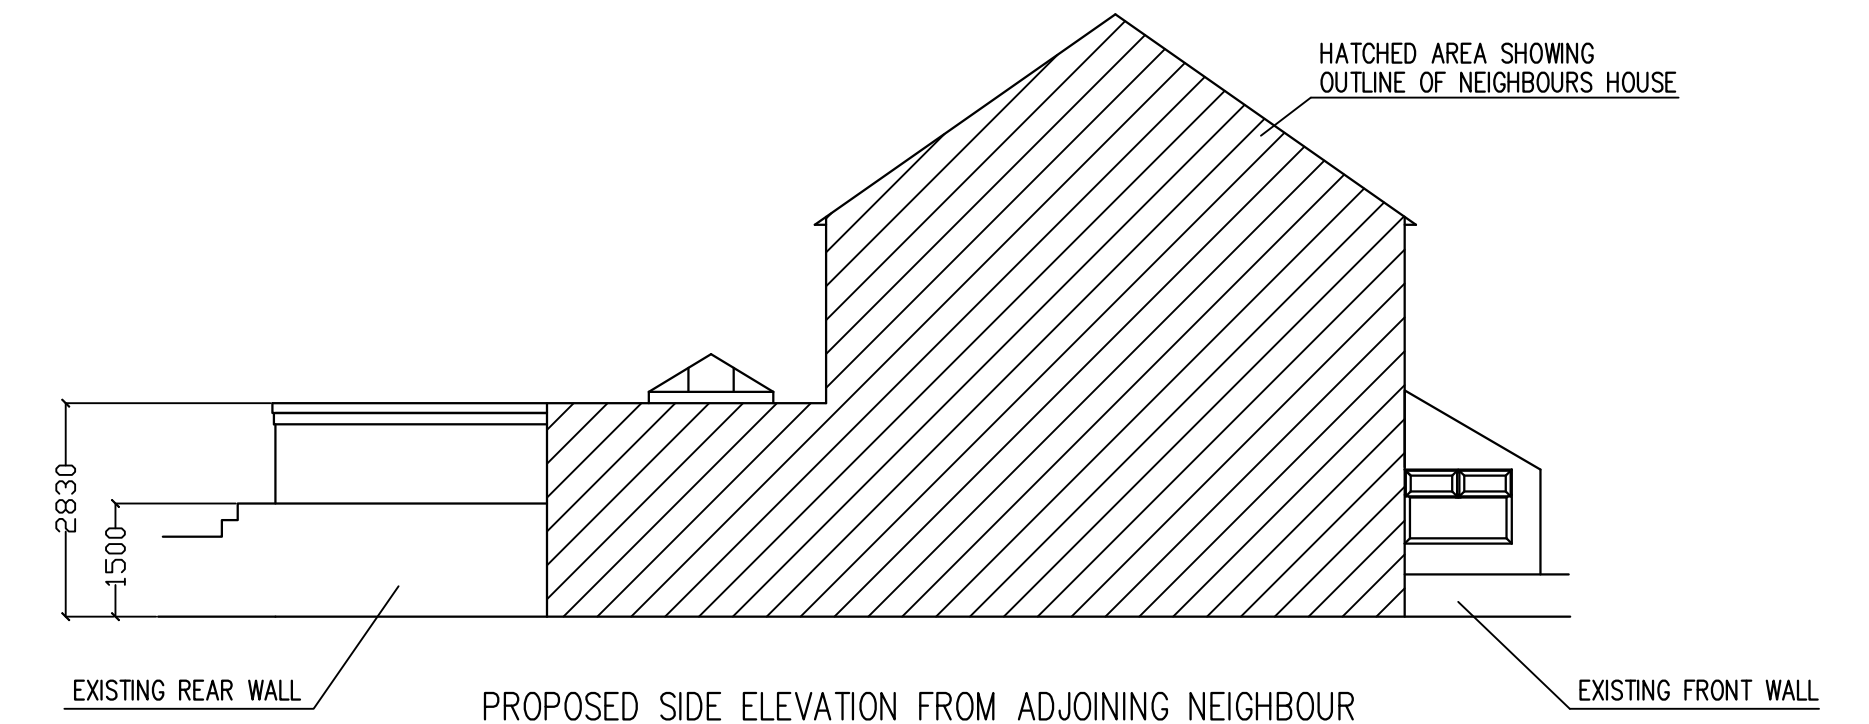

PROPOSED SIDE ELEVATION FROM ADJOINING NEIGHBOUR

PROPOSED ELEVATIONS


SCALE 1:100

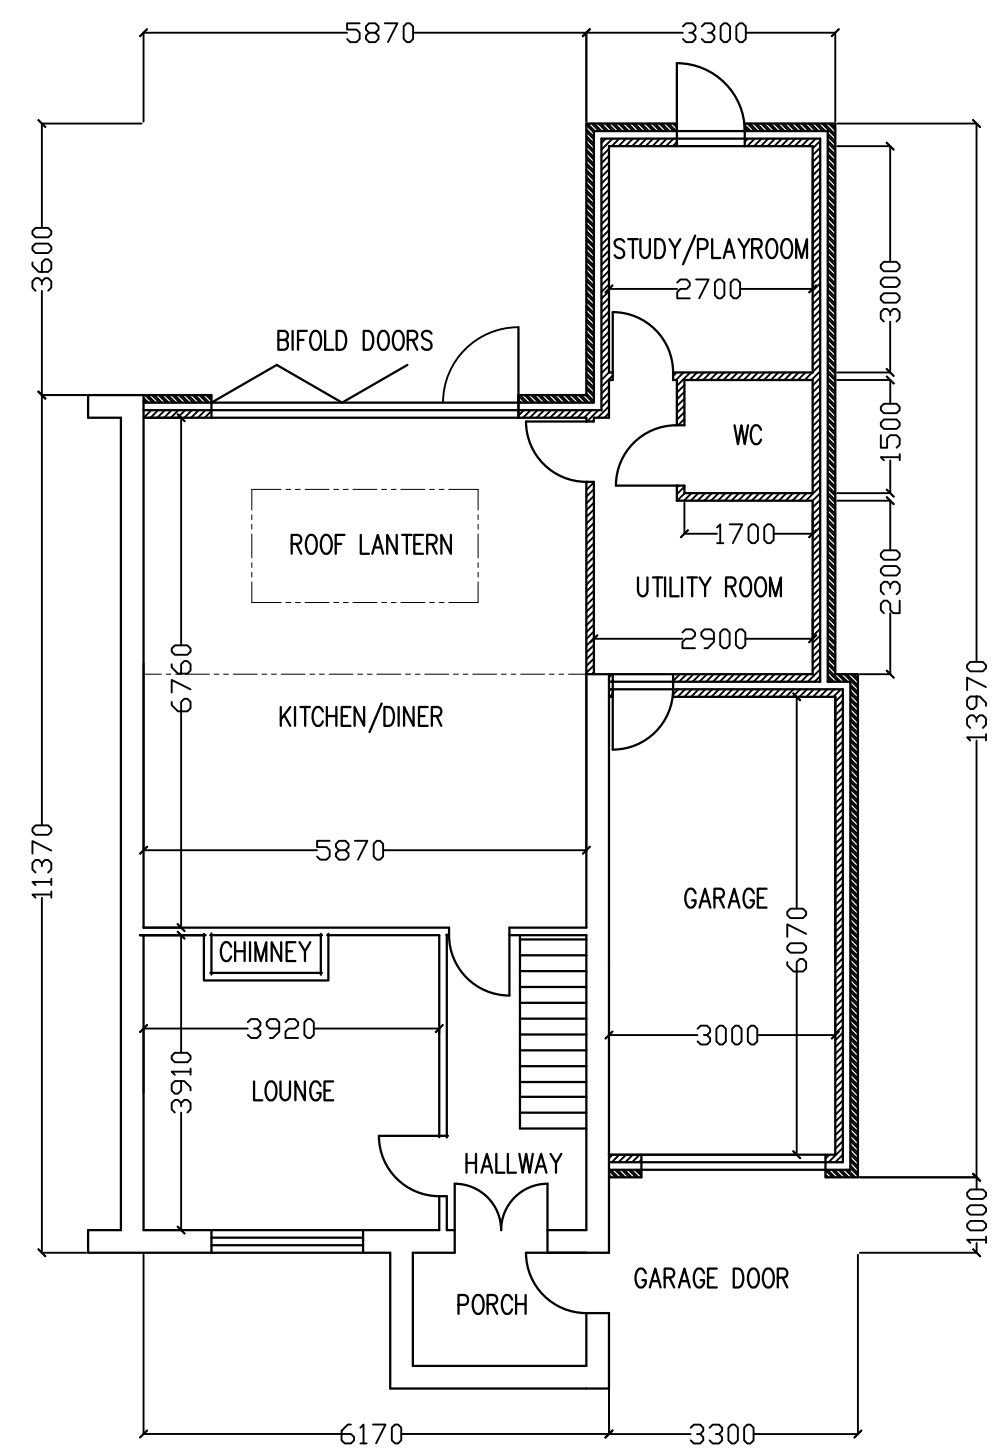


PROPOSED GROUND FLOOR PLAN VIEW

PROPOSED FLOOR PLANS

SCALE 1:100

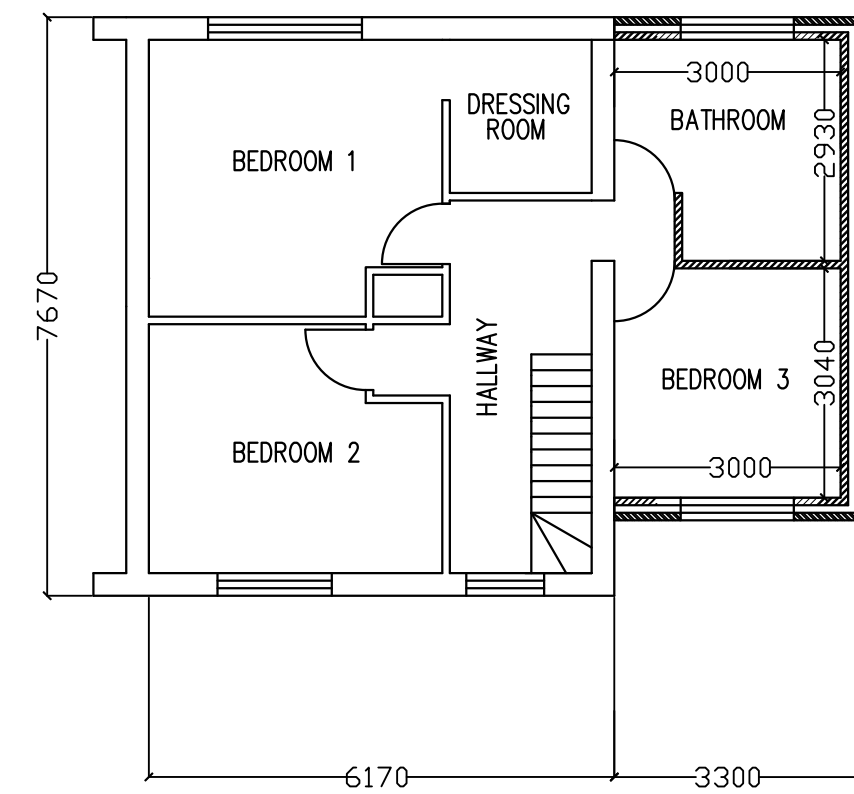


PROPOSED FIRST FLOOR PLAN VIEW

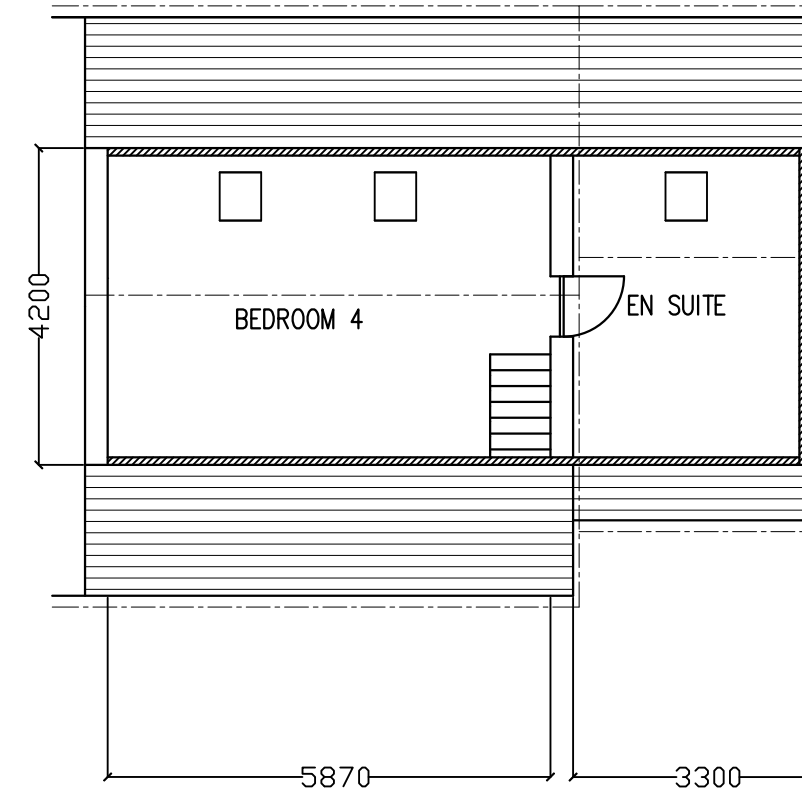


PROPOSED SHED ELEVATIONS


SCALE 1:100

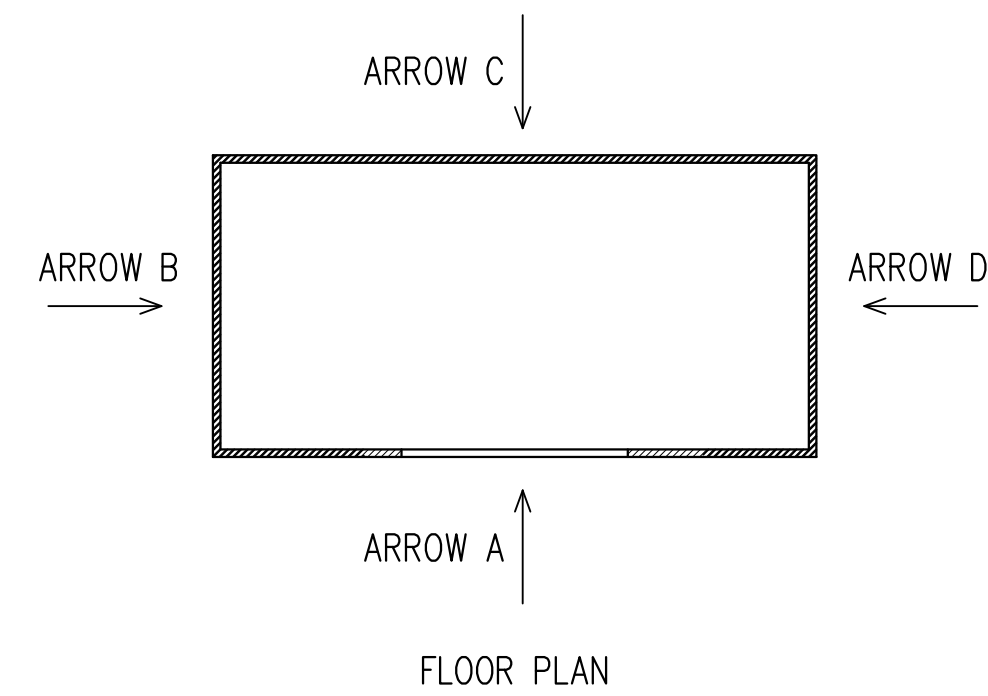


FLOOR PLAN

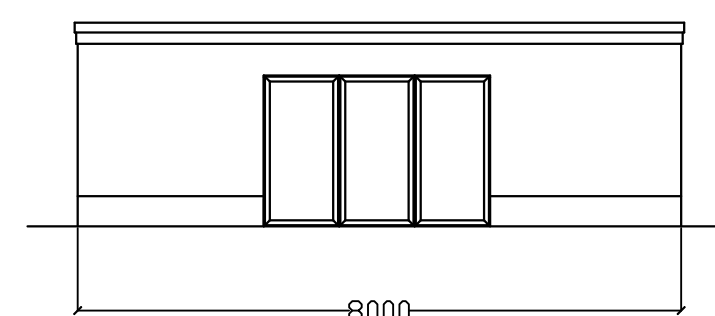


FRONT ELEVATION (ARROW A)

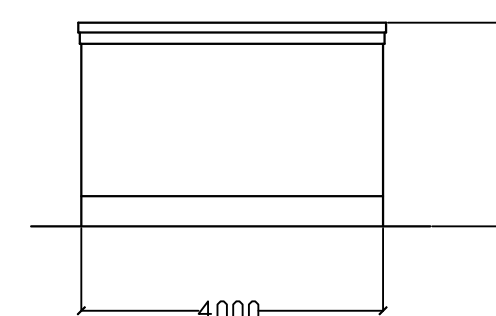


SIDE ELEVATION (ARROW B)

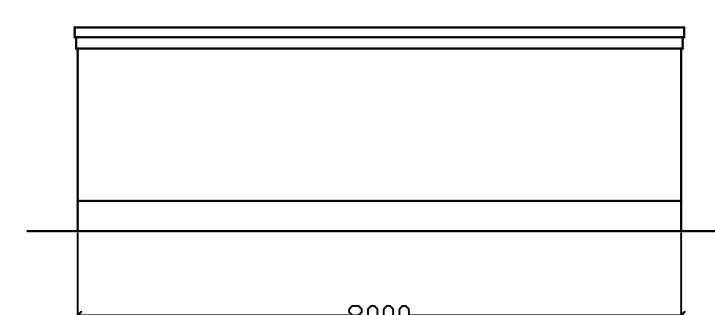

REAR ELEVATION (ARROW C)

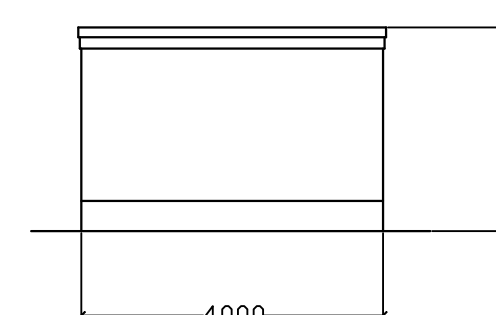

SIDE ELEVATION (ARROW D)

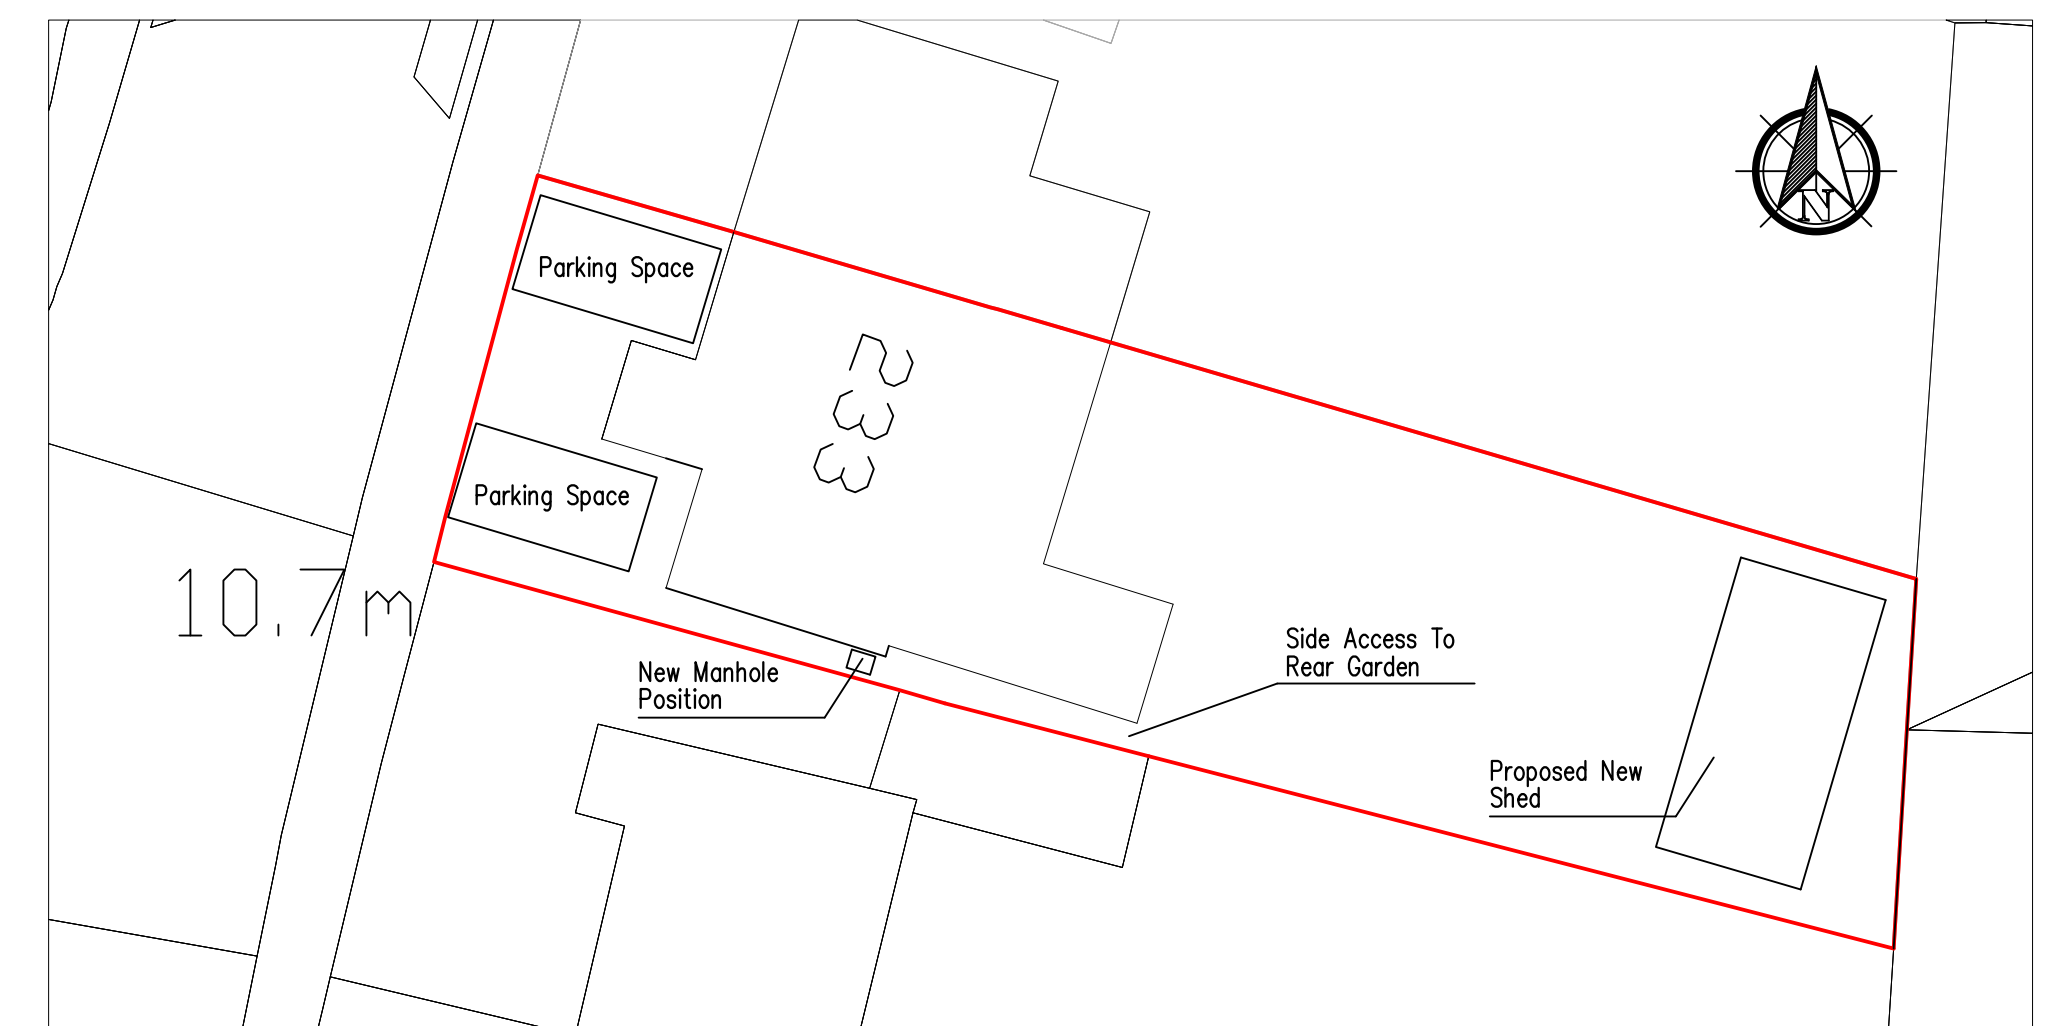

PROPOSED SITE PLAN

SCALE 1:200

REVISIONS	
-----------	--	--	