



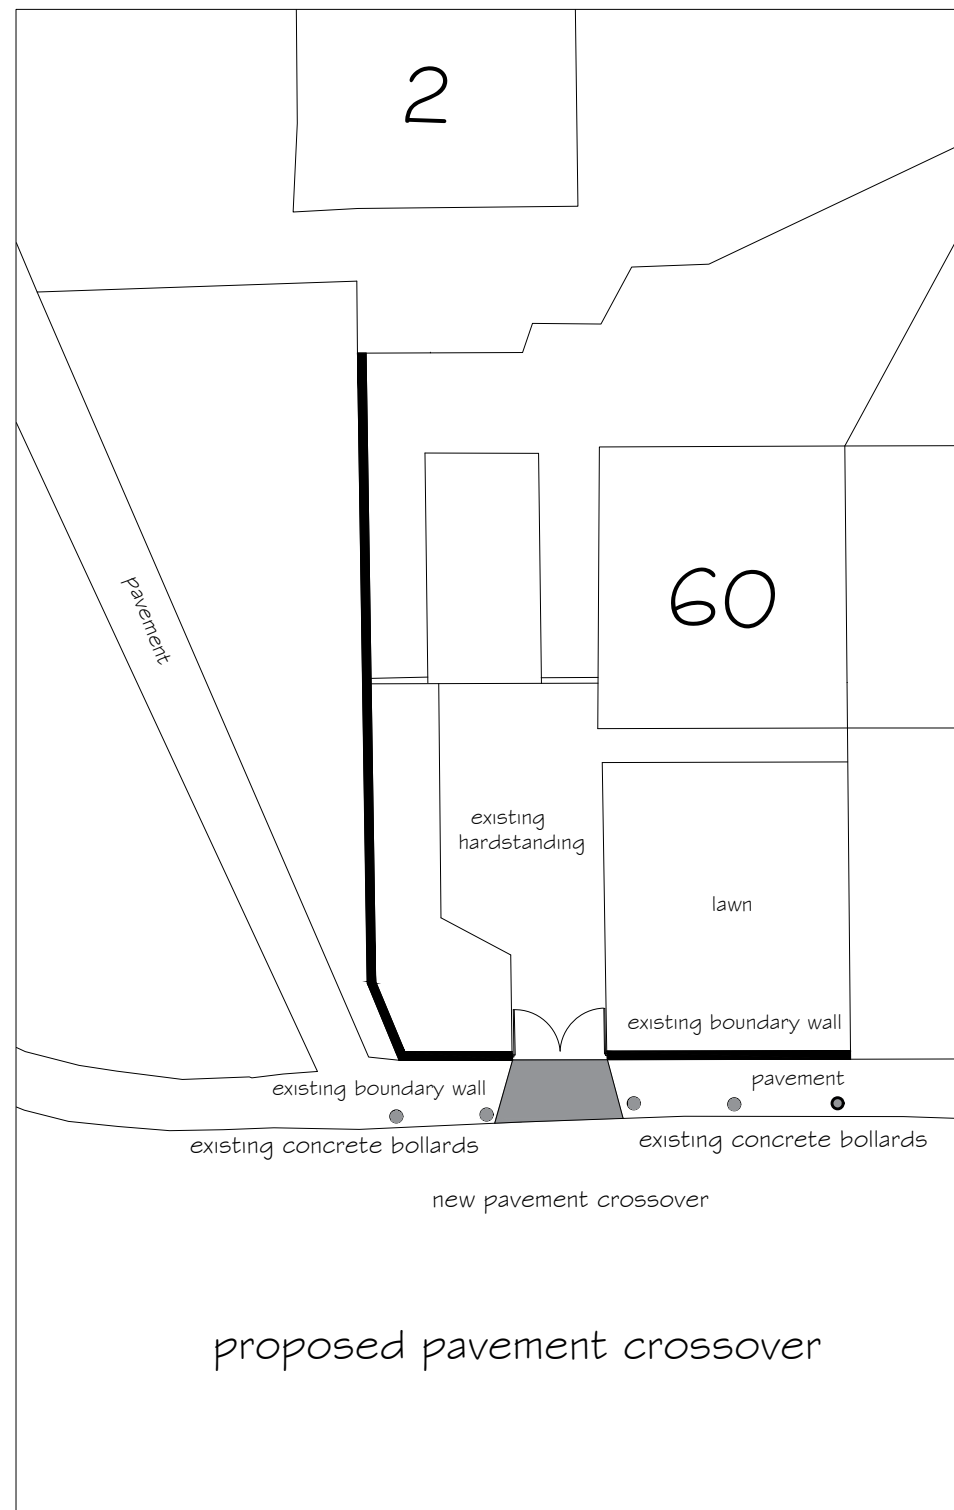

SITE PLAN 1:200

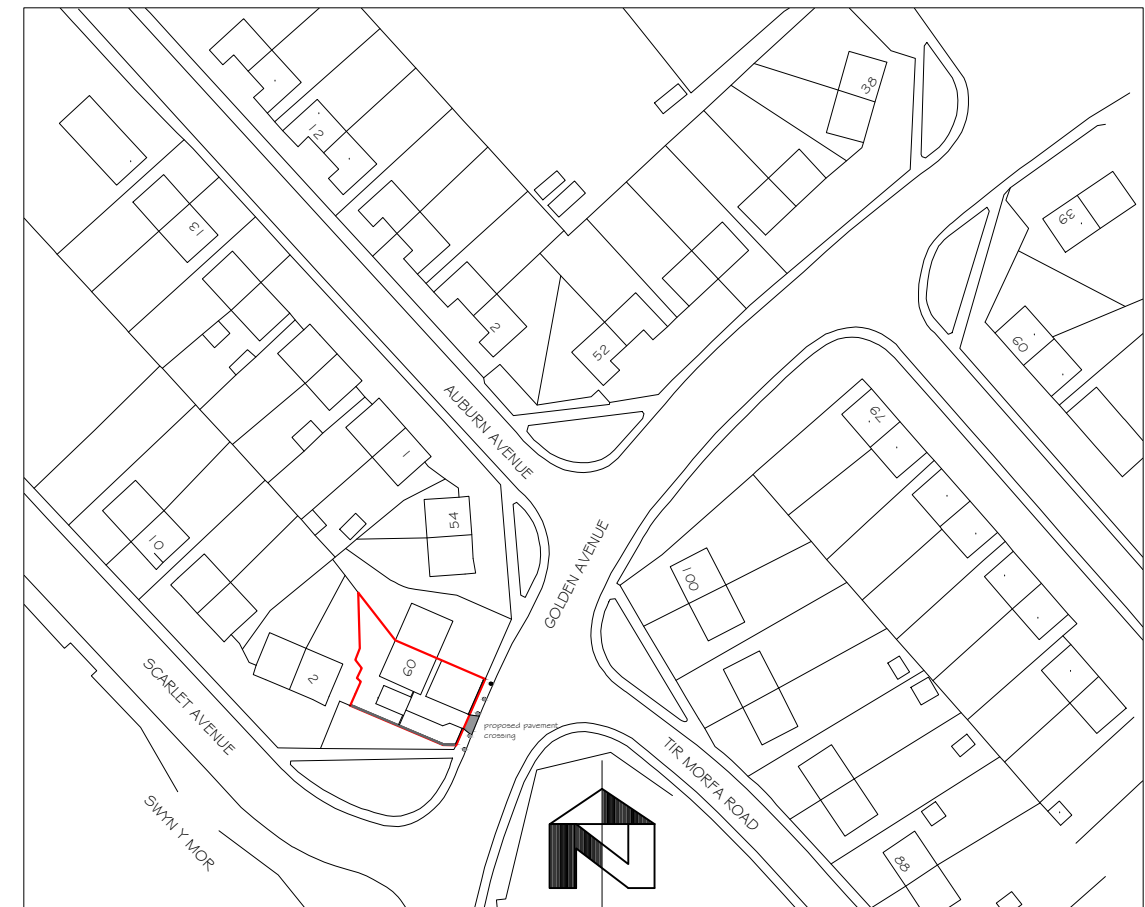

location plan 1:1250

Proposed pavement crossover
60 Golden Avenue
Sandfields Port Talbot

location plan & site plan

drawing No
60 GA - 01

date
March 2021

scales
noted