



Project Title: 00104 25a Edwards Yard, Llandarcy

Product: Level 2 Flood Consequence Assessment

Date: 04 March 2021

Find us at:

Web: www.floodplanreports.co.uk

Email: Reports@floodplanreports.co.uk

Blank Page

Table of Contents

1.	Introduction	7
1.1.	Purpose of the report	7
1.2.	Location of subject site.....	7
1.3.	Site Proposals.....	7
2.	Assessment of TAN15	9
2.1.	Introduction to Tan15	9
2.2.	Flood risk classifications	9
2.3.	Flood risk vulnerability classification	10
2.4.	Suitable development matrix.....	10
3.	Tan15 site assessment.....	11
3.1.	Flood zone classification.....	11
3.2.	Land vulnerability classification	11
3.3.	Site Suitability (TAN15)	11
4.	Site Flood Risk.....	12
4.1.	Third party flood risk data summery.....	12
4.2.	surface water flooding	12
4.3.	Tidal and Fluvial flooding	13
4.4.	Groundwater flooding	14
4.5.	Reservoir flooding.....	14
4.6.	Canal and artificial water flooding.....	14
4.1.	Historic Flooding.....	14
5.	Further site assessment	15
5.1.	Site access and egress routes	15
5.2.	Flood compensation.....	15
5.3.	Flood Warning Areas	15
5.4.	Awareness of flood risk	15
5.5.	Justification Test	16
6.	Findings and recommendations.....	17
6.1.	Findings.....	17
6.2.	Recommendations.....	17
	List of Appendices	18

Appendix A: Development Proposals.....	18
Appendix B: Groundsure Flood Report.....	18

Disclaimer

This document has been created for the purpose of a Flood Risk Assessment only and should only be used by Mr N. Davies for its intended purpose. FloodPlan Limited accepts no responsibility or liability for misuse of the document.

The copyright for this document (including its electronic form) shall remain vested in FloodPlan Limited but Mr N. Davies shall have a license to copy/reproduce and use the document for the purpose for which it was provided. This document shall not be reproduced in whole or in part or relied upon by third parties for any use whatsoever without the express written authority of FloodPlan Limited.

Report Revision Log

Report Reference	Date Issued	Issued To	Notes
00104 24a Edwards Yard, Llandarcy.	05/03/2021	Client	

1. INTRODUCTION

1.1. PURPOSE OF THE REPORT

FloodPlan have been commissioned on behalf of Mr N. Davies to produce a Flood Risk Assessment for a site at 25a Edwards Yard, Llandarcy, Neath, SA10 6JY. This assessment has been conducted with the understanding that the document will be used as part of a planning permission proposal by Mr N. Davies.

1.2. LOCATION OF SUBJECT SITE

The site is located a site at 25a Edwards Yard, Llandarcy, Neath, SA10 6JY (272670,194860) The site is located to the west of the M4. Access to the site is gained via Junction 43 of the M4 motorway.



Figure 1: Site Location

1.3. SITE PROPOSALS

The existing site is hardstanding carpark. The development proposes the construction of an industrial warehouse unit. The development is unlikely to increase the impermeable area on site due to the hardstand nature of the exiting surface. Development proposals can be seen below and in Appendix A: Development Proposals.



Figure 2: Development Proposal

2. ASSESSMENT OF TAN15

2.1. INTRODUCTION TO TAN15

Technical Advice Note 15 (TAN15 is a Welsh Government published document. This document provides guidance to local planning authorities to ensure the effective implementation of the planning policy. The policy seeks to direct development away from areas at highest risk, but where development is necessary, making it safe without increasing flood risk elsewhere. For these purposes:

- Direct new development away from those areas which are at high risk of flooding.
- Where development has to be considered in high-risk areas (zone C) only those developments which can be justified on the basis of the tests outlined in section 6 and section 7 are located within such areas

Flood risk (from river and sea) are categorised into one of the below:

2.2. FLOOD RISK CLASSIFICATIONS

Flood Zone	Description
Zone A	Little or no risk
Zone B	Known to have flooded in the past
Zone C	EA extreme flood outline (0.1%)
Zone C1	Areas of floodplain which are developed and served by significant infrastructure, including flood defence.
Zone C2	Areas of the floodplain without significant flood defence infrastructure

2.3. FLOOD RISK VULNERABILITY CLASSIFICATION

TAN15 categorises buildings by vulnerability. A summary of categories can be seen below:

Vulnerability Class	Infrastructure
Emergency Services	Hospitals, emergency depots, police stations etc
Highly vulnerable	All residential premises, public buildings, schools, libraries etc.
Less vulnerable	General industrial, commercial, retail, car parks etc

2.4. SUITABLE DEVELOPMENT MATRIX

The below table outlines the suitable development type for the flood zone classification assigned by the Environment Agency flood maps.

Flood risk vulnerability classification	Emergency Services	Highly Vulnerable	Less Vulnerable
Zone A			
Zone B			
Zone C1	Justification Test Required	Justification Test Required	Justification Test Required
Zone C2			Justification Test Required

Figure 3: Suitable Development Matrix

Key: Blue Development is appropriate; Red Development should not be permitted; Green Development is appropriate with a sufficient Justification Test.

3. TAN15 SITE ASSESSMENT

3.1. FLOOD ZONE CLASSIFICATION

As per Figure 4, the site is wholly within flood zone C2. The site does not benefit from flood defences.

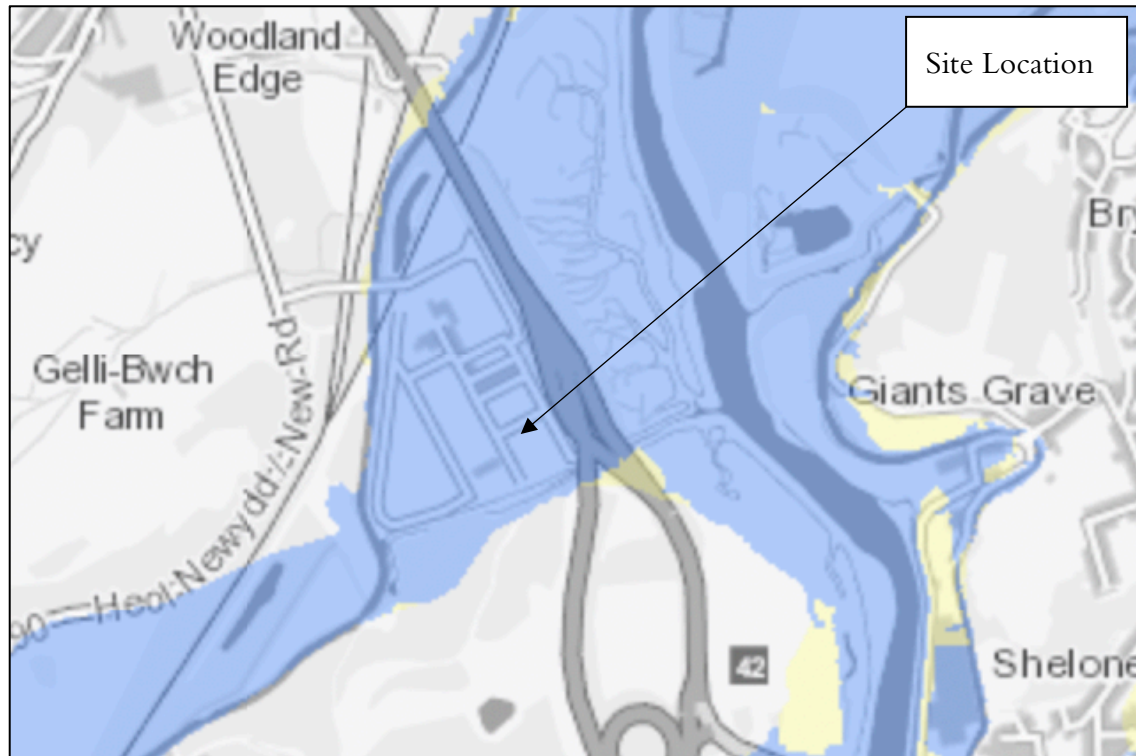


Figure 4: NRW Flood Zone

Where the blue shaded area notates flood zone C2, the green shaded area notated flood zone C1, yellow area notates flood zone B, and the non-shaded areas notates flood zone A.

As part of this FCA, Natural Resources Wales were contacted to release hydraulically modelled flood depths and velocities for the subject site, no detailed flood modelling data was available as per 24th February 2021.

3.2. LAND VULNERABILITY CLASSIFICATION

The existing site is used as carparking and is therefore designated as 'less vulnerable development' by Tan15. The proposed development will also be designated 'less vulnerable development'. The development therefore proposes no increases the vulnerability classification.

3.3. SITE SUITABILITY (TAN15)

'Less vulnerable development' is suitable for flood zone C2, with a successful justification test, as per Figure 3.

4. SITE FLOOD RISK

4.1. THIRD PARTY FLOOD RISK DATA SUMMERY

A 'Groundsure' flood report has been acquired for advising this assessment. The full report can be found in Appendix B. The main findings are summarised below:

Type of Risk	Assessment of Risk
Overall Flood Risk	Low
Rivers and the Sea	Low
Surface Water	Negligible
Groundwater	Low
Historic Flood	Not identified
Flood Defences	No
FloodScoreTM – insurance rating	Very Low

4.2. SURFACE WATER FLOODING

The Environment Agency surface water flood map Figure 5, shows the site is not considered to be at risk from surface water flooding. The risk profile is consistent with the groundsure flood report.



Figure 5: NRW Surface Water Flood Map

Where the dark purple shaded area denotes high risk of surface water flooding; the lighter purple notates medium risk, and the pink area denotes low risk.

4.3. TIDAL AND FLUVIAL FLOODING

The site is classified as having a negligible and low risk from tidal or river sources by the EA mapping and Groundsure flood report respectively.



Figure 6: NRW Tidal and Fluvial Flood Map

Tidal: Where the dark green shaded area denotes high risk, the green area denotes medium risk, and the light green denotes low risk.

Fluvial: Where the dark blue shaded area denotes high risk, the blue area denotes medium risk, and the light blue denotes low risk.

4.4. GROUNDWATER FLOODING

The 'Groundsure' flood report indicates that the site has a low risk of groundwater flooding.

4.5. RESERVOIR FLOODING

The site is at not believed to be at risk of flooding from reservoir sources.

4.6. CANAL AND ARTIFICIAL WATER FLOODING

The site is at not believed to be at risk of flooding from artificial water sources.

4.1. HISTORIC FLOODING

A google search for 'Llandarcy historic flooding' yielded no definitive flood history. The 'Groundsure' flood report also failed to identify any historic flood events for the site.

5. FURTHER SITE ASSESSMENT

5.1. SITE ACCESS AND EGRESS ROUTES

Access to the site is gained via Junction 43 of the M4 motorway. The access road may experience some fluvial and surface water flood risk.

5.2. FLOOD COMPENSATION

The development is not proposing the increase in impermeable area. Any development proposals should have suitable SuDS features to compensate for water pollution generated by the proposed development.

5.3. FLOOD WARNING AREAS

The below Figure 7, highlights the areas that are considered to benefit from Natural Resources Wales flood alerts. The site is within the flood alert area.

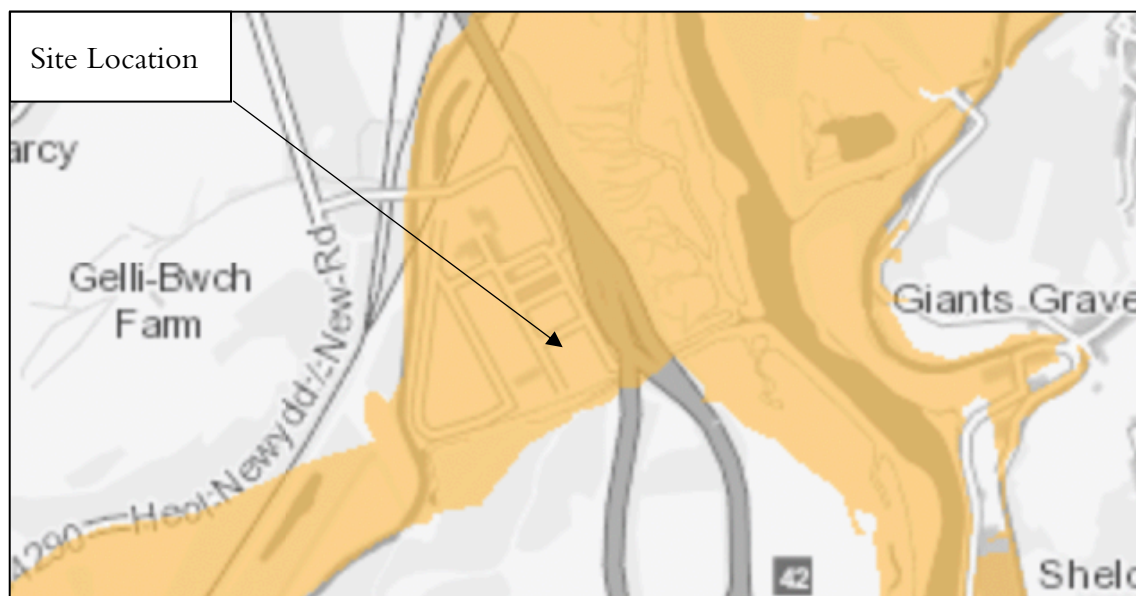


Figure 7: NRW Flood Warning Areas

Where the yellow shaded area denoted flood alert areas and red shaded areas notates flood warning areas.

5.4. AWARENESS OF FLOOD RISK

The developer should be aware that the site is not immune from flooding. It is recommended that future occupiers take the opportunity to develop emergency and non-emergency plans. Further, it is recommended that anyone responsible for the building sign up to receive flood alerts as soon as available.

5.5. JUSTIFICATION TEST

New development should be directed away from zone C and towards suitable land in zone A, otherwise to zone B, where river or coastal flooding will be less of an issue. In zone C the tests outlined in sections 6 and 7 will be applied, recognising, however, that highly vulnerable development and Emergency Services in zone C2 should not be permitted. All other new development should only be permitted within zones C1 and C2 if determined by the planning authority to be justified in that location. Development, including transport infrastructure, will only be justified if it can be demonstrated that: -

- i. Its location in zone C is necessary to assist, or be part of, a local authority regeneration initiative or a local authority strategy required to sustain an existing settlement; or,
- ii. Its location in zone C is necessary to contribute to key employment objectives supported by the local authority, and other key partners, to sustain an existing settlement or region.

And

- iii. It concurs with the aims of PPW and meets the definition of previously developed land (PPW fig 2.1); and,
- iv. The potential consequences of a flooding event for the particular type of development have been considered, and in terms of the criteria contained in sections 5 and 7 and appendix 1 found to be acceptable.

The Neath Port Talbot County Borough Council Local Development Plan (2011–2026) identifies the need for high quality jobs and economic growth within its literature. The document iterates the requirement for local business to develop to be able to generate economic growth. The proposed development will stimulate economic growth in the area and provide opportunity for employment for local people. This report concludes that the development proposal meets the requirements i & ii.

The development proposes the construction of an industrial unit. The existing land use is an industrial car park. The existing land is classified as brownfield and is therefore previously developed land. This report concludes that the development proposal meets the requirements iii.

Natural Resources Wales flood mapping shows the site is not considered to be at risk from fluvial, tidal nor pluvial sources. The Groundsure flood report is in agreement. The site is to be used for industrial purposes; no persons are to be sleeping within the development. The potential consequences of flooding are deemed to be minimal. This report concludes that the development proposal meets the requirements iv.

6. FINDINGS AND RECOMMENDATIONS

6.1. FINDINGS

The development plans propose the change of use from a commercial car park to industrial use warehouse. TAN15 categorises warehouses as 'less vulnerable development'. 'Less vulnerable development' is suitable for flood zone C2. NRW flood risk mapping indicates that the site is free from fluvial, tidal and surface water flooding. The risk of flooding is not negligible but should be found acceptable for the development vulnerability classification with the inclusion of a justification test, as per TAN15.

6.2. RECOMMENDATIONS

This report recommends the following be considered to lower the risk and/or consequences that flooding may cause to the proposed development:

- Any impermeable areas created should be subject to SuDS treatment and attenuation with a controlled discharge.
- Anyone responsible for the campsite should sign up to the receive flood alerts as soon as possible. Further, the developer / occupier should take this opportunity to ensure that a flood plan is in place.

List of Appendices

Appendix A: Development Proposals

Appendix B: Groundsure Flood Report

List of Appendices

Appendix A: Development Proposals

INDUSTRIAL YARDS TO LET

Llandarcy

alder king

PROPERTY CONSULTANTS




INDUSTRIAL YARDS SUITABLE FOR A VARIETY OF USES

**Edwards Works
Llandarcy
Neath
SA10 6JY**

**Approx. 0.50 acres
(0.202 hectares)**

- Excellent road access, just off J43 of the M4 Motorway
- Suitable for vehicular operators / open storage / industrial uses
- Prominent position at the entrance to the estate




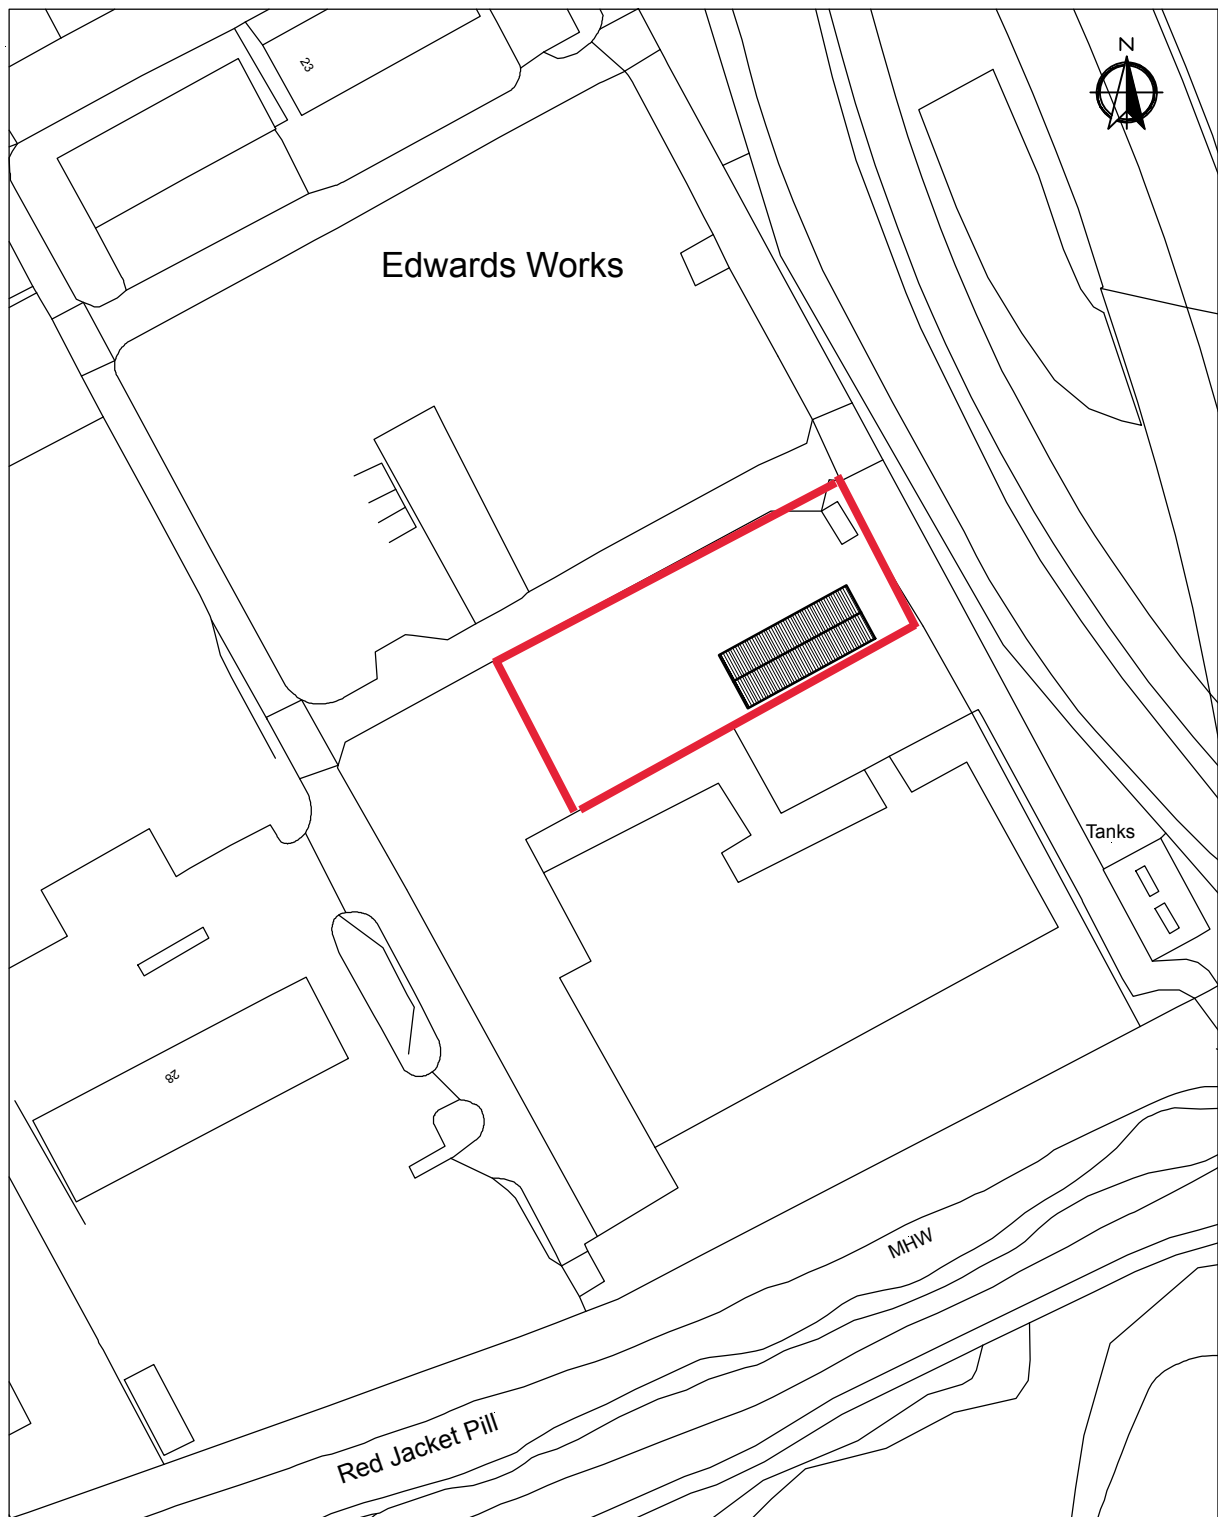


Crown Copyright and database rights 2020 OS Licence no. 100041041

Edwards Works
Llandarcy
Neath
Scale 1:1250

Location:	England
Area:	240m ²
Date:	2021-01

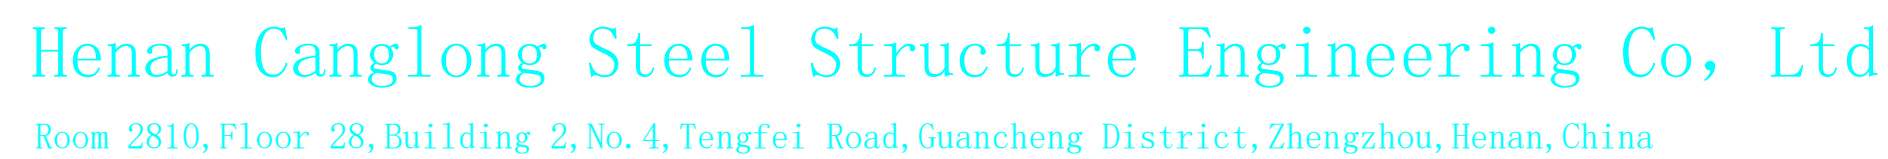


沧龙集团 国际市场部 CANGLONG GROUP DEPARTMENT OF INTERNATIONAL COMMERCE	
河南沧龙钢结构工程有限公司	
业务经理 Service Manager	ADA GAO
联系电话 TEL/WHATSAPP	0086 15981850388
联系电话 TEL/WHATSAPP	008655888285
邮箱 EMAIL	jiliangao@cnclsteel.com.cn
公司网址: WEB	https://zscjgc.cn.alibaba.com https://www.clsteelstructure.com
注册师章 REGISTERED SEAL	
版本编号 EDITION NO.	
设计阶段 DESIGN PHASE	施工图
制 图 DRAWN BY	
设 计 DESIGNED BY	
专业负责 CHIEF	
校 对 CHECKED BY	
审 核 VERIFIED BY	
审 定 APPROVED BY	
设 计 总负责人 CHIEF DESIGN MANAGER	编 号
图 名 DRAWING TITLE	Catalogue
工程编号 PROJECT NO.	
图纸编号	CL-G-1

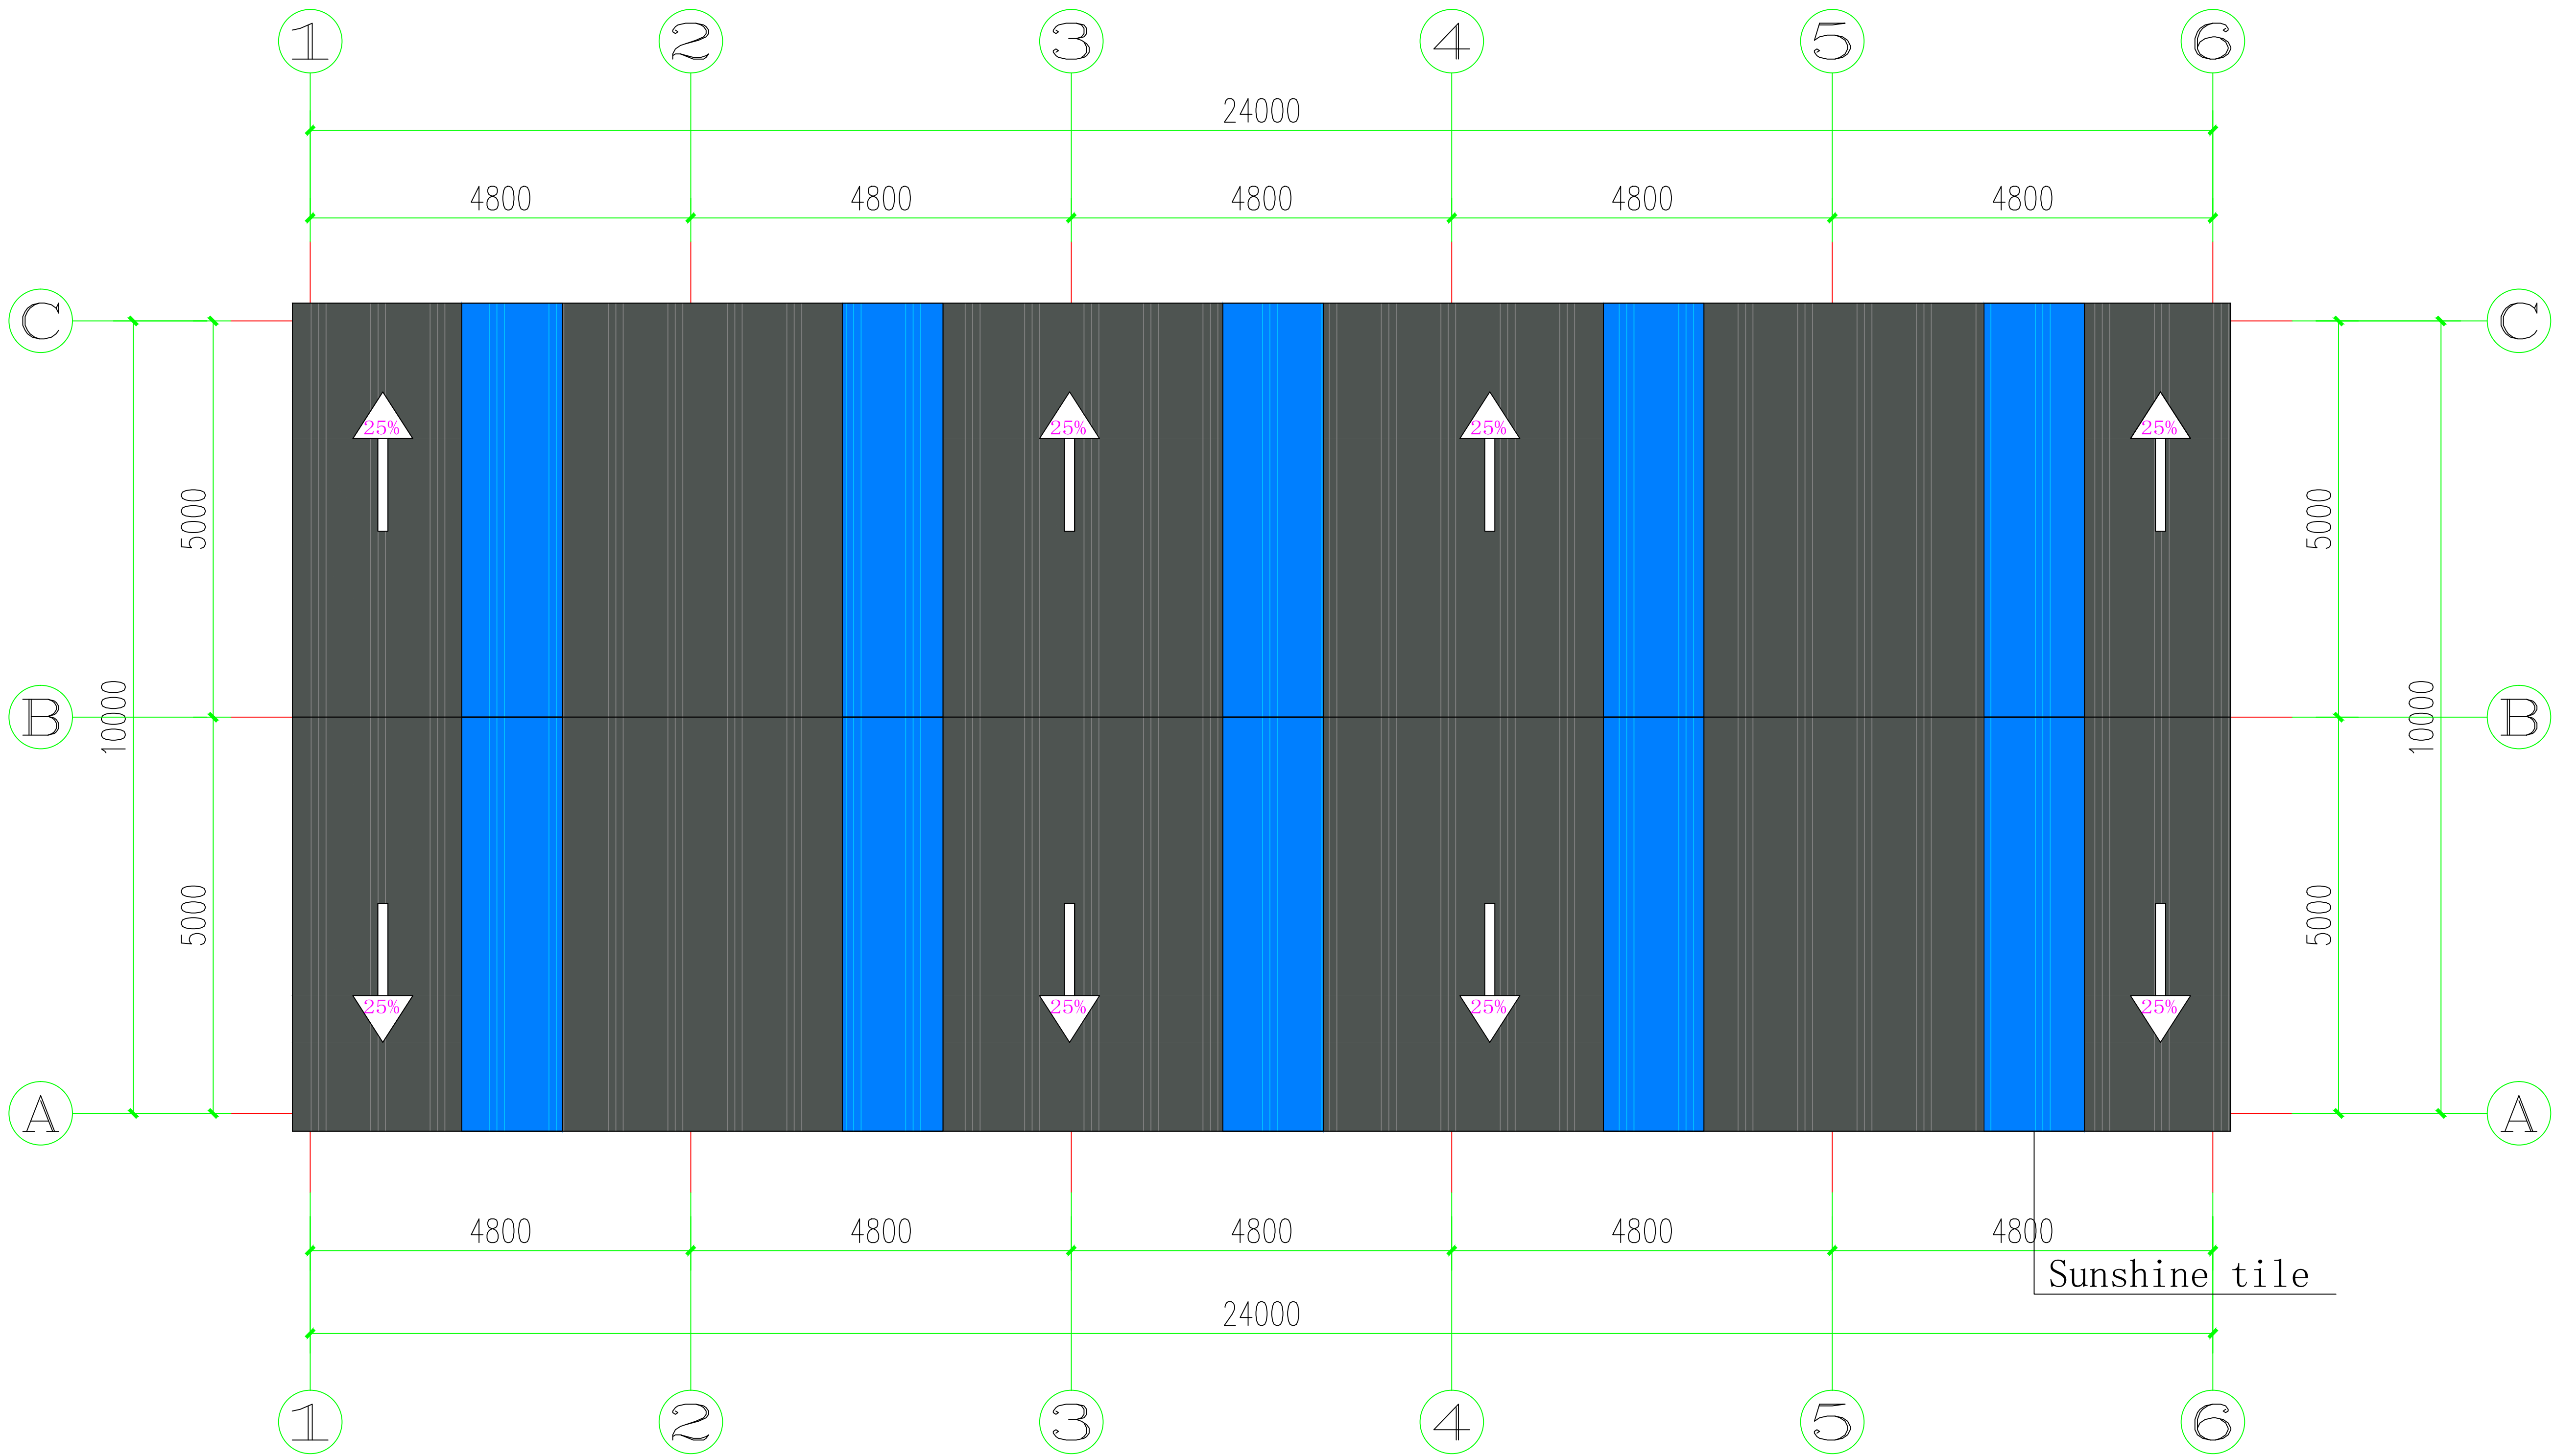

Roof layout

沧龙集团 国际市场部 CANGLONG GROUP DEPARTMENT OF INTERNATIONAL COMMERCE	
河南沧龙钢结构工程有限公司	
业务经理 Service Manager	ADA GAO
联系电话 TEL/WHATSAPP	0086 15981850388
联系电话 TEL/WHATSAPP	008655888285
邮箱 EMAIL:	jiliangou@cncc1ee.com.cn
公司网址: WEB	https://zscglgch.cn.alibaba.com https://www.clsteelstructure.com
注册师章 RE-ENGINEER SEAL	
版本编号 EDITION NO.	
设计阶段 DESIGN PHASE	施工图
制 图 DRAWN BY	
设 计 DESIGNED BY	
专业负责 CHIEF	
校 对 CHECKED BY	
审 核 VERIFIED BY	
审 定 APPROVED BY	
设 计 总负责人 CHIEF DESIGN MANAGER	电 话
图 名 DRAWING TITLE	Roof layout
工程编号 PROJECT NO.	
图纸编号	CL-G-2

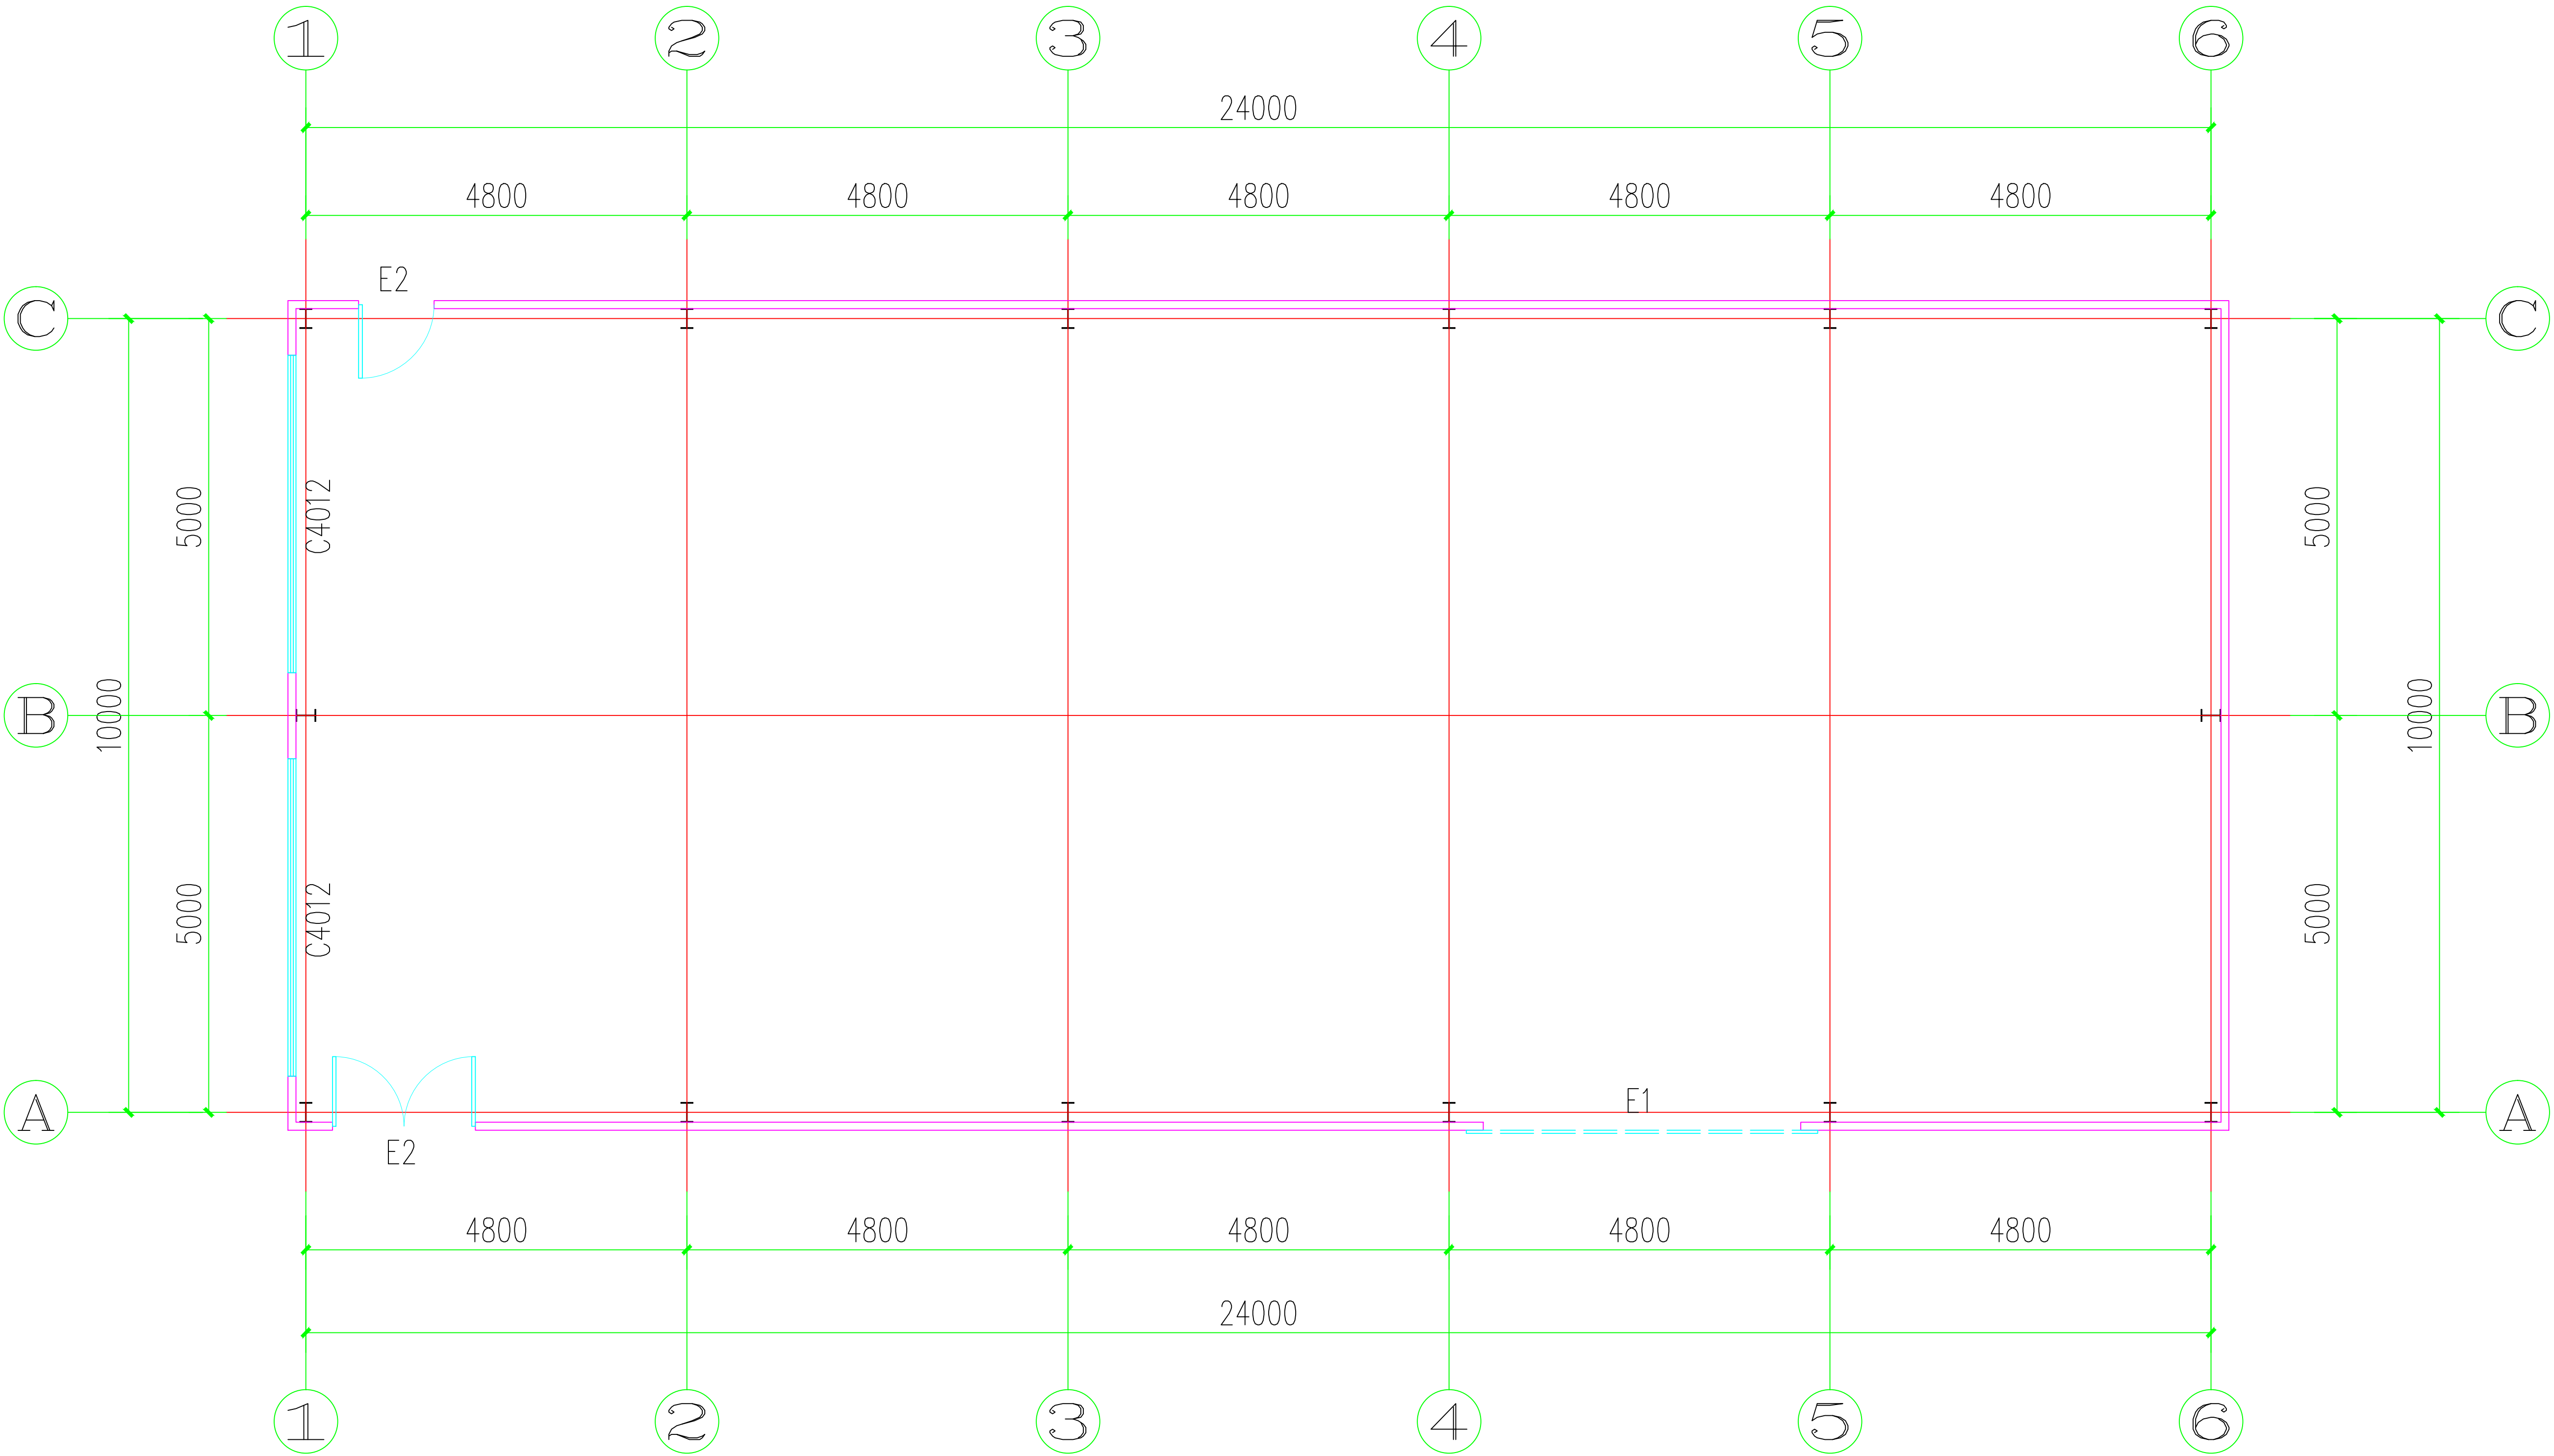

Layout plan

沧龙集团
国际市场部
CANGLONG GROUP
DEPARTMENT OF INTERNATIONAL COMMERCE

河南沧龙钢结构工程有限公司

业务经理
Service Manager

ADA GAO

联系电话
TEL/WATSAPP

0086 15981850388

联系电话
TEL/WATSAPP

008655888285

邮箱
EMAIL:

jiliangou@cncc1ee.com.cn

公司网址:
WEB

https://zsclogch.en.alibaba.com
https://www.clsteelstructure.com

注册师章
RE-ENGINEER SEAL

版本编号
EDITION NO.

设计阶段
DESIGN PHASE

施工图

制 图
DRAWN BY

设 计
DESIGNED BY

专业负责
CHIEF

校 对
CHECKED BY

审 核
VERIFIED BY

审 定
APPROVED BY

设 计
CHIEF DESIGN

总负责人
MANAGER

电 话



图 名
DRAWING TITLE

Layout plan



工程编号
PROJECT NO.

图纸编号

CL-G-3

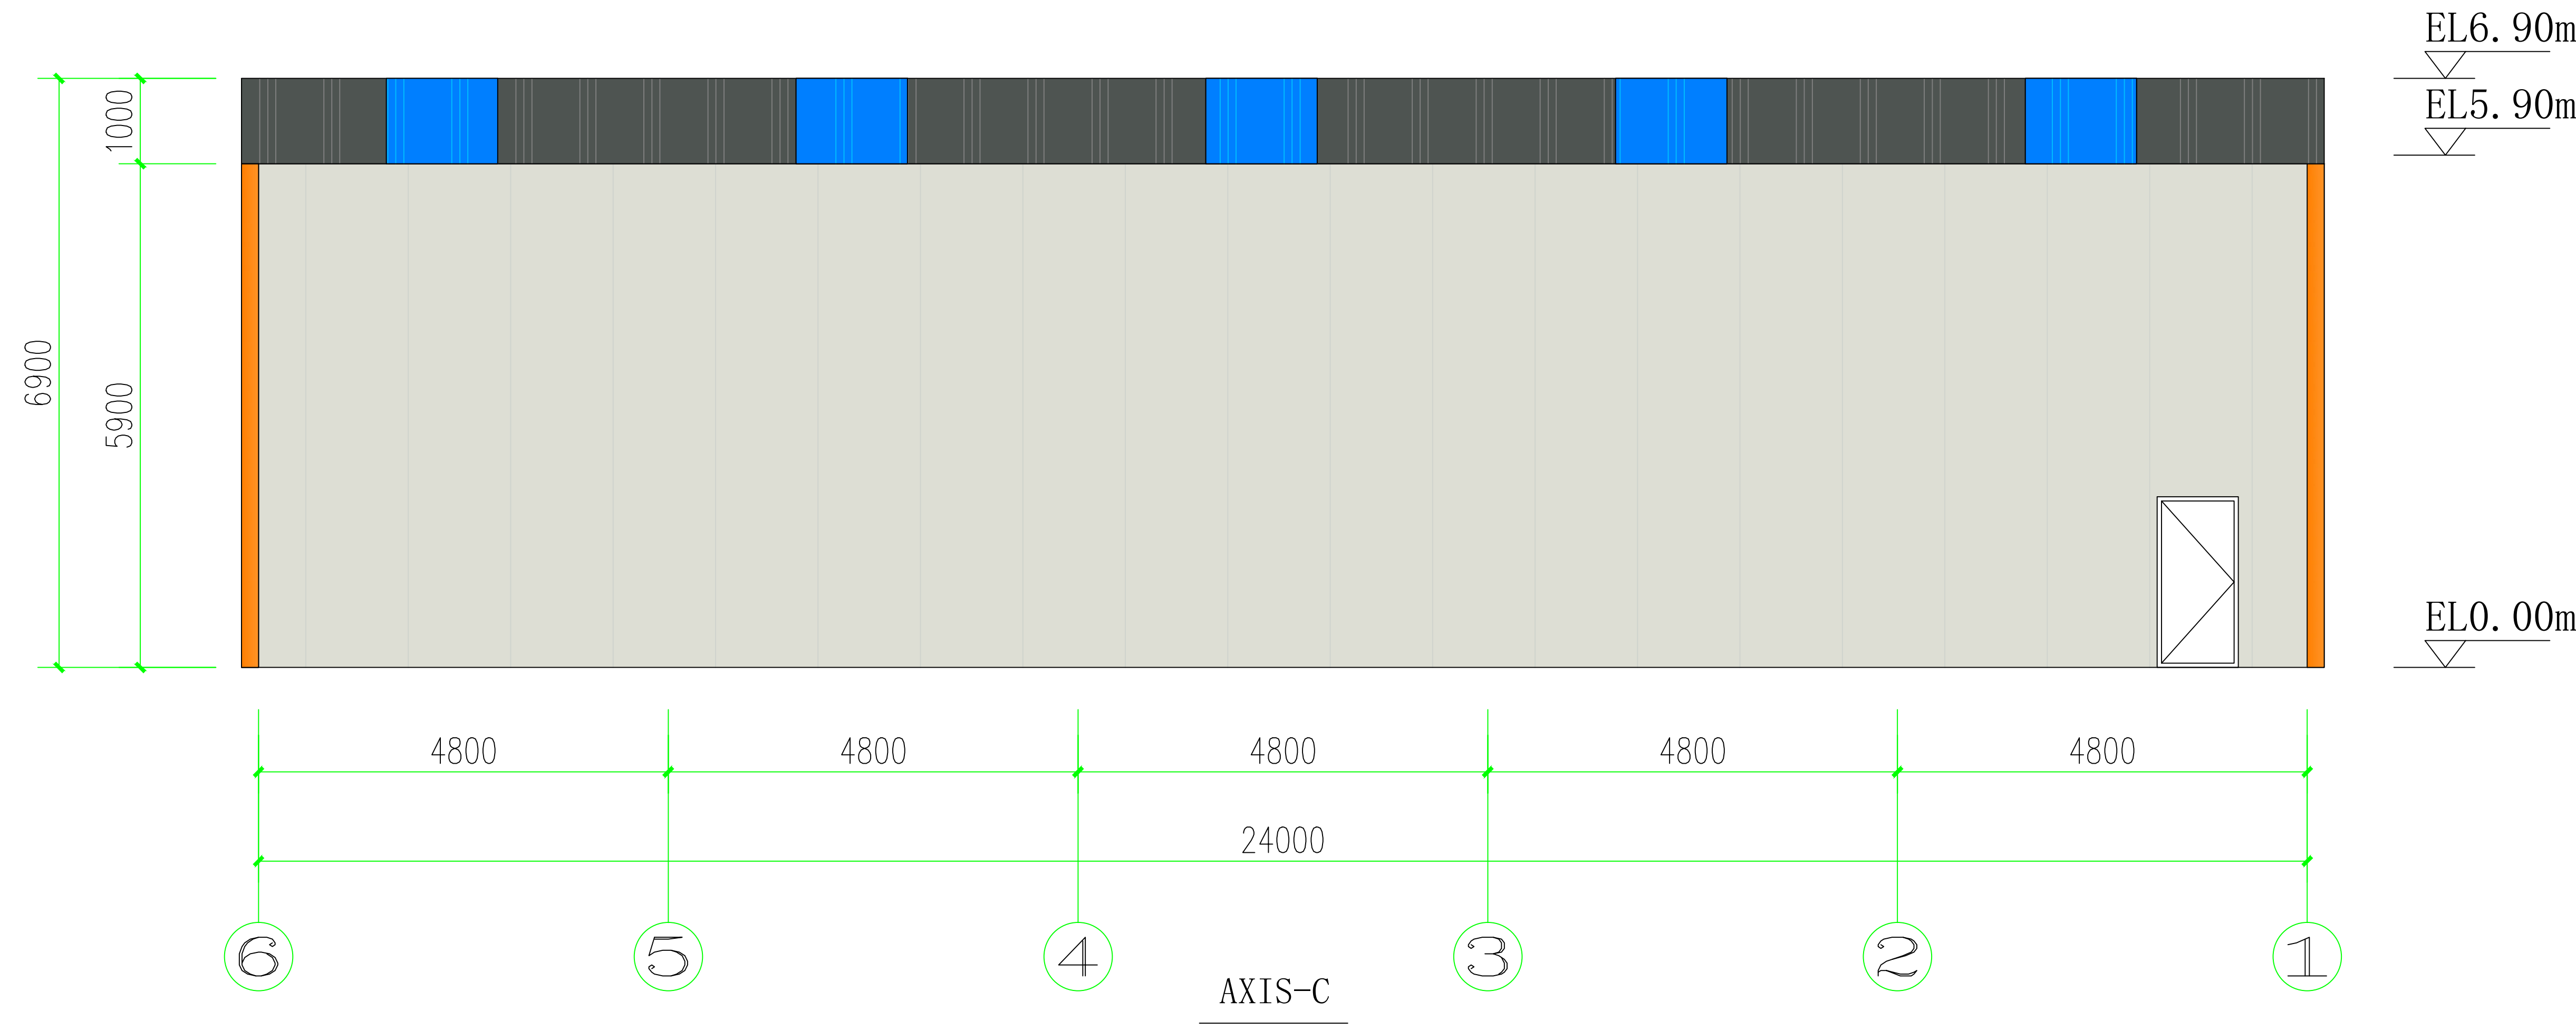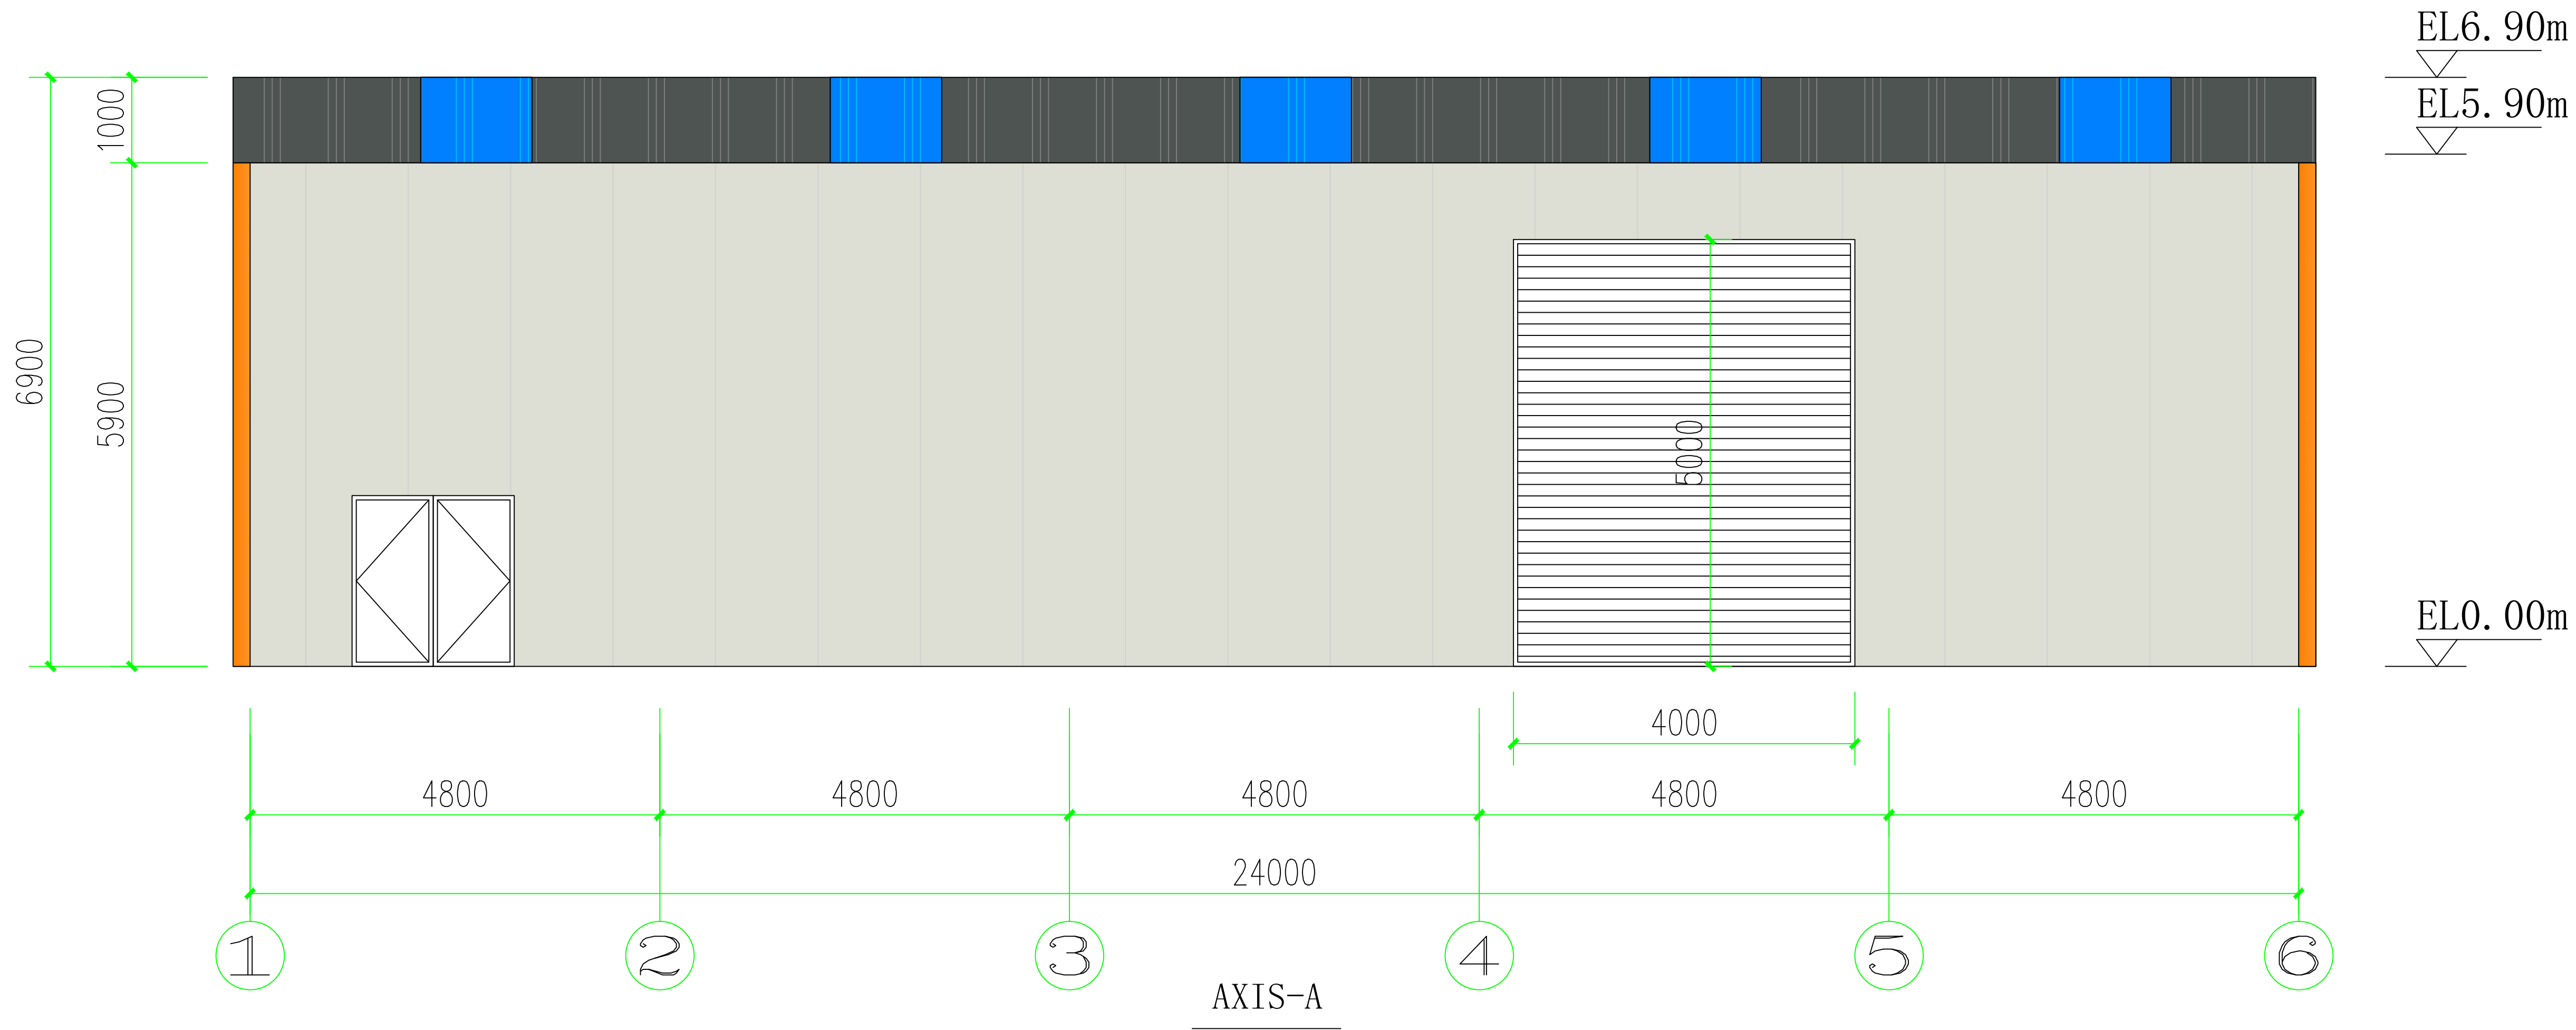

沧龙集团 国际市场部 CANGLONG GROUP DEPARTMENT OF INTERNATIONAL COMMERCE	
河南沧龙钢结构工程有限公司	
业务经理 Service Manager	ADA GAO
联系电话 TEL/WATSAPP	0086 15981850388
联系电话 TEL/WATSAPP	008655888285
邮箱 EMAIL:	jilianggu@163.com.cn
公司网址: WEB	https://zsclogch.cn.alibaba.com https://www.clsteelstructure.com
注册师章 RE-ENGINEER SEAL	
版本编号 EDITION NO.	
设计阶段 DESIGN PHASE	施工图
制 图 DRAWN BY	
设 计 DESIGNED BY	
专业负责 CHIEF	
校 对 CHECKED BY	
审 核 VERIFIED BY	
审 定 APPROVED BY	
设 计 总负责人 CHIEF DESIGN MANAGER	电 话
图 名 DRAWING TITLE	Wall layout
工程编号 PROJECT NO.	
图纸编号	CL-G-4

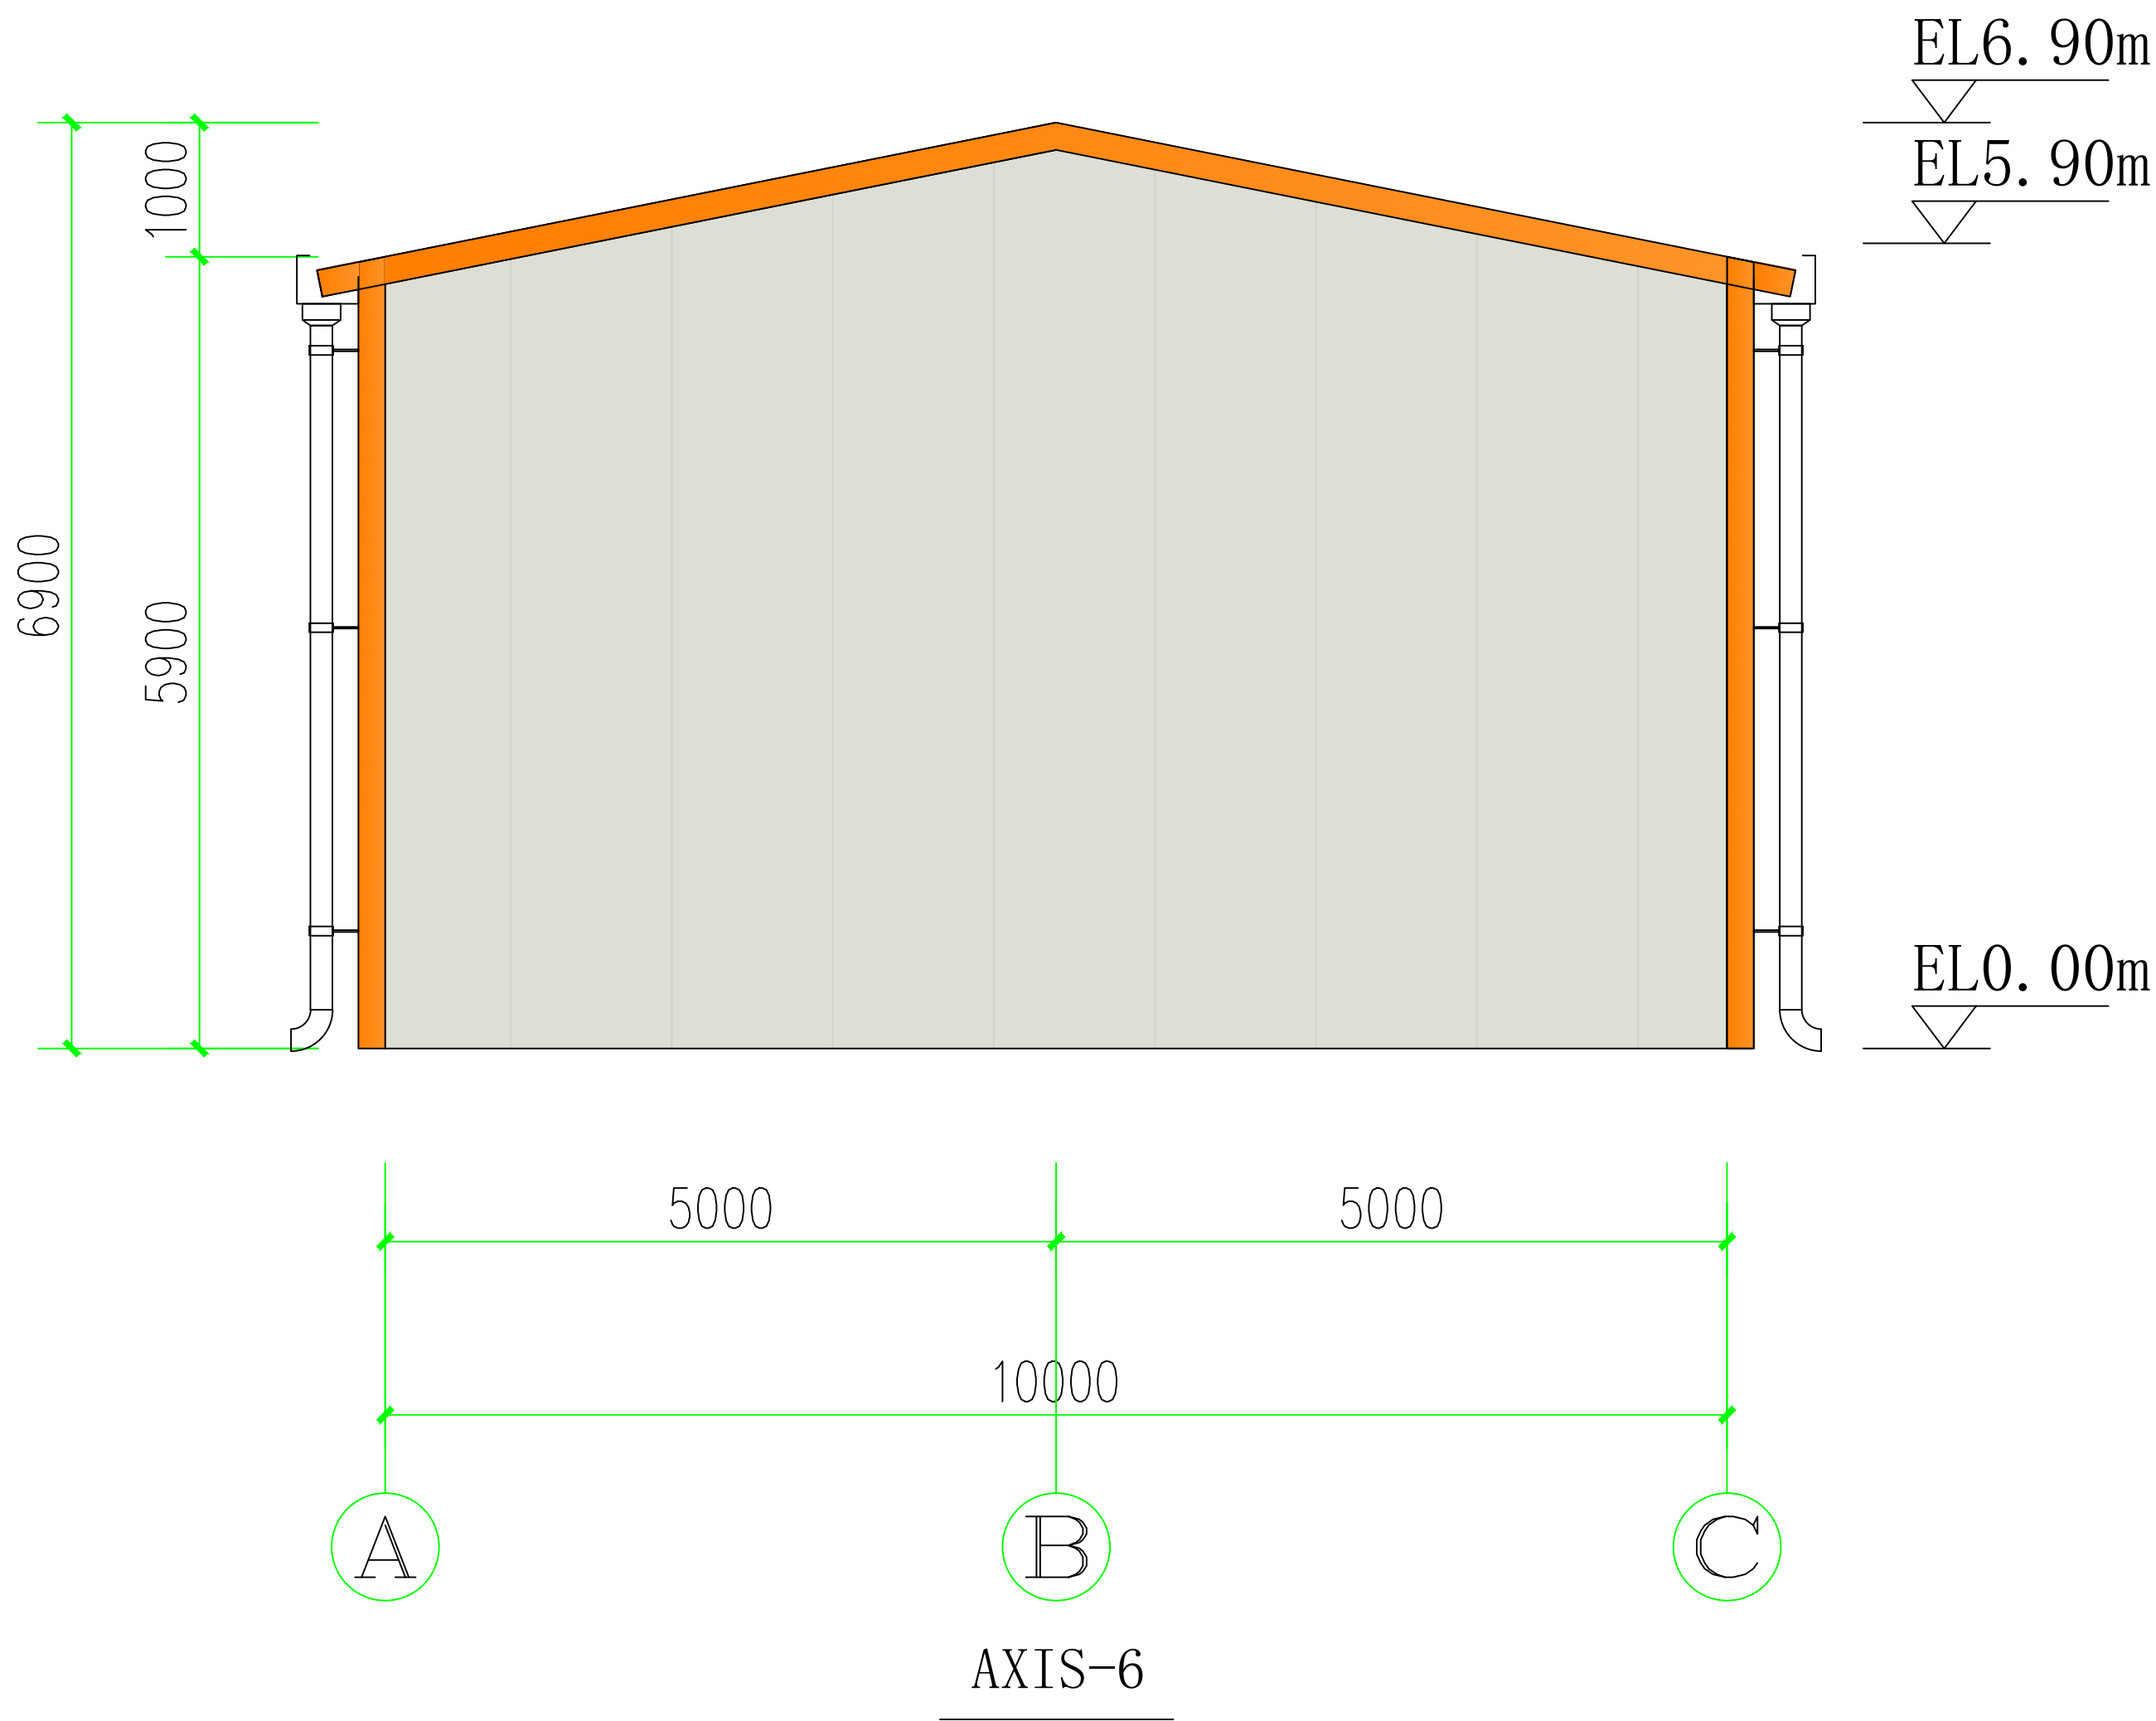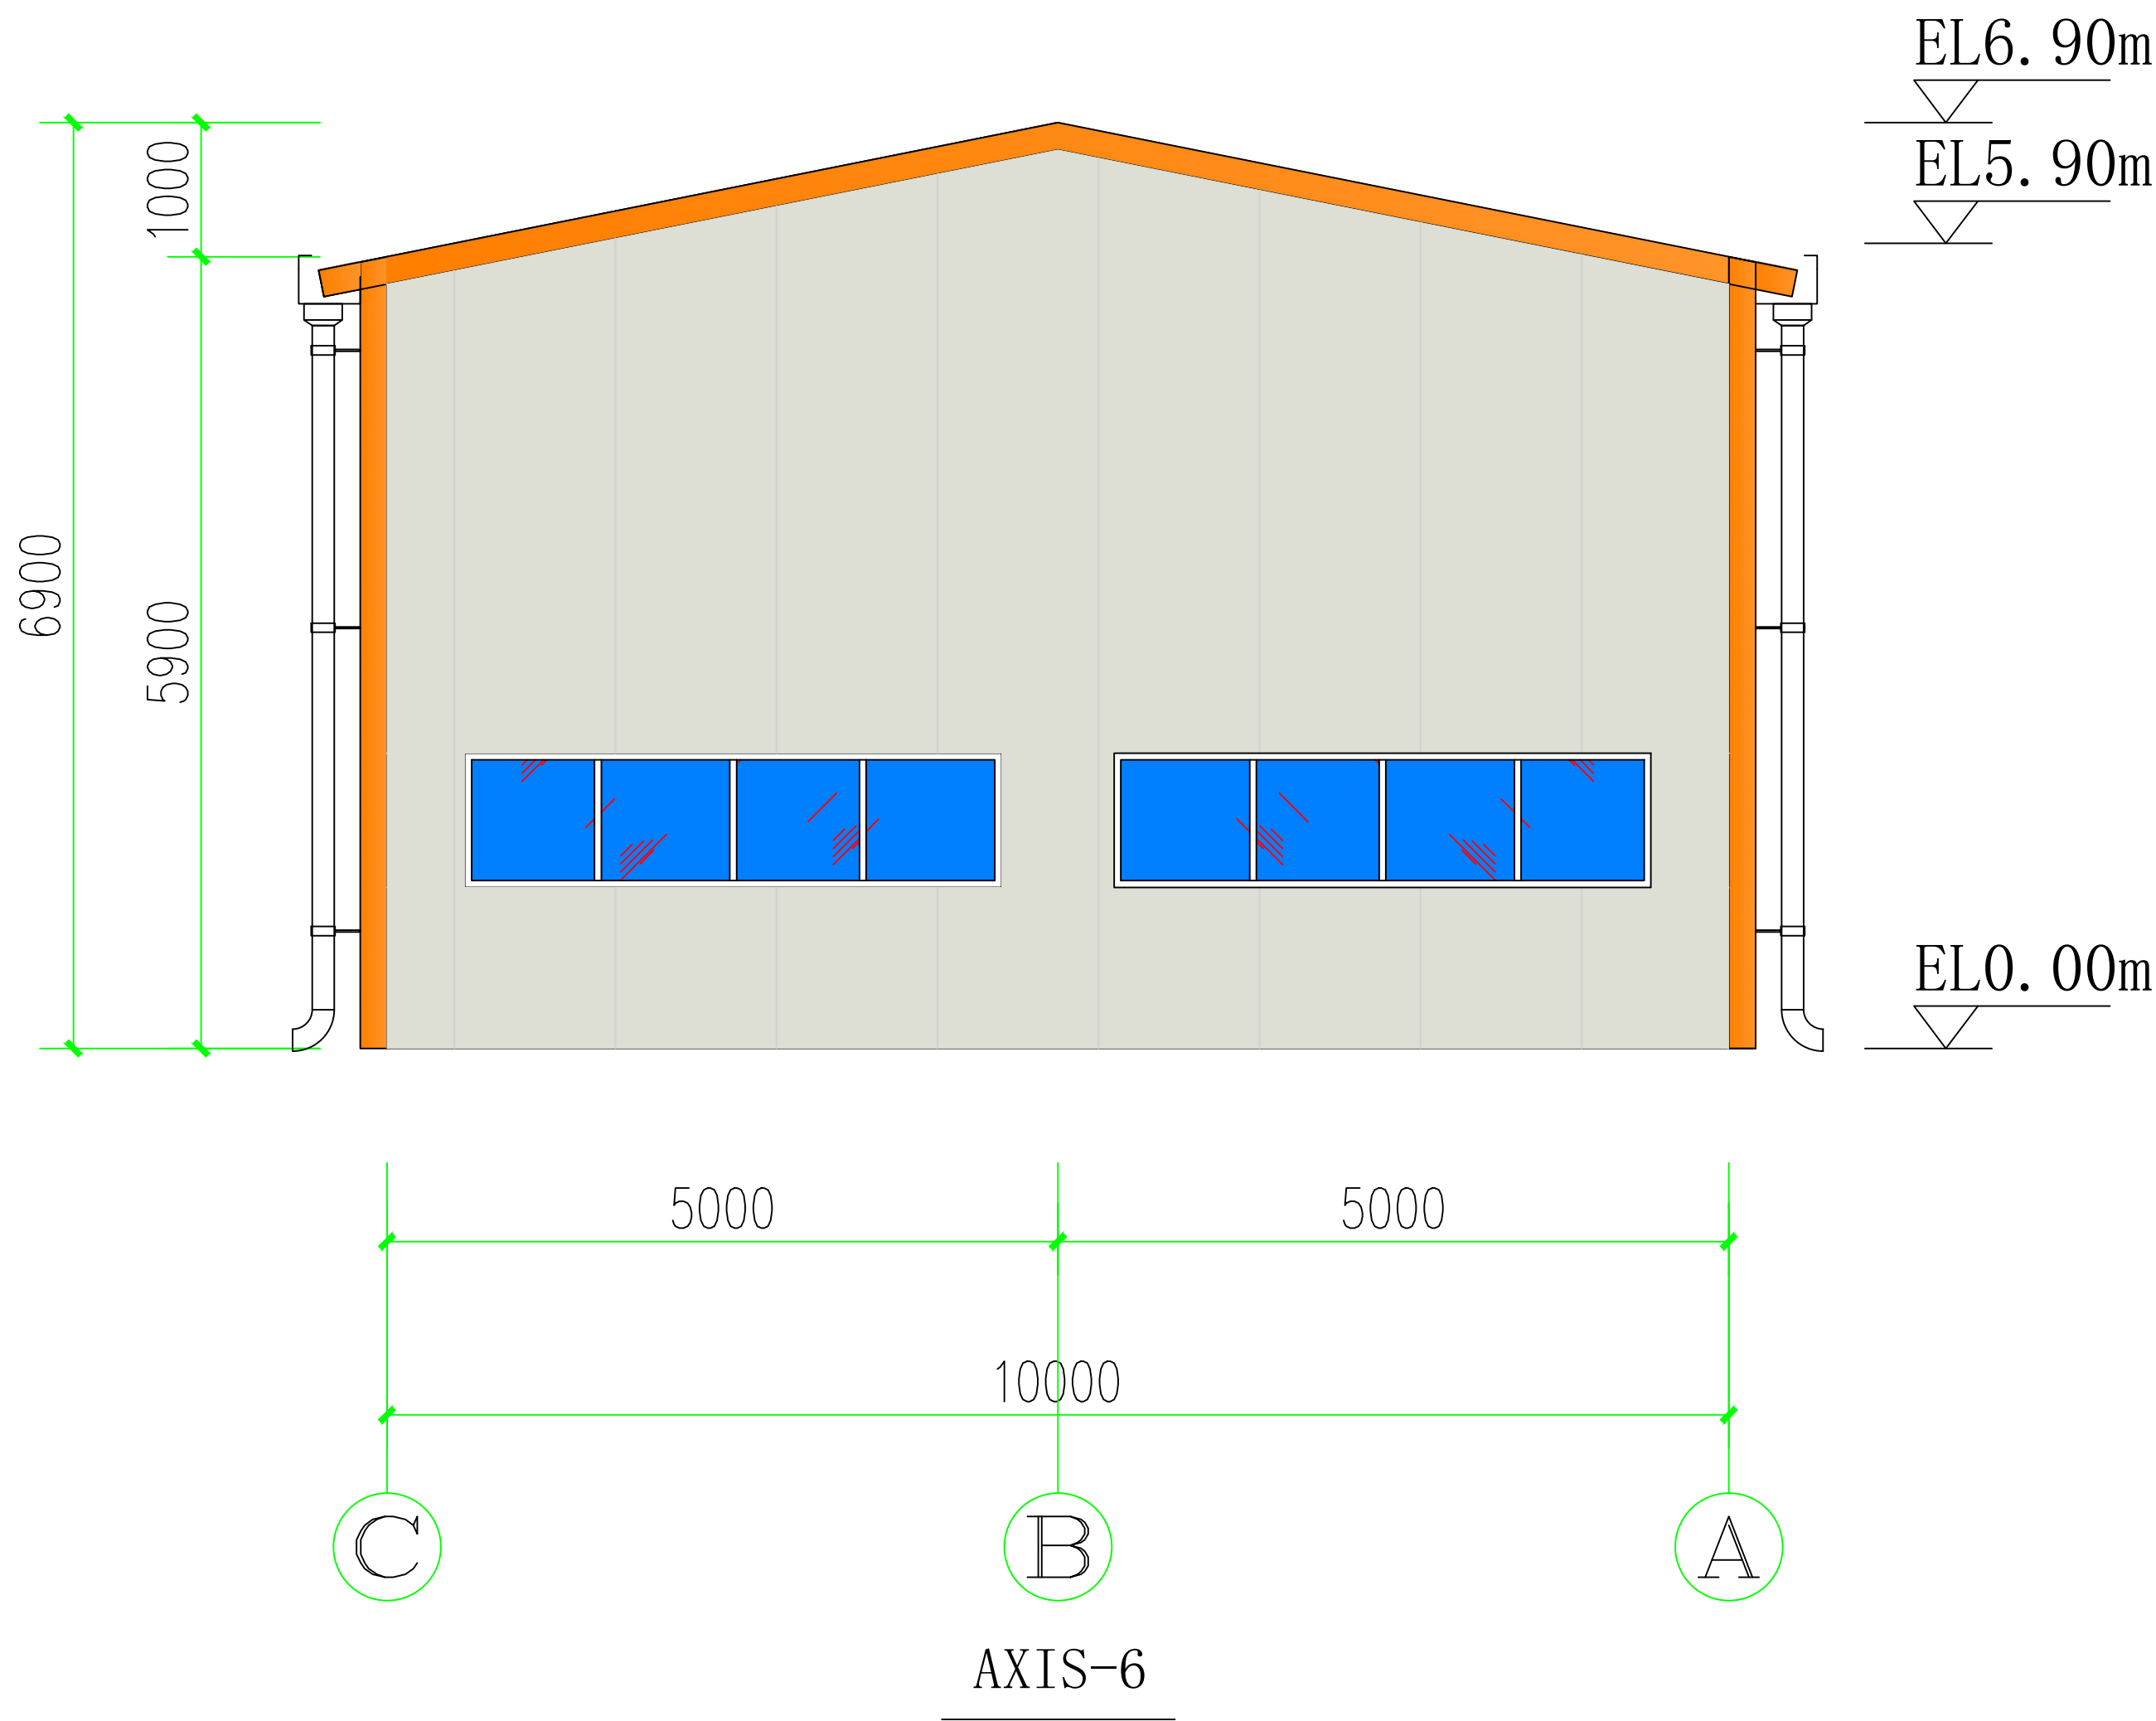

沧龙集团
国际市场部
CANGLONG GROUP
DEPARTMENT OF INTERNATIONAL COMMERCE

河南沧龙钢结构工程有限公司

业务经理
Service Manager

ADA GAO

联系电话
TEL./WHATSAPP

0086 15981850388

联系电话
TEL./WHATSAPP

008655888285

邮箱
EMAIL:

jiliangou@cncc1ee.com.cn

公司网址:
WEB

<https://zcclogch.en.alibaba.com>
<https://www.clsteelstructure.com>

注册师章
RE. ENGINEER SEAL

版本编号
EDITION NO.

设计阶段
DESIGN PHASE

施工图

制 图
DRAWN BY

设 计
DESIGNED BY

专业负责
CHIEF

校 对
CHECKED BY

审 核
VERIFIED BY

审 定
APPROVED BY

设 计
总负责人
CHIEF DESIGN
MANAGER

电 话


图 名
DRAWING TITLE

Wall layout

工程编号
PROJECT NO.

图纸编号

CL-G-5

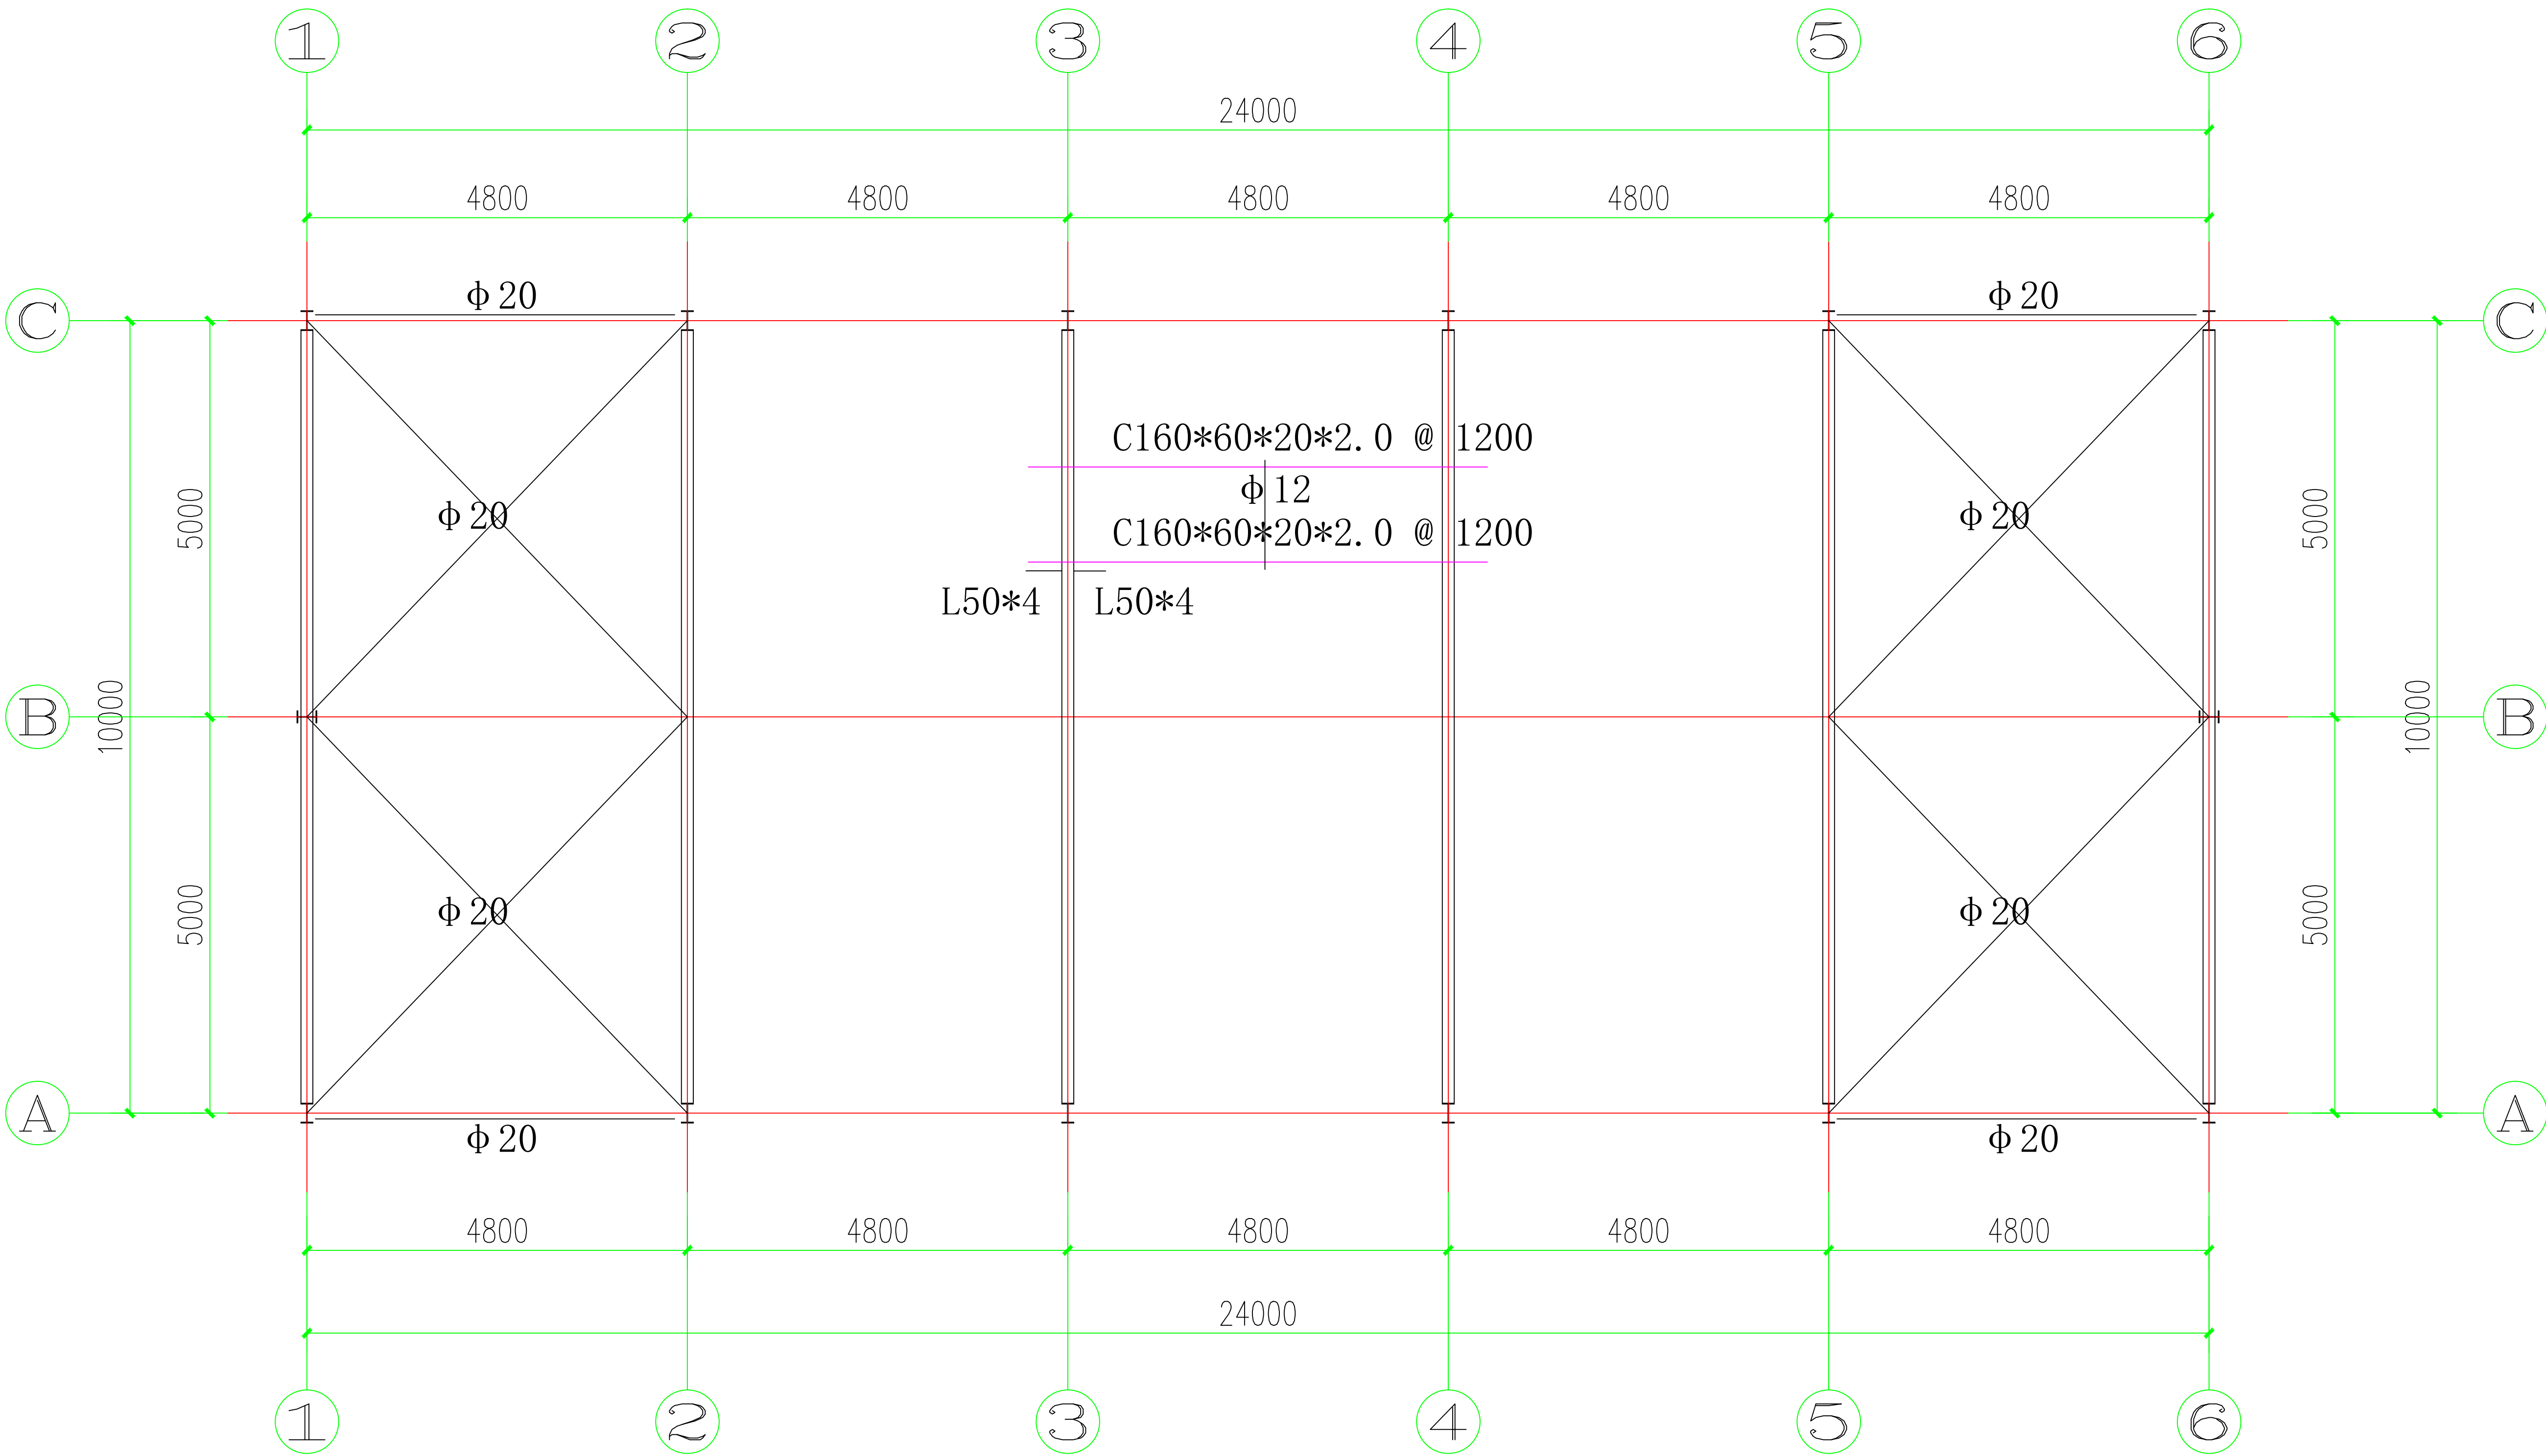

Steel frame layout

沧龙集团
国际市场部
CANGLONG GROUP
DEPARTMENT OF INTERNATIONAL COMMERCE

河南沧龙钢结构工程有限公司

业务经理
Service Manager

ADA GAO

联系电话
TEL/WHATSAPP

0086 15981850388

联系电话
TEL/WHATSAPP

008655888285

邮箱
EMAIL:

jilianggu@163.com.cn

公司网址:
WEB

https://zscglgch.en.alibaba.com
https://www.clsteelstructure.com

注册师章
RE-ENGINEER SEAL

版本编号
EDITION NO.

设计阶段
DESIGN PHASE

施工图

制 图
DRAWN BY

设 计
DESIGNED BY

专业负责
CHIEF

校 对
CHECKED BY

审 核
VERIFIED BY

审 定
APPROVED BY

设 计
CHIEF DESIGN
总负责人
MANAGER


电 话

图 名
DRAWING TITLE

Steel frame
layout


工程编号
PROJECT NO.

图纸编号
CL-G-6

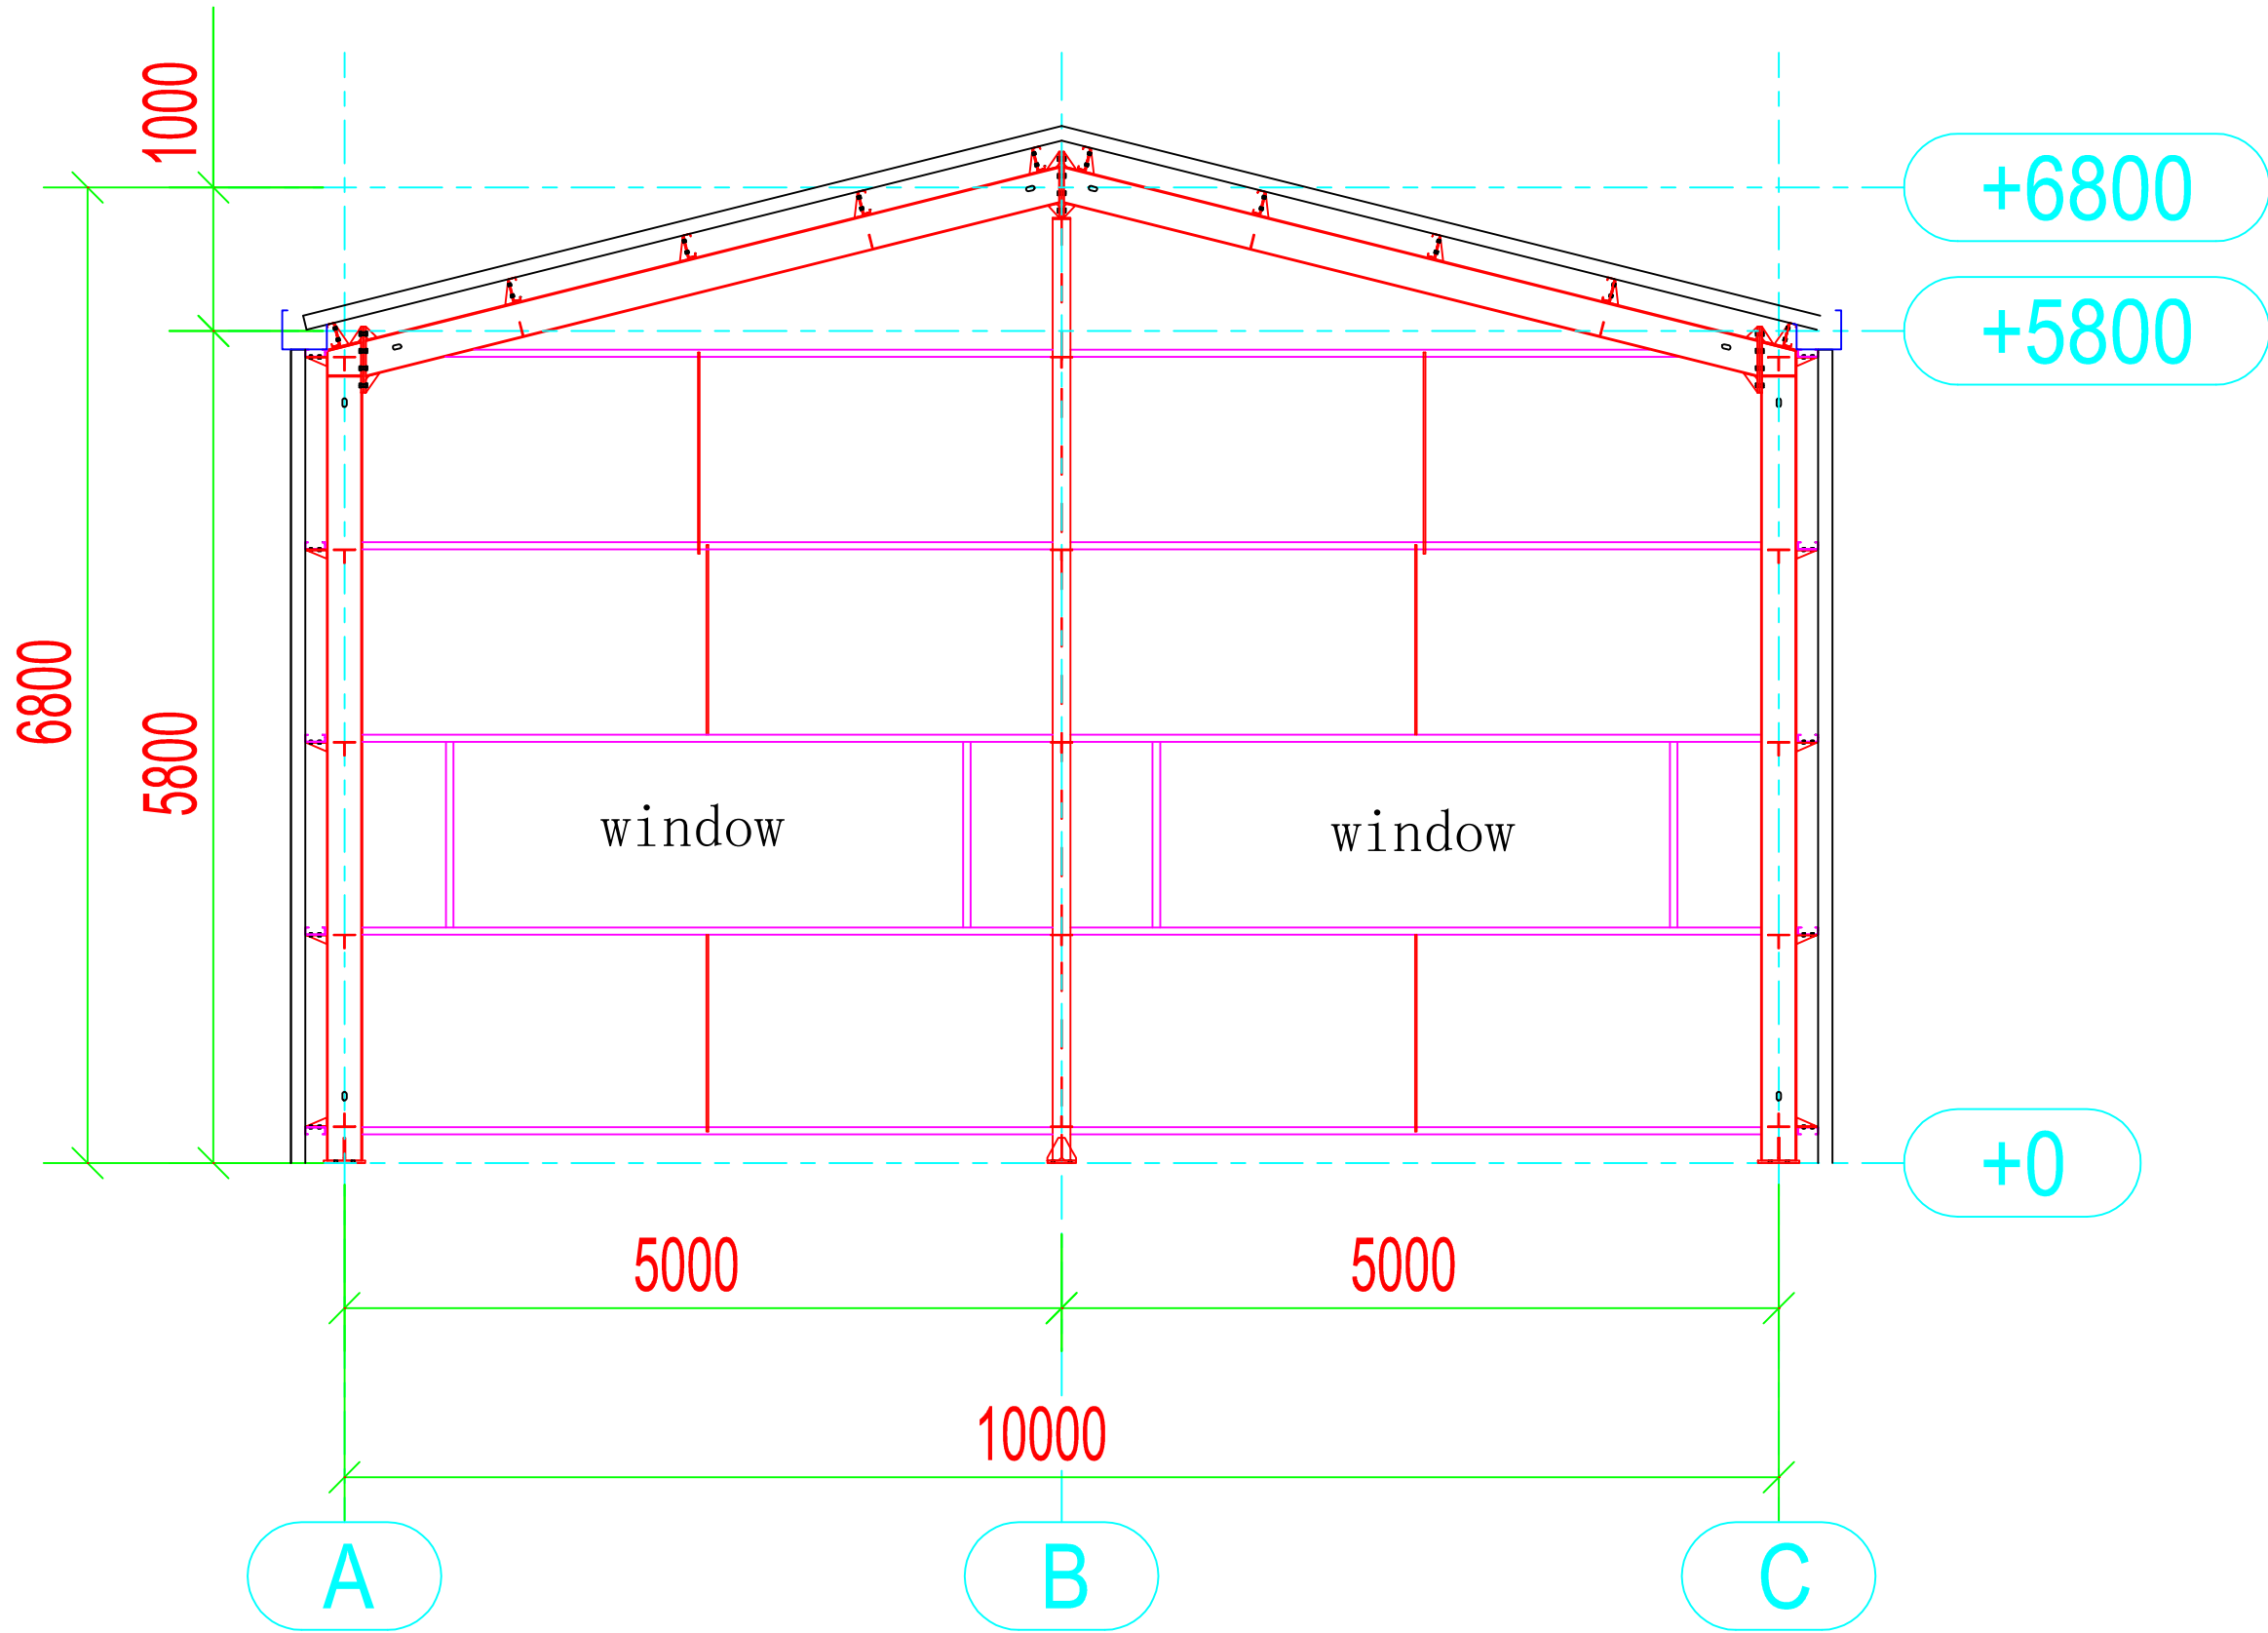


GRID 1

Steel frame layout

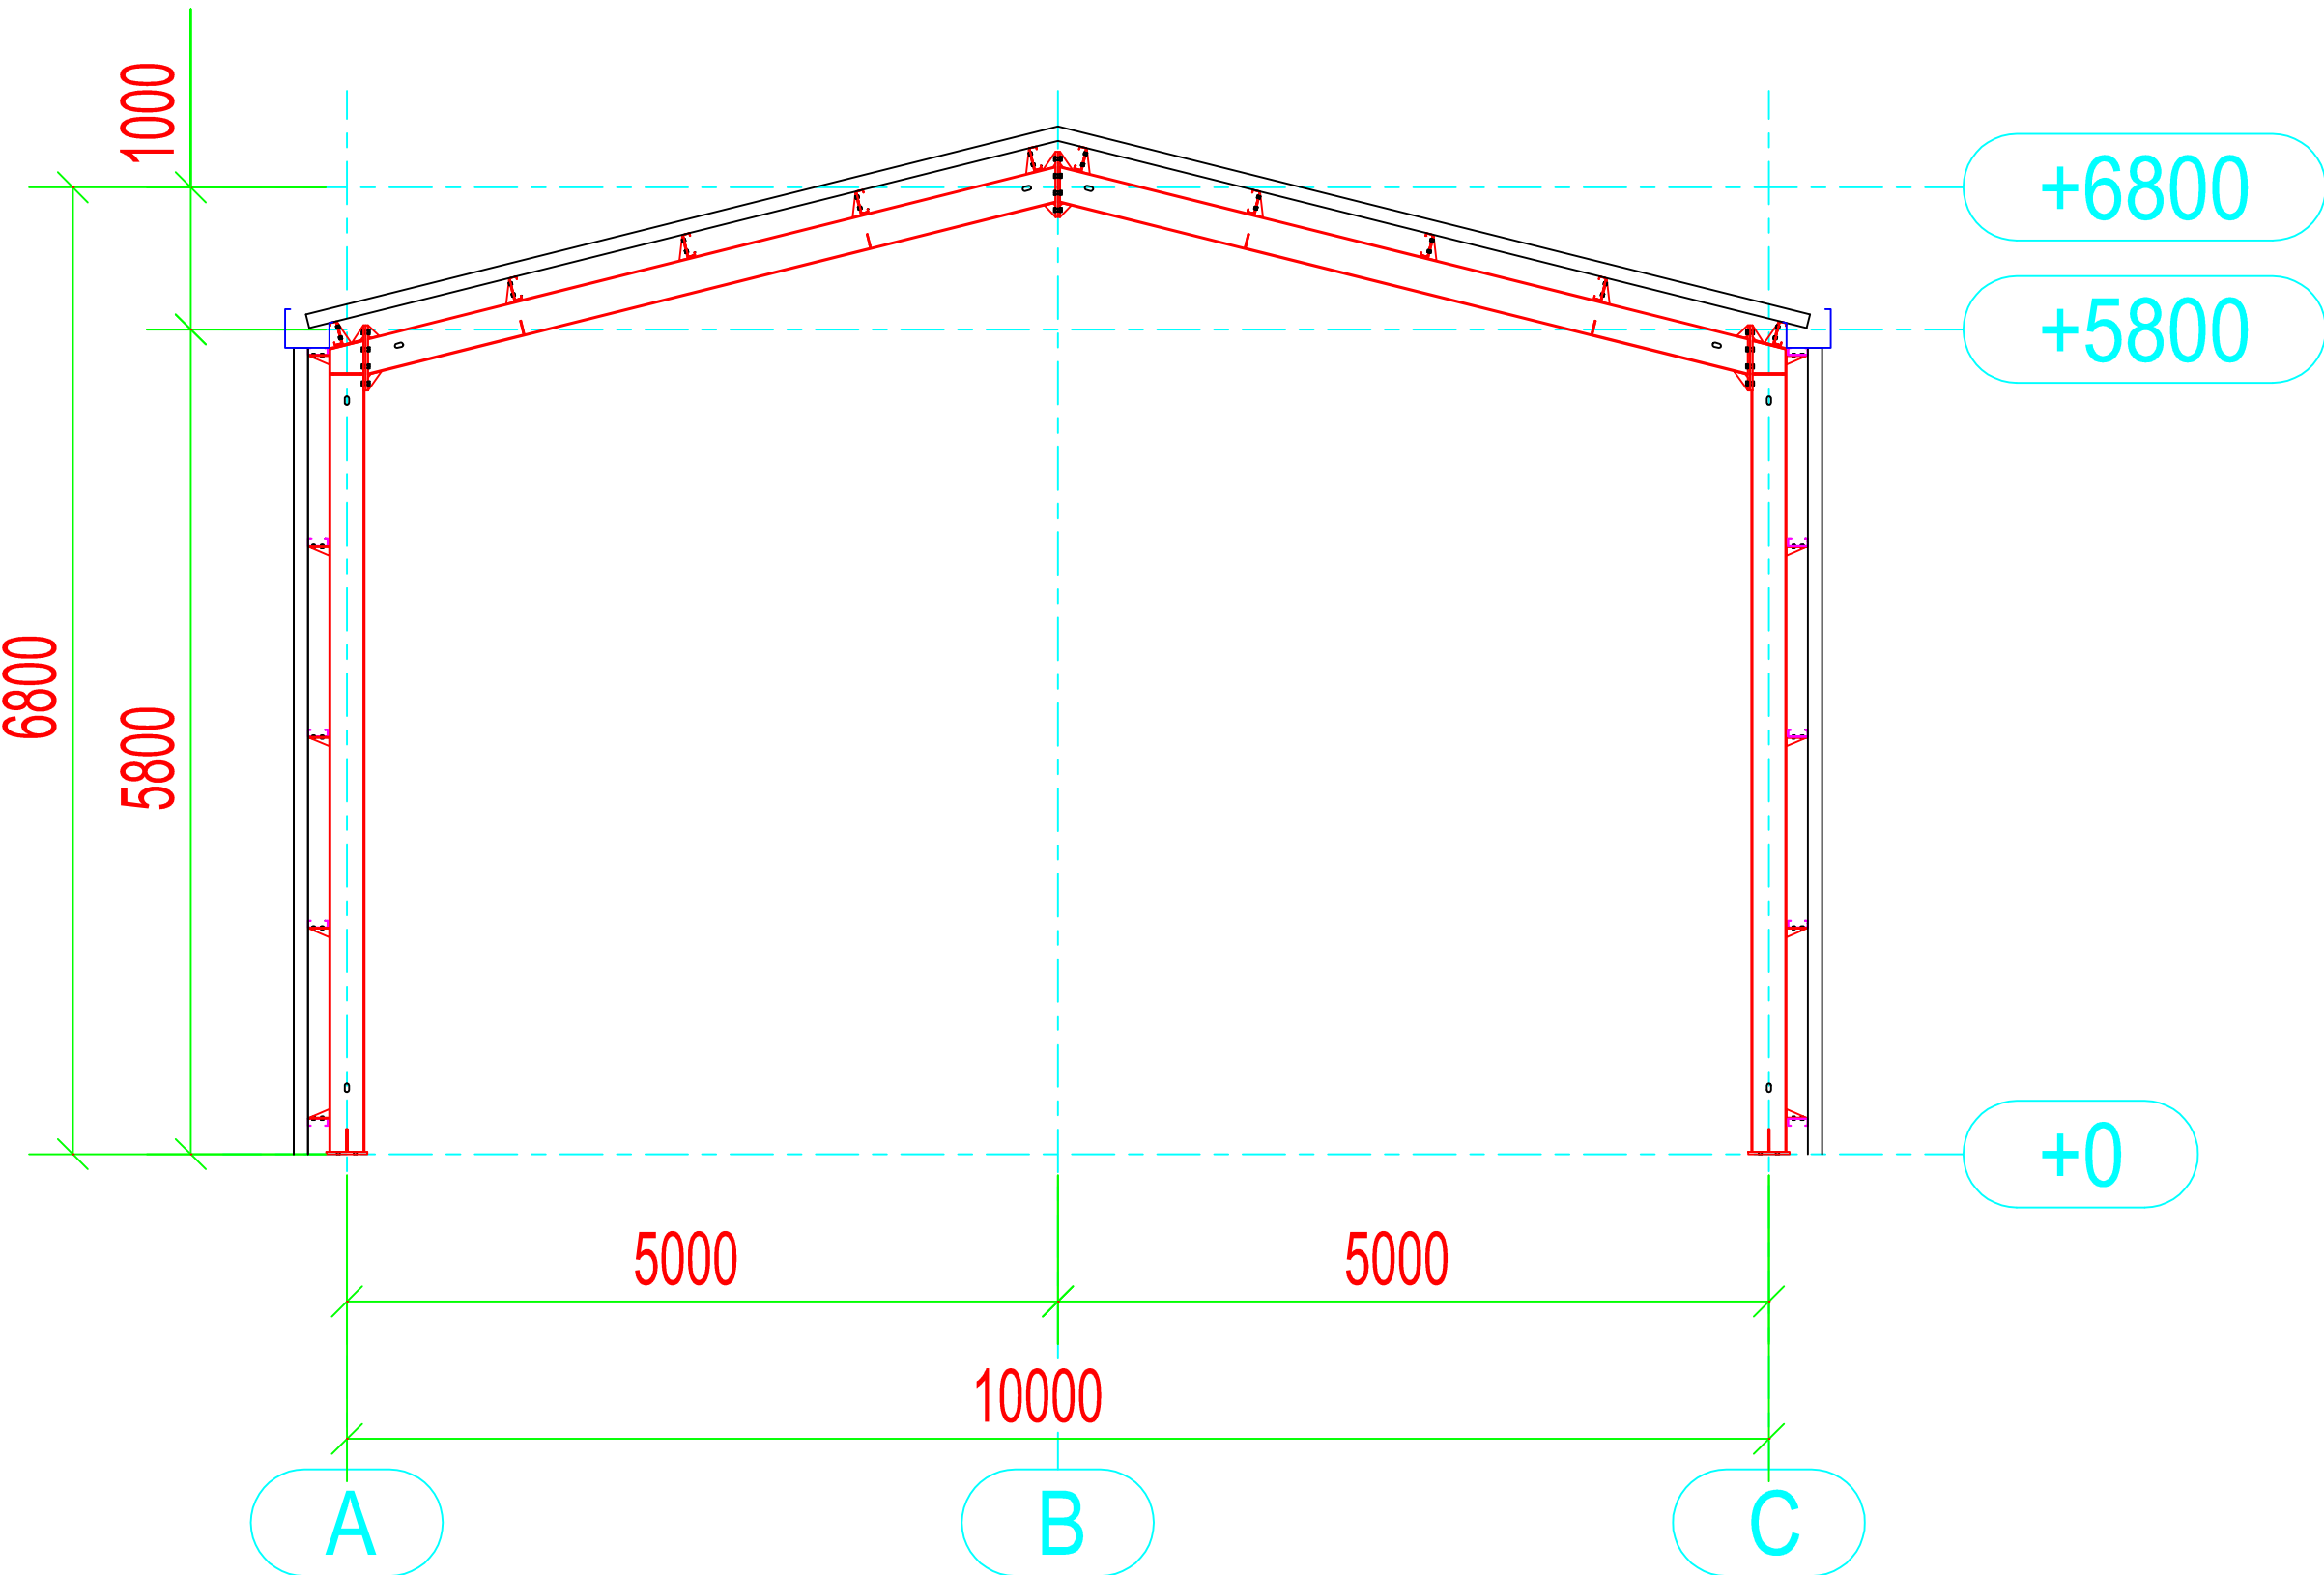

GRID 2/3/4/5


Steel frame layout

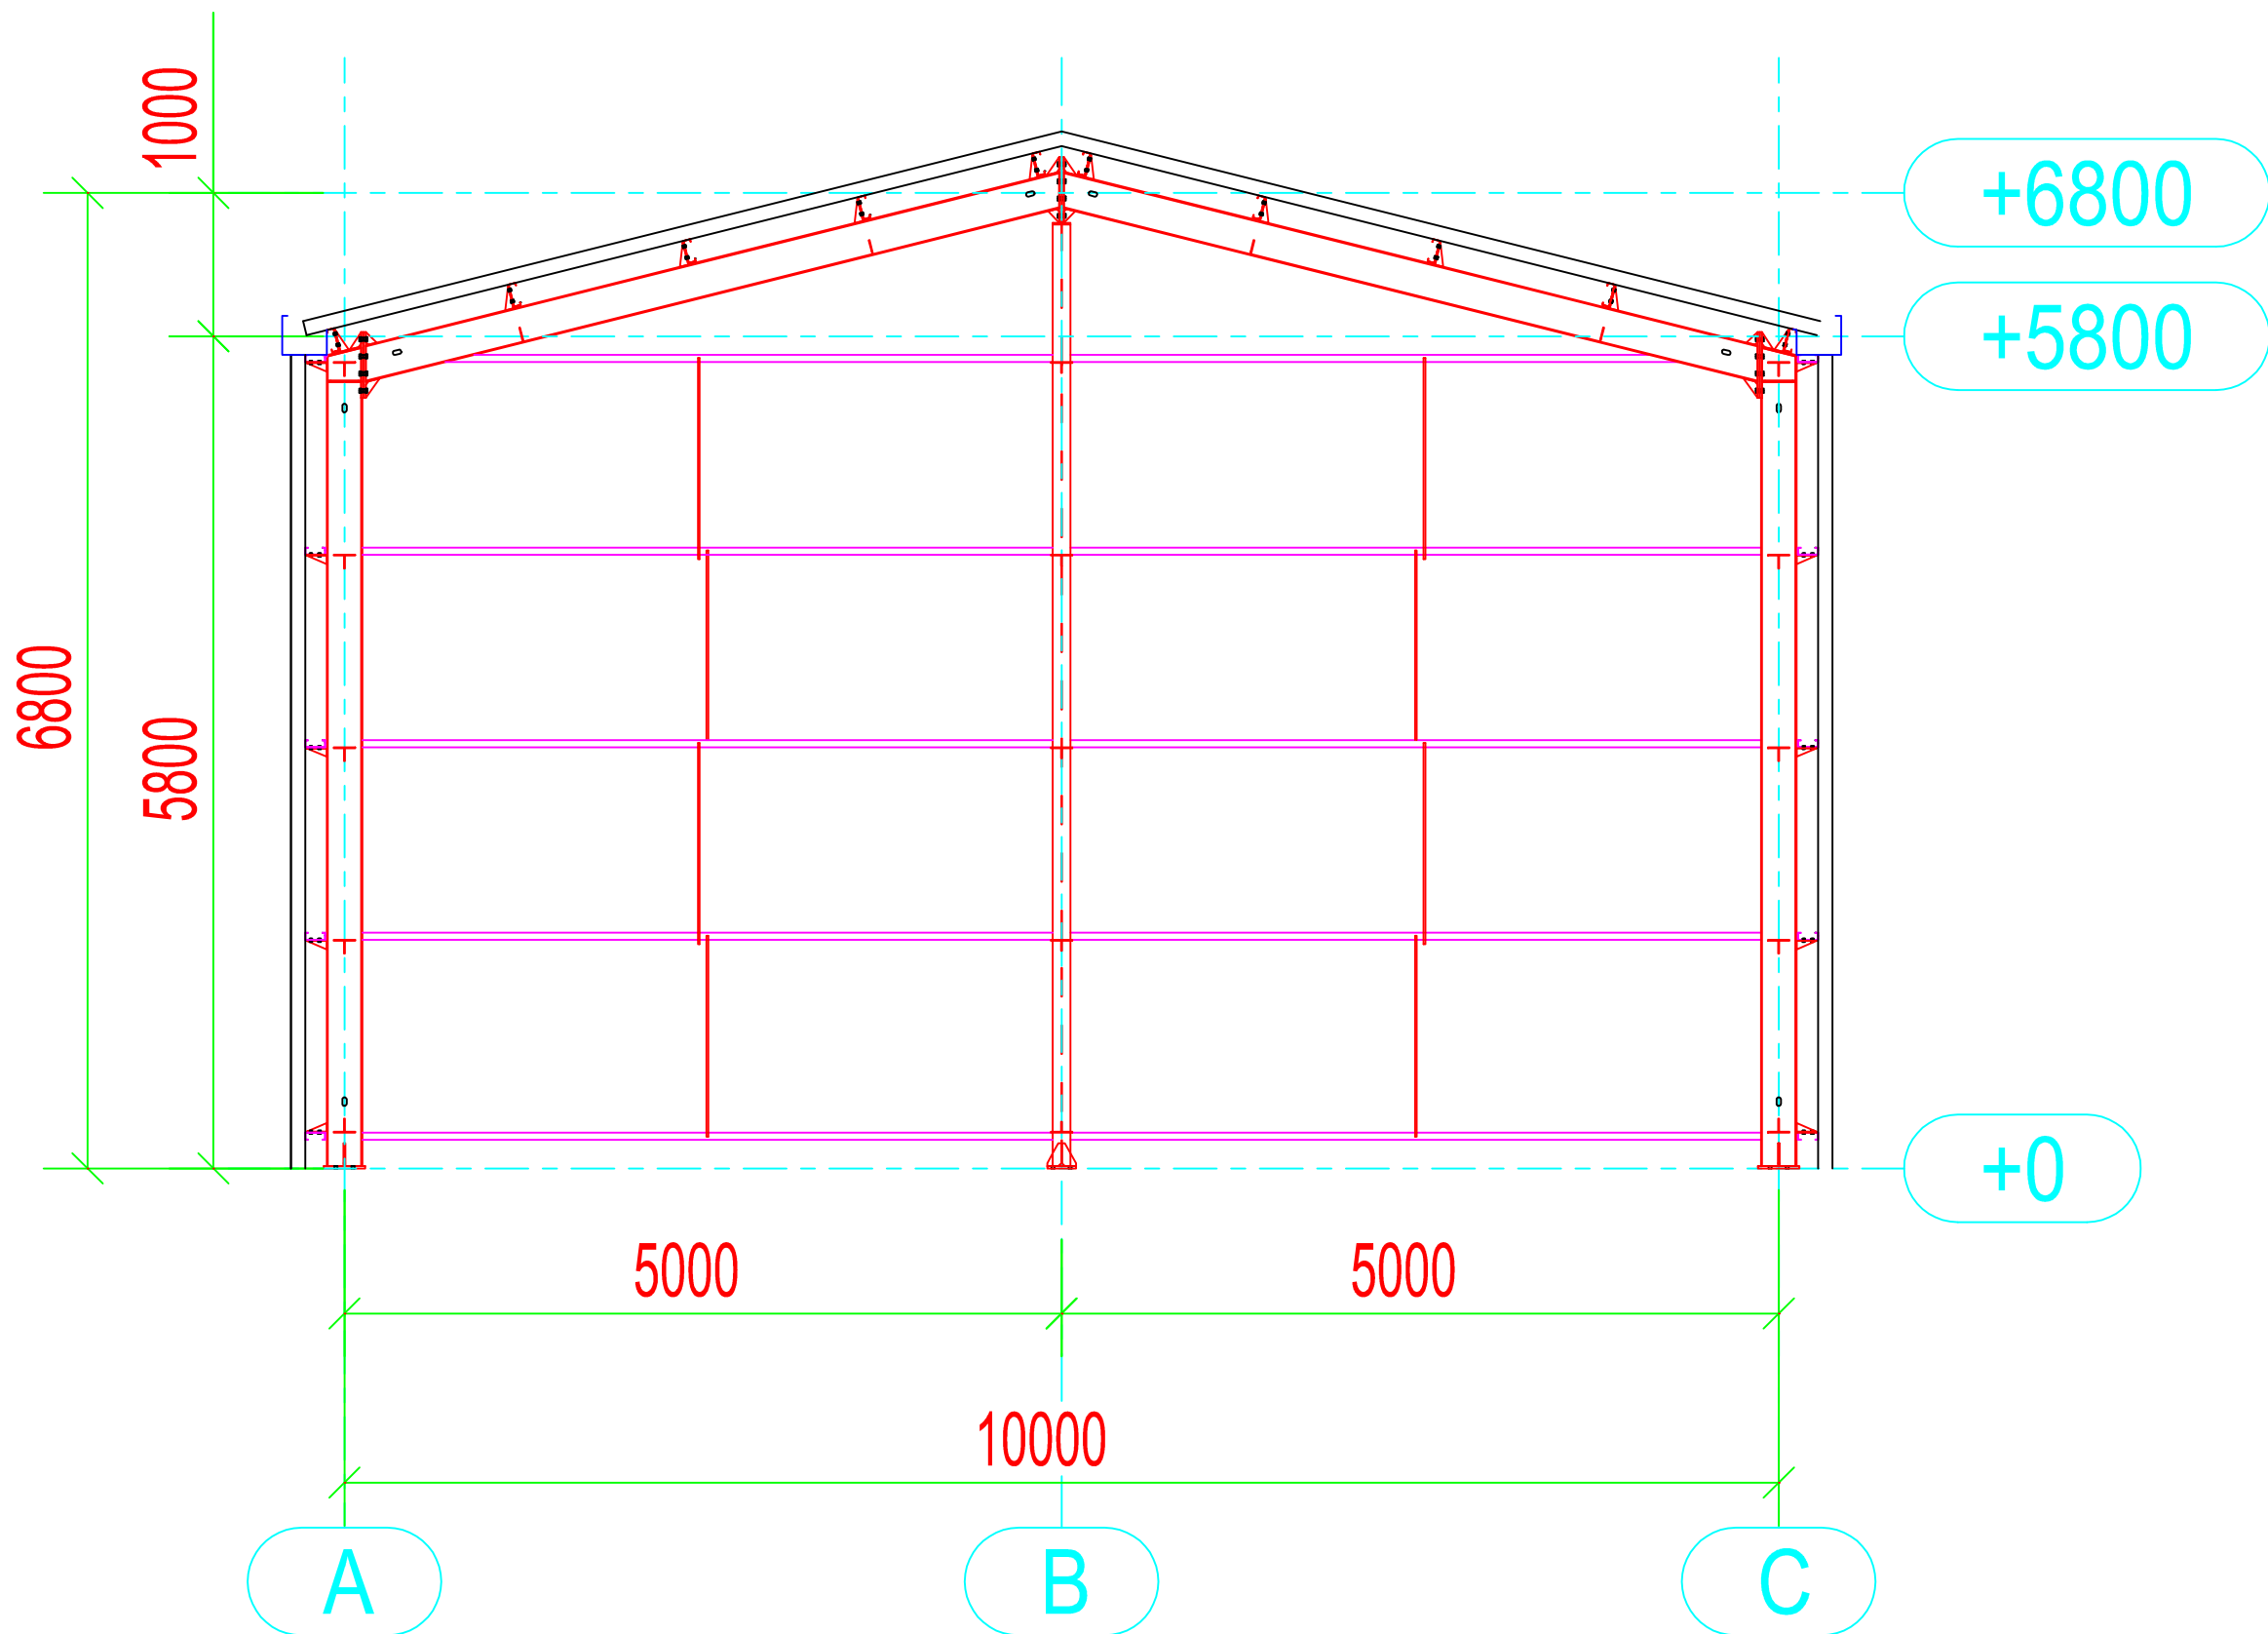


GRID 6

Steel frame layout

沧龙集团 国际市场部 CANGLONG GROUP DEPARTMENT OF INTERNATIONAL COMMERCE	
河南沧龙钢结构工程有限公司	
业务经理 Service Manager	ADA GAO
联系电话 TEL/WHATSAPP	0086 15981850388
联系电话 TEL/WHATSAPP	008655888285
邮箱 EMAIL:	jiliangou@163.com.cn
公司网址: WEB	https://zscglgch.cn.alibaba.com https://www.clsteelstructure.com
注册师章 RE-ENGINEER SEAL	
版本编号 EDITION NO.	
设计阶段 DESIGN PHASE	施工图
制 图 DRAWN BY	
设 计 DESIGNED BY	
专业负责 CHIEF	
校 对 CHECKED BY	
审 核 VERIFIED BY	
审 定 APPROVED BY	
设 计 总负责人 CHIEF DESIGN MANAGER	电 话
图 名 DRAWING TITLE	Steel frame layout
工程编号 PROJECT NO.	
图纸编号	CL-G-7

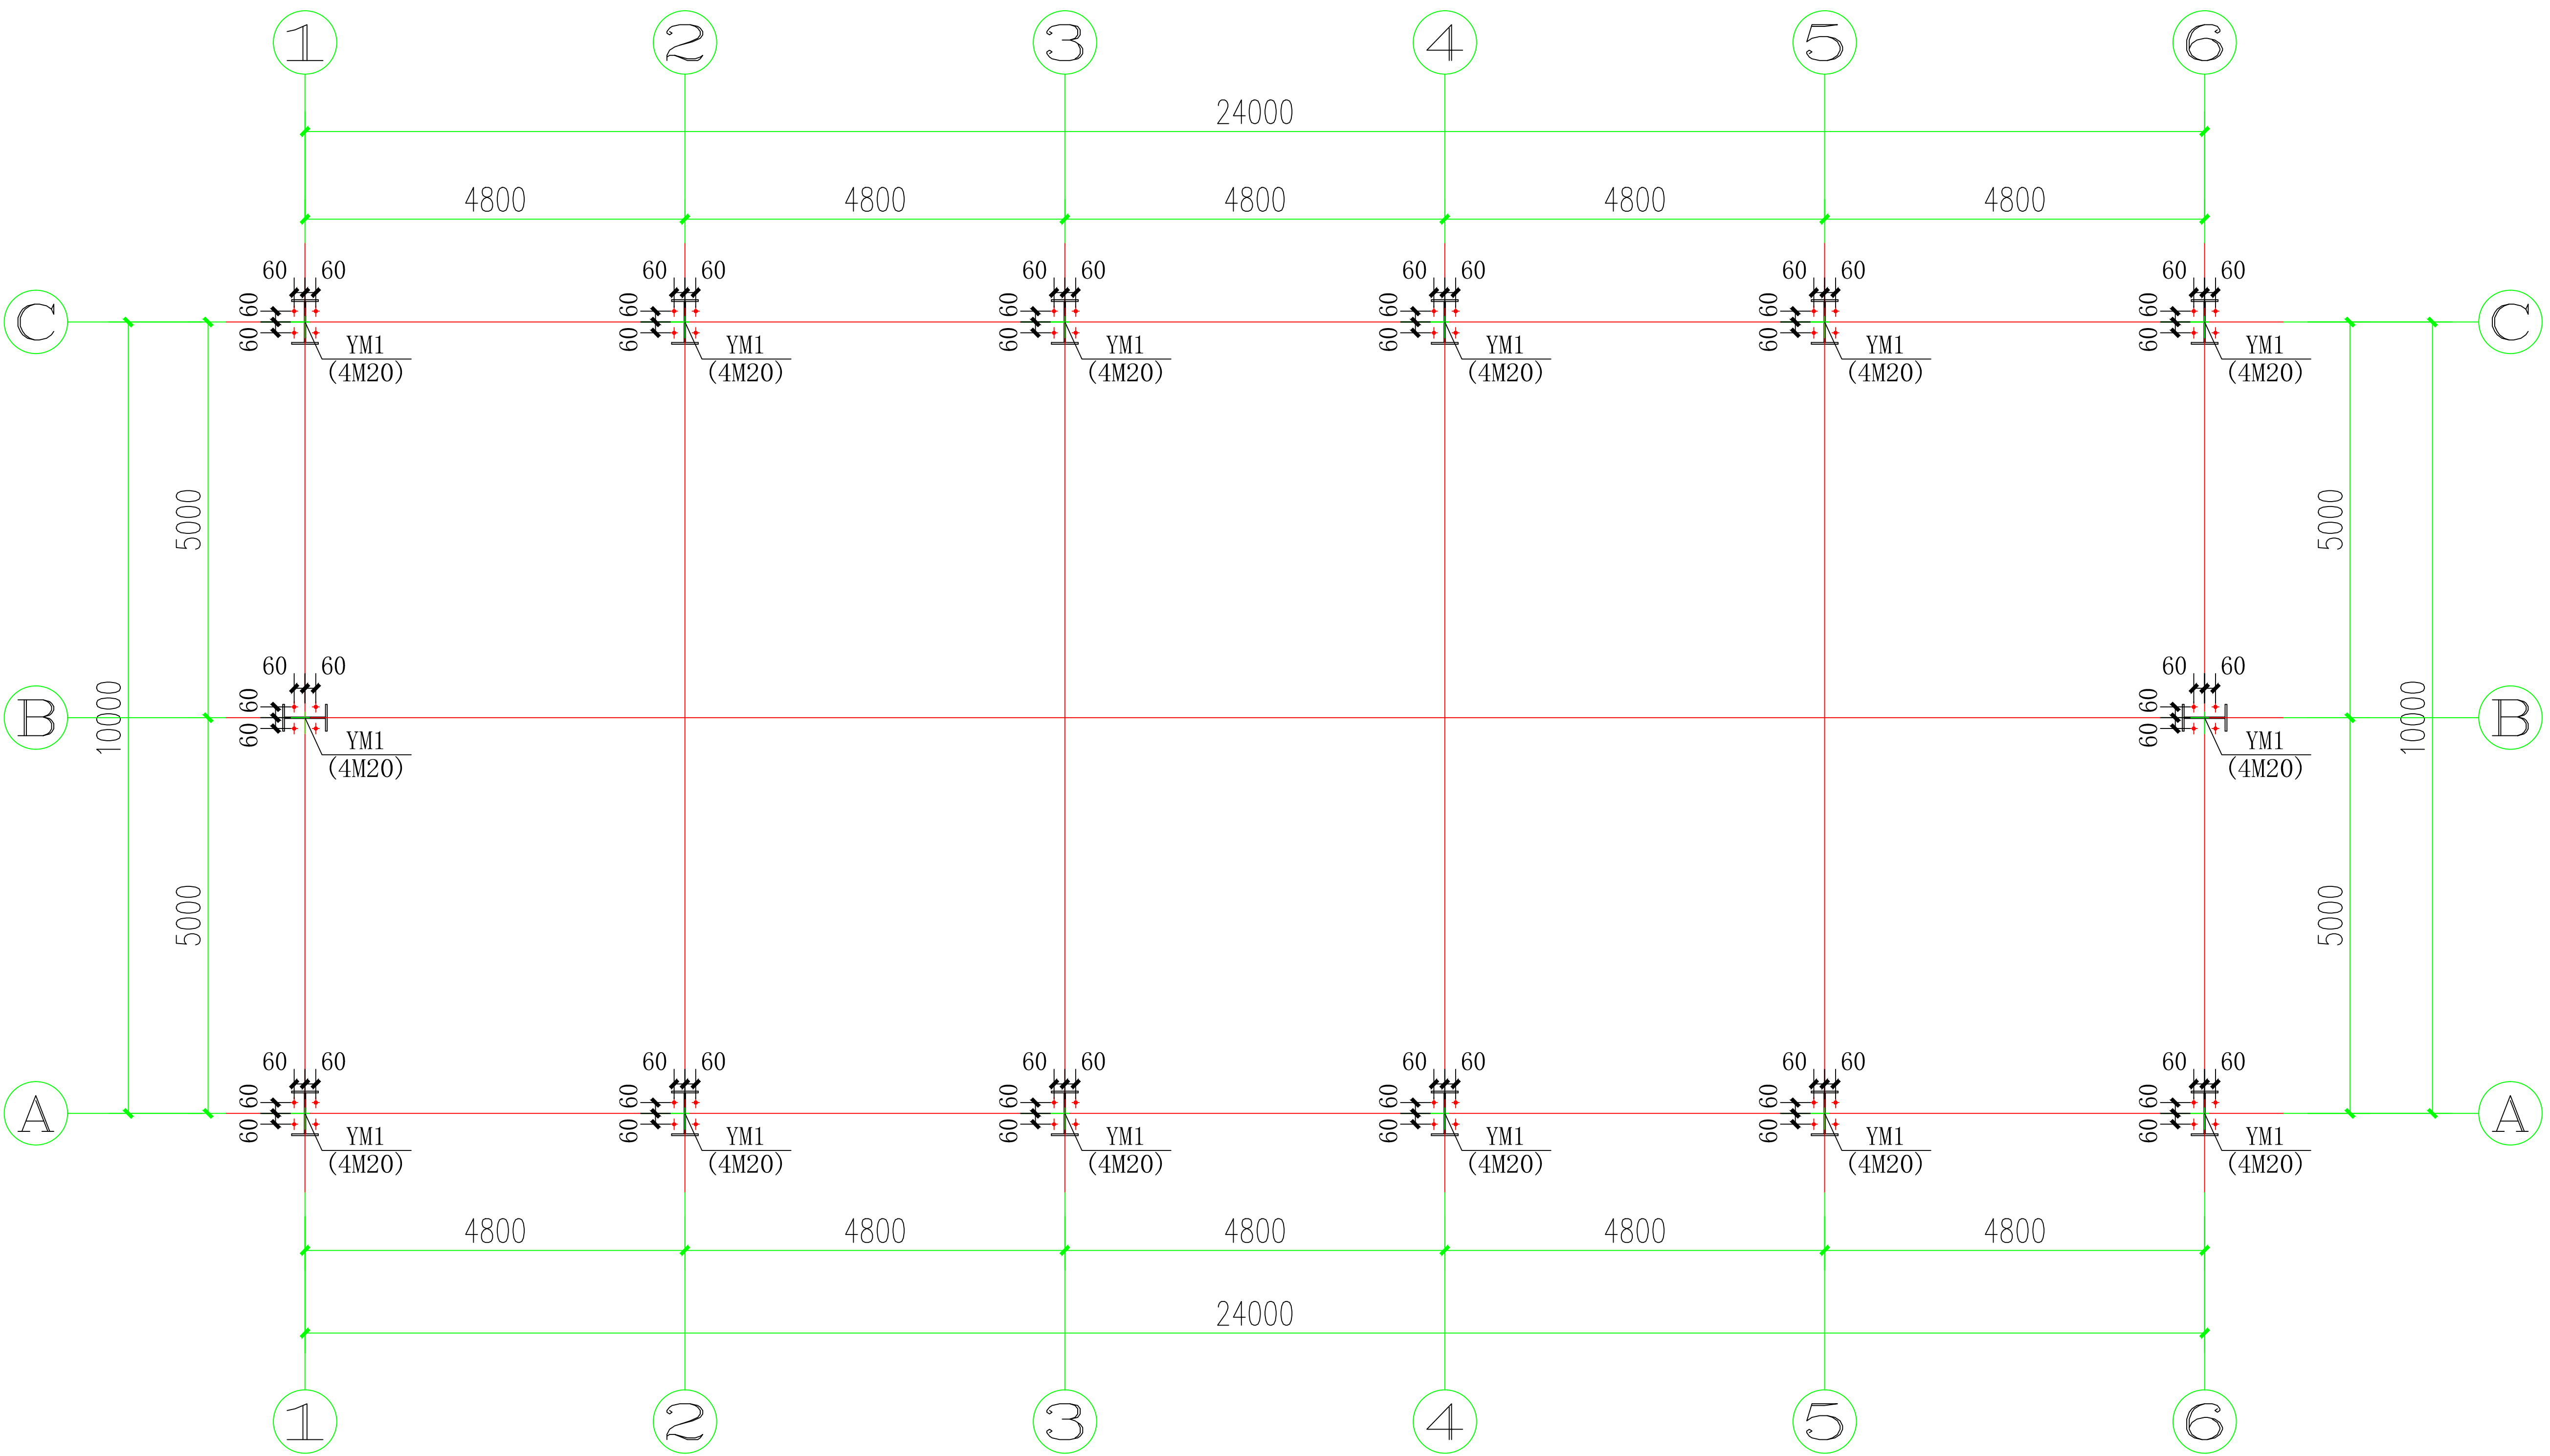

沧龙集团 国际市场部 CANGLONG GROUP DEPARTMENT OF INTERNATIONAL COMMERCE	
河南沧龙钢结构工程有限公司	
业务经理 Service Manager	ADA GAO
联系电话 TEL/WHATSAPP	0086 15981850388
联系电话 TEL/WHATSAPP	008655888285
邮箱 EMAIL:	jiliangou@163.com.cn
公司网址: WEB	https://zsclogch.en.alibaba.com https://www.clsteelstructure.com
注册师章 RE. ENGINEER SEAL	
版本编号 EDITION NO.	
设计阶段 DESIGN PHASE	施工图
制 图 DRAWN BY	
设 计 DESIGNED BY	
专业负责 CHIEF	
校 对 CHECKED BY	
审 核 VERIFIED BY	
审 定 APPROVED BY	
设 计 总负责人 CHIEF DESIGN MANAGER	电 话
图 名 DRAWING TITLE	Anchor bolt layout
工程编号 PROJECT NO.	
图纸编号	CL-G-8

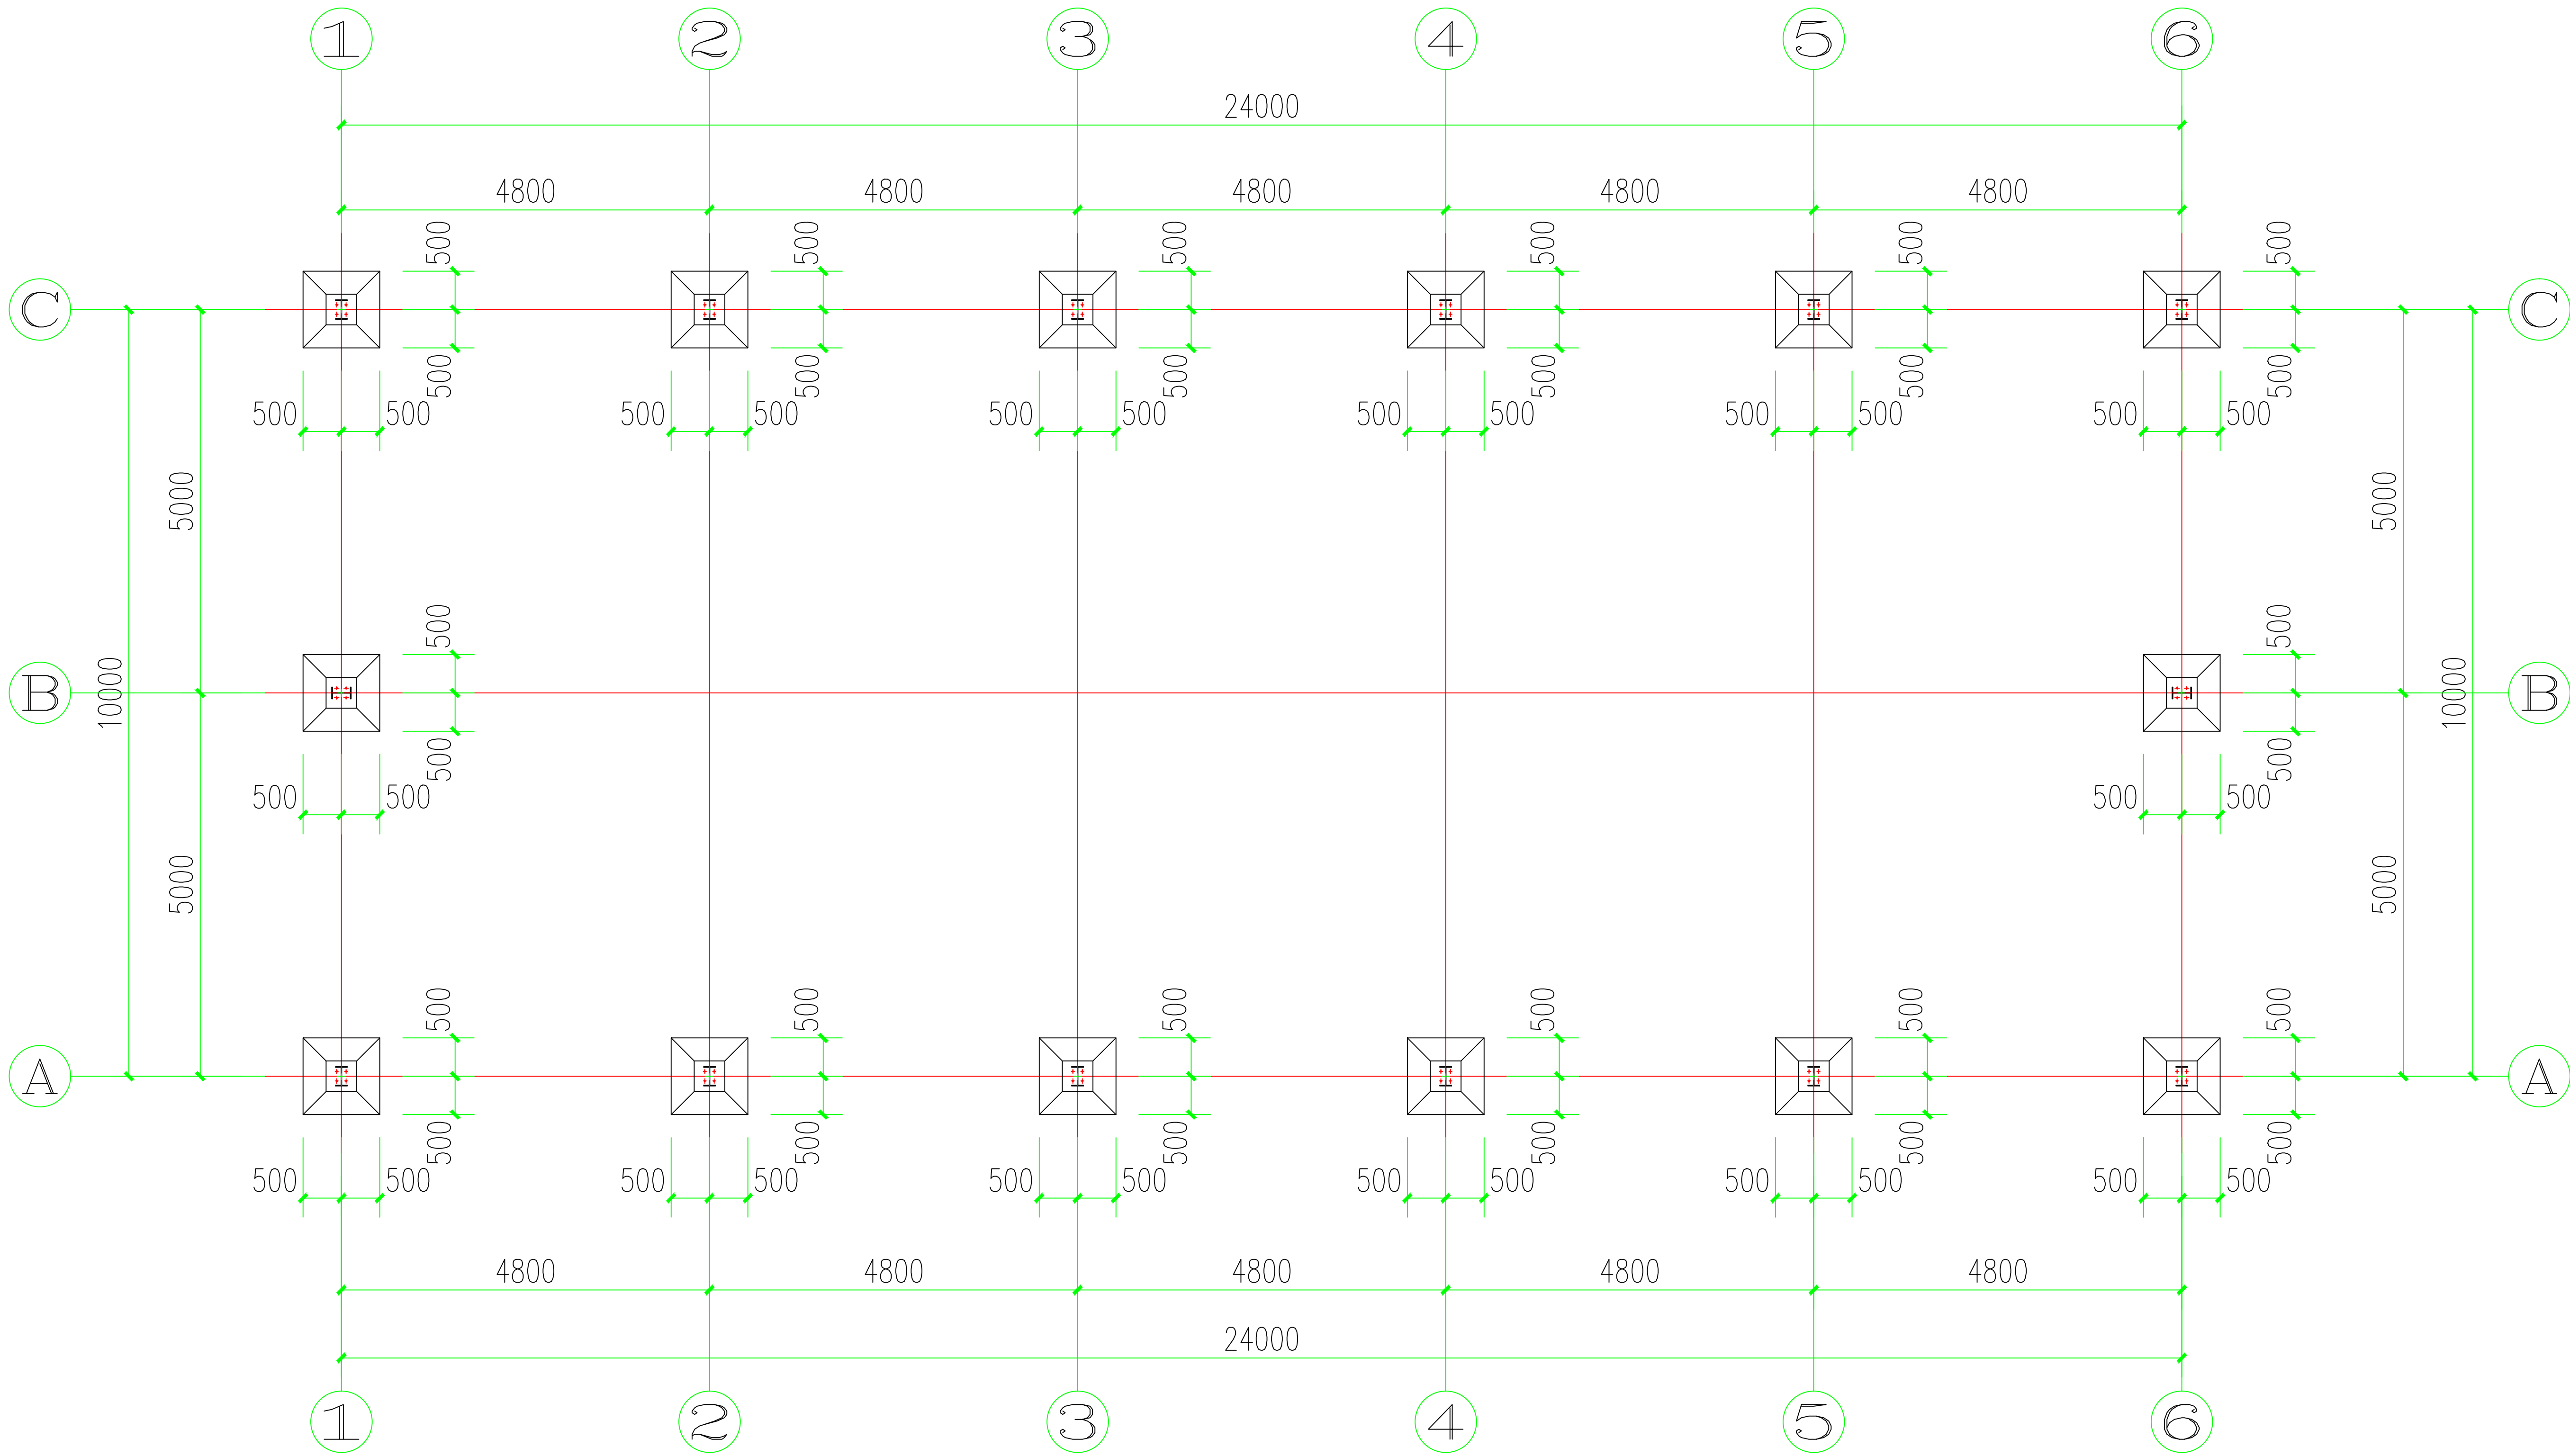

Foundation layout

沧龙集团
国际市场部
CANGLONG GROUP
DEPARTMENT OF INTERNATIONAL COMMERCE

河南沧龙钢结构工程有限公司

业务经理
Service Manager

ADA GAO

联系电话
TEL/WATSAPP

0086 15981850388

联系电话
TEL/WATSAPP

008655888285

邮箱
EMAIL:

jiliangou@cncc1ee.com.cn

公司网址:
WEB

<https://cncc1ee.com>
<https://www.cncc1ee.com>

注册师章
RE-ENGINEER SEAL

版本编号
EDITION NO.

设计阶段
DESIGN PHASE

施工图

制 图
DRAWN BY

设 计
DESIGNED BY

专业负责
CHIEF

校 对
CHECKED BY

审 核
VERIFIED BY

审 定
APPROVED BY

设 计
CHIEF DESIGN

总负责人
MANAGER

电 话




图 名
DRAWING TITLE

Foundation layout

工程编号
PROJECT NO.

图纸编号

CL-G-9

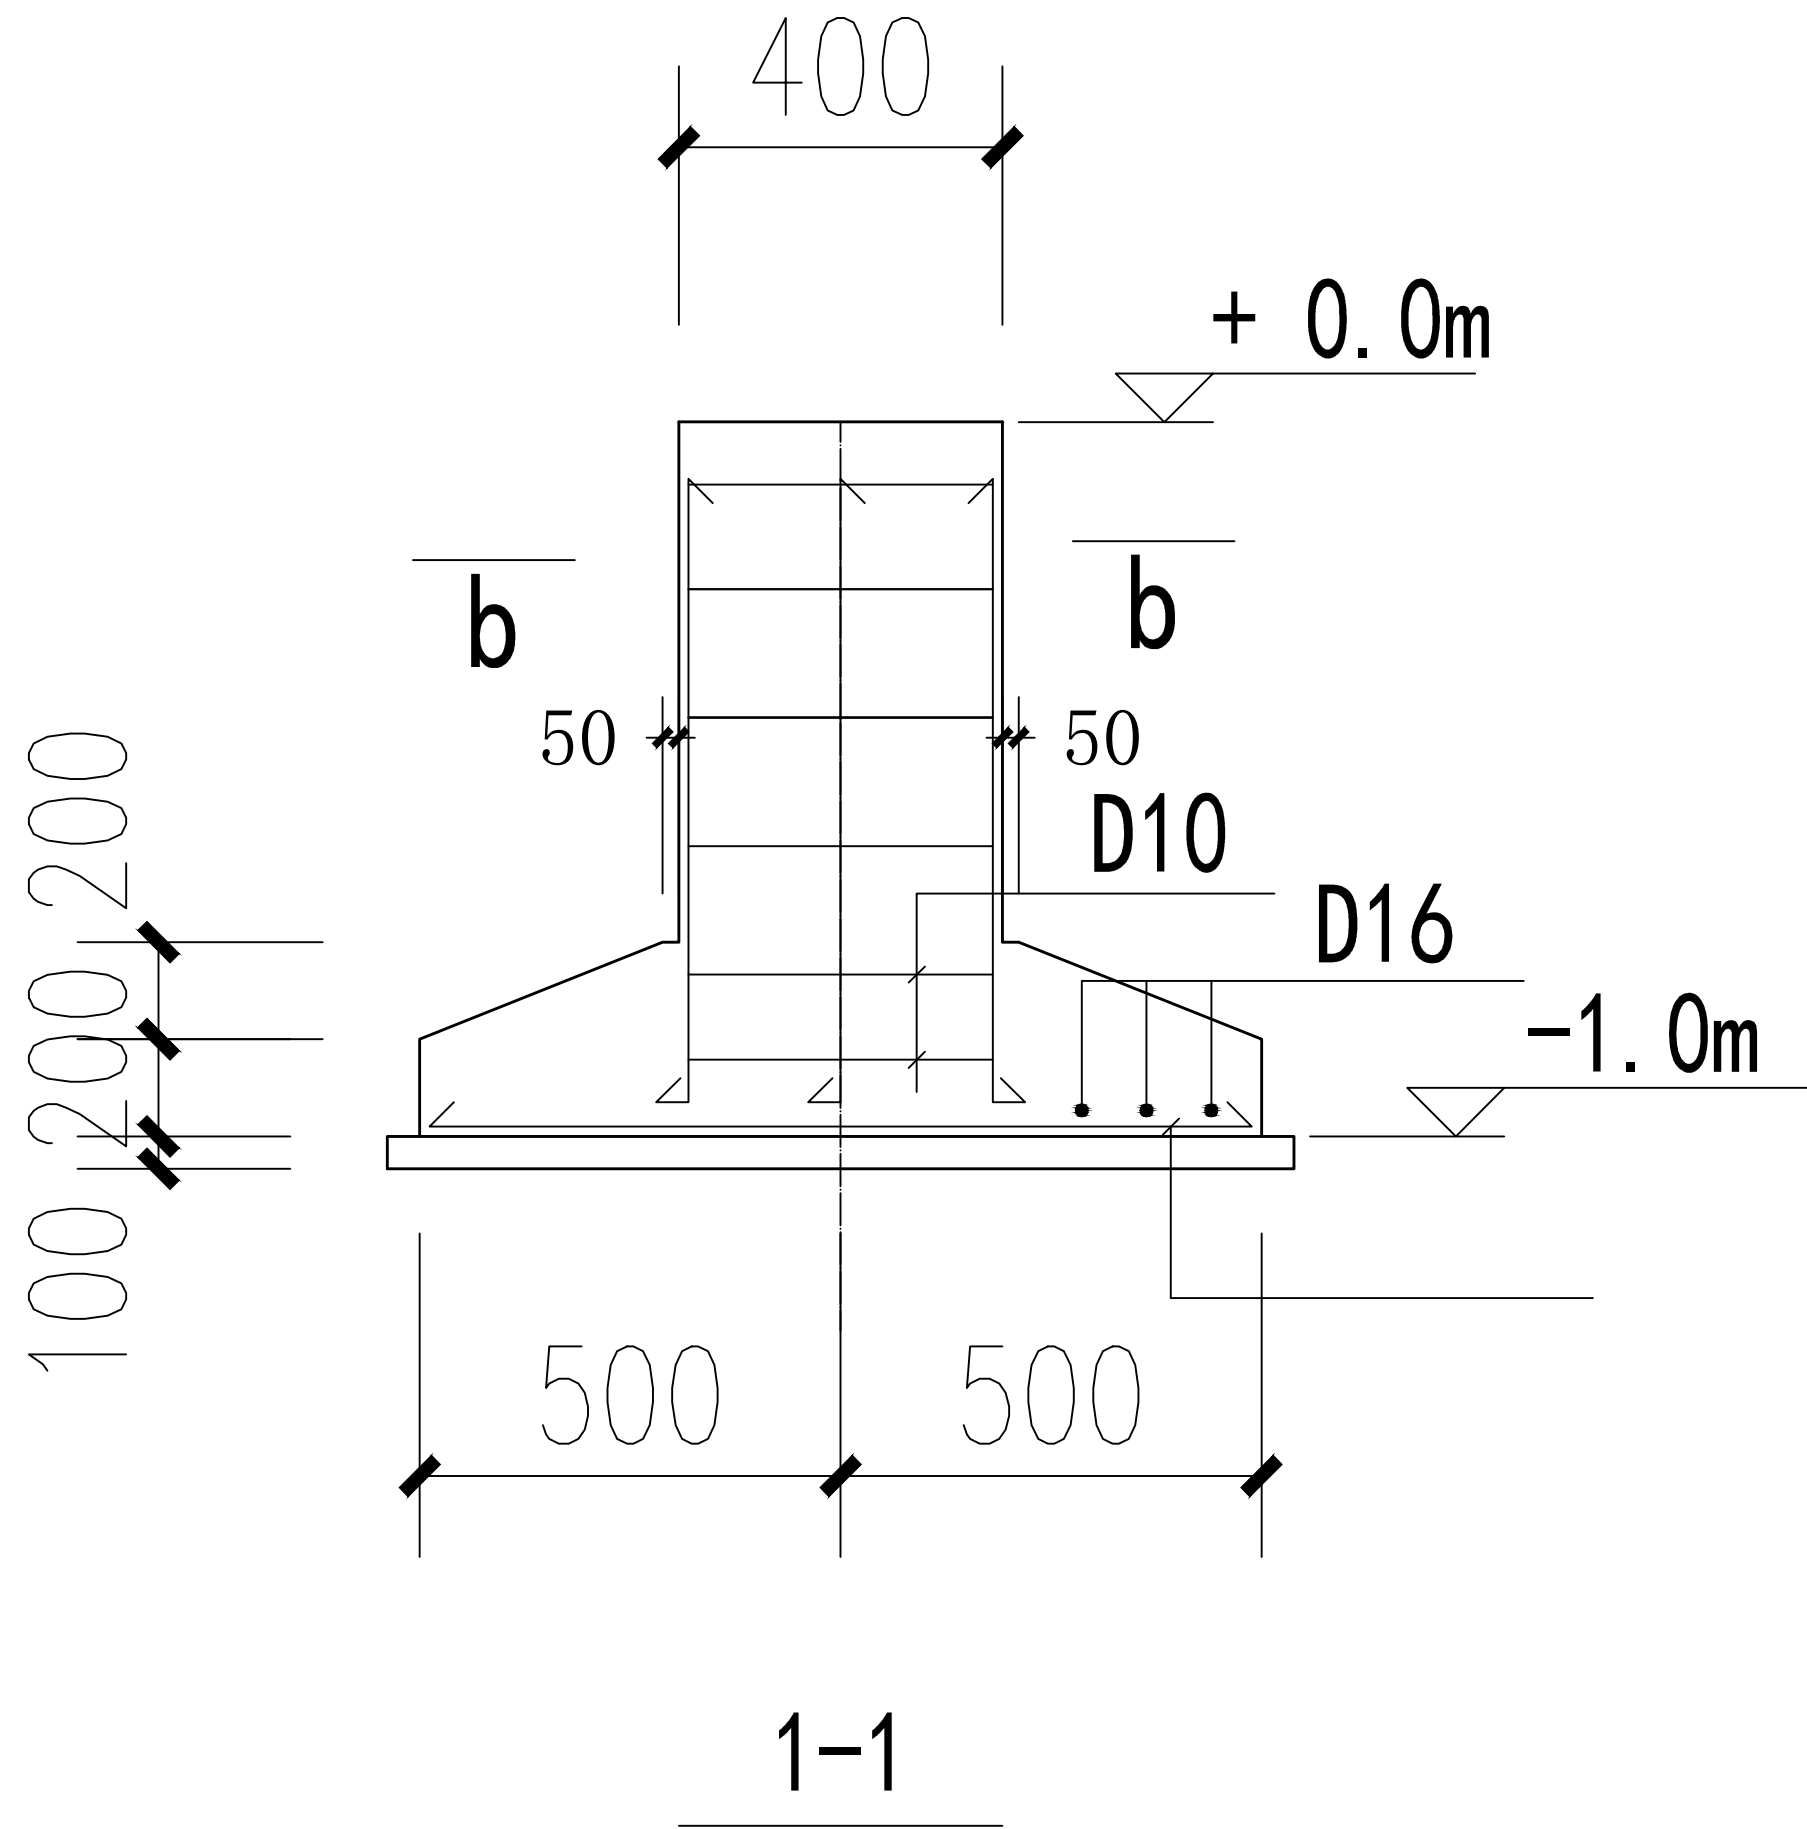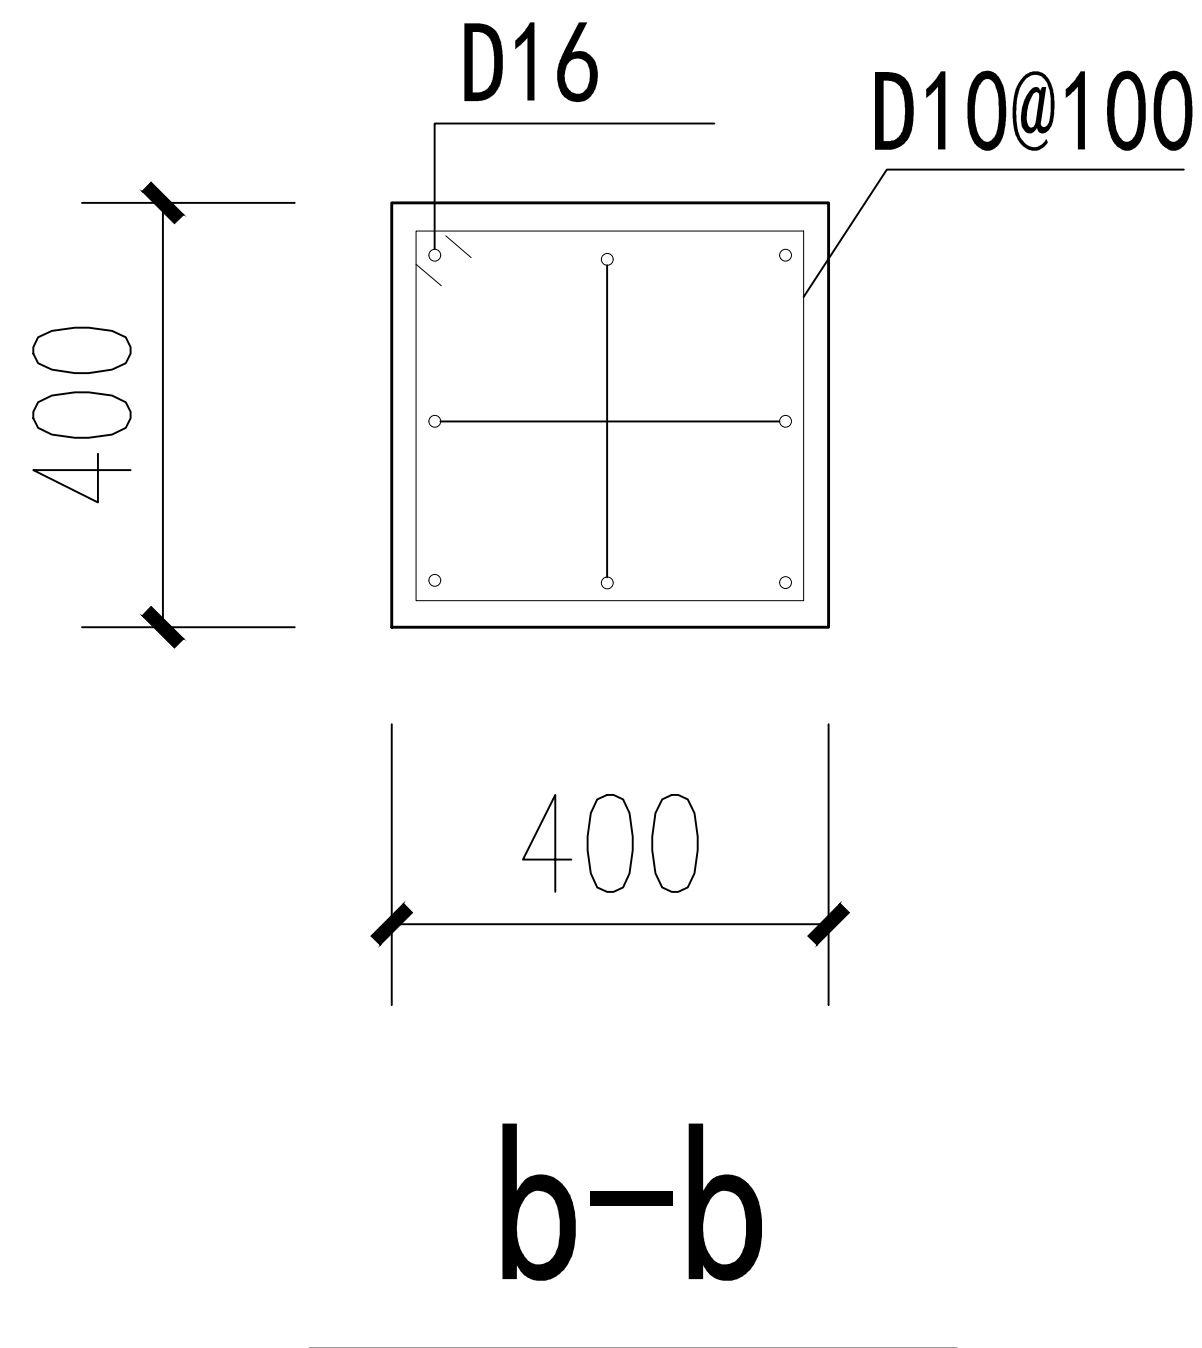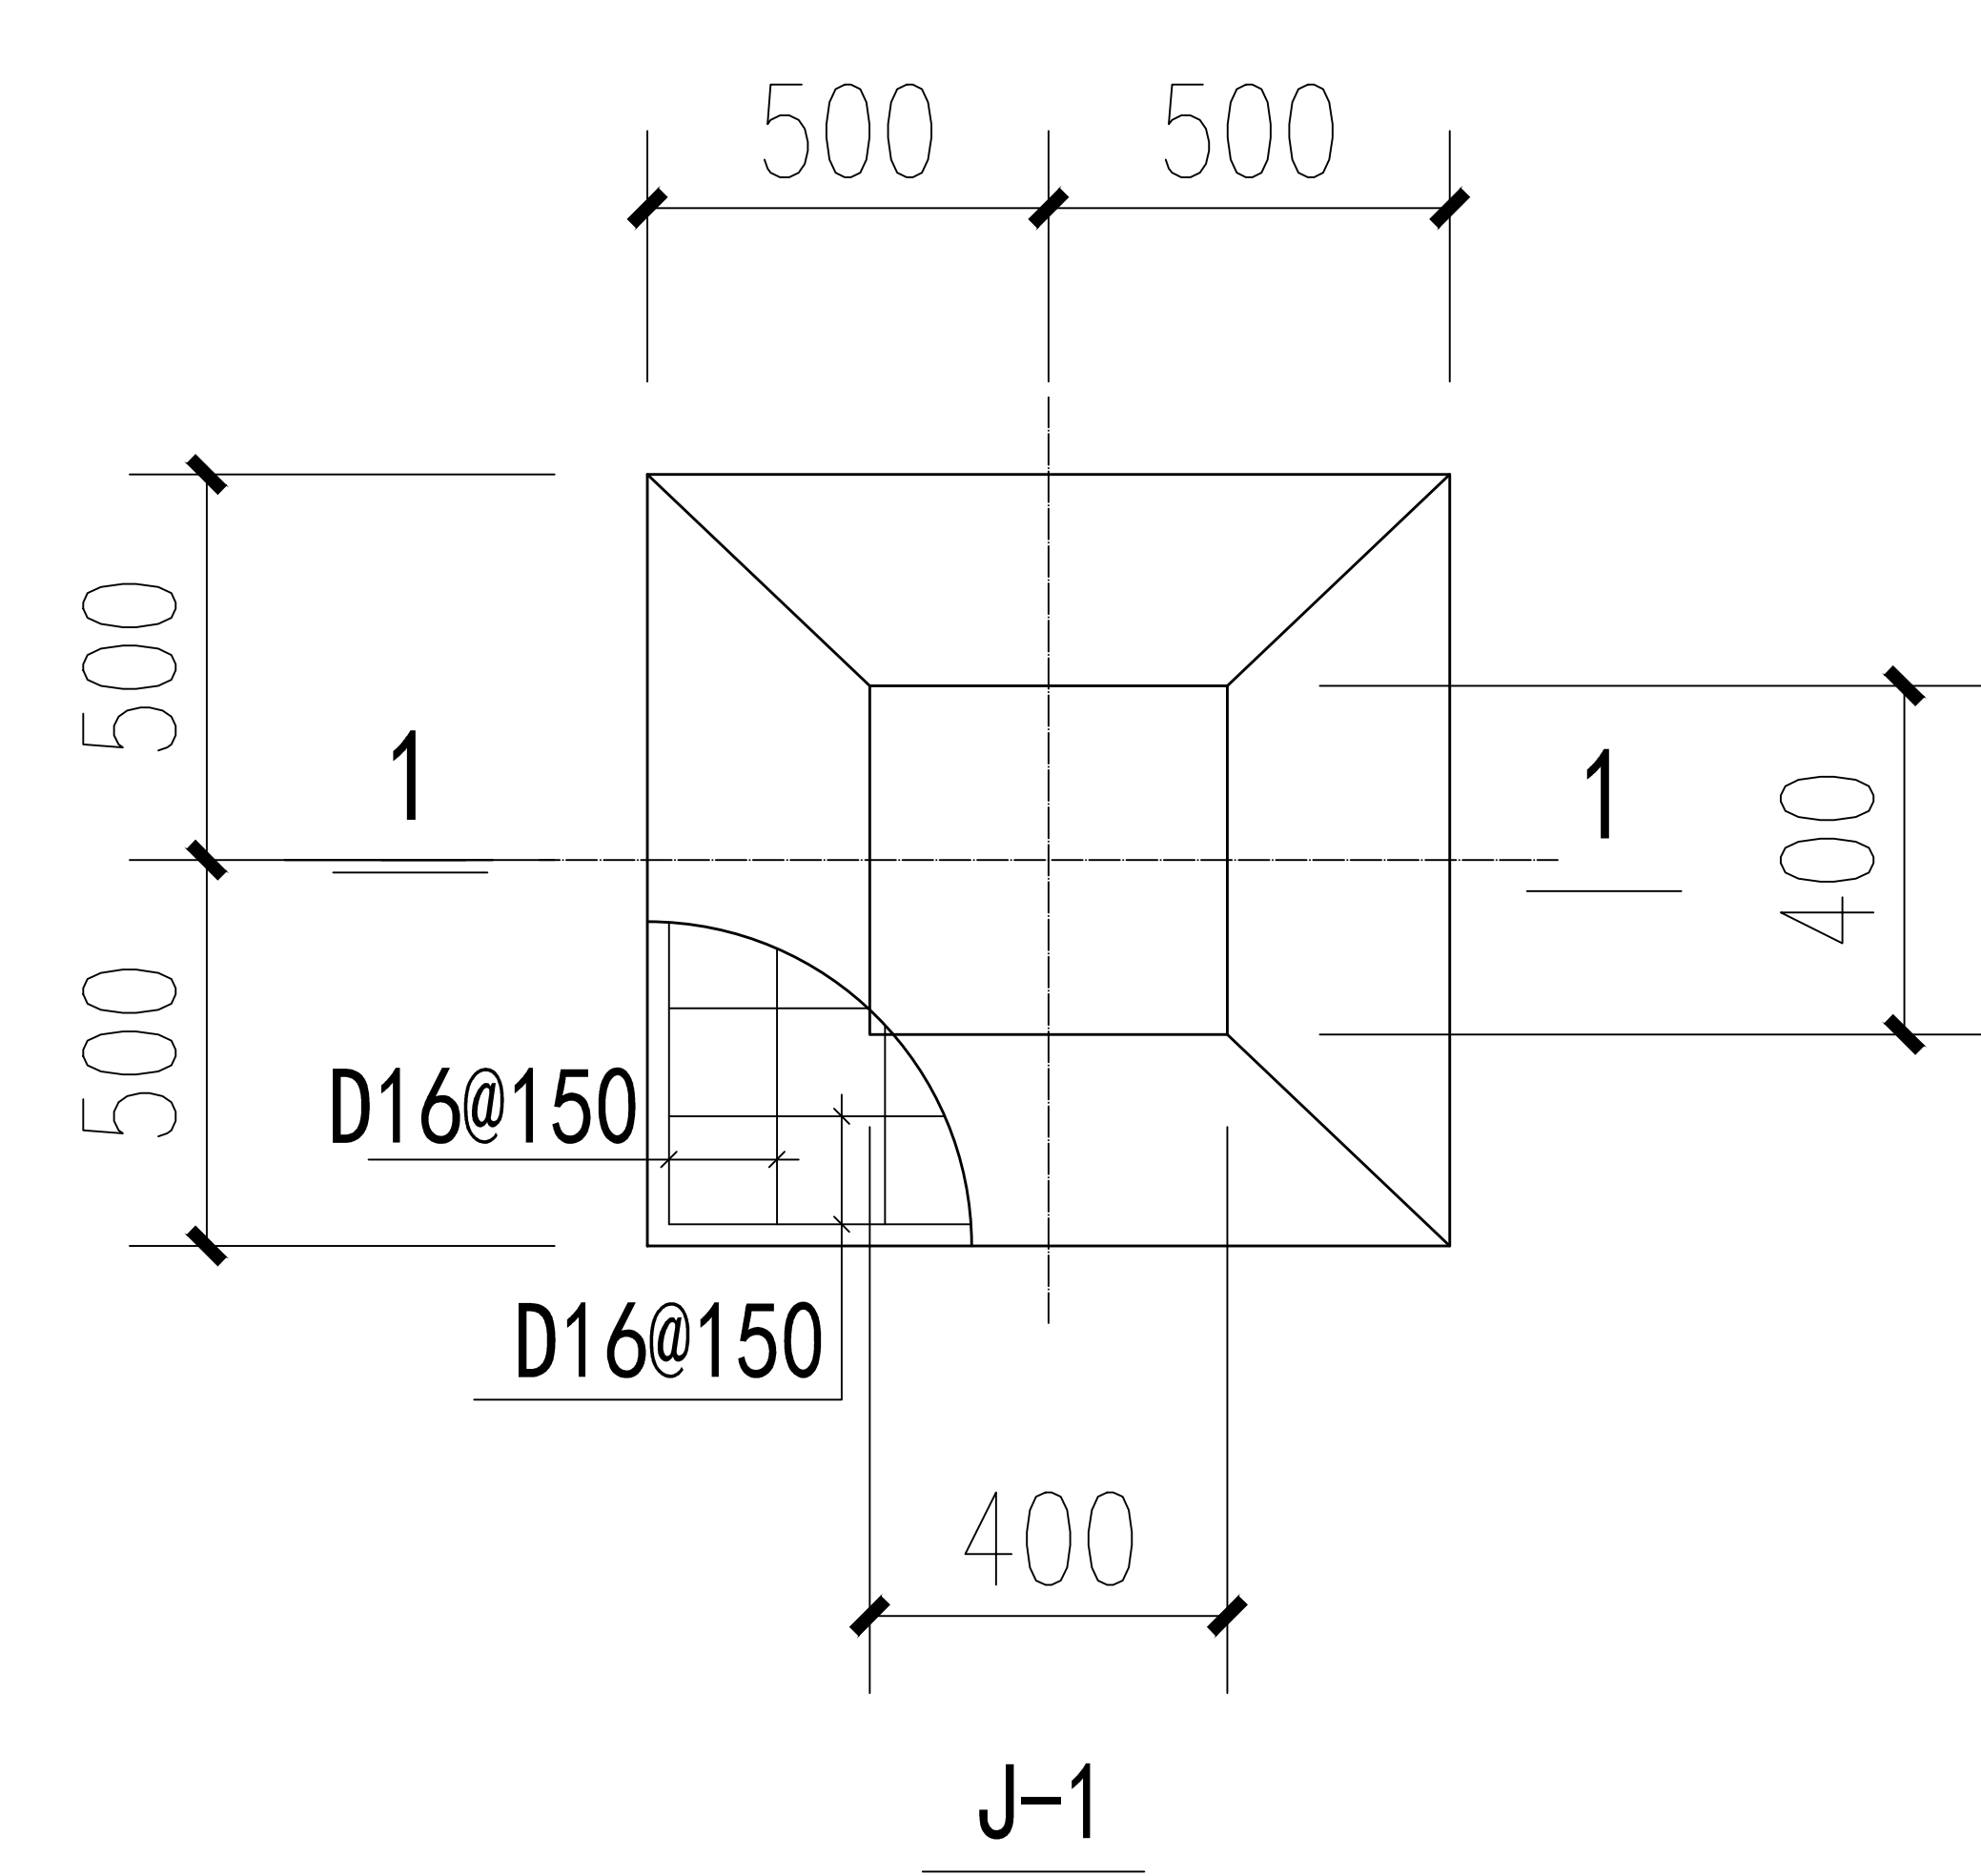

Foundation detail drawing

沧龙集团
国际市场部
CANGLONG GROUP
DEPARTMENT OF INTERNATIONAL COMMERCE

河南沧龙钢结构工程有限公司

业务经理
Service Manager

ADA GAO

联系电话
TEL/WATSAPP

0086 15981850388

联系电话
TEL/WATSAPP

008655888285

邮箱
EMAIL:

jilianggu@hnccl.com.cn

公司网址:
WEB

<https://zsclogch.cn.alibaba.com>
<https://www.clsteelstructure.com>

注册师章
RE. ENGINEER SEAL

版本编号
EDITION NO.

设计阶段
DESIGN PHASE

施工图

制 图
DRAWN BY

设 计
DESIGNED BY

专业负责
CHIEF

校 对
CHECKED BY

审 核
VERIFIED BY

审 定
APPROVED BY

设 计
总负责人
CHIEF DESIGN
MANAGER

电 话


图 名
DRAWING TITLE

Foundation
detail drawing

工程编号
PROJECT NO.

图纸编号

CL-G-10

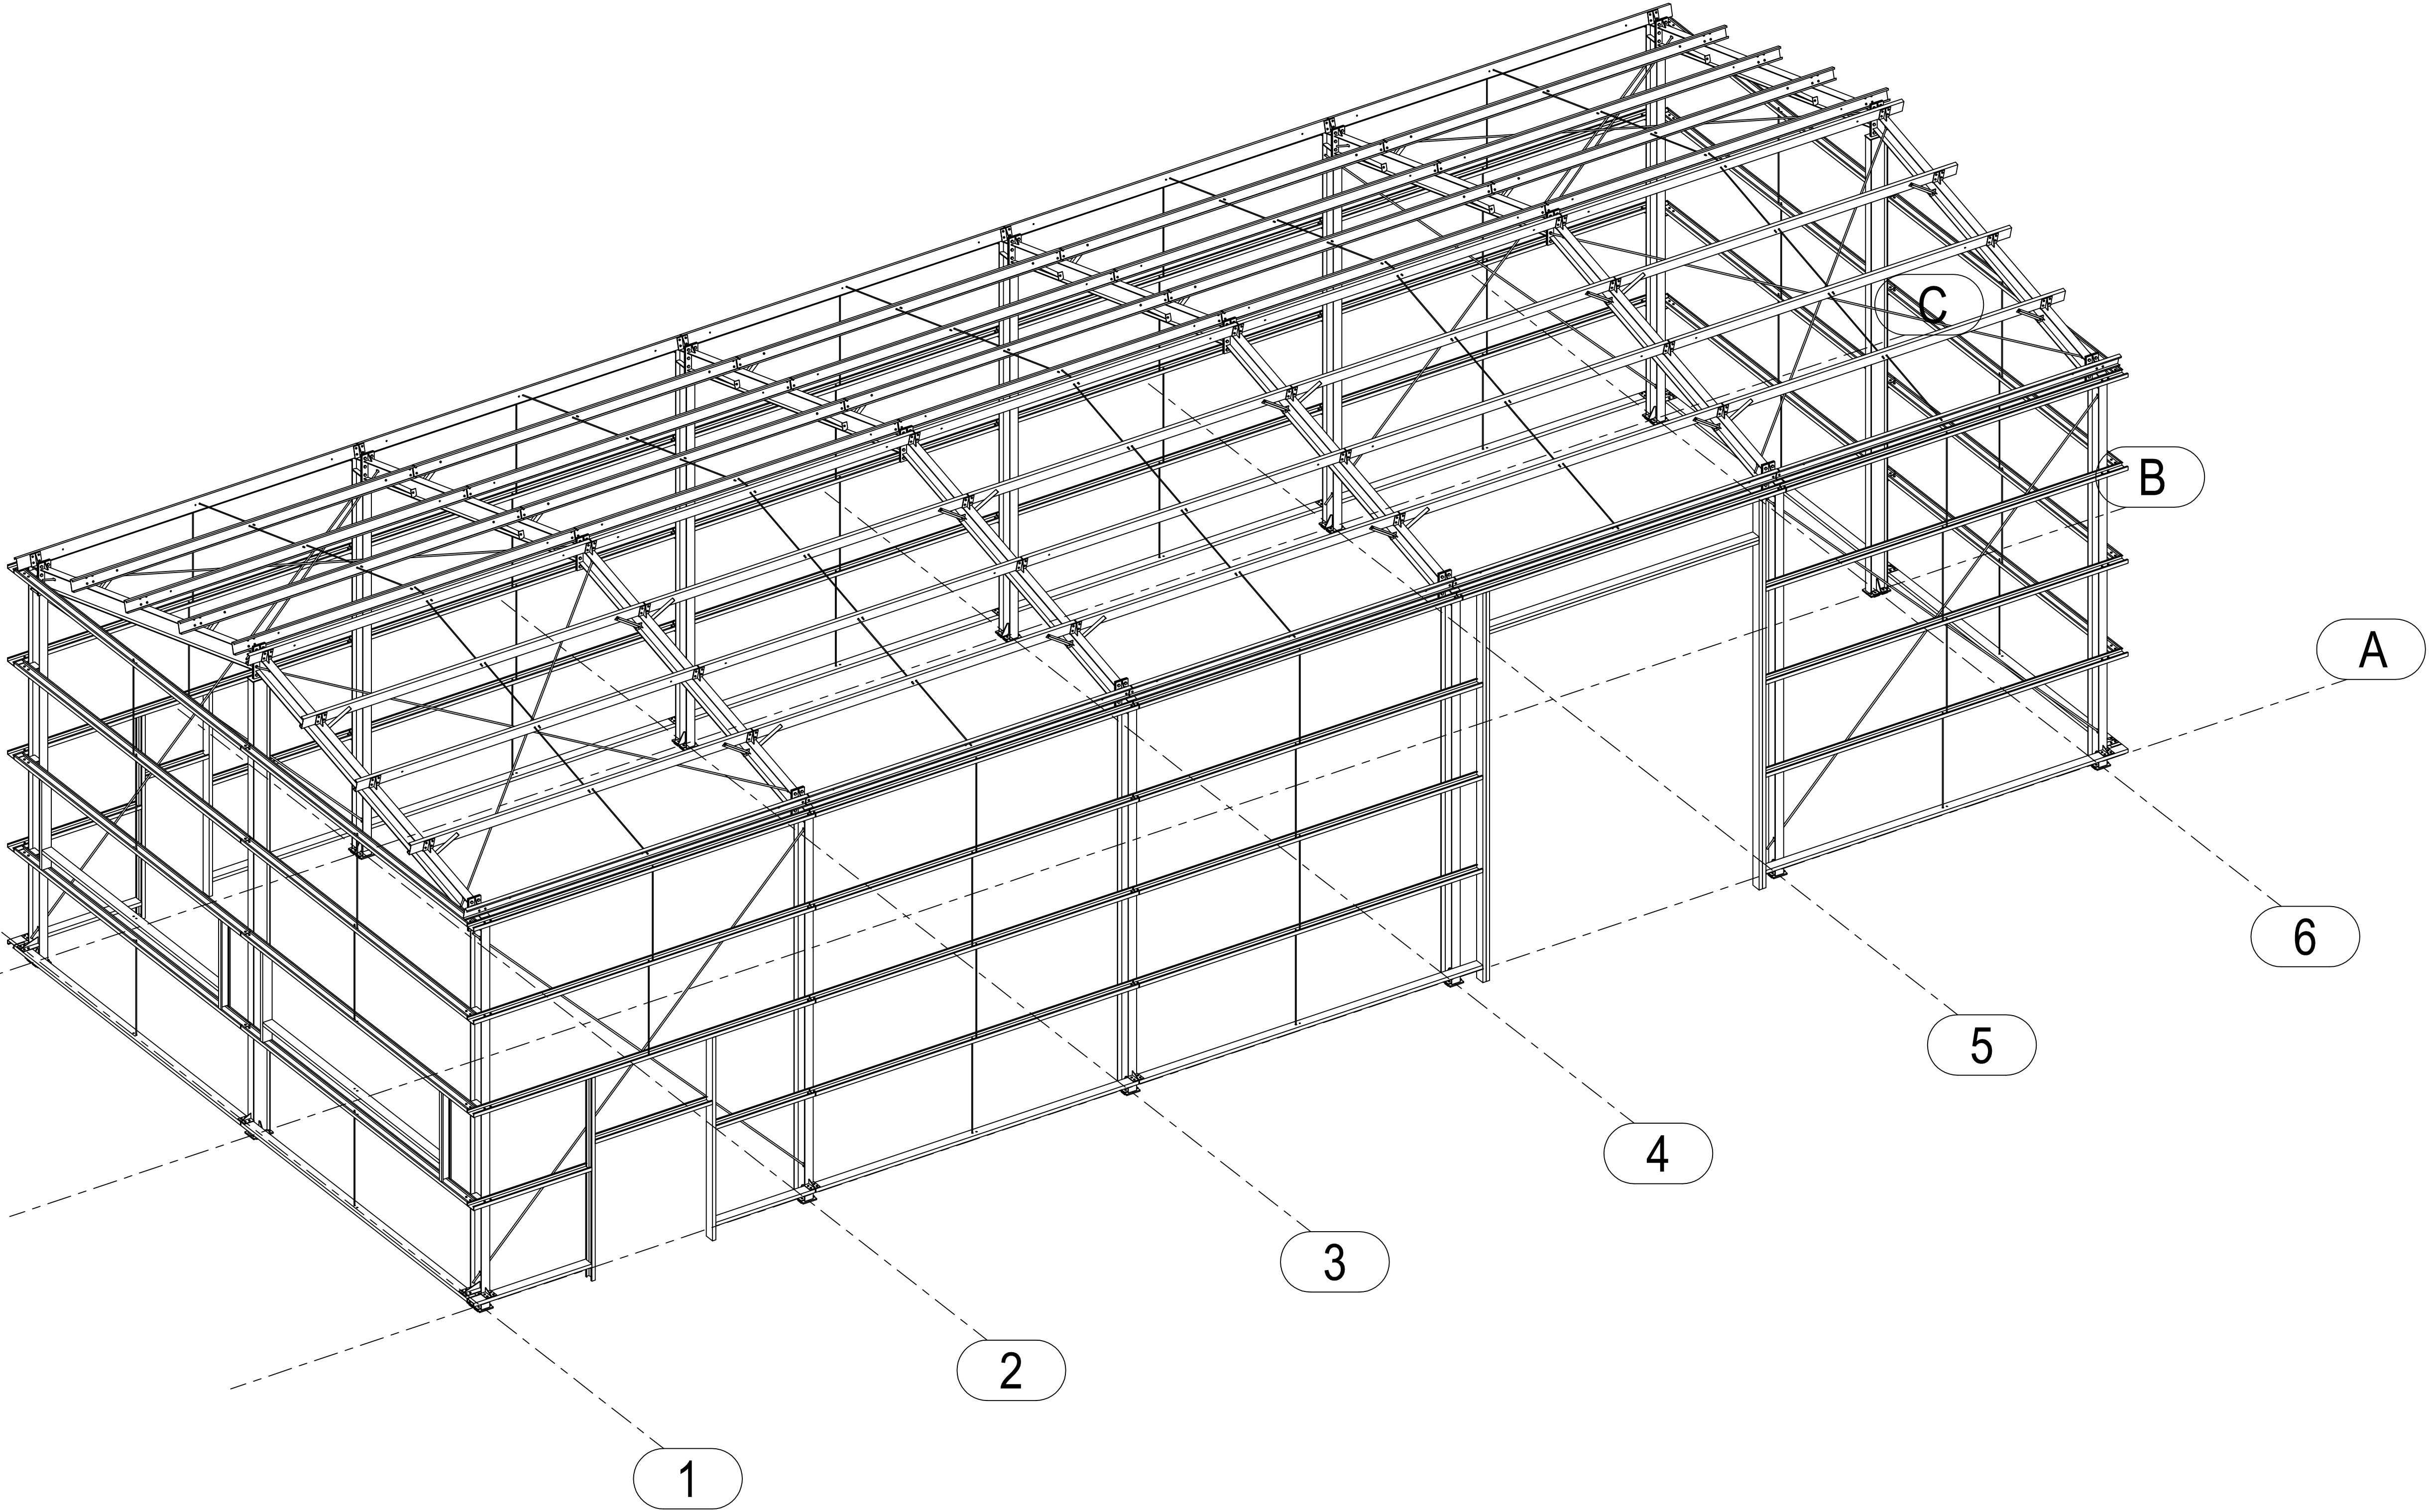

沧龙集团
国际市场部
CANGLONG GROUP
DEPARTMENT OF INTERNATIONAL COMMERCE

河南沧龙钢结构工程有限公司

业务经理

Service Manager

ADA GAO

联系电话

TEL./WHATSAPP

0086 15981850388

联系电话

TEL./WHATSAPP

008655888285

邮箱

EMAIL:

jililong@cncc1688.com.cn

公司网址:

WEB

https://cncc1688.com.cn
https://www.cncc1688.com.cn

注册师章

RE-ENGINEER SEAL

版本编号

EDITION NO.

设计阶段

DESIGN PHASE

施工图

制 图

DRAWN BY

设 计

DESIGNED BY

专业负责

CHIEF

校 对

CHECKED BY

审 核

VERIFIED BY

审 定

APPROVED BY

设 计

总负责人

CHIEF DESIGN

MANAGER

电 话

图 名

DRAWING TITLE

3D

工程编号

PROJECT NO.

图纸编号

CL-G-11

Appendix B: Groundsure Flood Report


272673 194874

Overall Flood Risk



Groundsure Flood complies with relevant Law Society practice notes on flood risk in property transactions.

Site plan

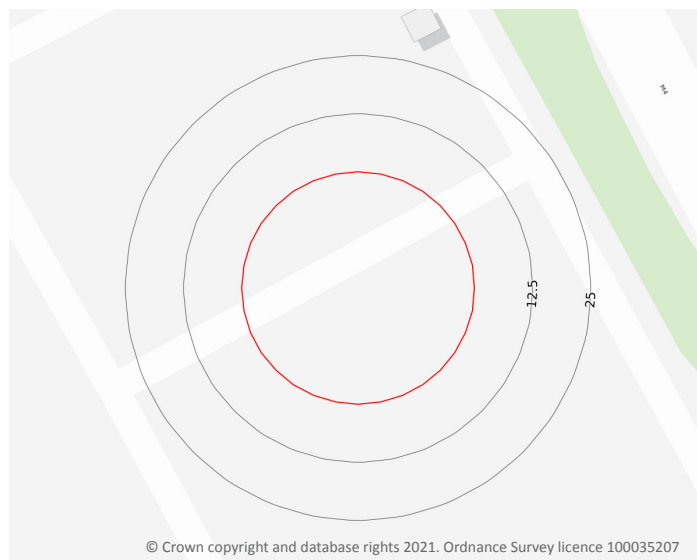

Search Results

	Rivers and the Sea Low	page 3		Historic Flood Not identified	
	Surface Water Negligible			Flood Defences No	
	Groundwater Low			FloodScore™ insurance rating Very Low	page 6

Full assessments for other environmental risks are available in additional Groundsure searches including the Groundsure Avista 7 in 1 report. Contact Groundsure or your search provider for further details.

Overview of findings and recommendations

To save you time when assessing the report, we only provide maps and data tables of features within the search radius that we have identified to be of note. These relate to environmental risks that may have liability implications, affect insurance premiums, property values and/or a lender's willingness to lend.

You can view the fully comprehensive library of information we have searched on **page 5**.


No environmental risks that Groundsure believe require further action have been identified in relation to the property.

Please note this report has been run on a point location buffered to 25m to account for uncertainties of the size of the property. Therefore some risk assessments and measurements may be overestimated.

Flood Risk



Risk of flooding from rivers and the sea

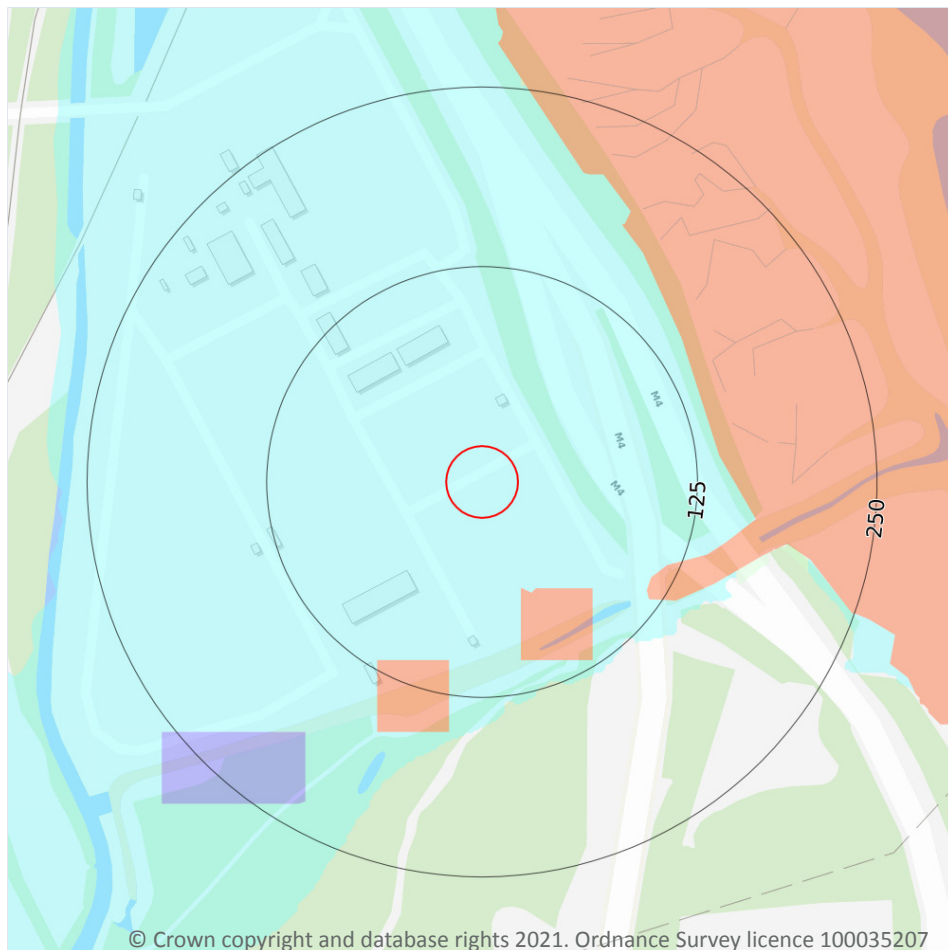

Site Outline

Search buffers in metres (m)

Environment Agency river and coastal flooding:

- High
- Medium
- Low
- Very Low

Historical Flood Events

Areas Used for Flood Storage

Areas Benefiting from Flood Defences

Proposed Flood Defence Scheme

Flood Defences

Risk of flooding from rivers and the sea

The property has a Low chance of flooding in any given year, according to Risk of Flooding from Rivers and Sea (RoFRaS) data. This could cause problems with insuring the property against flood risk. However, if built before 2009, it may be eligible for insurance assistance from the Flood Re scheme: <http://www.floodre.co.uk/>

RoFRaS assesses flood risk from rivers and the sea in England and Wales, using local data and expertise. It shows the chance of flooding from rivers or the sea, taking account of flood defences and the condition those defences are in. The RoFRaS model uses local water level and flood defence data to model flood risk. See below for explanation of the RoFRaS levels of flood risk.

Please see **page 2** for further advice.

Environment Agency RoFRaS risk ratings

Flood

272673 194874

Ref: CMAPS-CM-940255-60191-190221

Your ref: 60191

Grid ref: 272673 194874

Very Low	Low	Medium	High
The chance of flooding from rivers or the sea is considered to be less than 1 in 1000 (0.1%) in any given year.	The chance of flooding from rivers or the sea is considered to be less than 1 in 100 (1%) but greater than or equal to 1 in 1000 (0.1%) in any given year.	The chance of flooding from rivers or the sea is considered to be less than 1 in 30 (3.3%) but greater than 1 in 100 (1%) in any given year.	The chance of flooding from rivers or the sea is considered to be greater than or equal to 1 in 30 (3.3%) in any given year.

Datasets searched

This is a full list of the data searched in this report. If we have found results of note we will state "Identified". If no results of note are found, we will state "Not identified". Our intelligent filtering will hide "Not identified" sections to speed up your workflow.

Flood Risk

Risk of flooding from rivers and the sea	Identified
Flood storage areas: part of floodplain	Not identified
Historical flood areas	Not identified
Areas benefiting from flood defences	Not identified
Flood defences	Not identified
Proposed flood defences	Not identified
Surface water flood risk	Not identified
Groundwater flooding	Not identified

Flood information

The Flood Risk Assessment section is based on datasets covering a variety of different flooding types. No inspection of the property or of the surrounding area has been undertaken by Groundsure or the data providers. The modelling of flood hazards is extremely complex and in creating a national dataset certain assumptions have been made and all such datasets will have limitations. These datasets should be used to give an indication of relative flood risk rather than a definitive answer. Local actions and minor variations, such as blocked drains or streams etc. can greatly alter the effect of flooding. A low or negligible modelled flood risk does not guarantee that flooding will not occur. Nor will a high risk mean that flooding definitely will occur. Groundsure's overall flood risk assessment takes account of the cumulative risk of river and coastal data, historic flood events and areas benefiting from flood defences provided by the Environment Agency/Natural Resources Wales (in England and Wales) and surface water (pluvial) and groundwater flooding provided by Ambiantal Risk Analytics. In Scotland the river and coastal flood models are also provided by Ambiantal Risk Analytics.

Risk of flooding from rivers and the sea

This is an assessment of flood risk for England and Wales produced using local data and expertise, provided by Environment Agency. It shows the chance of flooding from rivers or the sea presented in categories taking account of flood defences and the condition those defences are in. The model uses local water level and flood defence data to model flood risk.

Historic flood events

Over 86,000 events are recorded within this database. This data is used to understand where flooding has occurred in the past and provides details as available. Absence of a historic flood event for an area does not mean that the area has never flooded, but only that Environment Agency/Natural Resources Wales do not currently have records of flooding within the area. Equally, a record of a flood footprint in previous years does not mean that an area will flood again, and this information does not take account of flood management schemes and improved flood defences.

Surface water flooding

Ambiantal Risk Analytics surface water flood map identifies areas likely to flood following extreme rainfall events, i.e. land naturally vulnerable to surface water or "pluvial" flooding. This data set was produced by simulating 1 in 30 year, 1 in 100 year, 1 in 250 year and 1 in 1000 year rainfall events. Modern urban drainage systems are typically built to cope with rainfall events between 1 in 20 and 1 in 30 years, though older ones may even flood in a 1 in 5 year rainstorm event.

Proposed flood defences

The data includes all Environment Agency/Natural Resources Wales's projects over £100K that will change or sustain the standards of flood defence in England and Wales over the next 5 years. It also includes the equivalent schemes for all Local Authority and Internal Drainage Boards.

Flood storage areas

Flood Storage Areas may also act as flood defences. A flood storage area may also be referred to as a balancing reservoir, storage basin or balancing pond. Its purpose is to attenuate an incoming flood peak to a flow level that can be accepted by the downstream channel. It may also delay the timing of a flood peak so that its volume is discharged over a longer time interval. These areas are also referred to as Zone 3b or 'the functional floodplain' and has a 5% or greater chance of flooding in any given year, or is designed to flood in the event of

an extreme (0.1%) flood or another probability which may be agreed between the Local Planning Authority and Environment Agency/Natural Resources Wales, including water conveyance routes. Development within Flood Storage Areas is severely restricted.

Groundwater flooding

Groundwater flooding is flooding caused by unusually high groundwater levels. It occurs as excess water emerging at the ground surface or within underground structures such as basements. Groundwater flooding tends to be more persistent than surface water flooding, in some cases lasting for weeks or months, and it can result in significant damage to property. This risk assessment is based on a 5m Digital Terrain Model (DTM) and 1 in 100 year and 1 in 250 year return periods.

Ambiental FloodScore™ insurance rating

The property has been rated as **Very Low** risk.

Ambiental's FloodScore™ risk rating gives an indicative assessment of the potential insurance risk classification from flooding, which can provide an indication of how likely it is that a property's policy will be ceded to Flood Re. The assessment is based on Ambiental's river, tidal and surface water flood data and other factors which some insurers may use in their assessment are not included.

Flood Re is a re-insurance scheme that makes flood cover more widely available and affordable as part of your residential property home insurance. Properties at higher risk of flooding may have the flood part of their policy ceded to Flood Re by their insurer. It is important to understand that Flood Re does not apply to all situations. Exclusions from Flood Re includes properties constructed after 1 January 2009; properties not within domestic Council Tax bands A to H (or equivalent); commercial properties, certain buy to let scenarios and buildings comprising four or more residential units. A full list of the exemptions can be found on the Flood Re website (<https://www.floodre.co.uk/can-flood-re-help-me/eligibility-criteria/>).

The Ambiental FloodScore™ insurance rating is classified into six different bandings:

Very High indicates a level of risk that may make it more likely that standard insurance premiums will be higher, or additional terms may apply to the provision of flood cover. There is a very high possibility that the cover for flooding at the property will be ceded into the Flood Re scheme, particularly if the property has flooded in the past.

High indicates a level of risk that may make it more likely that standard insurance premiums will be higher, or additional terms may apply to the provision of flood cover. There is a high possibility that the cover for flooding at the property will be ceded into the Flood Re scheme, particularly if the property has flooded in the past.

Moderate-High indicates a level of risk that may make it more likely that standard insurance premiums will be higher, or additional terms may apply to the provision of flood cover. There is a moderate possibility that the cover for flooding at the property will be ceded into the Flood Re scheme, particularly if the property has flooded in the past.

Moderate indicates a level of risk that may make it more likely that standard insurance premiums will be higher, or additional terms may apply to the provision of flood cover. There is a low possibility that the cover for flooding at the property will be ceded into the Flood Re scheme, unless the property has flooded in the past.

Low indicates a level of risk that is likely to mean standard cover and premiums are available for flood cover. There is a low possibility the cover for flooding at the property will be ceded into the Flood Re scheme, unless the property has flooded in the past.

Flood

272673 194874

Ref: CMAPS-CM-940255-60191-190221

Your ref: 60191

Grid ref: 272673 194874

Very Low indicates a level of flood risk that should not have any impact on the provision of flood cover for the property.

Conveyancing Information Executive and our terms & conditions

IMPORTANT CONSUMER PROTECTION INFORMATION

This search has been produced by Groundsure Ltd, Sovereign House, Church Street, Brighton, BN1 1UJ. Tel: 08444 159 000. Email: info@groundsure.com. Groundsure adheres to the Conveyancing Information Executive Standards.

The Standards

- Conveyancing Information Executive Members shall act in a professional and honest manner at all times in line with the Conveyancing Information Executive Standards and carry out the delivery of the Search with integrity and due care and skill.
- Compliance with the Conveyancing Information Executive Standards will be a condition within the Conveyancing Information Executive Member's Terms and Conditions.
- Conveyancing Information Executive Members will promote the benefits of and deliver the Search to the agreed standards and in the best interests of the customer and associated parties.

Complaints Advice

If you have a query or complaint about your search, you should raise it directly with the search firm, and if appropriate ask for any complaint to be considered under their formal internal complaints procedure.

If you remain dissatisfied with the firm's final response, after your complaint has been formally considered, or if the firm has exceeded the response timescales, you may refer your complaint for consideration under The Property Ombudsman scheme (TPOs). The Ombudsman can award up to £5,000 to you if the Ombudsman finds that you have suffered actual financial loss and/or aggravation, distress or inconvenience as a result of your search provider failing to keep to the Standards.

Please note that all queries or complaints regarding your search should be directed to your search provider in the first instance, not to TPOs.

COMPLAINTS PROCEDURE: If you want to make a complaint, we will:

- acknowledge it within 5 working days of receipt
- normally deal with it fully and provide a final response, in writing, within 20 working days of receipt
- liaise, at your request, with anyone acting formally on your behalf

Complaints should be sent to:

Operations Director, Groundsure Ltd, Sovereign House, Church Street, Brighton, BN1 1UJ. Tel: 08444 159 000. Email: info@groundsure.com If you are not satisfied with our final response, or if we exceed the response timescales, you may refer the complaint to The Property Ombudsman scheme (TPOs): Tel: 01722 333306, E-mail: admin@tpos.co.uk We will co-operate fully with the Ombudsman during an investigation and comply with their final decision.

Groundsure's Terms and Conditions can be viewed online at this link: <https://www.groundsure.com/terms-and-conditions-jan-2020/>

Important consumer protection information

All of the advice and reports that Groundsure produces are covered by a comprehensive Remediation Contribution policy to ensure customers are protected, see <https://www.groundsure.com/remediation> for full details.

Data providers

Groundsure works with respected data providers to bring you the most relevant and accurate information in your Flood report. To find out who they are and their areas of expertise see <https://www.groundsure.com/sources-reference>.