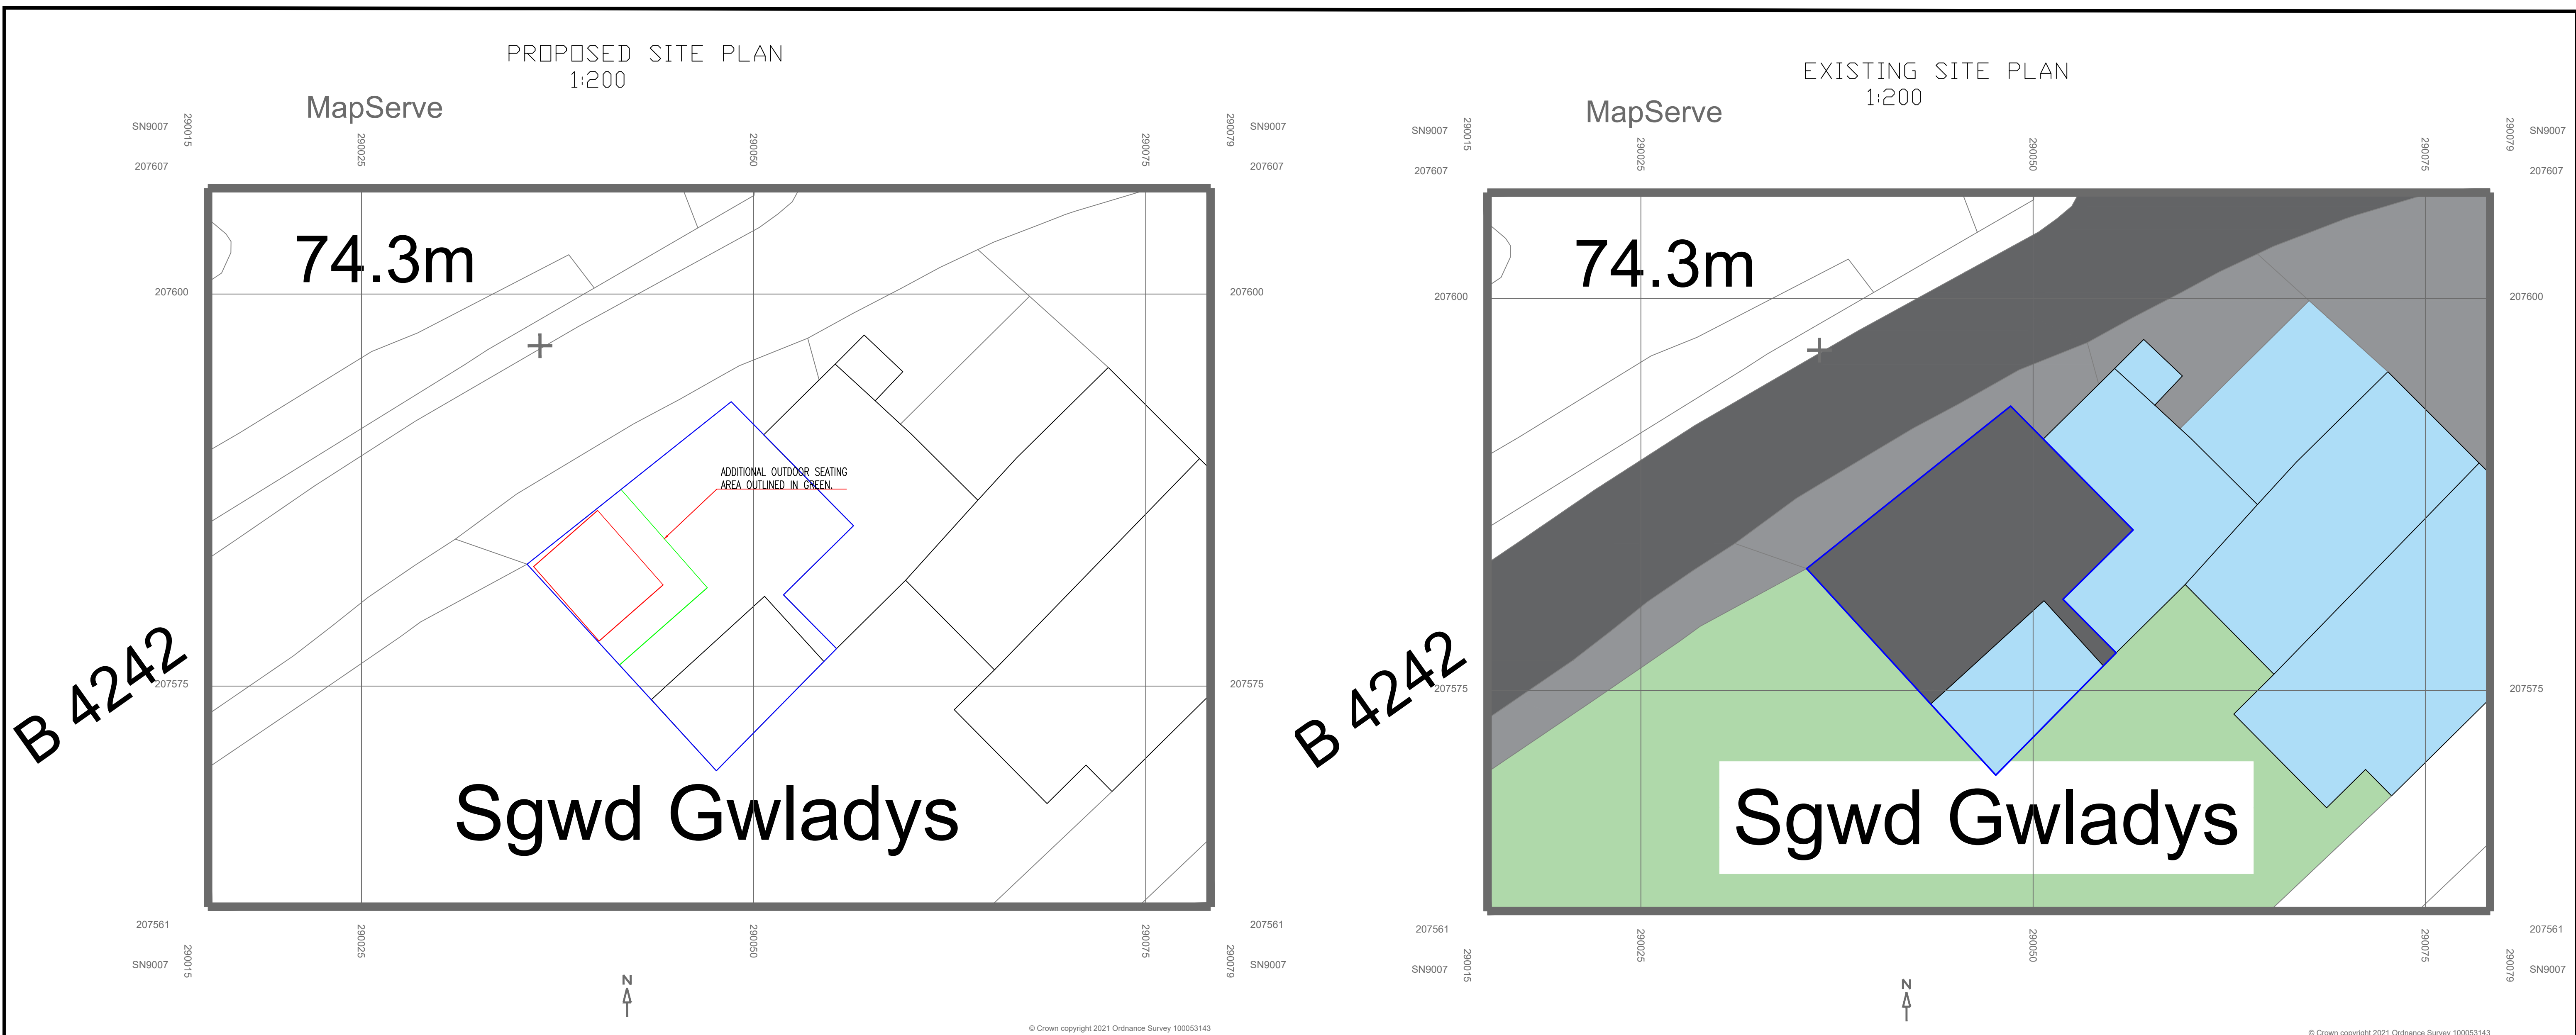


|  <p><b>M&amp;M Design Consultancy</b><br/>architectural, draughting &amp; consultancy services</p> | <table border="1"> <thead> <tr> <th>No.</th> <th>REVISION</th> <th>By</th> <th>Date</th> </tr> </thead> <tbody> <tr><td> </td><td> </td><td> </td><td> </td></tr> <tr><td> </td><td> </td><td> </td><td> </td></tr> <tr><td> </td><td> </td><td> </td><td> </td></tr> </tbody> </table> | No.      | REVISION                                                                 | By          | Date                                                                                          |                                                                 |                               |   |   |           |     |       |            |             |     |       |      | <table border="1"> <thead> <tr> <th colspan="2">KEY</th> </tr> </thead> <tbody> <tr><td></td><td>FOOTPATH</td></tr> <tr><td></td><td>ROADS/HARD-STANDING – EXISTING TARMAC</td></tr> <tr><td></td><td>EXISTING BUILDINGS</td></tr> <tr><td></td><td>SURROUNDING FIELDS</td></tr> <tr><td></td><td>EXTENT OF SITE/BOUNDARY</td></tr> <tr><td></td><td>PROPOSED DEVELOPMENT</td></tr> </tbody> </table> | KEY |       |  | FOOTPATH |  | ROADS/HARD-STANDING – EXISTING TARMAC |  | EXISTING BUILDINGS |  | SURROUNDING FIELDS |  | EXTENT OF SITE/BOUNDARY |  | PROPOSED DEVELOPMENT | <table border="1"> <thead> <tr> <th>NOTES</th> </tr> </thead> <tbody> <tr><td>1. Do not scale from this drawing take figured dimensions only.</td></tr> <tr><td>2. Dimensions are in millimeters unless otherwise stated.</td></tr> <tr><td>3. All dimensions to be checked on site.</td></tr> </tbody> </table><br><table border="1"> <thead> <tr> <th>STAGE</th> </tr> </thead> <tbody> <tr><td>PLANNING</td></tr> </tbody> </table> | NOTES | 1. Do not scale from this drawing take figured dimensions only. | 2. Dimensions are in millimeters unless otherwise stated. | 3. All dimensions to be checked on site. | STAGE | PLANNING | <table border="1"> <tr> <td>Client:</td> <td>SGWD GWLADYS</td> </tr> </table> | Client: | SGWD GWLADYS | <table border="1"> <tr> <td>Job Title:</td> <td>SGWD GWLADYS – EXTERNAL SEATING AREA</td> </tr> <tr> <td>Drawing Title:</td> <td>ELEVATIONS, FLOORPLAN AND SITE PLAN</td> </tr> <tr> <td> <table border="1"> <tr> <td>Job No:</td> <td>21 –006</td> </tr> </table> </td> <td> <table border="1"> <tr> <td>Drawing No:</td> <td>100</td> </tr> </table> </td> <td> <table border="1"> <tr> <td>Rev:</td> <td>/</td> </tr> </table> </td> <td> <table border="1"> <tr> <td>Drawn By:</td> <td>B.D</td> <td>Date:</td> <td>04/03/2021</td> </tr> <tr> <td>Checked By:</td> <td>M.M</td> <td>Date:</td> <td>????</td> </tr> <tr> <td>Approved By:</td> <td>M.M</td> <td>Date:</td> <td>????</td> </tr> </table> </td> </tr> <tr> <td colspan="3"> <table border="1"> <tr> <td>Scale:</td> <td>@ A1</td> </tr> </table> </td> <td> <table border="1"> <tr> <td>Email:</td> <td>Morgandesignconsult@gmail.com</td> </tr> </table> </td> </tr> </table> | Job Title: | SGWD GWLADYS – EXTERNAL SEATING AREA | Drawing Title: | ELEVATIONS, FLOORPLAN AND SITE PLAN | <table border="1"> <tr> <td>Job No:</td> <td>21 –006</td> </tr> </table> | Job No: | 21 –006 | <table border="1"> <tr> <td>Drawing No:</td> <td>100</td> </tr> </table> | Drawing No: | 100 | <table border="1"> <tr> <td>Rev:</td> <td>/</td> </tr> </table> | Rev: | / | <table border="1"> <tr> <td>Drawn By:</td> <td>B.D</td> <td>Date:</td> <td>04/03/2021</td> </tr> <tr> <td>Checked By:</td> <td>M.M</td> <td>Date:</td> <td>????</td> </tr> <tr> <td>Approved By:</td> <td>M.M</td> <td>Date:</td> <td>????</td> </tr> </table> | Drawn By: | B.D | Date: | 04/03/2021 | Checked By: | M.M | Date: | ???? | Approved By: | M.M | Date: | ???? | <table border="1"> <tr> <td>Scale:</td> <td>@ A1</td> </tr> </table> |  |  | Scale: | @ A1 | <table border="1"> <tr> <td>Email:</td> <td>Morgandesignconsult@gmail.com</td> </tr> </table> | Email: | Morgandesignconsult@gmail.com |
|---|
|   | No.   | REVISION | By                                                                       | Date        | |
| |
| |
| |
| KEY   | |
|   | FOOTPATH   | |
|   | ROADS/HARD-STANDING – EXISTING TARMAC   | |
|   | EXISTING BUILDINGS   | |
|   | SURROUNDING FIELDS   | |
|   | EXTENT OF SITE/BOUNDARY   | |
|   | PROPOSED DEVELOPMENT   | |
| NOTES   | |
| 1. Do not scale from this drawing take figured dimensions only.   | |
| 2. Dimensions are in millimeters unless otherwise stated.   | |
| 3. All dimensions to be checked on site.   | |
| STAGE   | |
| PLANNING   | |
| Client:   | SGWD GWLADYS   | |
| Job Title:   | SGWD GWLADYS – EXTERNAL SEATING AREA   | |
| Drawing Title:   | ELEVATIONS, FLOORPLAN AND SITE PLAN   | |
| <table border="1"> <tr> <td>Job No:</td> <td>21 –006</td> </tr> </table>   | Job No:   | 21 –006  | <table border="1"> <tr> <td>Drawing No:</td> <td>100</td> </tr> </table> | Drawing No: | 100                                                                                           | <table border="1"> <tr> <td>Rev:</td> <td>/</td> </tr> </table> | Rev:                          | / | <table border="1"> <tr> <td>Drawn By:</td> <td>B.D</td> <td>Date:</td> <td>04/03/2021</td> </tr> <tr> <td>Checked By:</td> <td>M.M</td> <td>Date:</td> <td>????</td> </tr> <tr> <td>Approved By:</td> <td>M.M</td> <td>Date:</td> <td>????</td> </tr> </table> | Drawn By: | B.D | Date: | 04/03/2021 | Checked By: | M.M | Date: | ???? | Approved By:   | M.M | Date: | ????                                                                                | |
| Job No:   | 21 –006   | |
| Drawing No:   | 100   | |
| Rev:   | /   | |
| Drawn By:   | B.D   | Date:    | 04/03/2021                                                               | |
| Checked By:   | M.M   | Date:    | ????                                                                     | |
| Approved By:   | M.M   | Date:    | ????                                                                     | |
| <table border="1"> <tr> <td>Scale:</td> <td>@ A1</td> </tr> </table>   |   |          | Scale:                                                                   | @ A1        | <table border="1"> <tr> <td>Email:</td> <td>Morgandesignconsult@gmail.com</td> </tr> </table> | Email:                                                          | Morgandesignconsult@gmail.com | |
| Scale:   | @ A1   | |
| Email:   | Morgandesignconsult@gmail.com   | |