



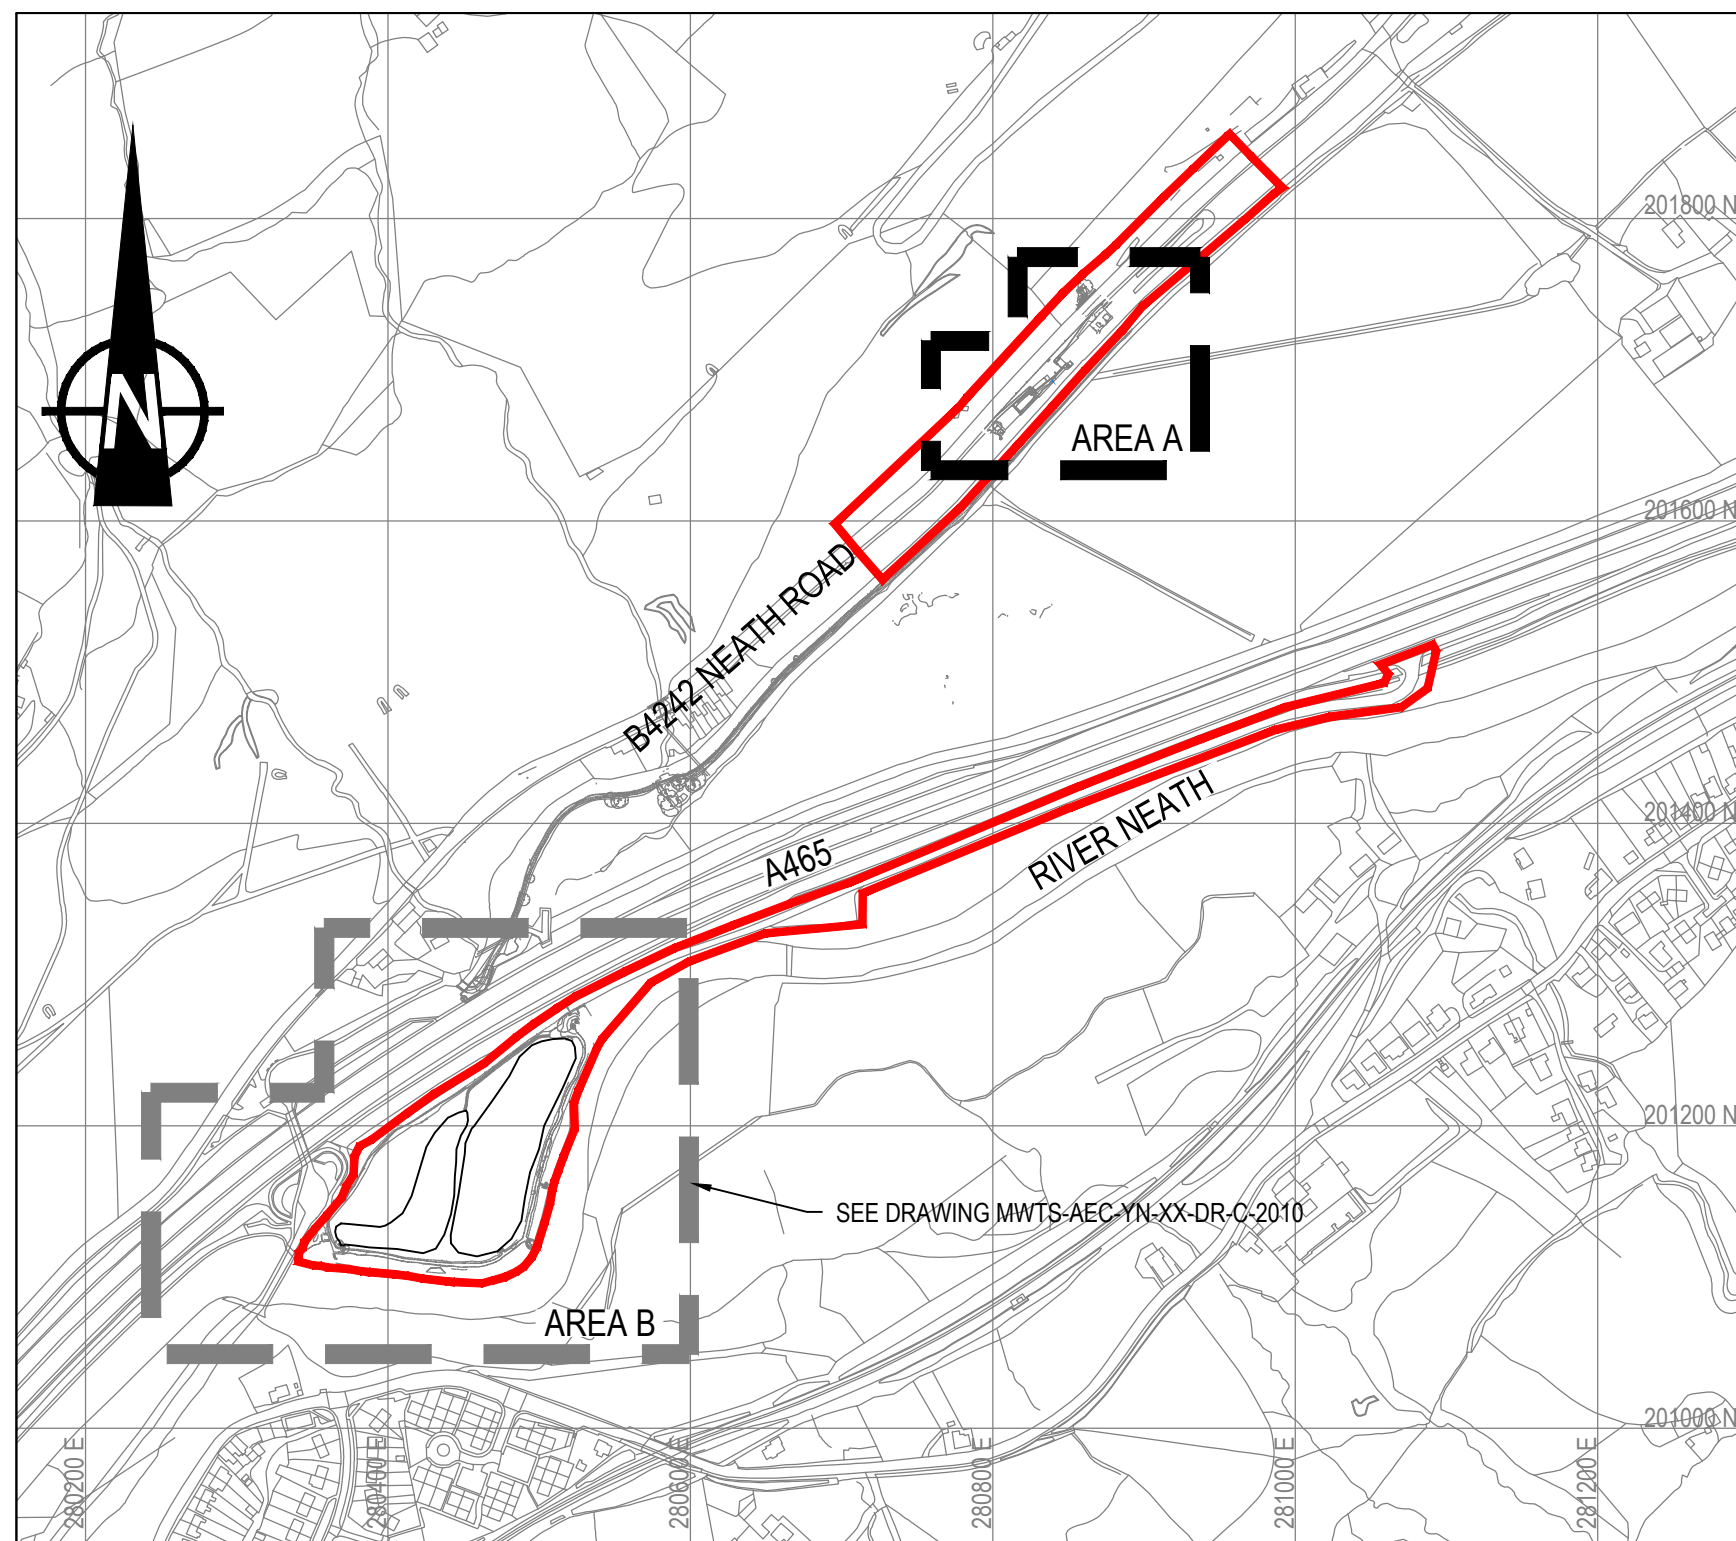

LOCATION PLAN

(1:5000)

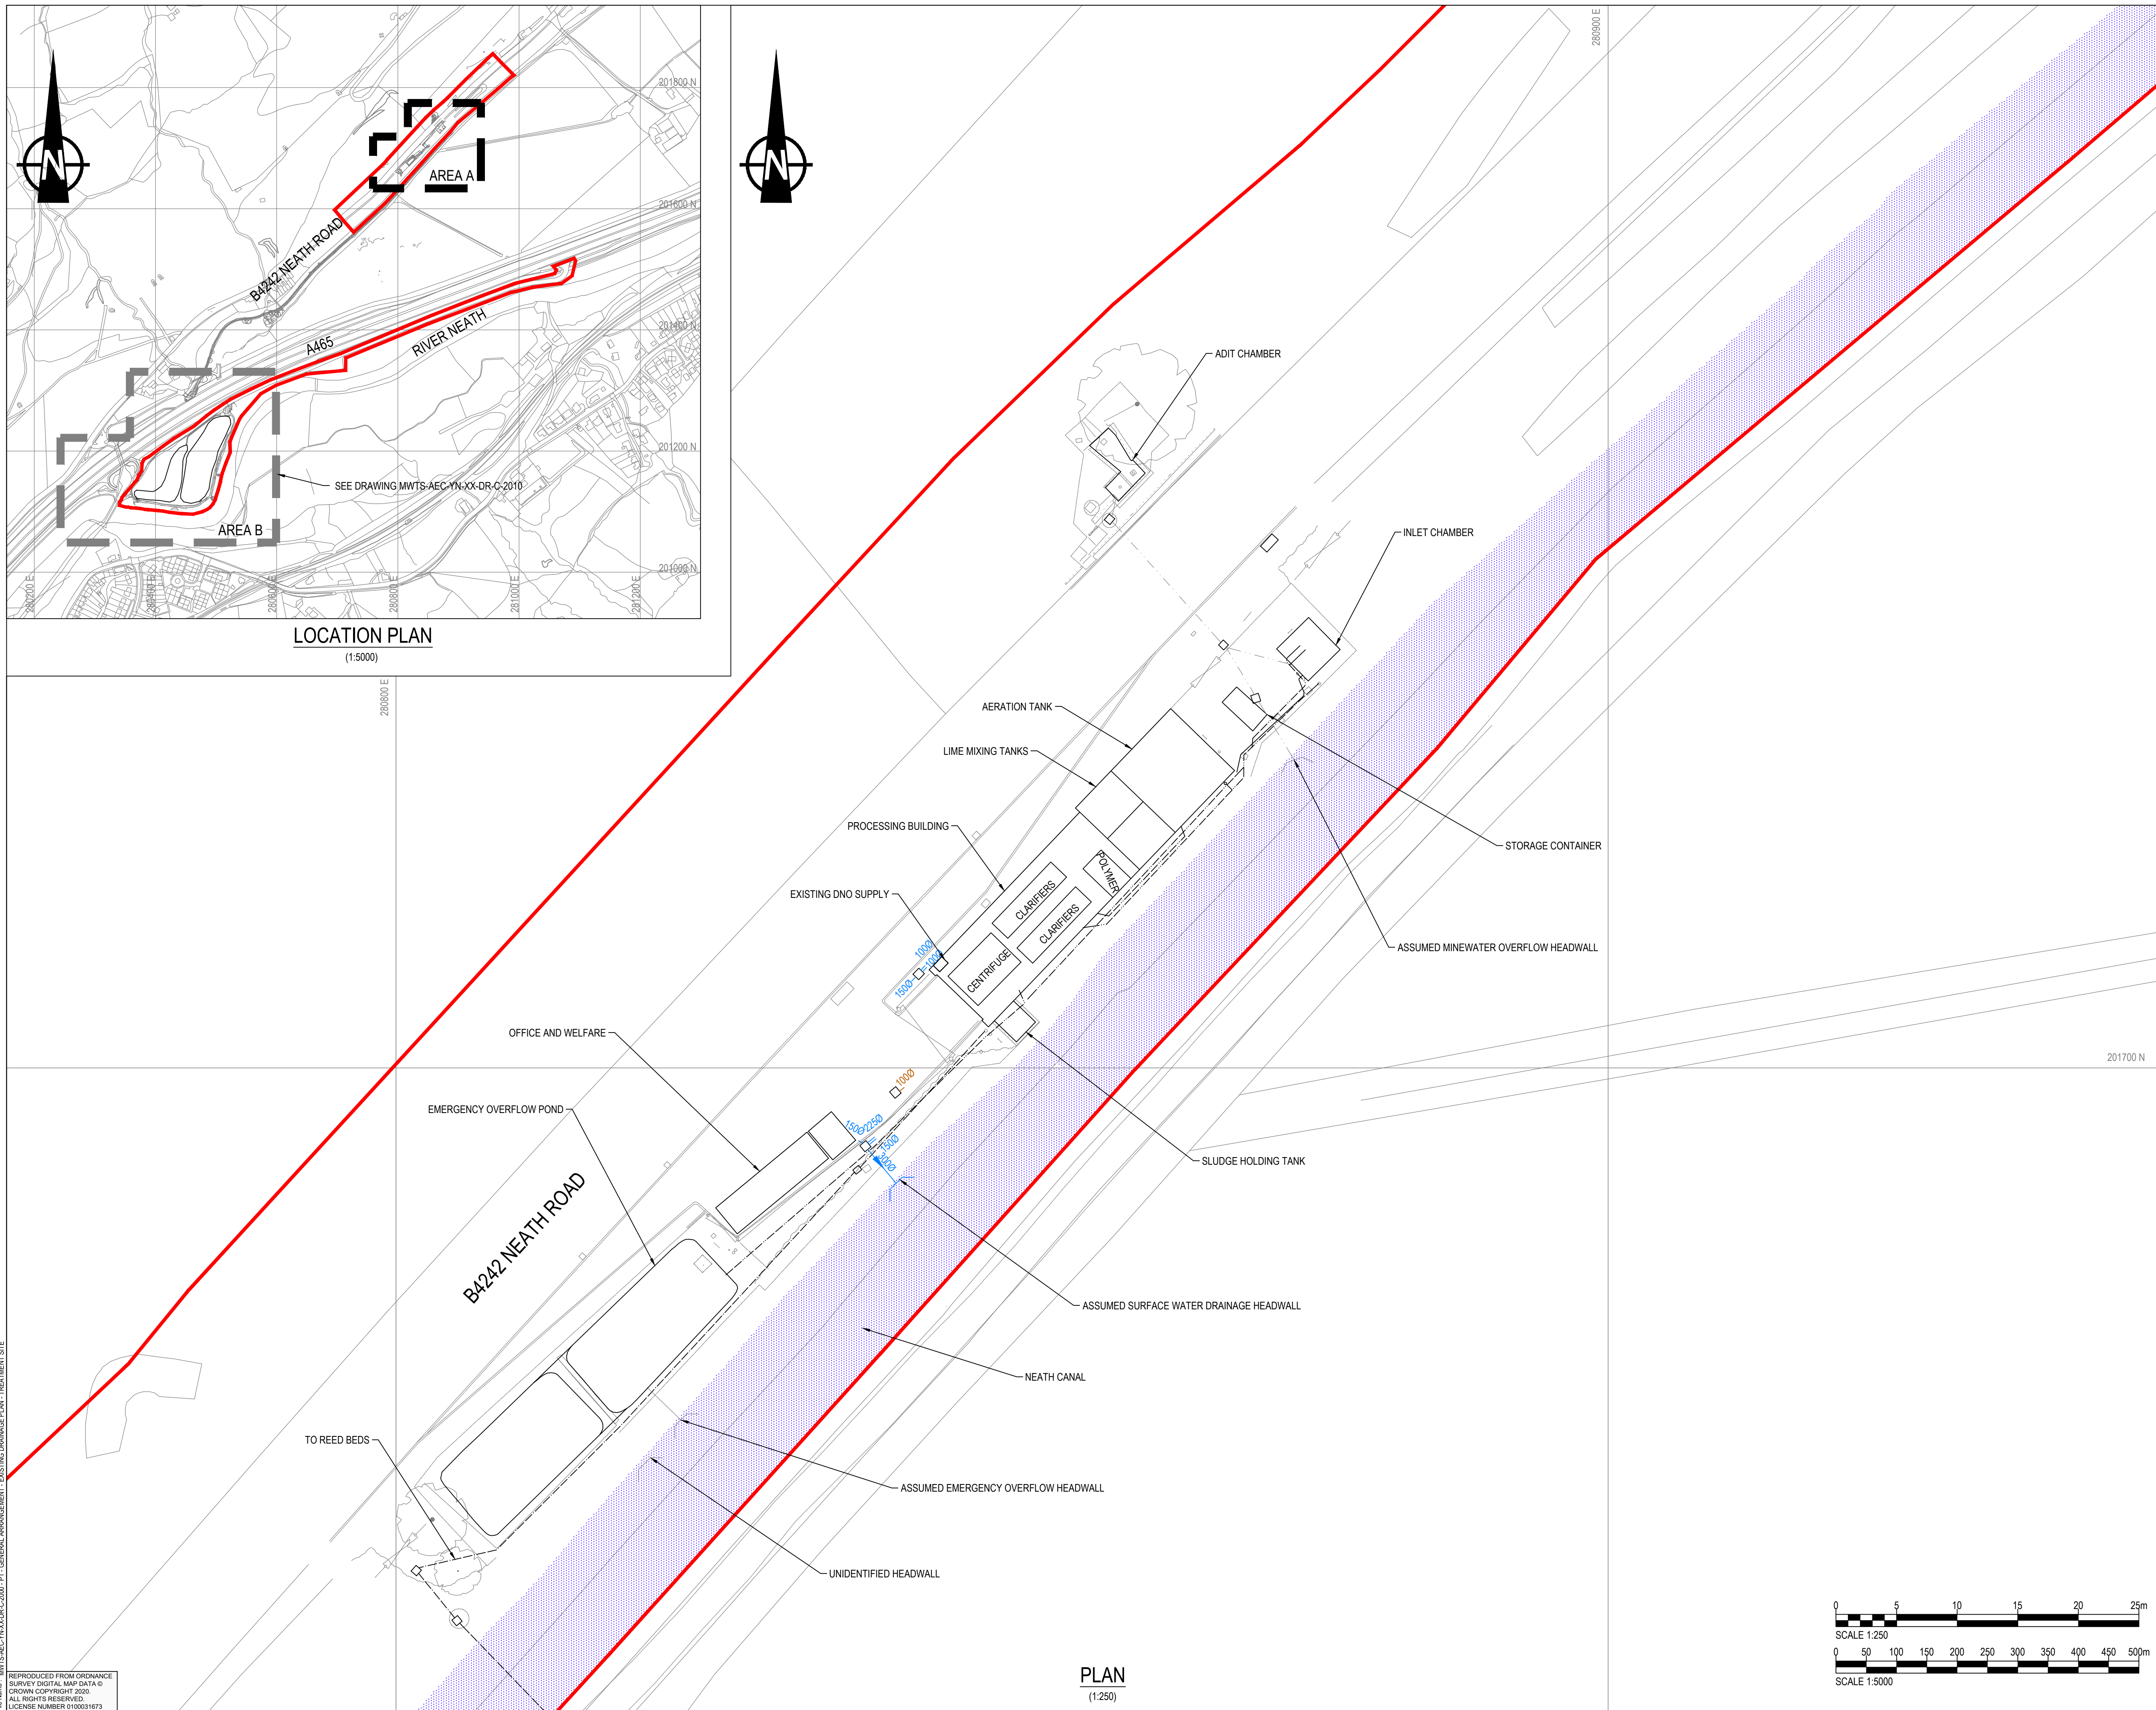

IT IS ASSUMED THAT ALL WORKS ON THIS DRAWING WILL BE CARRIED OUT BY A COMPETENT CONTRACTOR WORKING, WHERE APPROPRIATE, TO AN APPROPRIATE METHOD STATEMENT.

THIS DRAWING IS TO BE USED ONLY FOR THE PURPOSE OF ISSUE
THAT IT WAS ISSUED FOR AND IS SUBJECT TO AMENDMENT.

TES

- ALL DIMENSIONS ARE IN METERS UNLESS OTHERWISE
STATED.
- LAYOUT BASED ON TOPOGRAPHICAL SURVEY UAL3220_A,
PROVIDED BY THE COAL AUTHORITY, DATED AUGUST 2017 AND
ORDNANCE SURVEY DATA.
- LOCATION OF EXISTING PIPES AND SERVICES IS INDICATIVE
AND IS ASSUMED BASED ON TOPOGRAPHICAL
SURVEY, YNYSARWED – FEASIBILITY REPORT
NOVEMBER 2019 AND YNYSARWED ACTIVE MINEWATER
TREATMENT PLANT ASSETS & CONDITION SURVEY
DOCUMENT NO. 17149-NM-01-X-XX-2-0016-R1.
- LOCATIONS OF HEADWALLS TAKEN FROM PLANNING
DRAWING C1466/101 DATED MARCH 1998 BY BIRSE
CONSTRUCTION LIMITED.
- THE LAYOUT SHOWN IS CONCEPTUAL AND BASED ON
LIMITED INFORMATION. IT IS INTENDED FOR DISCUSSION
PURPOSES ONLY AND SUBJECT TO DESIGN DEVELOPMENT.
- THE INFORMATION ON THIS PLAN IS GIVEN WITHOUT
OBLIGATION OR WARRANTY. THE ACCURACY IS NOT
GUARANTEED. AECOM, ITS AGENTS AND SERVANTS ACCEPT
NO LIABILITY FOR ANY ERROR OR OMISSION. SERVICES AND
PIPES MAY BE PRESENT BUT NOT SHOWN. THE POSITION OF
MAINS AND SERVICES MUST BE FIXED ON SITE BEFORE ANY
MECHANICAL PLAN IS USED. THIS PLAN SHOWS PIPES AND
SERVICES AS INDICATED ON DRAWINGS PROVIDED BY THE
MAIN PUBLIC UTILITIES COMPANIES, CONTACT THE OWNERS
FOR DETAILS OF SUCH SERVICES AND PIPES.
- FOR INTERIM LAYOUT REFER TO DRAWING
MWTS-AEC-YN-XX-DR-C-2001. FOR PROPOSED
ARRANGEMENT REFER TO DRAWING
MWTS-AEC-YN-XX-DR-C-2002.

KEY

- | | |
|--|----------------------|
| | SITE BOUNDARY |
| | NEATH CANAL |
| | EXISTING PIPE WORK |
| | MINE WATER FROM ADIT |
| | PIPE TO REED BEDS |
| | CHAMBER |
| | SURFACE WATER DRAIN |
| | FOUL WATER DRAIN |
| | CHAIN LINK FENCE |
| | GATE |

is drawing is for preliminary purposes only and is subject to amendment
during design development. UNDER NO CIRCUMSTANCES MUST THIS
DRAWING BE USED FOR CONSTRUCTION PURPOSES

Revision Details	By Check	Date	Suffix

PRELIMINARY

THE COAL AUTHORITY

Project Title

YNYSARWED MWTS
UPGRADE TO HDS PLANT

GENERAL ARRANGEMENT
EXISTING DRAINAGE PLAN
TREATMENT SITE

ned G	Drawn DHG	Checked LC	Approved TEB	Date 24/04/20
OM Internal Project No. 24809		Suitability -		
@ A1 SHOWN		Zone -		

THIS DRAWING HAS BEEN PREPARED FOR THE USE OF AECOM'S CLIENT. IT MAY NOT BE D, MODIFIED, REPRODUCED OR RELIED UPON BY THIRD PARTIES, EXCEPT AS AGREED BY AECOM OR AS REQUIRED BY LAW. AECOM ACCEPTS NO RESPONSIBILITY, AND DENIES ANY LIABILITY WHATSOEVER, TO ANY PARTY THAT USES OR RELIES ON THIS DRAWING WITHOUT AECOM'S EXPRESS WRITTEN CONSENT. DO NOT SCALE THIS DOCUMENT. ALL MEASUREMENTS MUST BE OBTAINED FROM THE STATED DIMENSIONS.

AECOM Ltd
 Royal Court
 100, 101, 102,

Drawing Number WTS-AEC-YN-XX-DR-C-2000	Rev P1
--	------------------

