



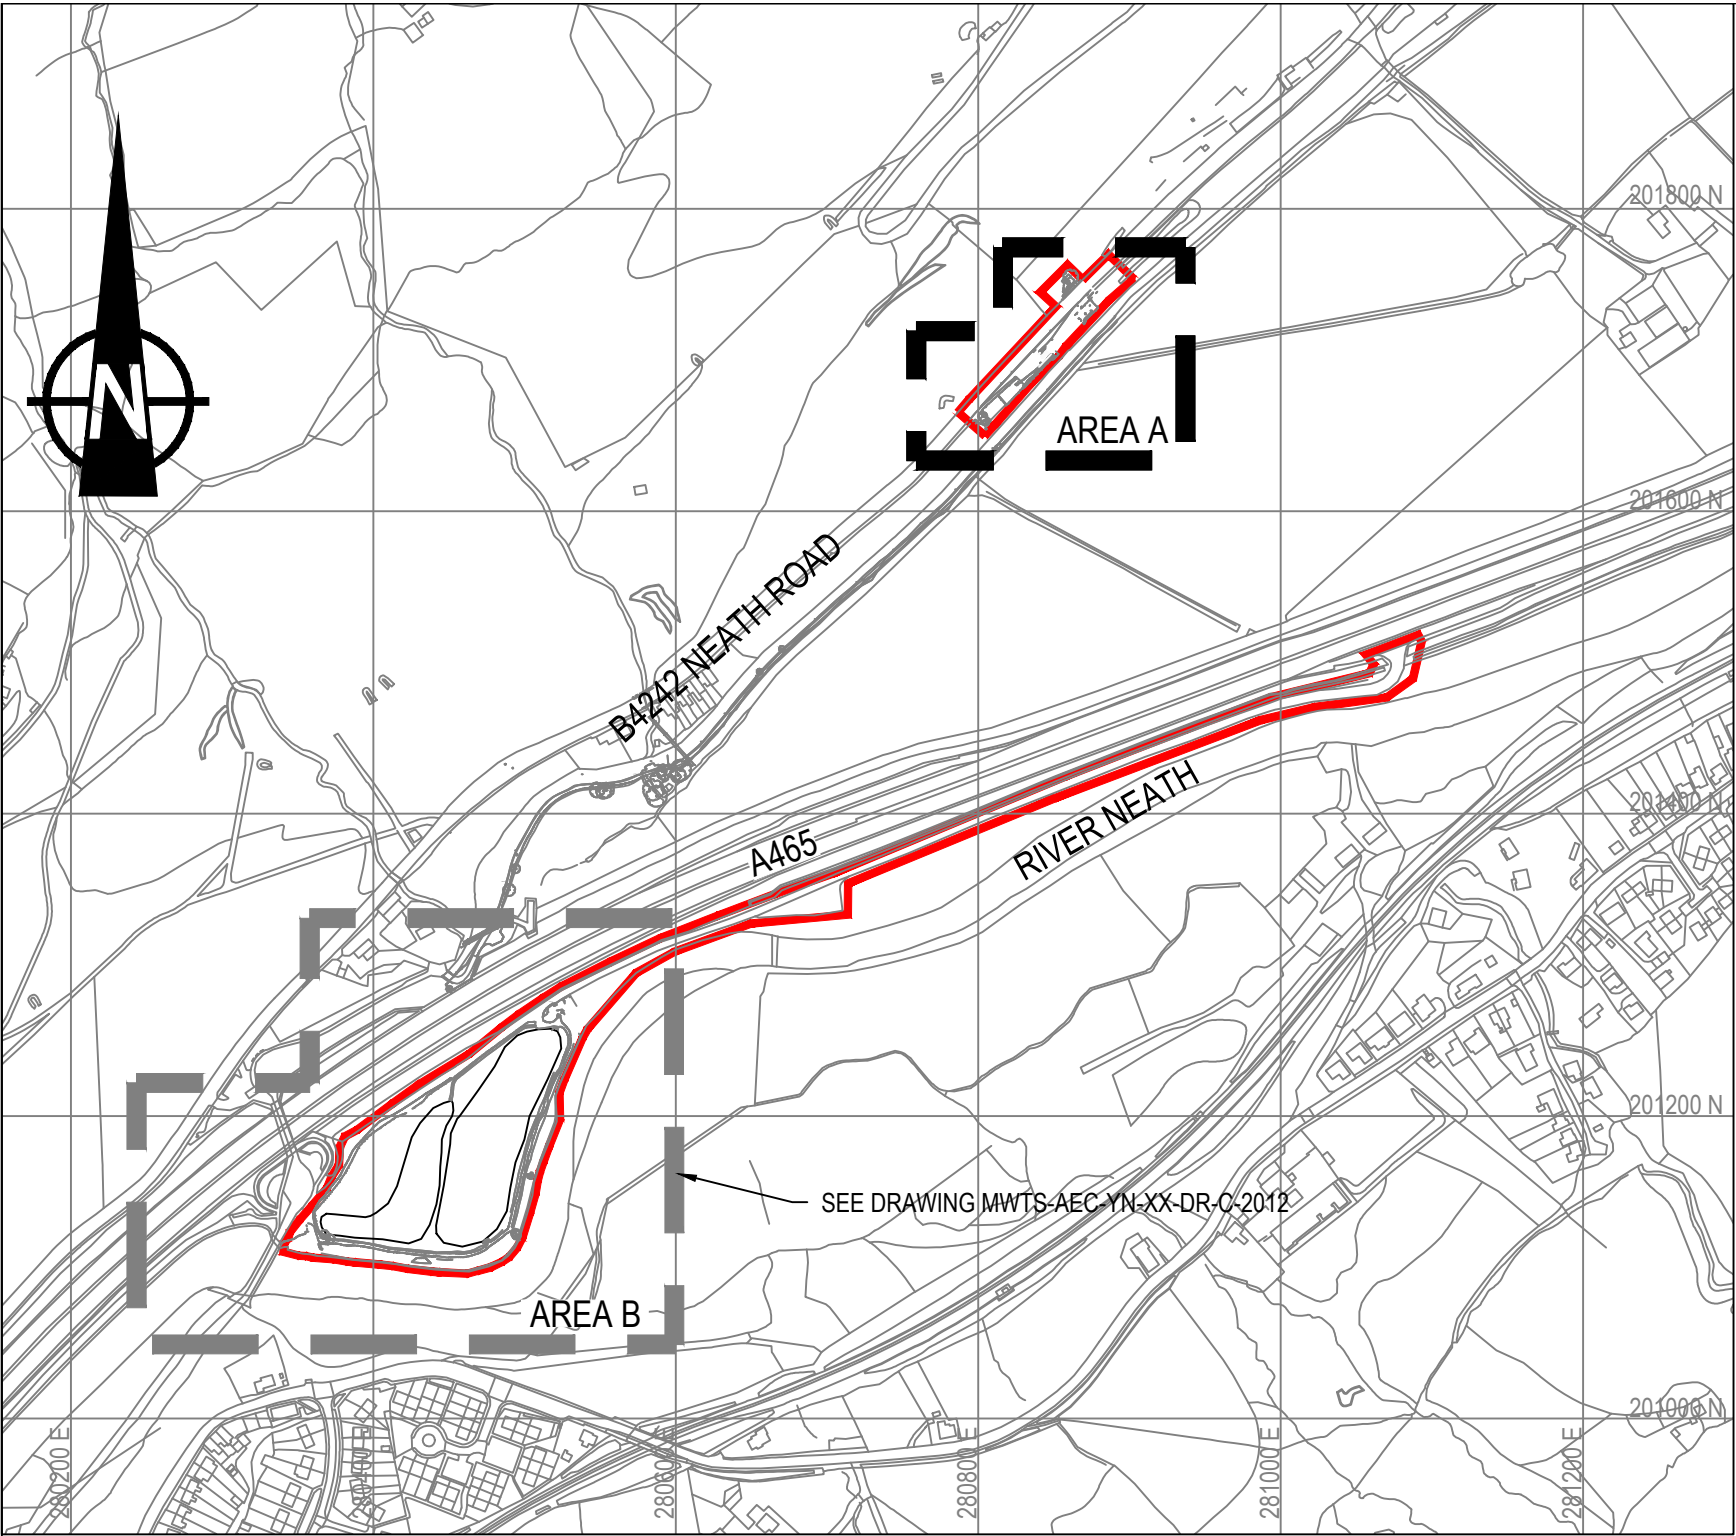

LOCATION PLAN
(1:5000)

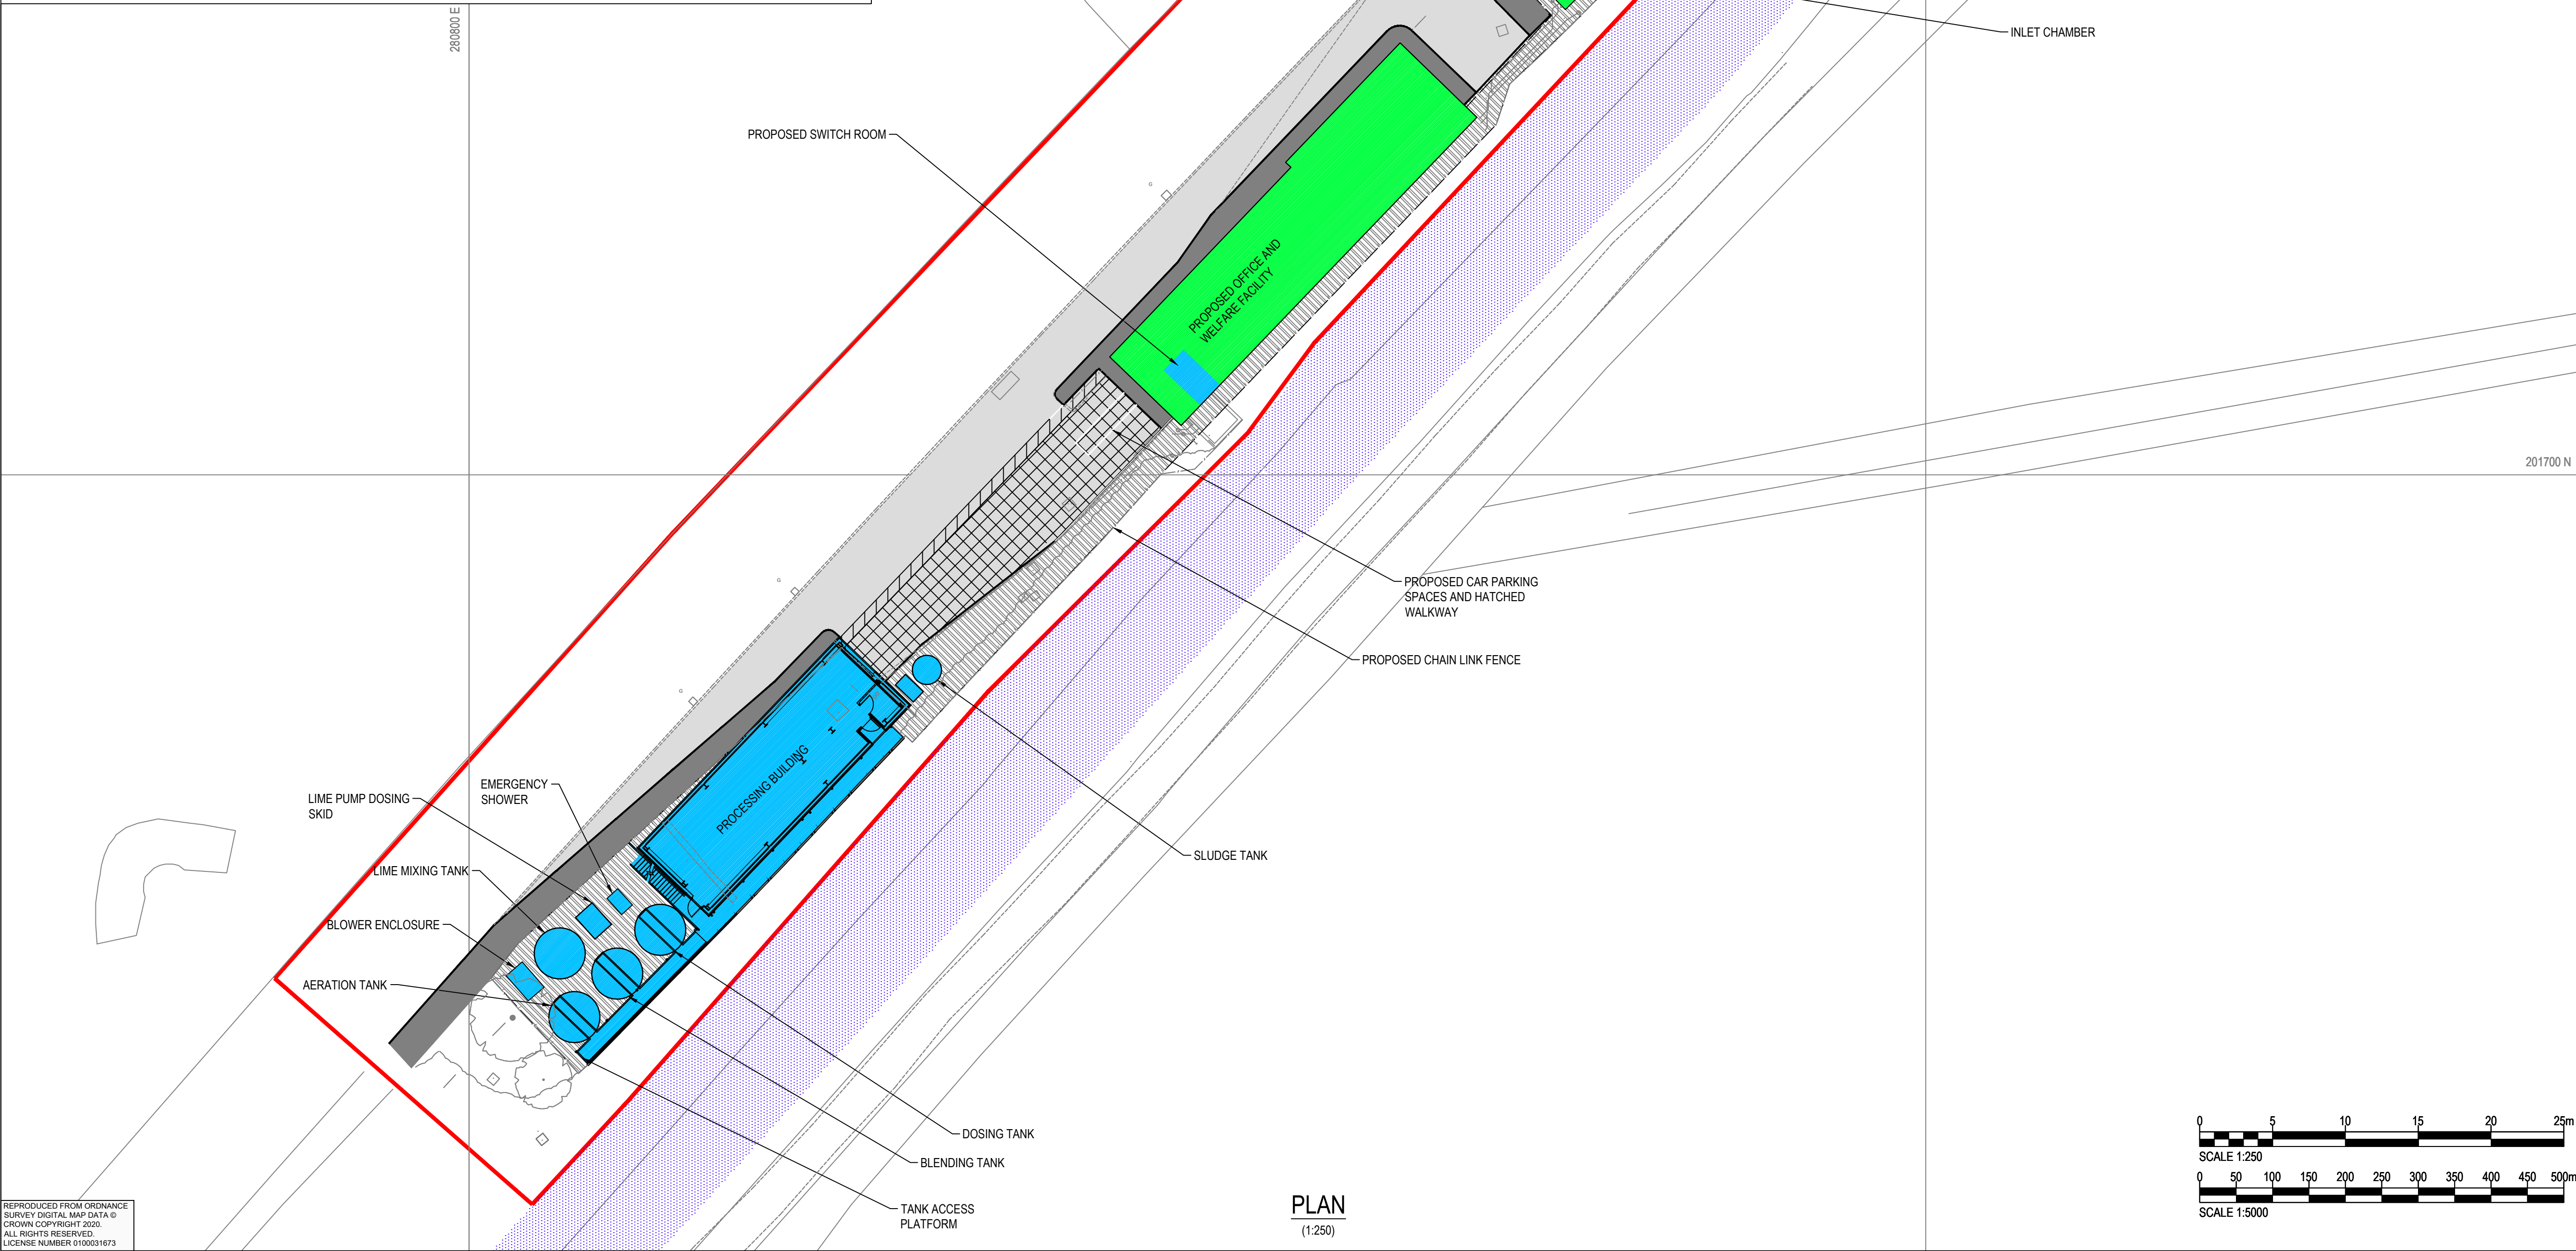

PLAN
(1:250)

IT IS ASSUMED THAT ALL WORKS ON THIS DRAWING WILL BE CARRIED OUT BY A COMPETENT CONTRACTOR WORKING, WHERE APPROPRIATE, TO AN APPROPRIATE METHOD STATEMENT.

THIS DRAWING IS TO BE USED ONLY FOR THE PURPOSE OF ISSUE THAT IT WAS ISSUED FOR AND IS SUBJECT TO AMENDMENT.

NOTES

- ALL DIMENSIONS ARE IN METRES UNLESS OTHERWISE STATED.
- LAYOUT BASED ON TOPOGRAPHICAL SURVEY UAL3220_A, PROVIDED BY THE COAL AUTHORITY, DATED AUGUST 2018 AND ORDNANCE SURVEY DATA.
- LOCATION OF EXISTING PIPES AND SERVICES IS INDICATIVE AND IS ASSUMED BASED ON TOPOGRAPHICAL SURVEY, YNYSARWED - FEASIBILITY REPORT NOVEMBER 2019 AND YNYSARWED ACTIVE MINEWATER TREATMENT PLANT ASSETS & CONDITION SURVEY DOCUMENT NO. 17149-NM-01-XX-Z-0016-R1.
- LOCATIONS OF HEADWALLS TAKEN FROM PLANNING DRAWING C1466/101 DATED MARCH 1998 BY BIRSE CONSTRUCTION LIMITED.
- THE LAYOUT SHOWN IS CONCEPTUAL AND BASED ON LIMITED INFORMATION. IT IS INTENDED FOR DISCUSSION PURPOSES ONLY AND SUBJECT TO DESIGN DEVELOPMENT.
- THE INFORMATION ON THIS PLAN IS GIVEN WITHOUT OBLIGATION OR WARRANTY. THE ACCURACY IS NOT GUARANTEED. AECOM, ITS AGENTS AND SERVANTS ACCEPT NO LIABILITY FOR ANY ERROR OR OMISSION. SERVICES AND PIPES MAY BE PRESENT BUT NOT SHOWN. THE POSITION OF MAINS AND SERVICES MUST BE FIXED ON SITE BEFORE ANY MECHANICAL PLANT IS USED. THIS PLAN SHOWS PIPES AND SERVICES AS INDICATED ON DRAWINGS PROVIDED BY THE MAIN PUBLIC UTILITIES COMPANIES. CONTACT THE OWNERS FOR DETAILS OF SUCH SERVICES AND PIPES.
- FOR EXISTING LAYOUT REFER TO DRAWING MWTS-AEC-YN-XX-DR-C-2000. FOR INTERIM ARRANGEMENT REFER TO DRAWING MWTS-AEC-YN-XX-DR-C-2001.

KEY

- PROPOSED SITE BOUNDARY
- EXISTING CANAL
- PROPOSED CHAIN LINK FENCE LINE
- PROPOSED DUCTING TRENCH
- PROPOSED HARD STANDING ACCESS TO PROCESSING BUILDING
- EXISTING STRUCTURE
- PROPOSED STRUCTURE
- PROPOSED FLEXIBLE FOOTWAY
- PROPOSED FLEXIBLE PAVEMENT
- PROPOSED CONCRETE PAVEMENT
- PROPOSED KERB

This drawing is for preliminary purposes only and is subject to amendment during design development. UNDER NO CIRCUMSTANCES MUST THIS DRAWING BE USED FOR CONSTRUCTION PURPOSES

UPDATED FOR PLANNING UPDATED FOR PLANNING	JW JW	02/03/21 20/12/20	P3 P2
Revision Details	By Check	Date	Suffix

PRELIMINARY

Client
THE COAL AUTHORITY

Project Title
**YNYSARWED MWTS
UPGRADE TO HDS PLANT**

Drawing Title
**GENERAL ARRANGEMENT
PROPOSED EXTERNAL WORKS
TREATMENT SITE**

Designed DHG	Drawn DHG	Checked HC	Approved -	Date -
AECOM Internal Project No. 60624809		Suitability -		
Scale @ A1 AS SHOWN		Zone -		

THIS DRAWING HAS BEEN PREPARED FOR THE USE OF AECOM'S CLIENT. IT MAY NOT BE USED, MODIFIED, REPRODUCED OR RELIED UPON BY THIRD PARTIES, EXCEPT AS AGREED BY AECOM OR AS REQUIRED BY LAW. AECOM ACCEPTS NO RESPONSIBILITY, AND DENIES ANY LIABILITY WHATSOEVER, TO ANY PARTY THAT USES OR RELIES ON THIS DRAWING WITHOUT AECOM'S EXPRESS WRITTEN CONSENT. DO NOT SCALE THIS DOCUMENT. ALL MEASUREMENTS MUST BE OBTAINED FROM THE STATED DIMENSIONS.

AECOM Ltd
Royal Court
Beal Close, Chesterfield
Derbyshire, S41 7TS
Tel: +44 (0)1246 209 221
Fax: +44 (0)1246 209 229
www.aecom.com

Drawing Number MWTS-AEC-YN-XX-DR-C-2004	Rev P3
--	-----------

