


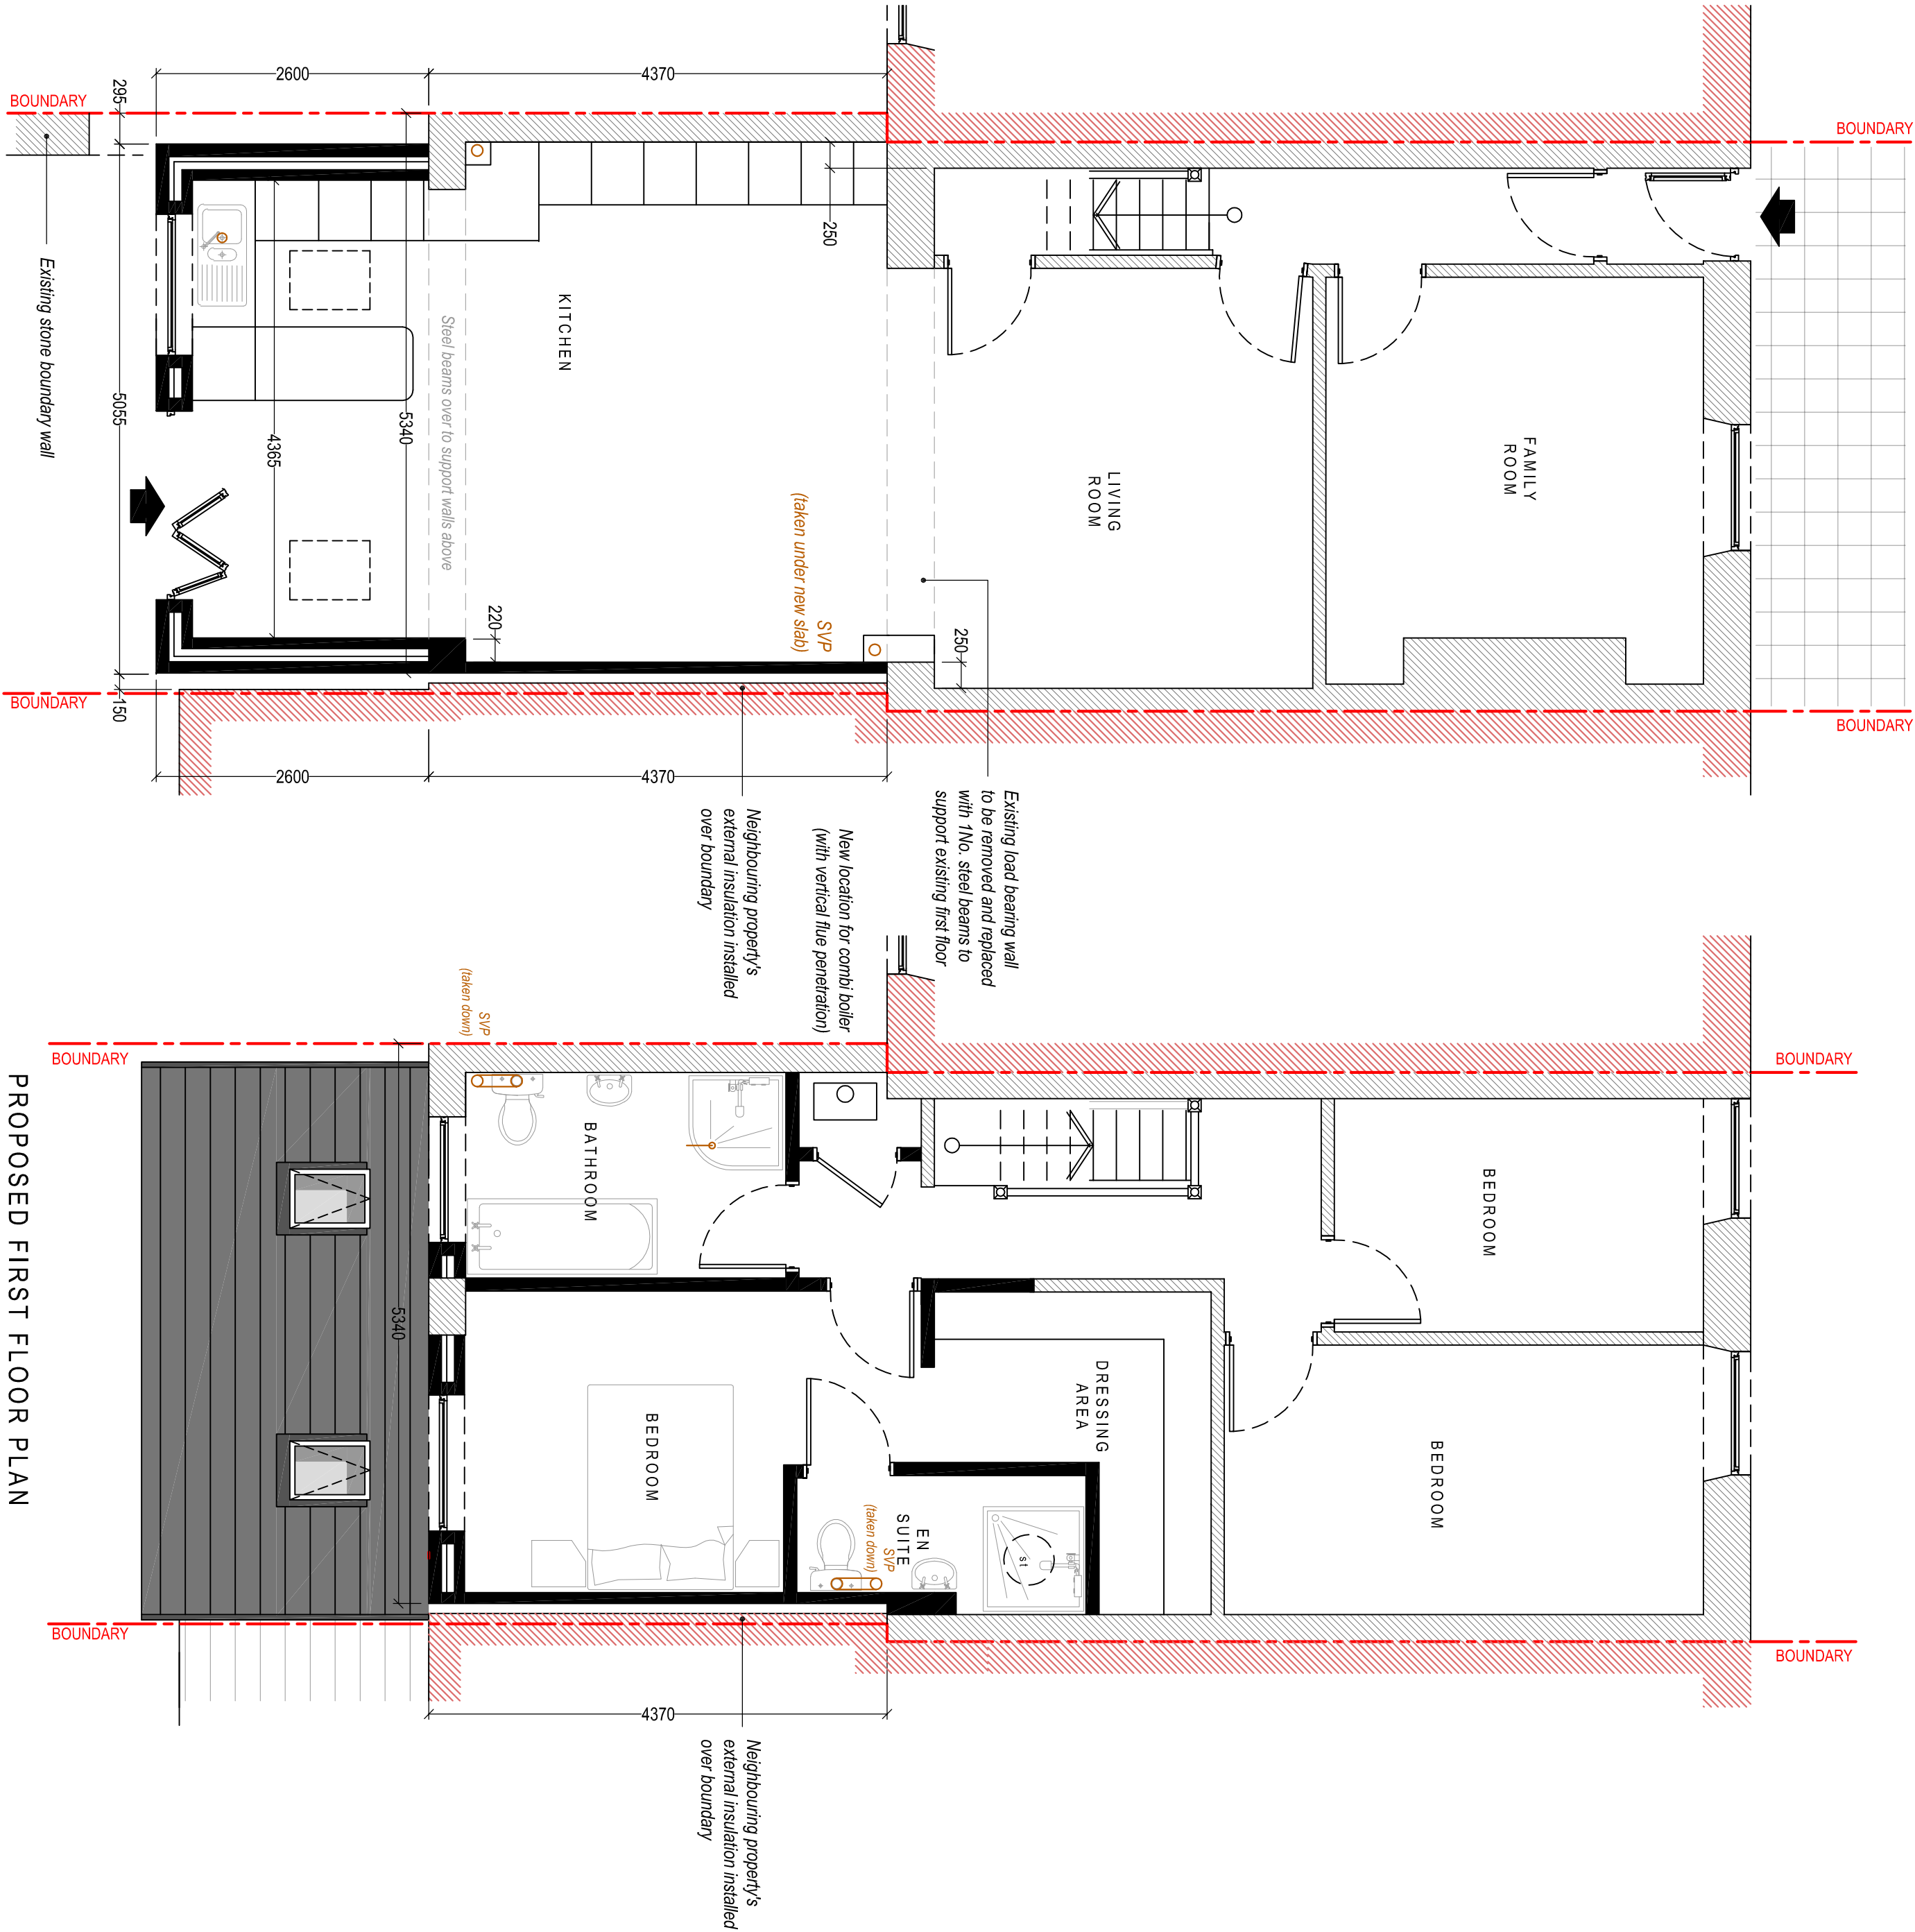

Client:		Mr & Mrs. T. Fyfield 10 Cadoxton Terrace (Main Road) Cadoxton Neath SA10 8BR	
Project Title:		PROPOSED FIRST FLOOR REAR EXTENSION AND DETACHED GARAGE TO REAR GARDEN	
General Notes:		1. Do not scale from this drawing. Use figure dimensions only. 2. Dimensions are given in metres unless otherwise stated.	
Drawing Issue:		1	
PLANNING			
Drawing Title:		PROPOSED FLOOR PLANS	
Drawing No:		005	
Date:		04-11-2020	
Scale:		1:50	
Paper Size:		A2	
Drawing Title:		PROPOSED FLOOR PLANS	
Drawing No:		005	
Date:		04-11-2020	
Scale:		1:50	
Paper Size:		A2	
Drawing Title:		PROPOSED FLOOR PLANS	
Drawing No:		005	
Date:		04-11-2020	
Scale:		1:50	
Paper Size:			