




Proposed Back to Back
LED Digital 48 displays
with Vertical Meadows

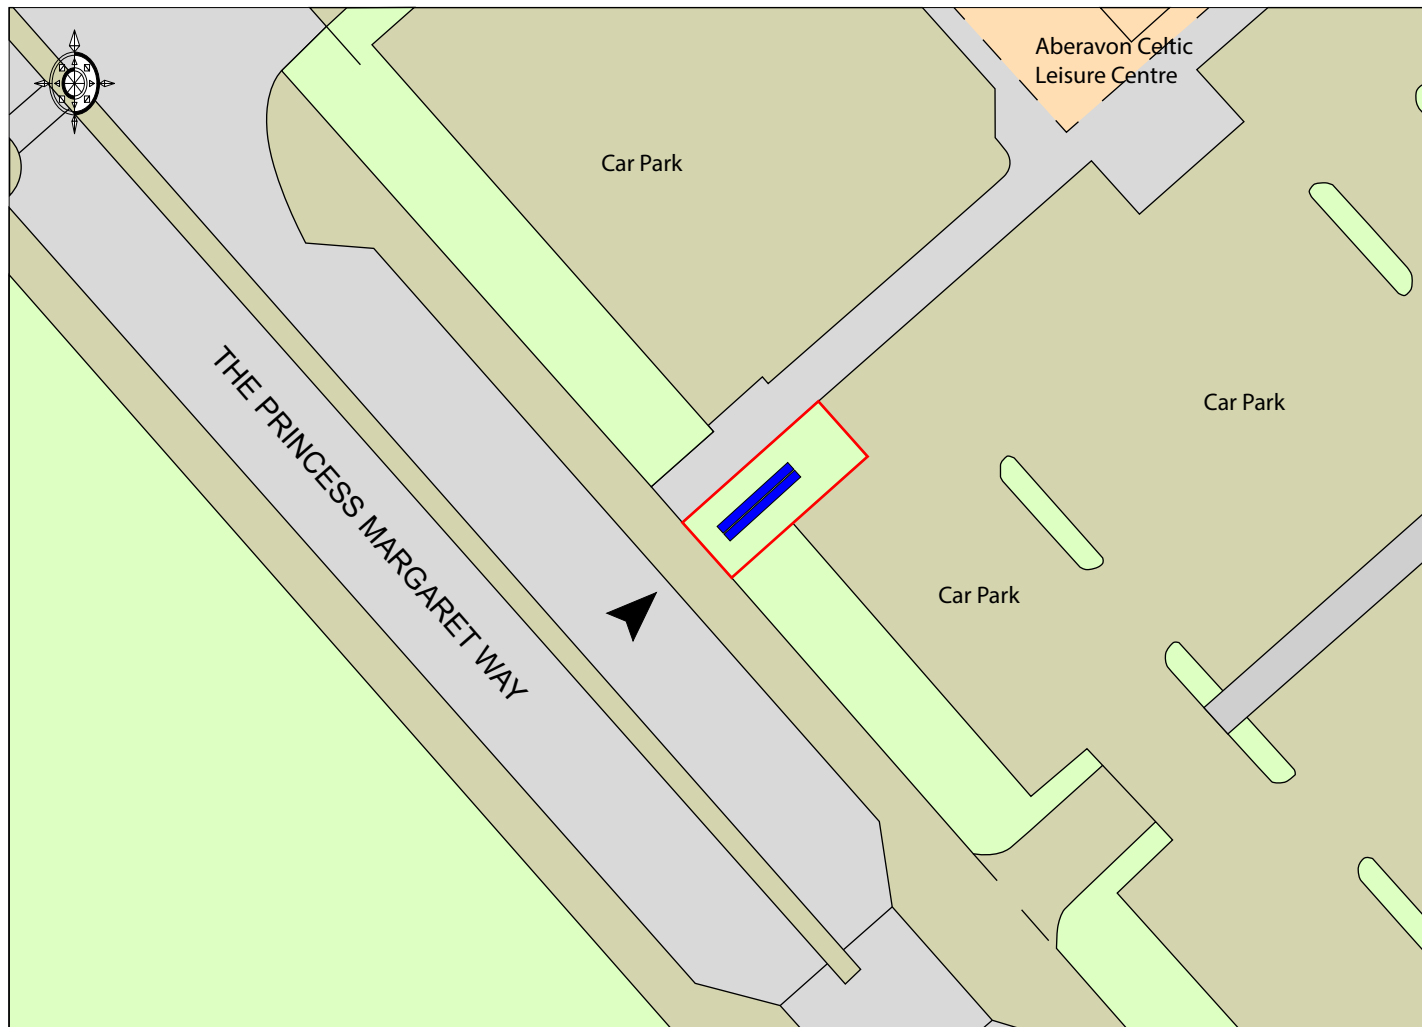

Site Location

Site: Reel Cinema , Hollywood Park ,
The Princess Margaret Way,
Port Talbot SA12 6QW

Title: Site Plan

Date: 09/08/2021

Dwg. No: PY4115/002

Rev:

Scale: 1:500@A4

