


Site Plan - 1 Llwyn Arian,
Morgan Park Village,
Port Talbot. SA13 2UP

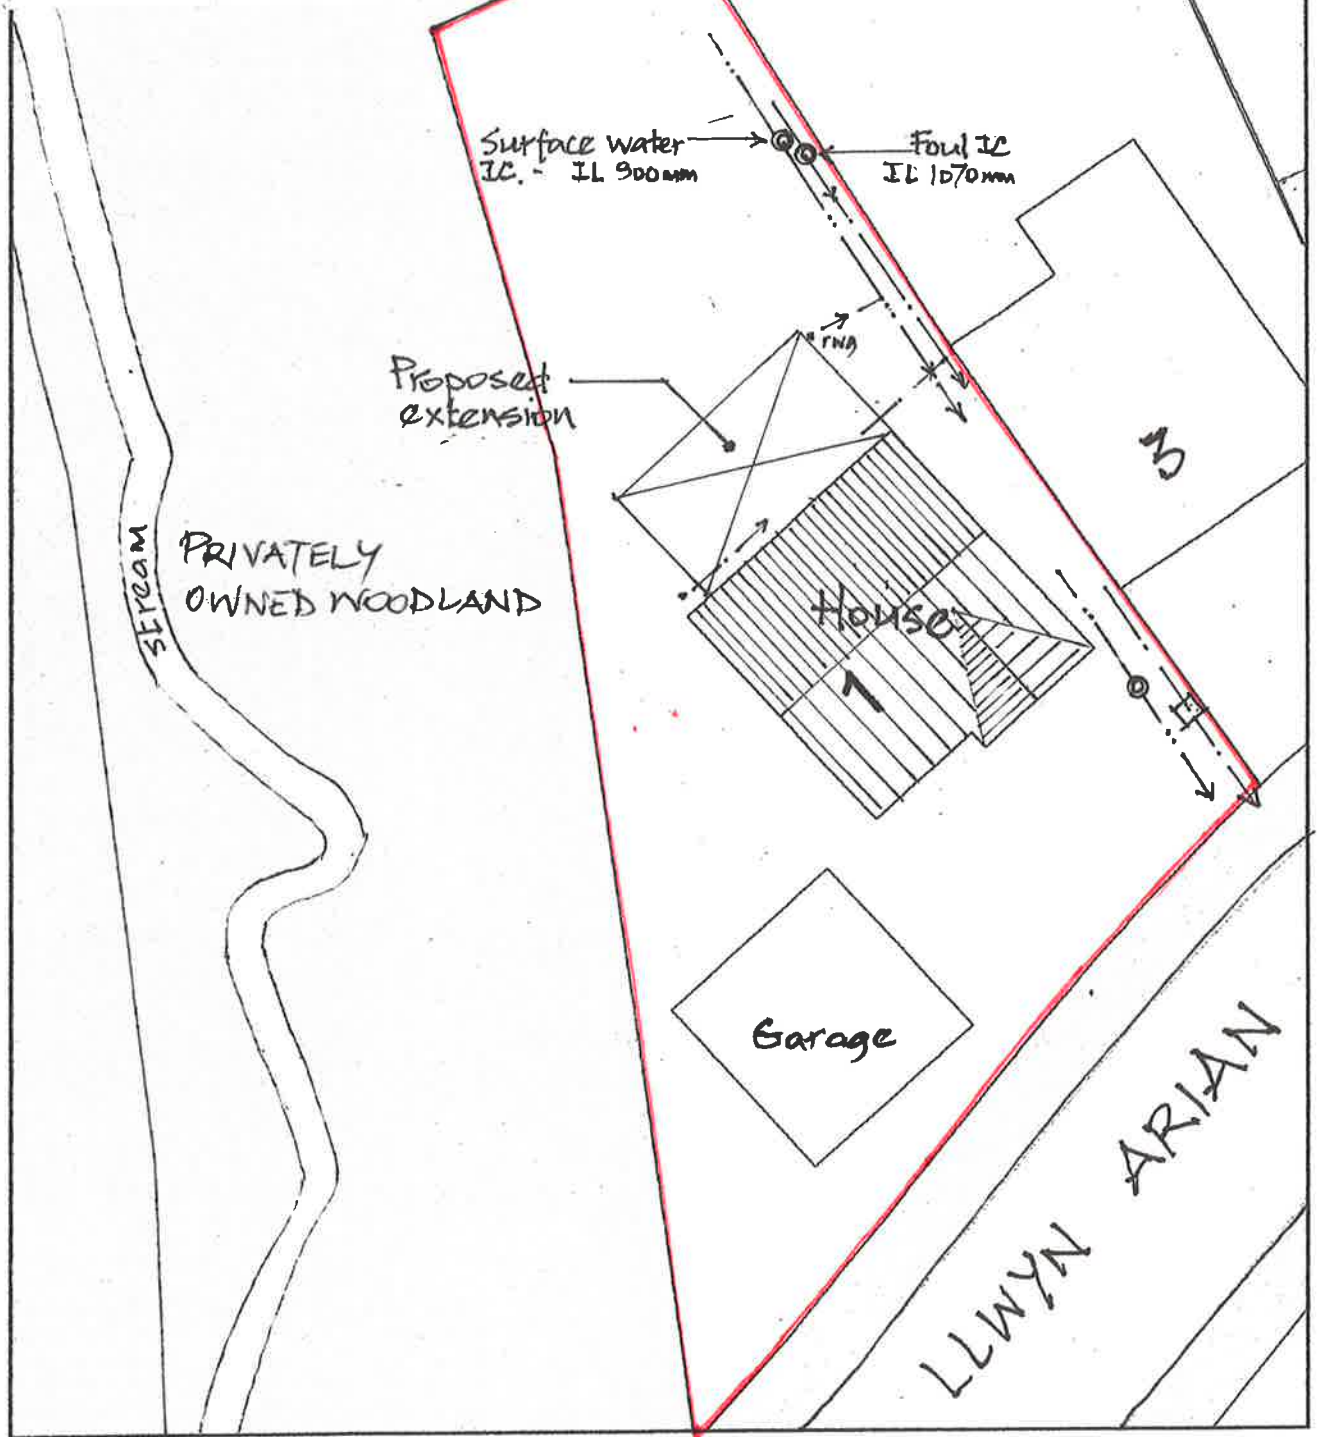

0 10
Metres



Plan Produced for: Ceri Littlewood

Date Produced: 29 May 2021

Plan Reference Number: TQRQM21149180251876

Scale: 1:200 @ A4

