



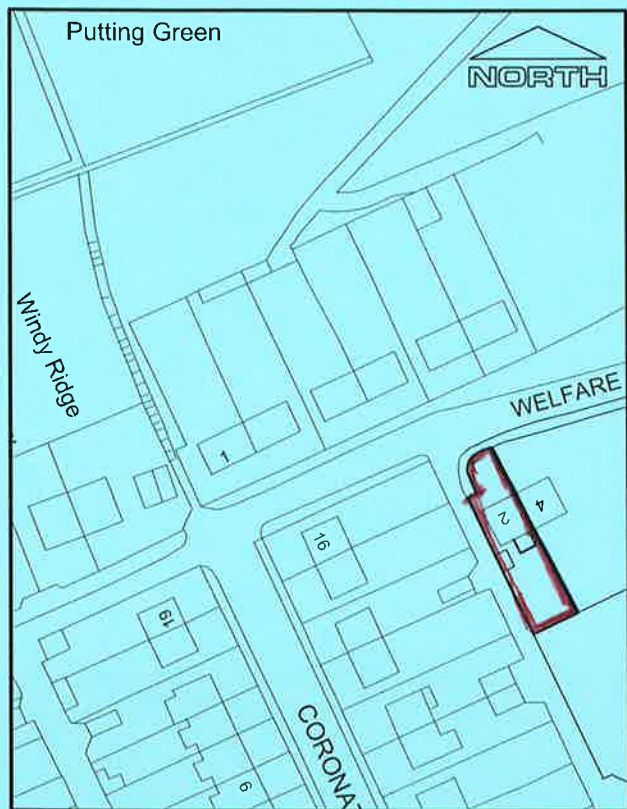


Site Location Plan - 1:1250

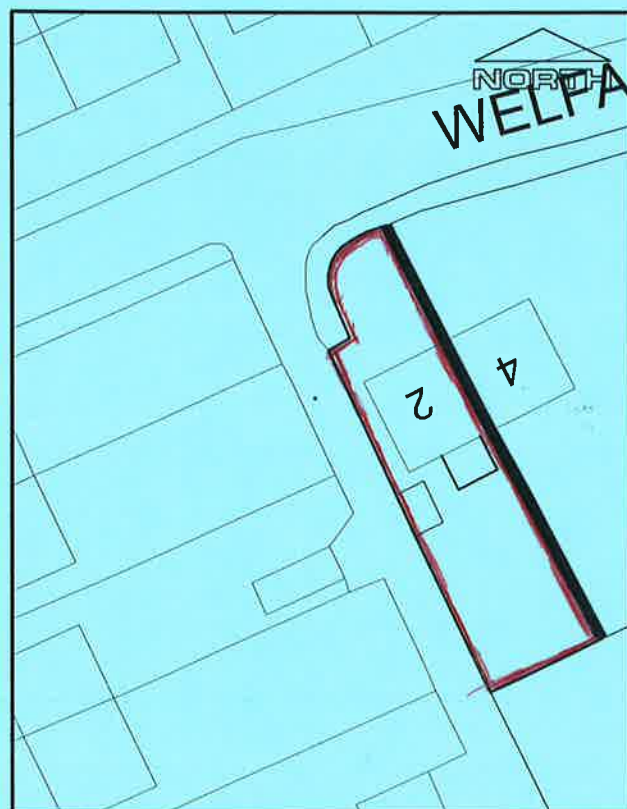

Site Plan - 1:500

Existing Plan - 1:50

THIS IS A C.A.D. PRODUCED DRAWING AND SHOULD NOT BE AMENDED BY HAND.

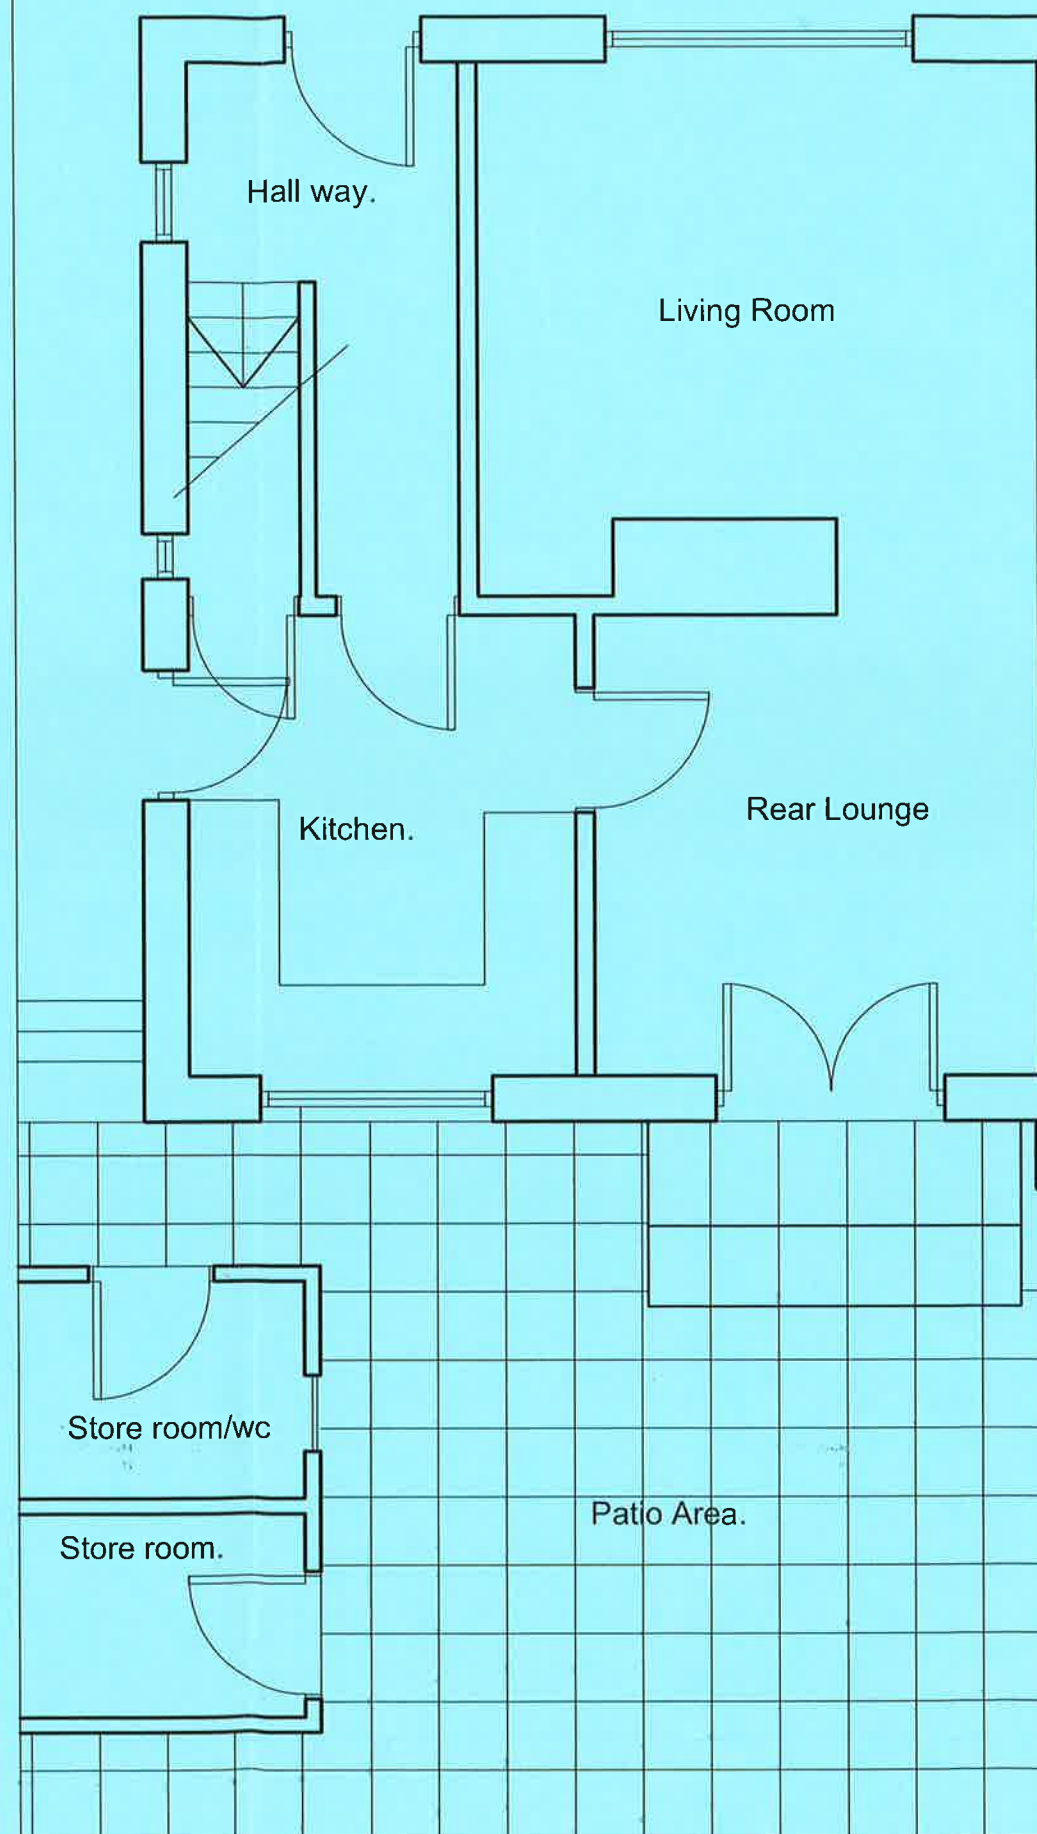

NOTES

1 All dimensions in millimetres unless otherwise stated.

Rev	Details	Dr	Date

 **Neath Port Talbot**
Castell-nedd Port Talbot
County Borough Council Cyngor Bwrdeistref Sirol

Neath Port Talbot Castell-nedd Port Talbot
County Borough Council Cyngor Bwrdeistref Sirol
GRANTS AGENCY
Social Services, Health and Housing
Housing Renewal and Adaptations Service
Civic Centre
Port Talbot
SA13 1PJ

Project
**2 Welfare Avenue,
Bryn
Port Talbot**

**Shower Room Extension
Existing Plan**

Drawn	sfc	Checked		Approved	
Date	6.10.21	Date		Date	
Scale	As shown				
Drawing No.	DFG5272/01				