

NOTES:

- NO DIMENSIONS ARE TO BE SCALED FROM THIS DRAWING.
- AREA MENTIONED ARE AREA OF PROPOSED HARDSTANDING.

LEGEND:

- PROPOSED HARDSTANDING AREA (IMPERMEABLE) =1380m² (TOTAL)
- PROPOSED 100mm HIGH SPEED HUMP
- PROPOSED CONTAINMENT BUND
- NEW DRAINAGE
- EXISTING DRAINAGE

SAFETY, HEALTH AND ENVIRONMENTAL INFORMATION

IN ADDITION TO THE HAZARDS/RISKS NORMALLY ASSOCIATED WITH THE TYPES OF WORK DETAILED ON THIS DRAWING, NOTE THE FOLLOWING:

CONSTRUCTION

MAINTENANCE / CLEANING / OPERATION

DECOMMISSIONING / DEMOLITION

REFER TO THE DESIGN RISK REGISTER FOR FURTHER DETAILS. IT IS ASSUMED THAT ALL THE WORKS ON THIS DRAWING WILL BE CARRIED OUT BY A COMPETENT CONTRACTOR WHO HAS CARRIED OUT A COMPREHENSIVE RISK ASSESSMENT.

P01	20.09.21	SP	FOR INFORMATION	VC	AW	20.09.21
Rev.	Date.	Drawn.	Description.	Chkd.	Appd.	Date.



Ty Awen, Spooner Close, Coed Kernew, Newport, NP10 8FZ

Project Name: AFAN WwTW - IED

Drawing Title: SITE DRAINAGE PLAN FOR SAB APPLICATION

Suitability: FOR INFORMATION

Suitability Code: S2

Originator: SP Designer: SM Date: 17.09.21

Internal Project Number: SV18 Scale: 1:250 @ A1 Rev: P01


Drawing Number: B14411-123532-XX-XX-DR-CA-C19003

FOR INFORMATION
NOT FOR EXTERNAL USE

Dwr Cymru Cyl gives this information as to the position of its underground apparatus by way of general guidance only on the strict understanding that it is based on the best information available and no warranty as to its correctness is relied upon in the event of excavations or other works made in the vicinity of the company's apparatus and any onus of locating the apparatus before carrying out any excavations rests entirely on you. It must be understood that the furnishing of the information is entirely without prejudice to the provision of the New Roads and Streetworks Act 1991 and of the Company's right to be compensated for any damage to its apparatus.

Dwr Cymru Cyl has no duty to identify private apparatus and the information as to the position of the private apparatus is given by way of general guidance only on the strict understanding that it is based on the best information available and no warranty as to its correctness is relied upon. Not all private apparatus is identified but their presence should be anticipated.

THIS DESIGN AND DRAWING IS CONFIDENTIAL AND ALL RIGHTS THEREIN INCLUDING COPYRIGHT AND DESIGN RIGHT ARE THE PROPERTY OF DWR CYMRU CYFYNGEDIG AND SHOULD NOT BE DISCLOSED TO A THIRD PARTY OR REPRODUCED WITHOUT PRIOR CONSENT OF DWR CYMRU CYFYNGEDIG.

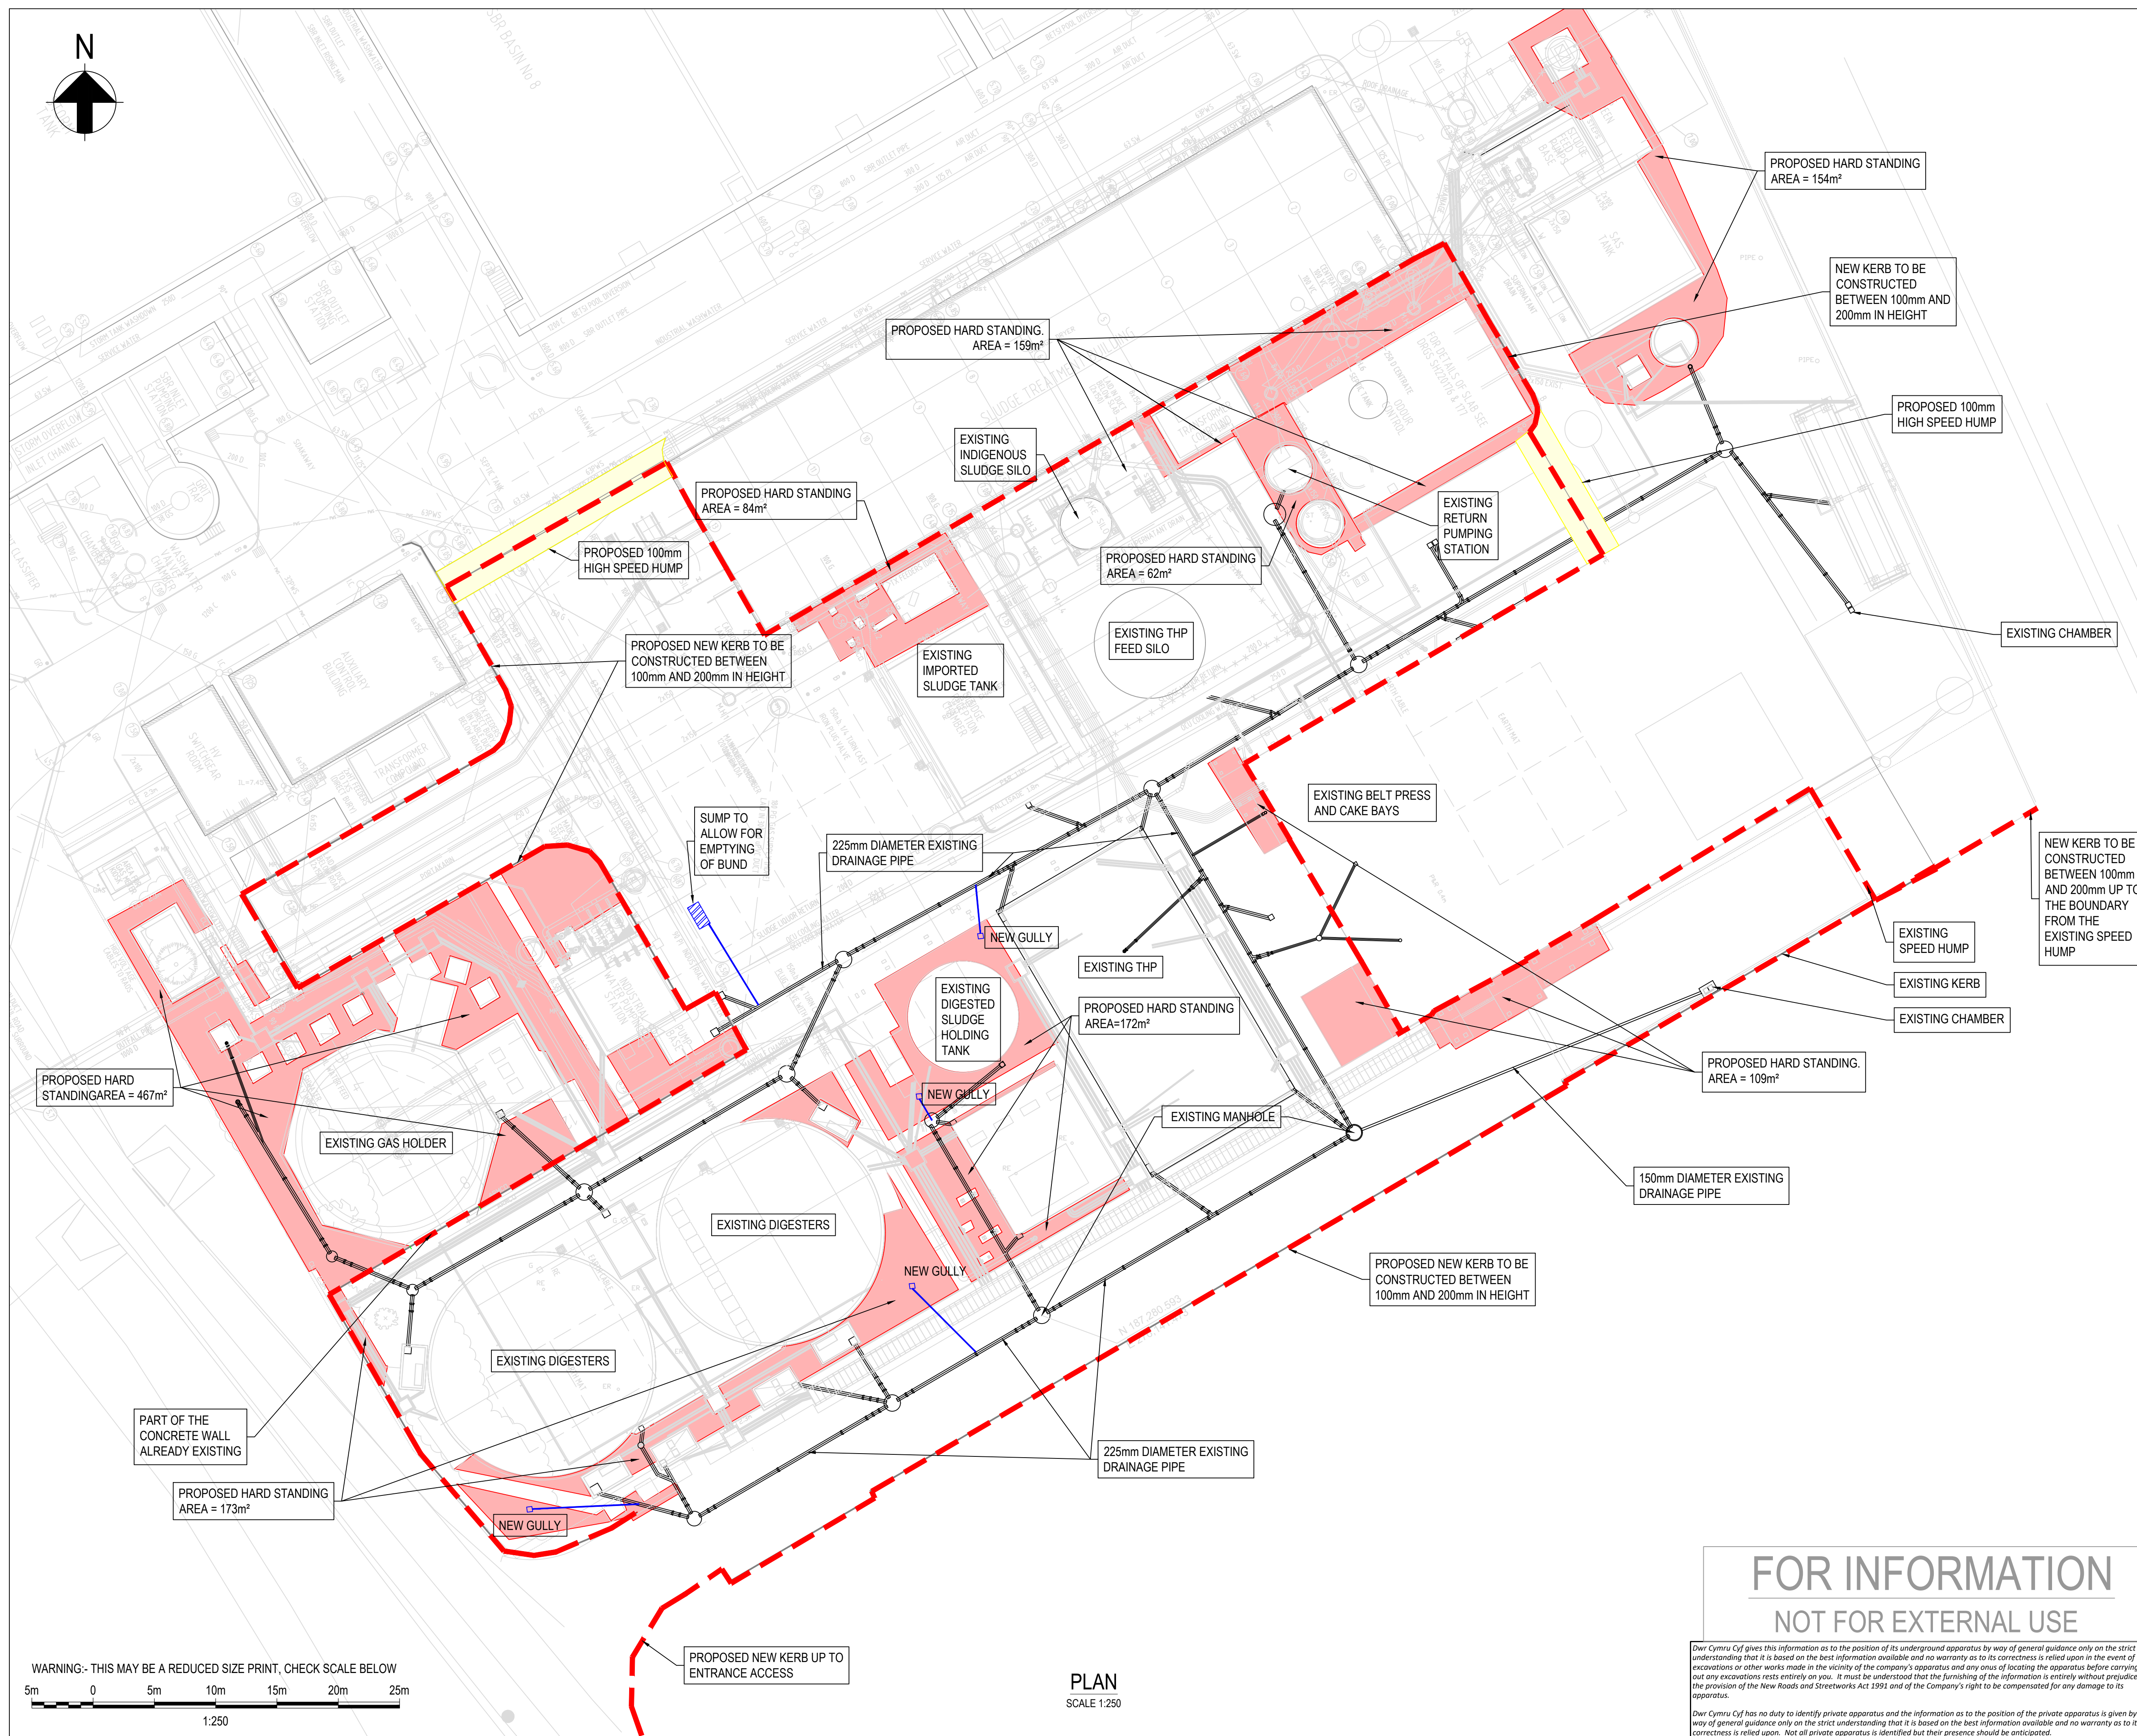

WARNING:- THIS MAY BE A REDUCED SIZE PRINT, CHECK SCALE BELOW

5m 0 5m 10m 15m 20m 25m

1:250

PLAN
SCALE 1:250