


- Dimensions are in millimeters, unless stated otherwise.
- Scaling of this drawing is not recommended.
- It is the recipients responsibility to print this document to the correct scale.
- All relevant drawings and specifications should be read in conjunction with this drawing.

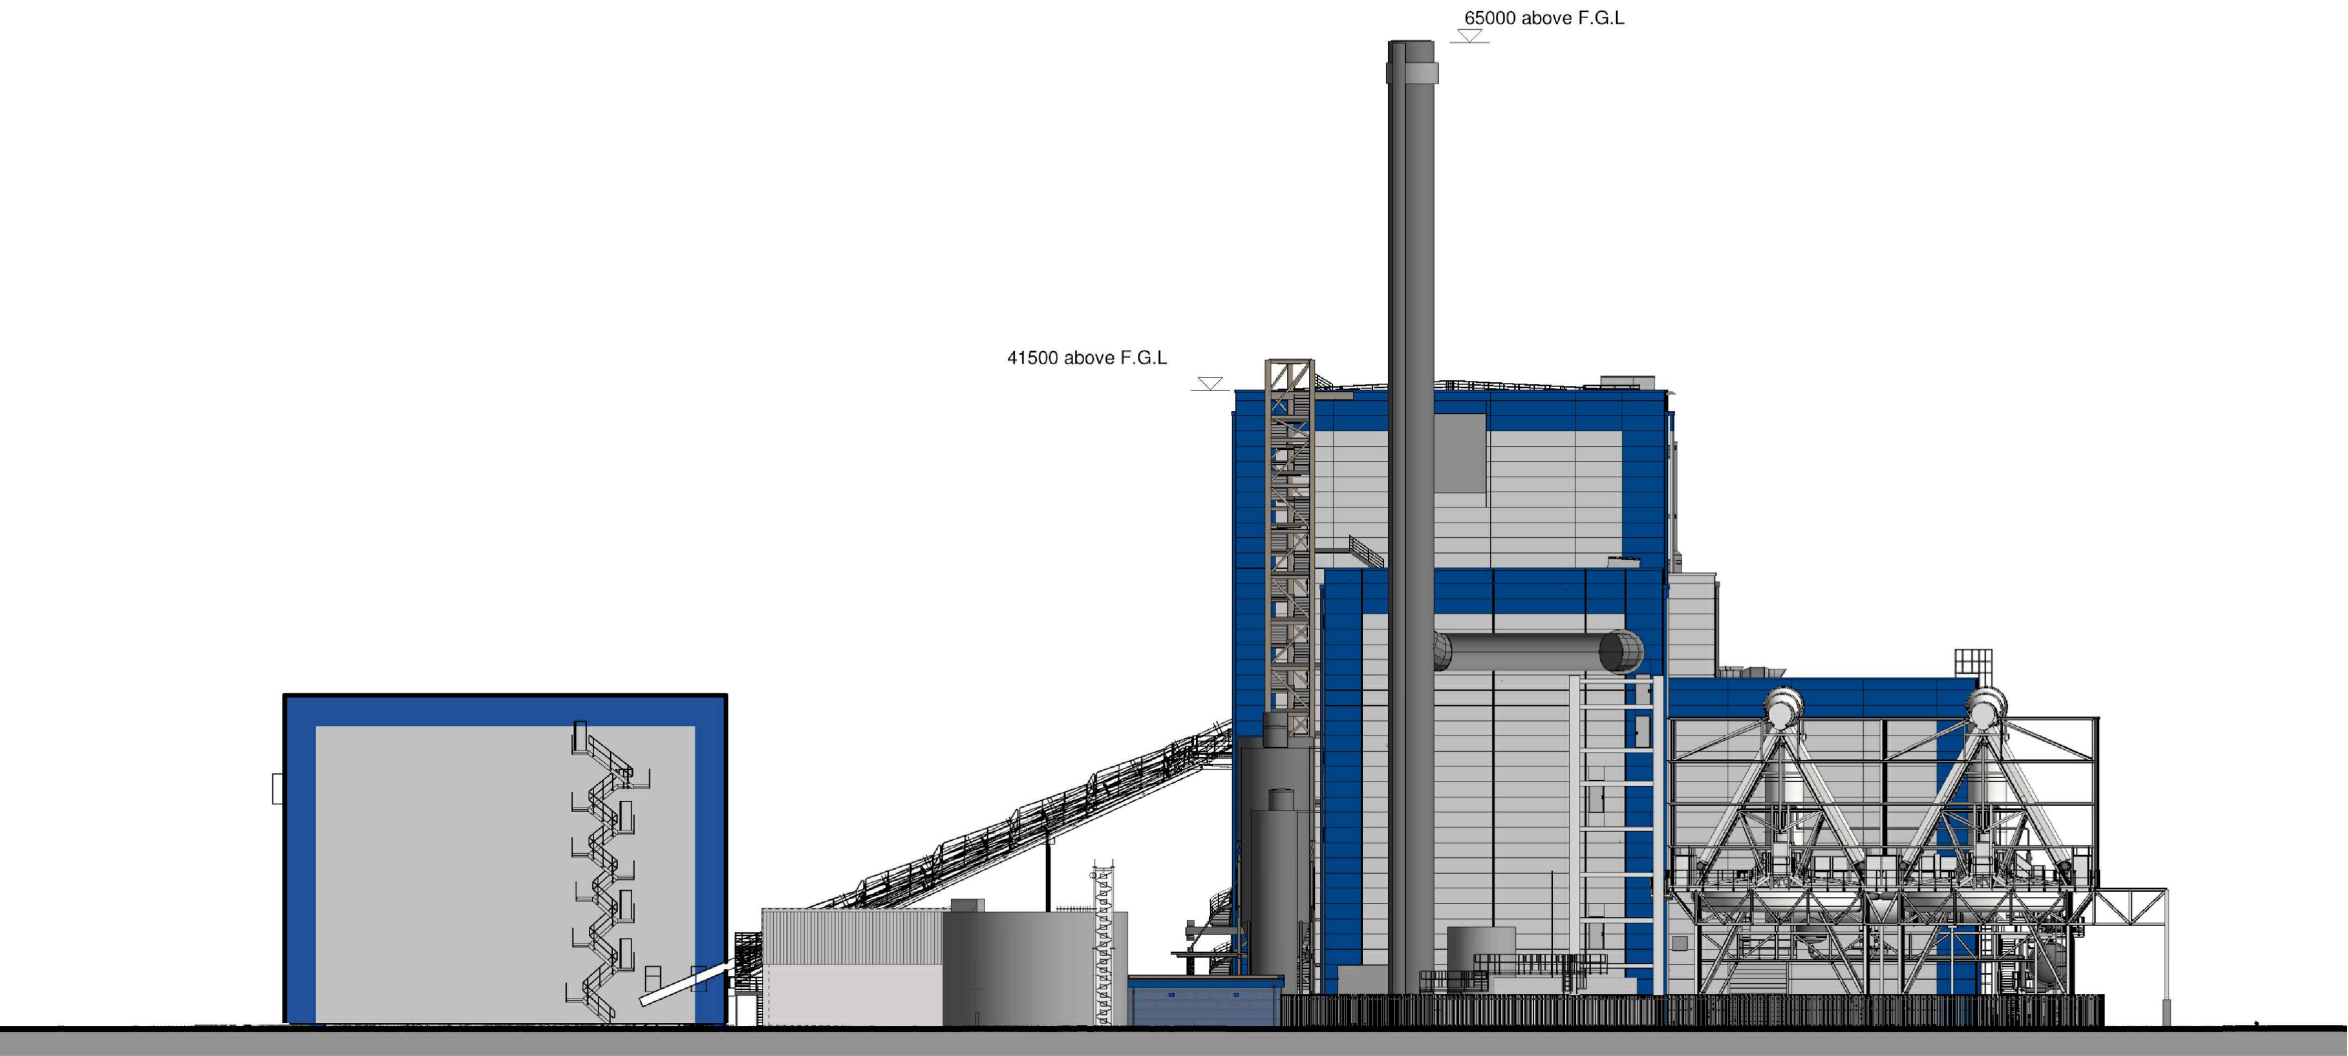

rev | amendments | by | ckd | date

Margam Biomass Facility
West Elevation - S73



Newark Beacon Innovation Centre, Caferata Way, Newark, Nottinghamshire NG24 2TN
o. +44 (0)1636 653027 f. +44 (0)1636 653010 e. info@umcarchitects.com

Drawing Status:	Preliminary
Drawn:	CA
Date:	12.10.2016
Scale:	1:500 A3
Drawing no:	Revision:
14084 P0012 - S73	C