


Superseded

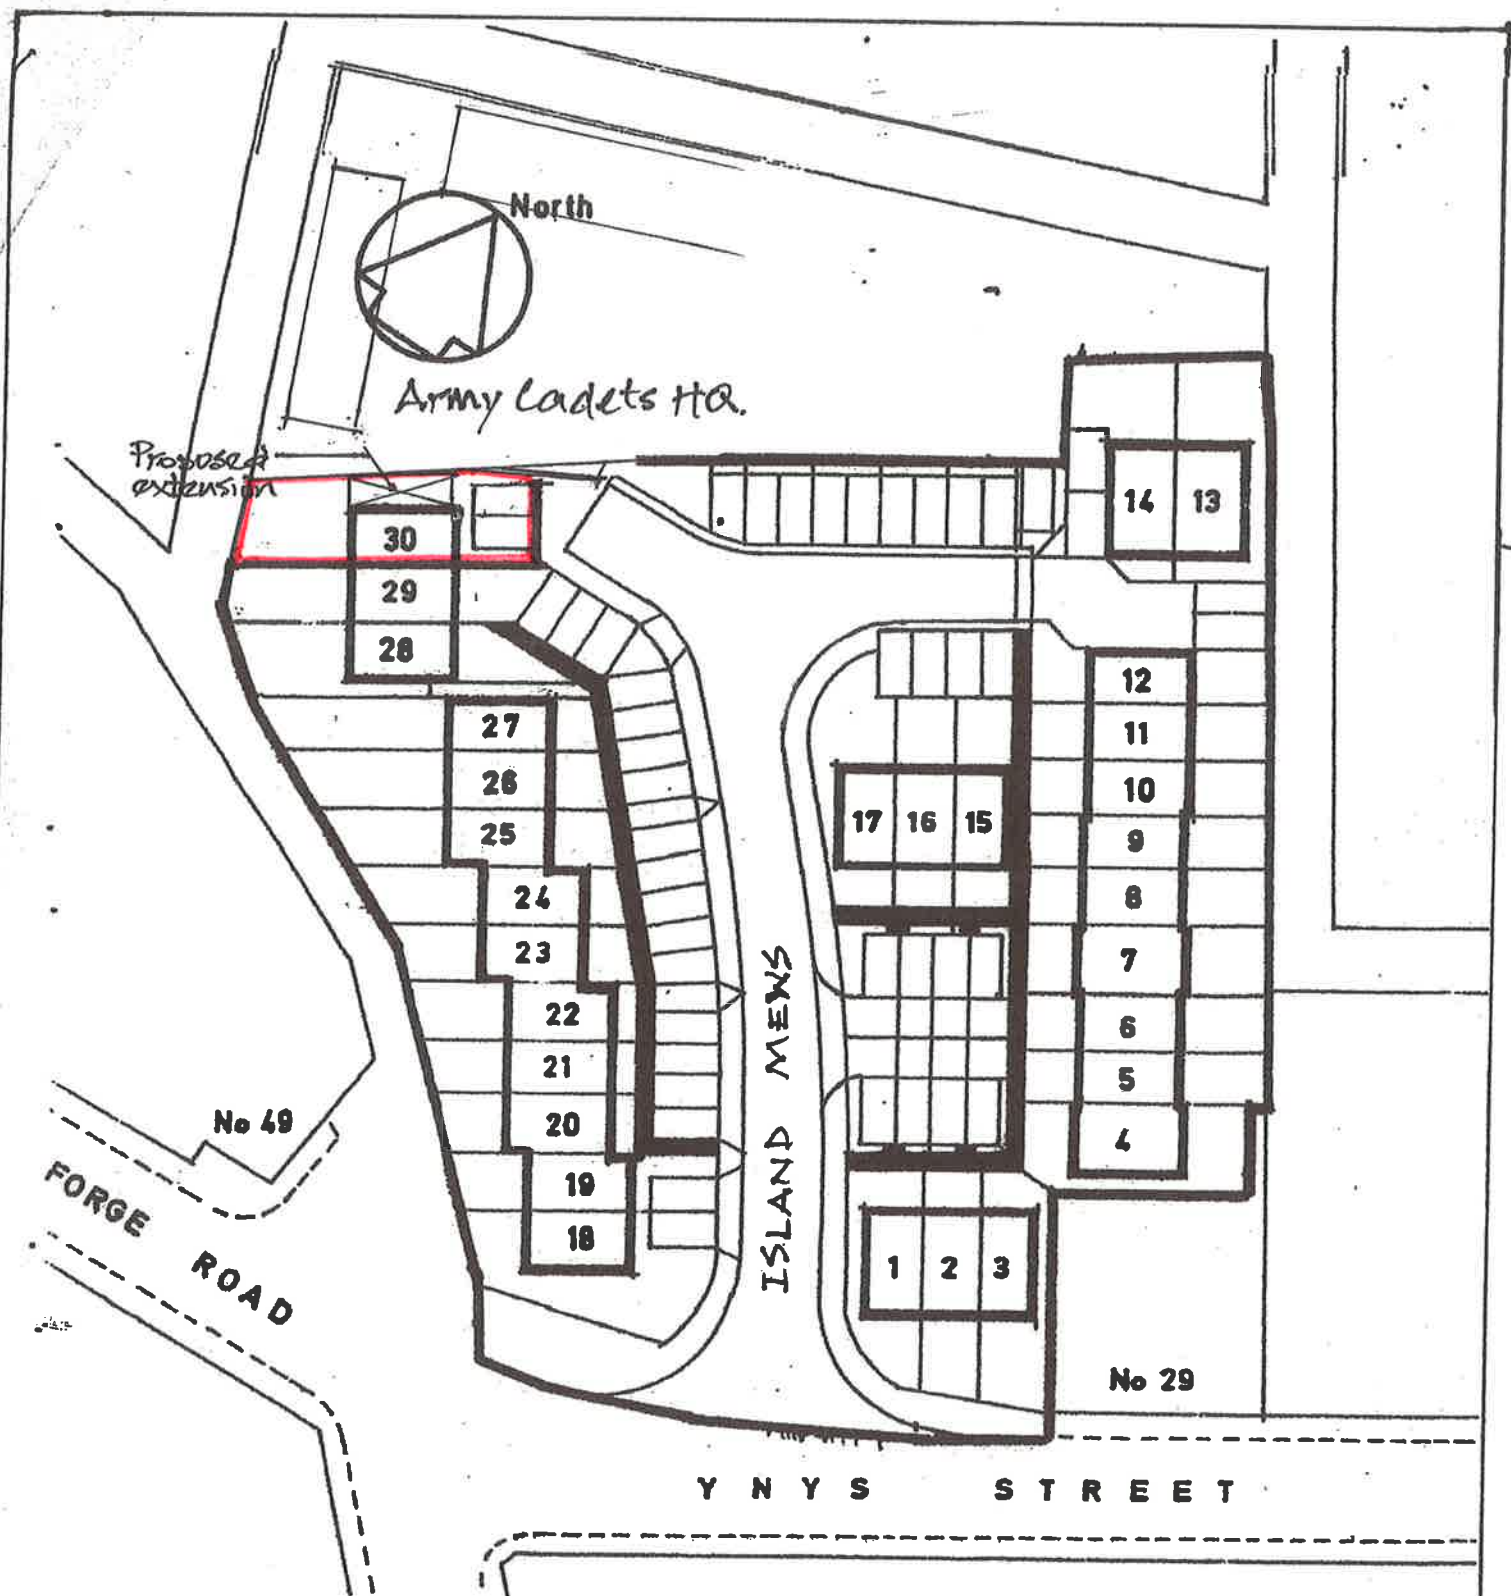

SCALE 1:500

SITE PLAN

30 ISLAND MEWS, PORT TALBOT, SA13 1XW