

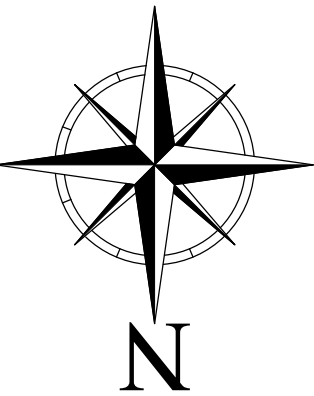


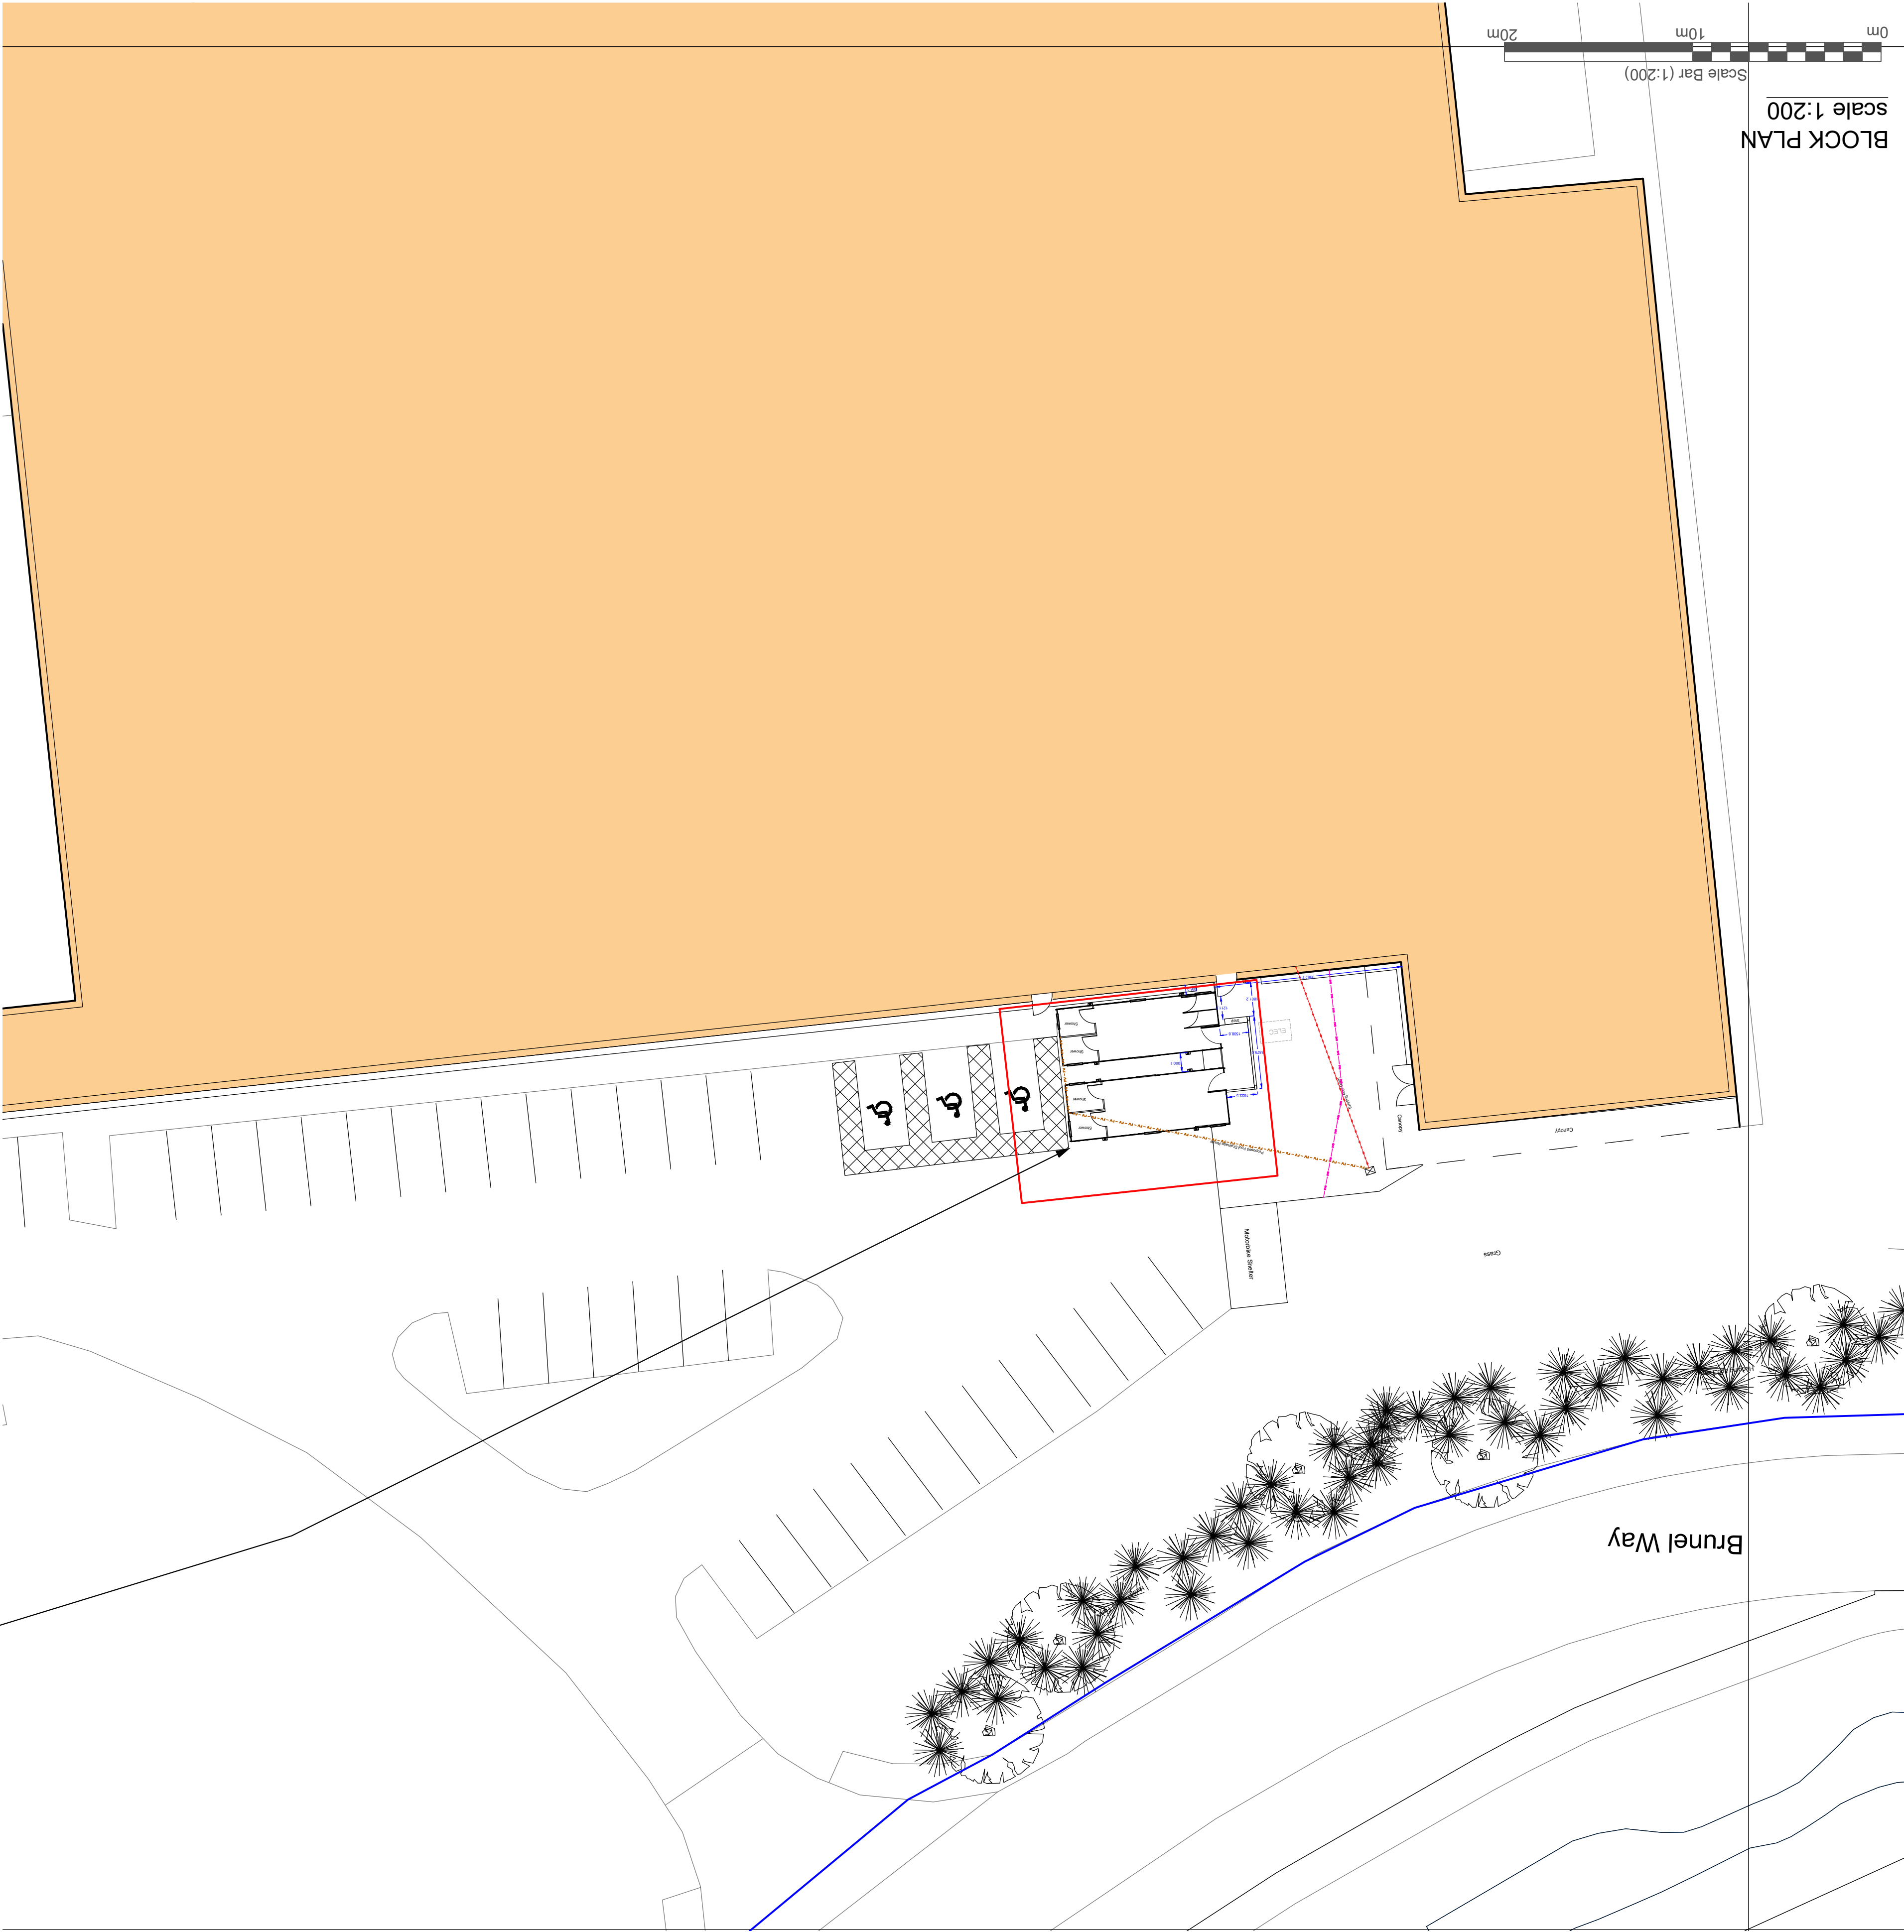

Location of single
storey Portakabin
Building.

@ Crown Copyright 2020 OS Licence no.100041041
Reproduction in whole or in part is prohibited
without the prior permission of Ordnance Survey.

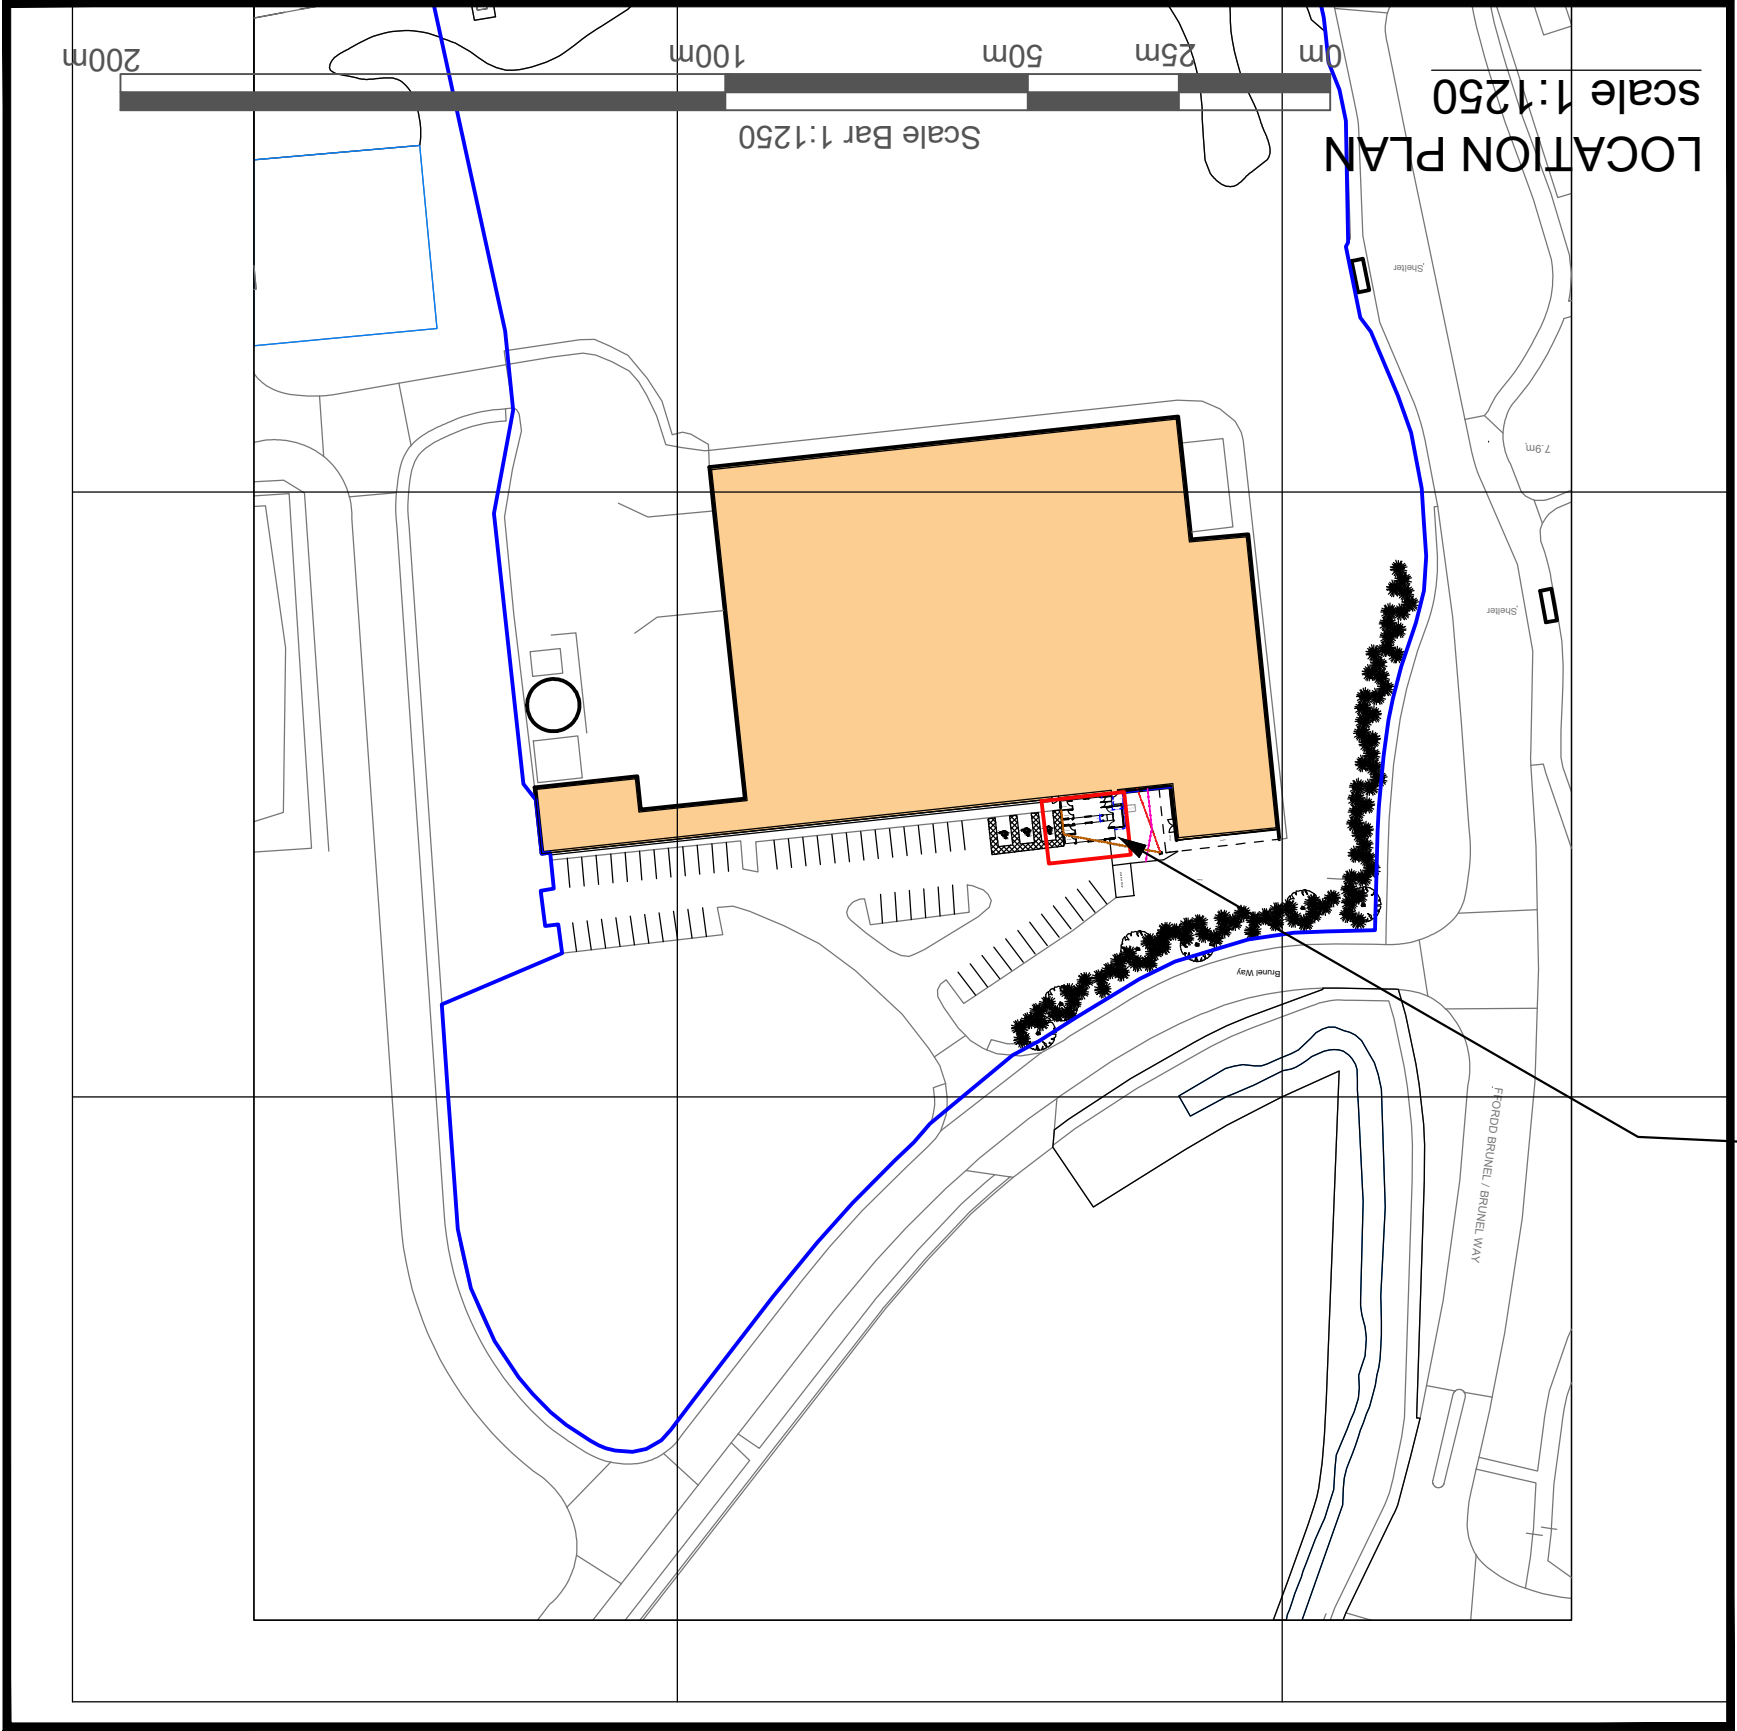

Portakabin

Title

Location & Block Plan

at Brunel Way,
Baglan Energy Park,
SA11 2GA
Date: 6th April 2022
Scale : 1:200 & 1:1250 @ A1
Drawing Number
EL420053534P NMA

Rev.

Date

Notes

KEY:

Application Boundary

Area owned by client but not in application

Existing fencing 1.8mht

Proposed foul drainage route

Proposed grey water drainage route

Proposed surface water drainage route

Proposed fencing

NOTES:

- Site plan is based on existing Ordnance Survey information

- Responsibility is not accepted for errors made by others in scaling from this drawing. Contractors must check all dimensions on site. Discrepancies must be reported to the drawing owner before proceeding.

Portakabin Limited 2000

This drawing is the property of Portakabin Limited, it must not be copied or reproduced or divulged to anyone without written permission.

BLOCK PLAN
scale 1:200

Scale Bar (1:200)