
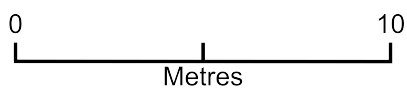


Site plan

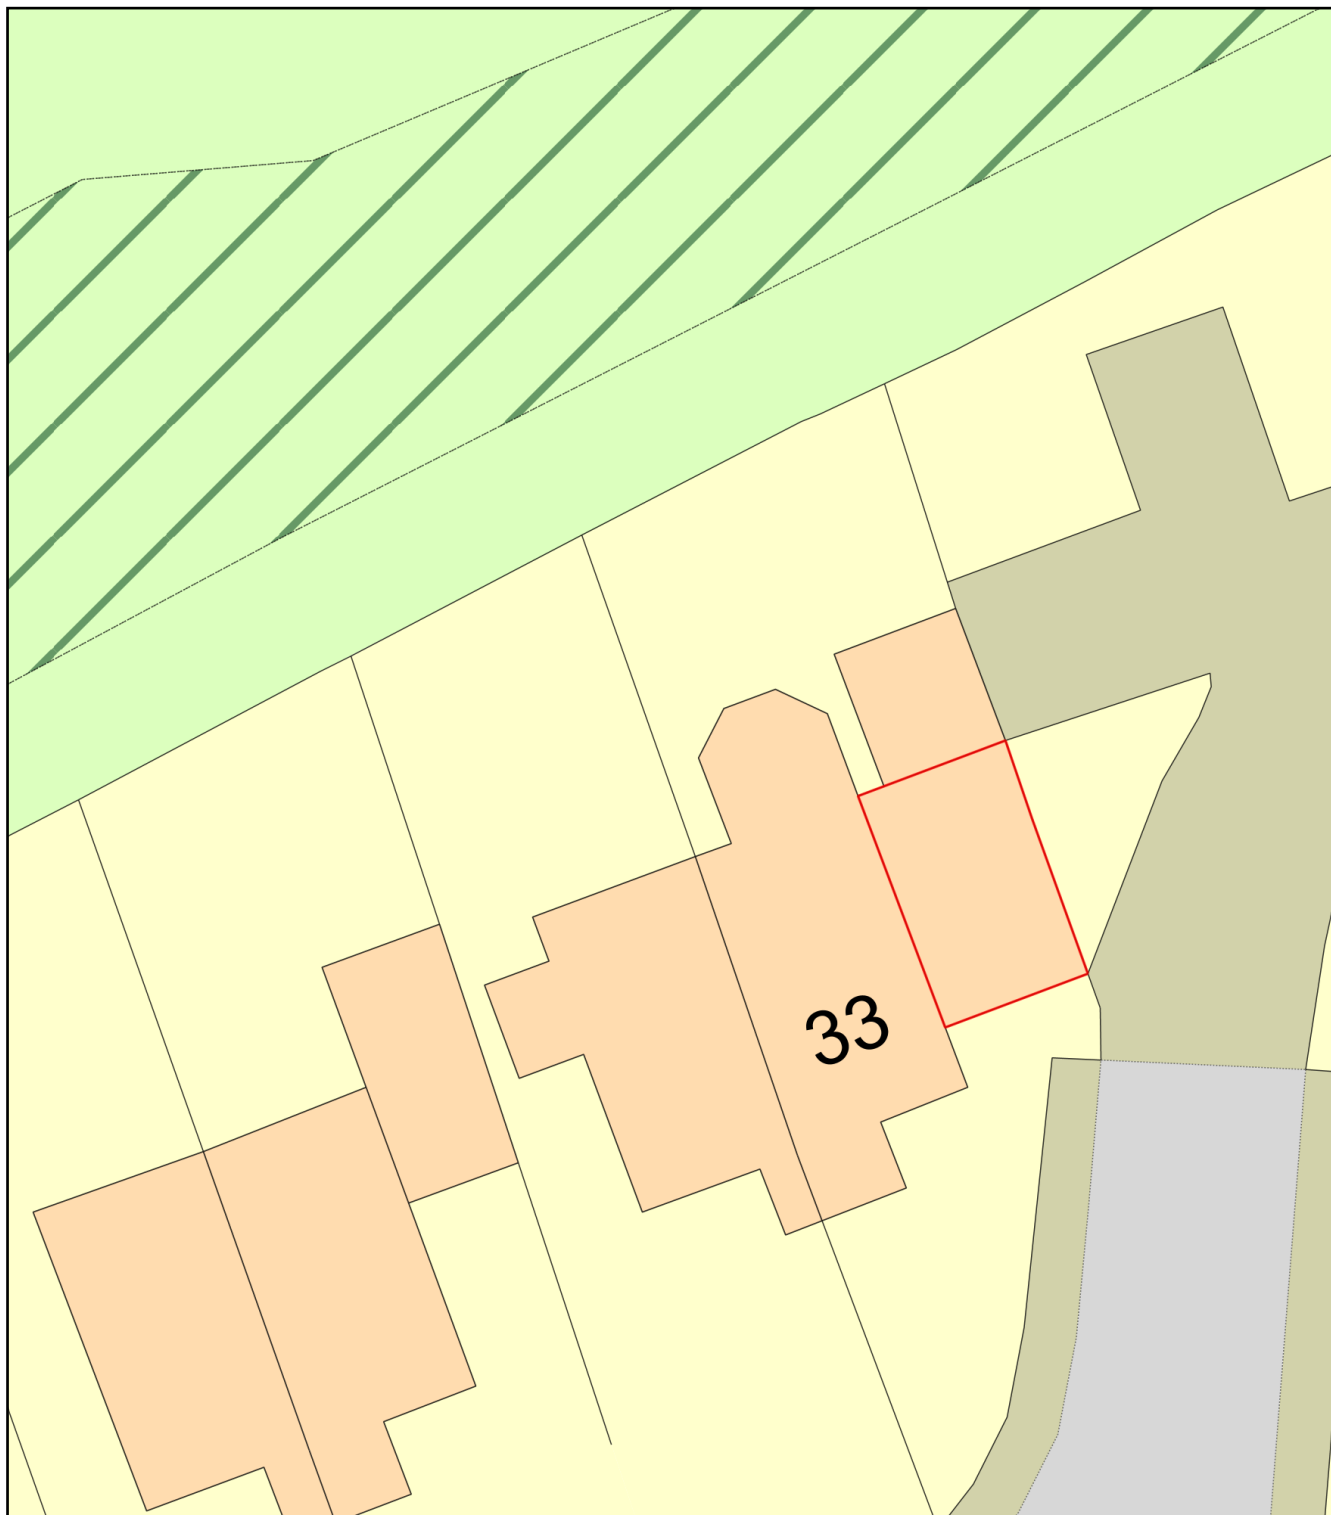

Plan Produced for: Adam

Date Produced: 22 May 2022

Plan Reference Number: TQRQM22142181344646

Scale: 1:200 @ A4