

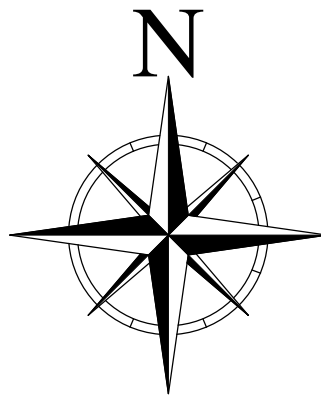


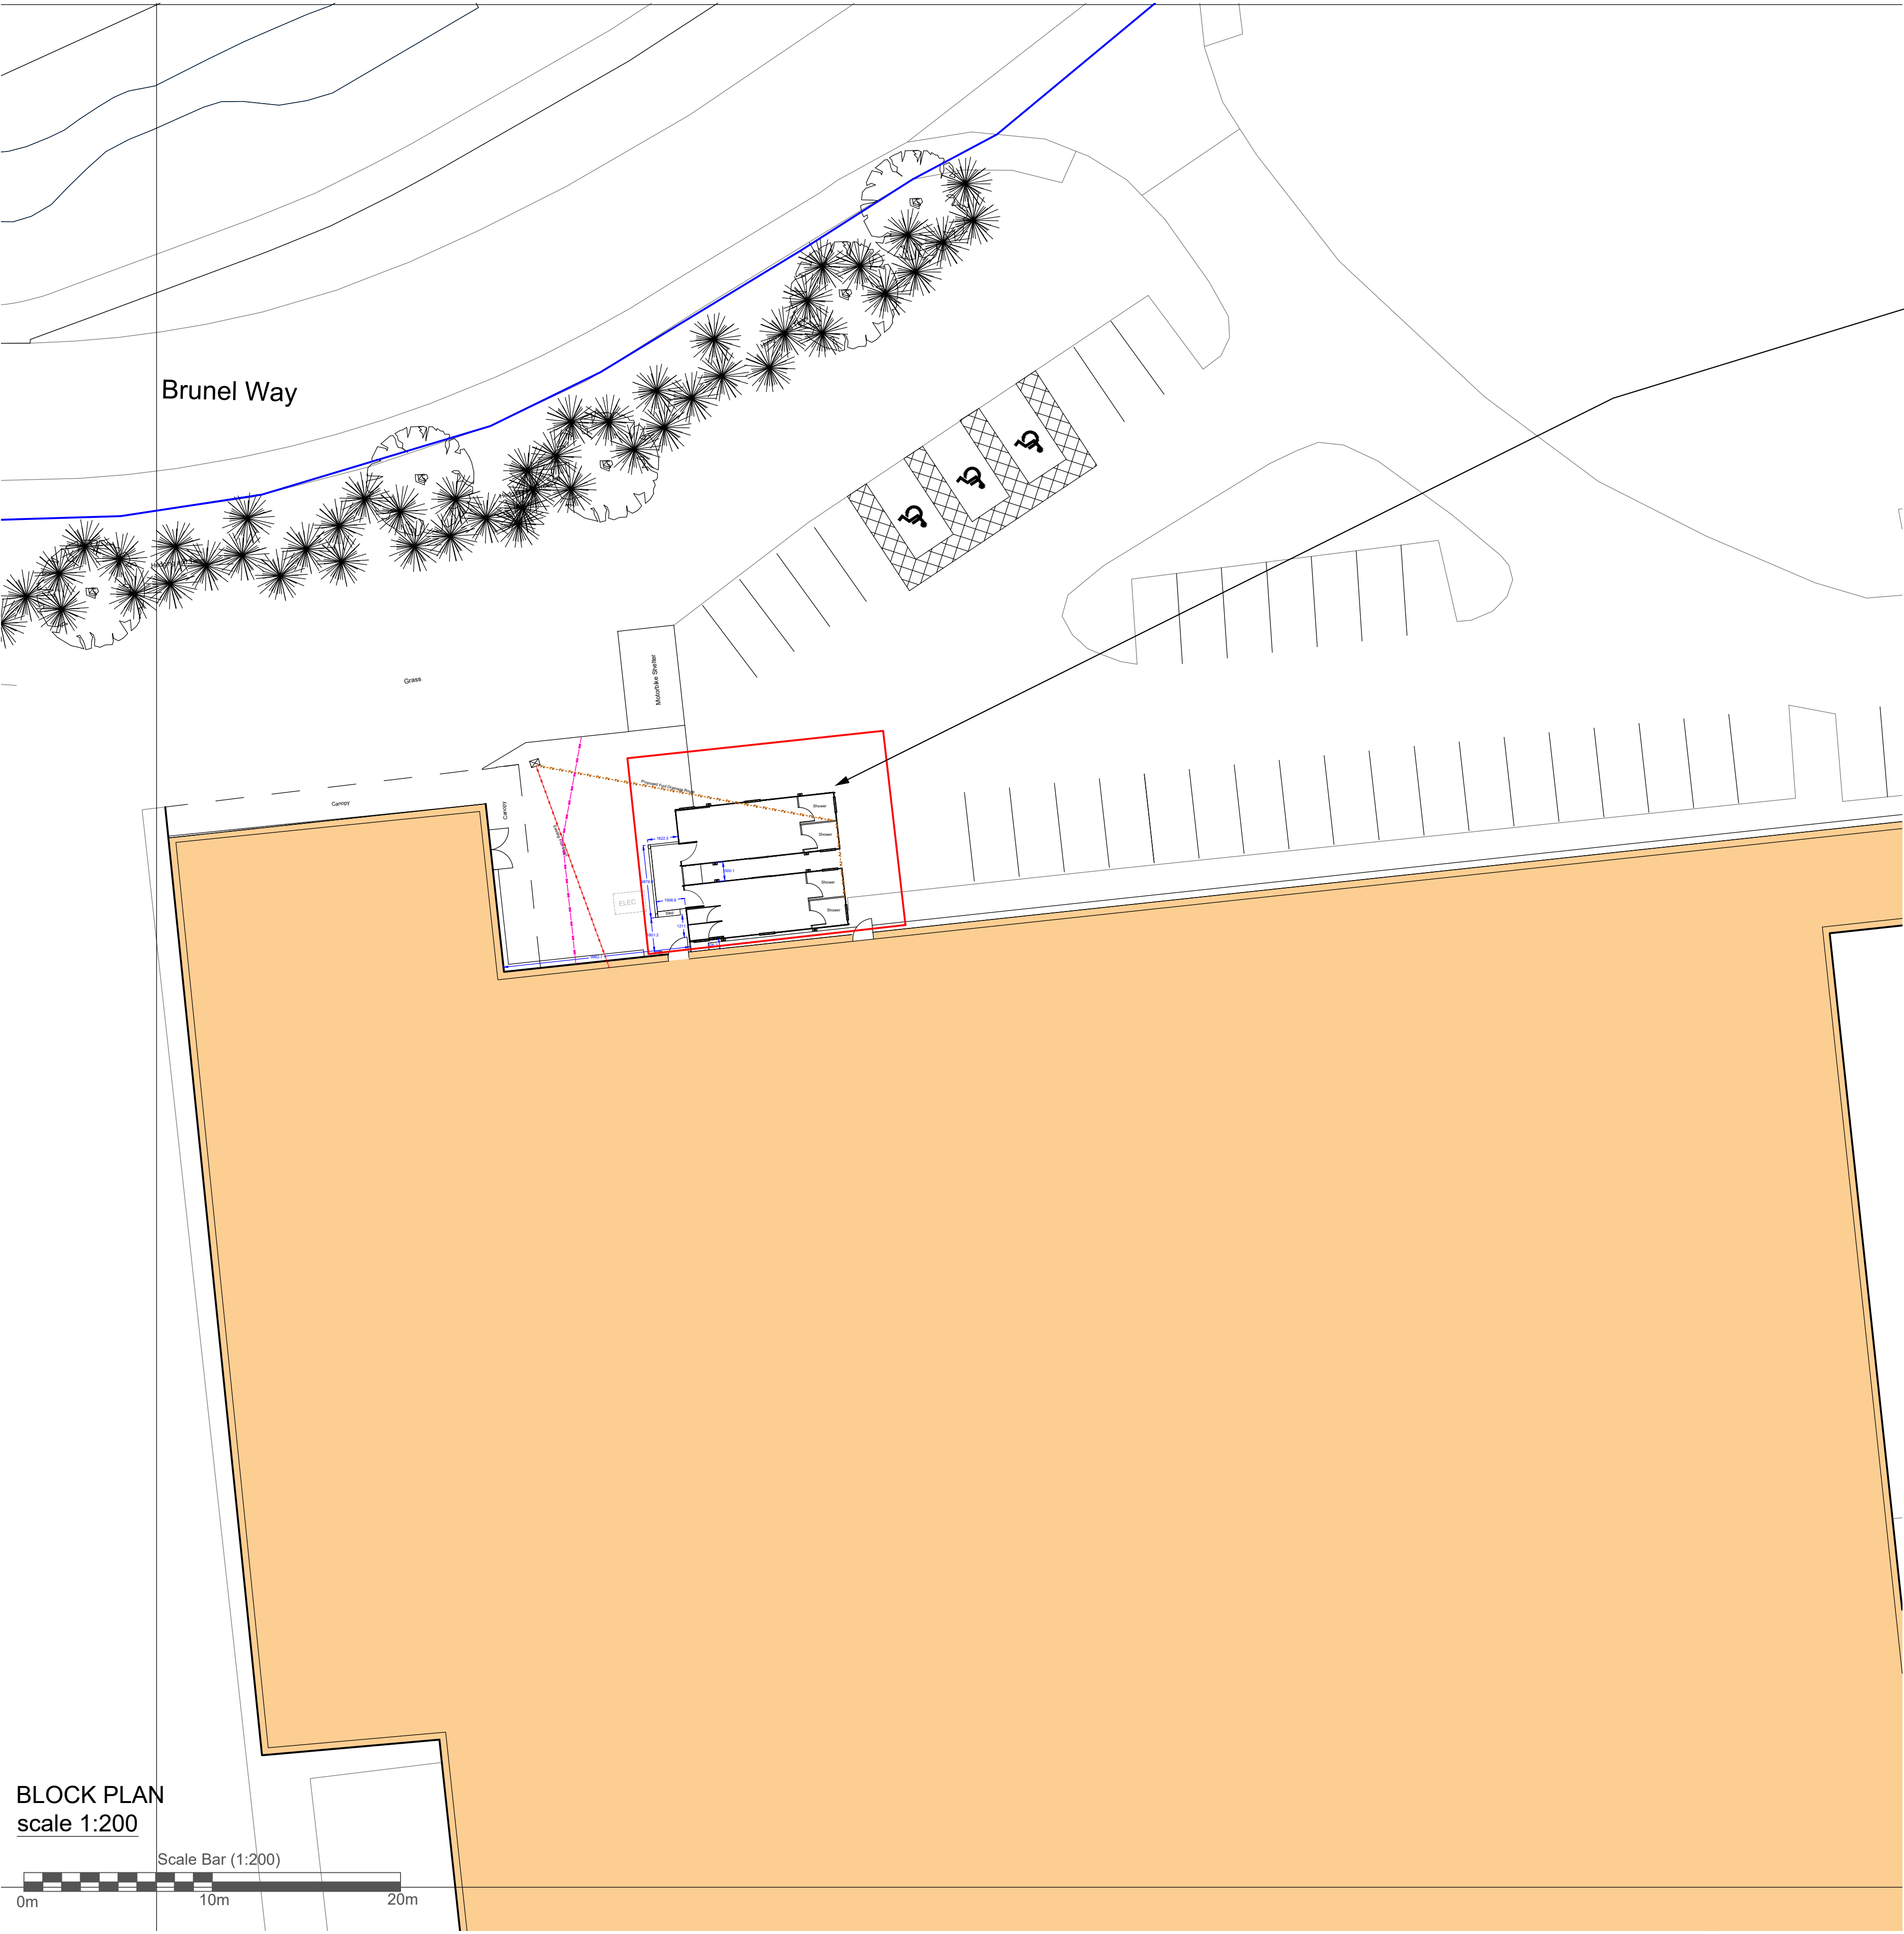

Location of single storey Portakabin Building.

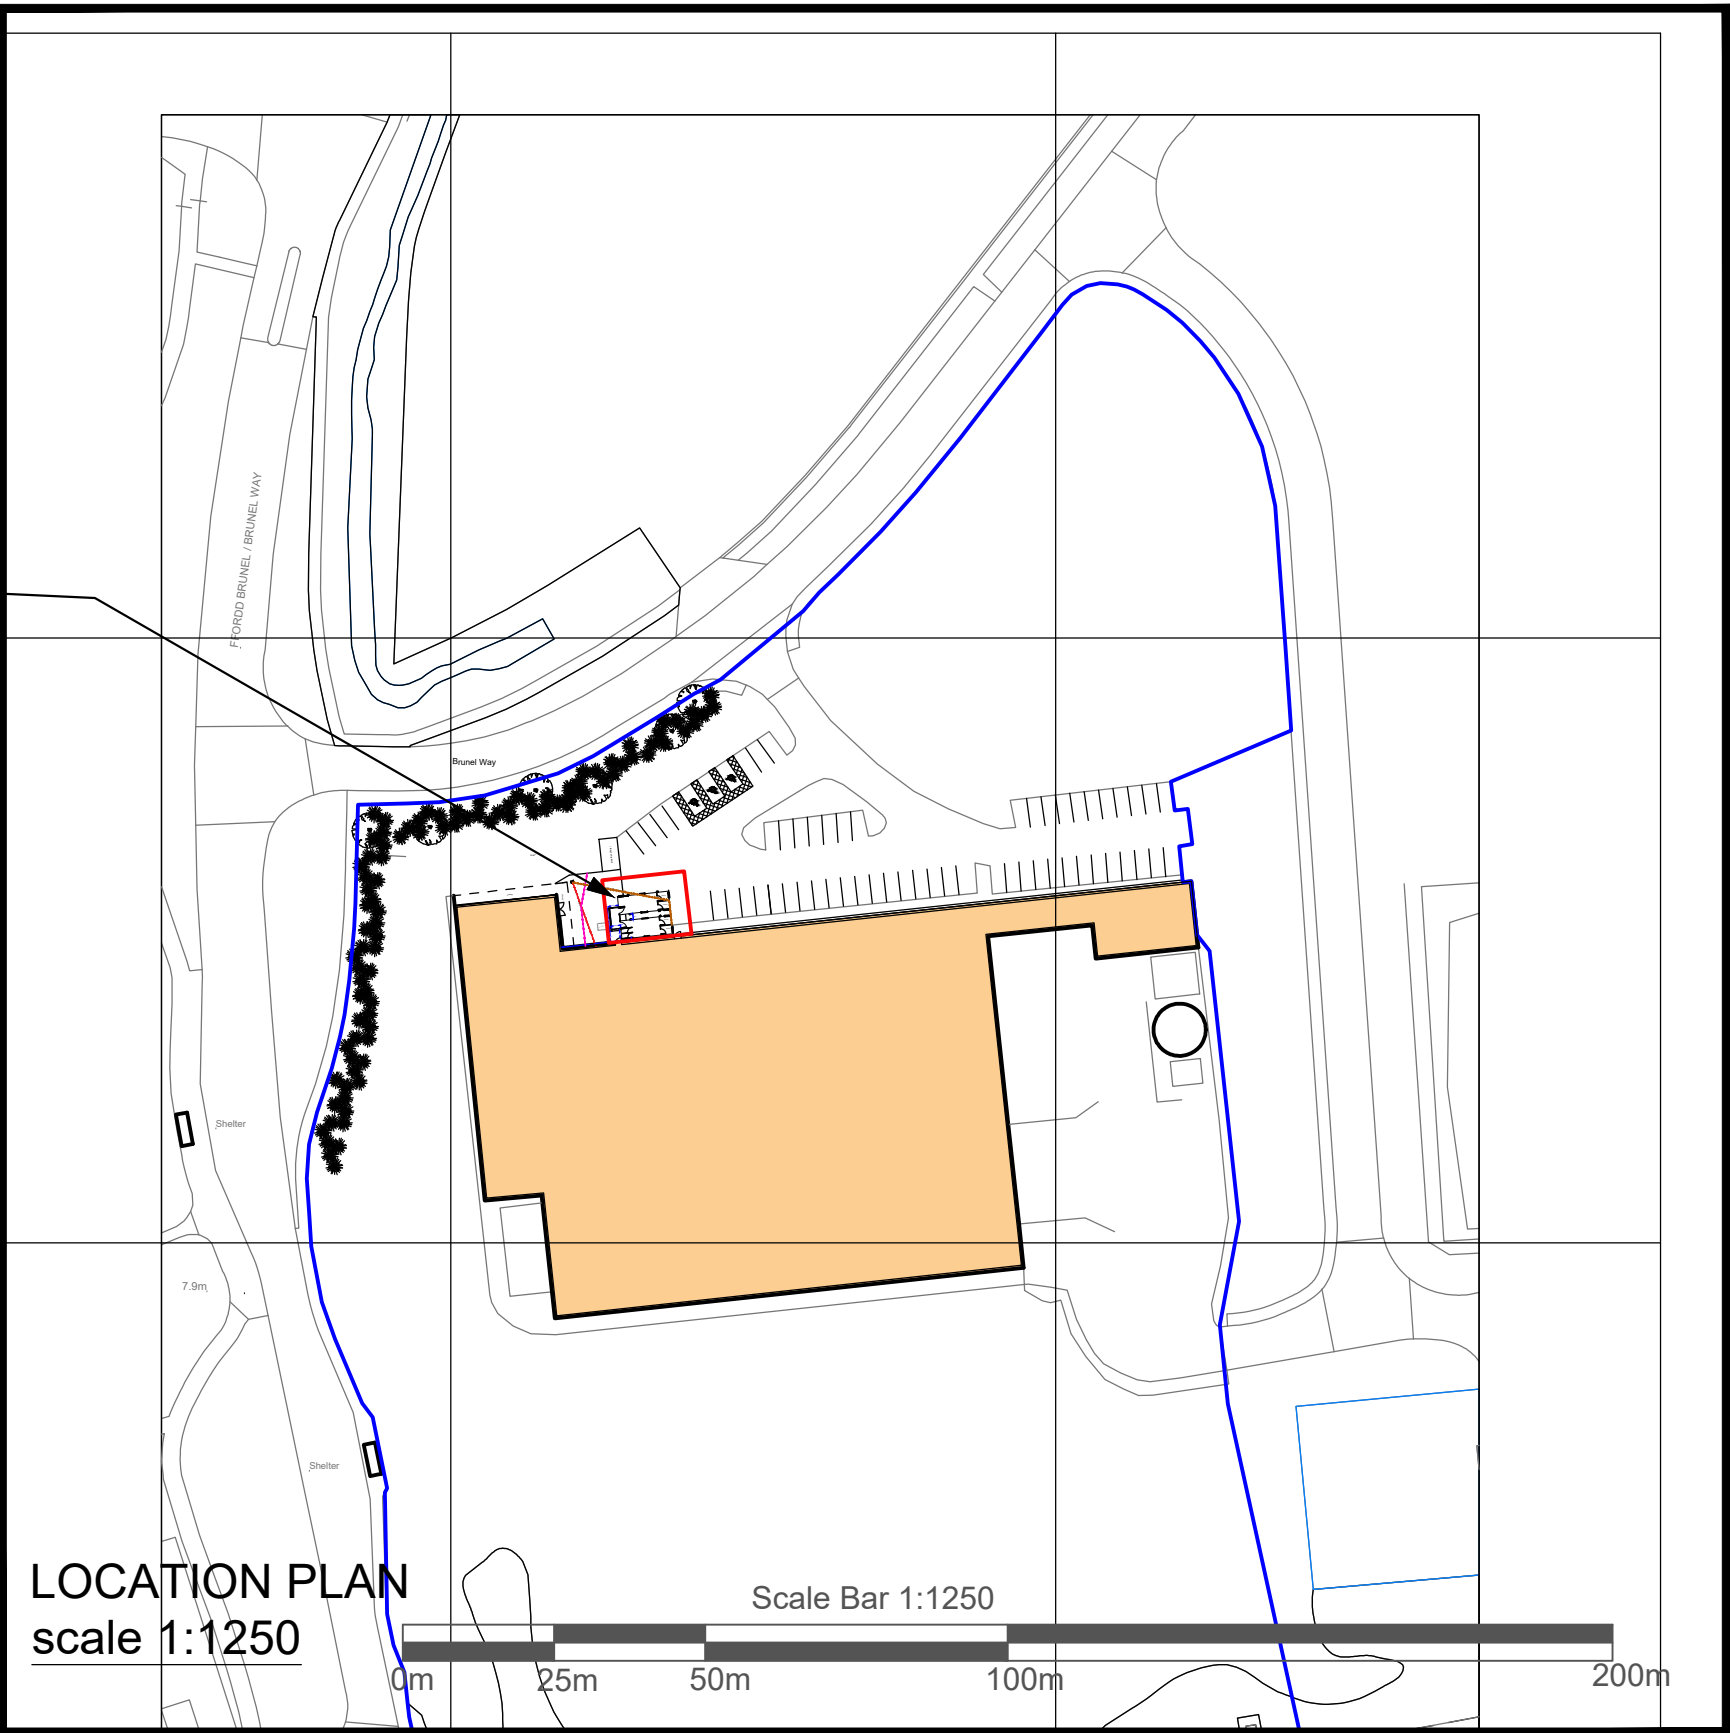

LOCATION PLAN
scale 1:1250

Scale Bar 1:1250

© Crown Copyright 2020 OS Licence no.100041041
Reproduction in whole or in part is prohibited
without the prior permission of Ordnance Survey.

BLOCK PLAN
scale 1:200

Scale Bar (1:200)



Portakabin Limited 2000
This drawing is the property of Portakabin Limited,
it must not be copied or reproduced or divulged
to anyone without written permission.

NOTES:
- Site plan is based on existing Ordnance Survey information
- Responsibility is not accepted for errors made by others in scaling from this drawing. Contractors must check all dimensions on site. Discrepancies must be reported to the drawing owner before proceeding.

- KEY:**
- Application Boundary
 - Area owned by client but not in application
 - Existing fencing 1.8mH
 - Proposed foul drainage route
 - Proposed grey water drainage route
 - Proposed surface water drainage route
 - Proposed fencing

Portakabin

Title
Location & Block Plan

Ecolab
at Brunel Way,
Baglan Energy Park,
SA11 2GA

Date: 20th May 2022
Scale : 1:200 & 1:1250 @ A1
Drawing Number
EL420053534P NM Rev B

Rev.	Date	Notes	