


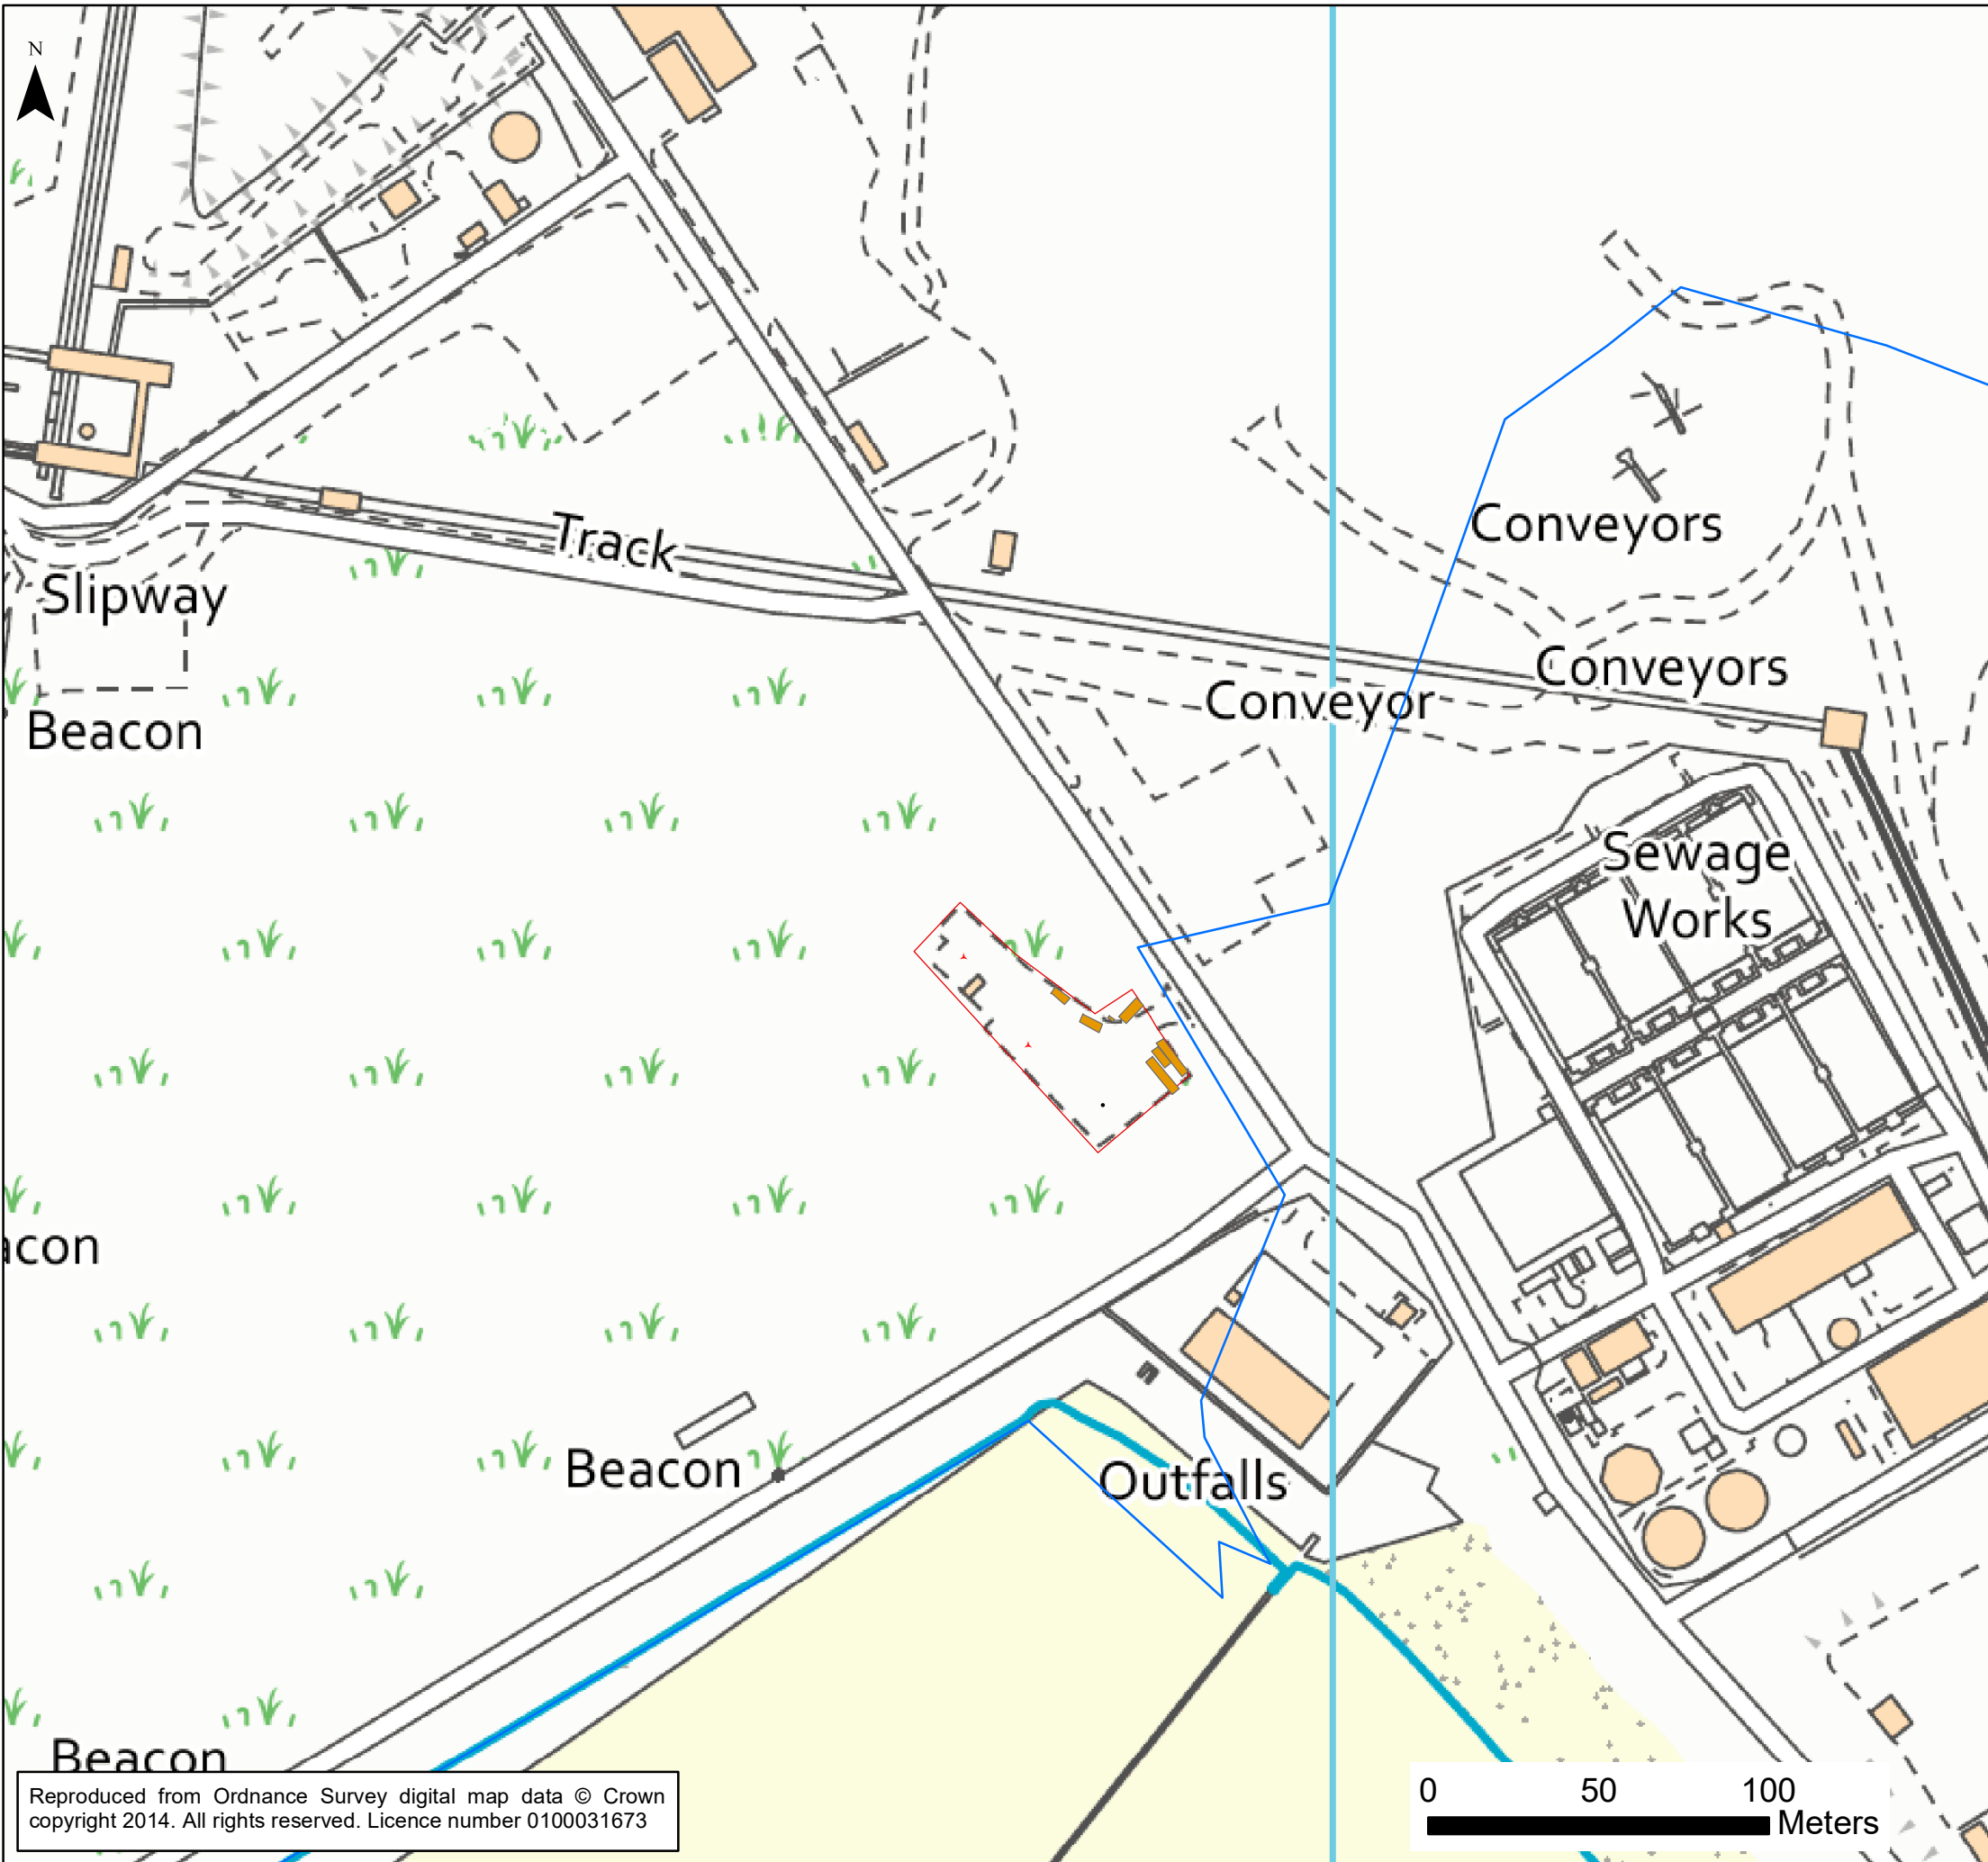

Legend

- Turbine location
- Anemometer Mast
- Prototype Turbine Location
- Site Infrastructure
- Planning Application Boundary
- Site Location

Scale (at A3): 1:2,000	Date: September 2021	
Prepared by:		
Client:		
Port Talbot Docks Test Site		
Figure 2: Site Plan		
Drawn by: LR	Checked by: RK	Version: V1
Every effort has been made to ensure the accuracy of the information provided on this figure. Dulas Ltd cannot be held responsible for any omissions or errors in the data supplied by third parties and hereby expressly disclaims any responsibility for any losses, disappointment, negligence or damage caused by reliance on the information contained on this figure.		
		

Reproduced from Ordnance Survey digital map data © Crown copyright 2014. All rights reserved. Licence number 0100031673