


BLOCK/SITE PLAN
 AREA 90m x 90m
 SCALE 1:500 on A4
 CENTRE COORDINATES: 271316, 195522

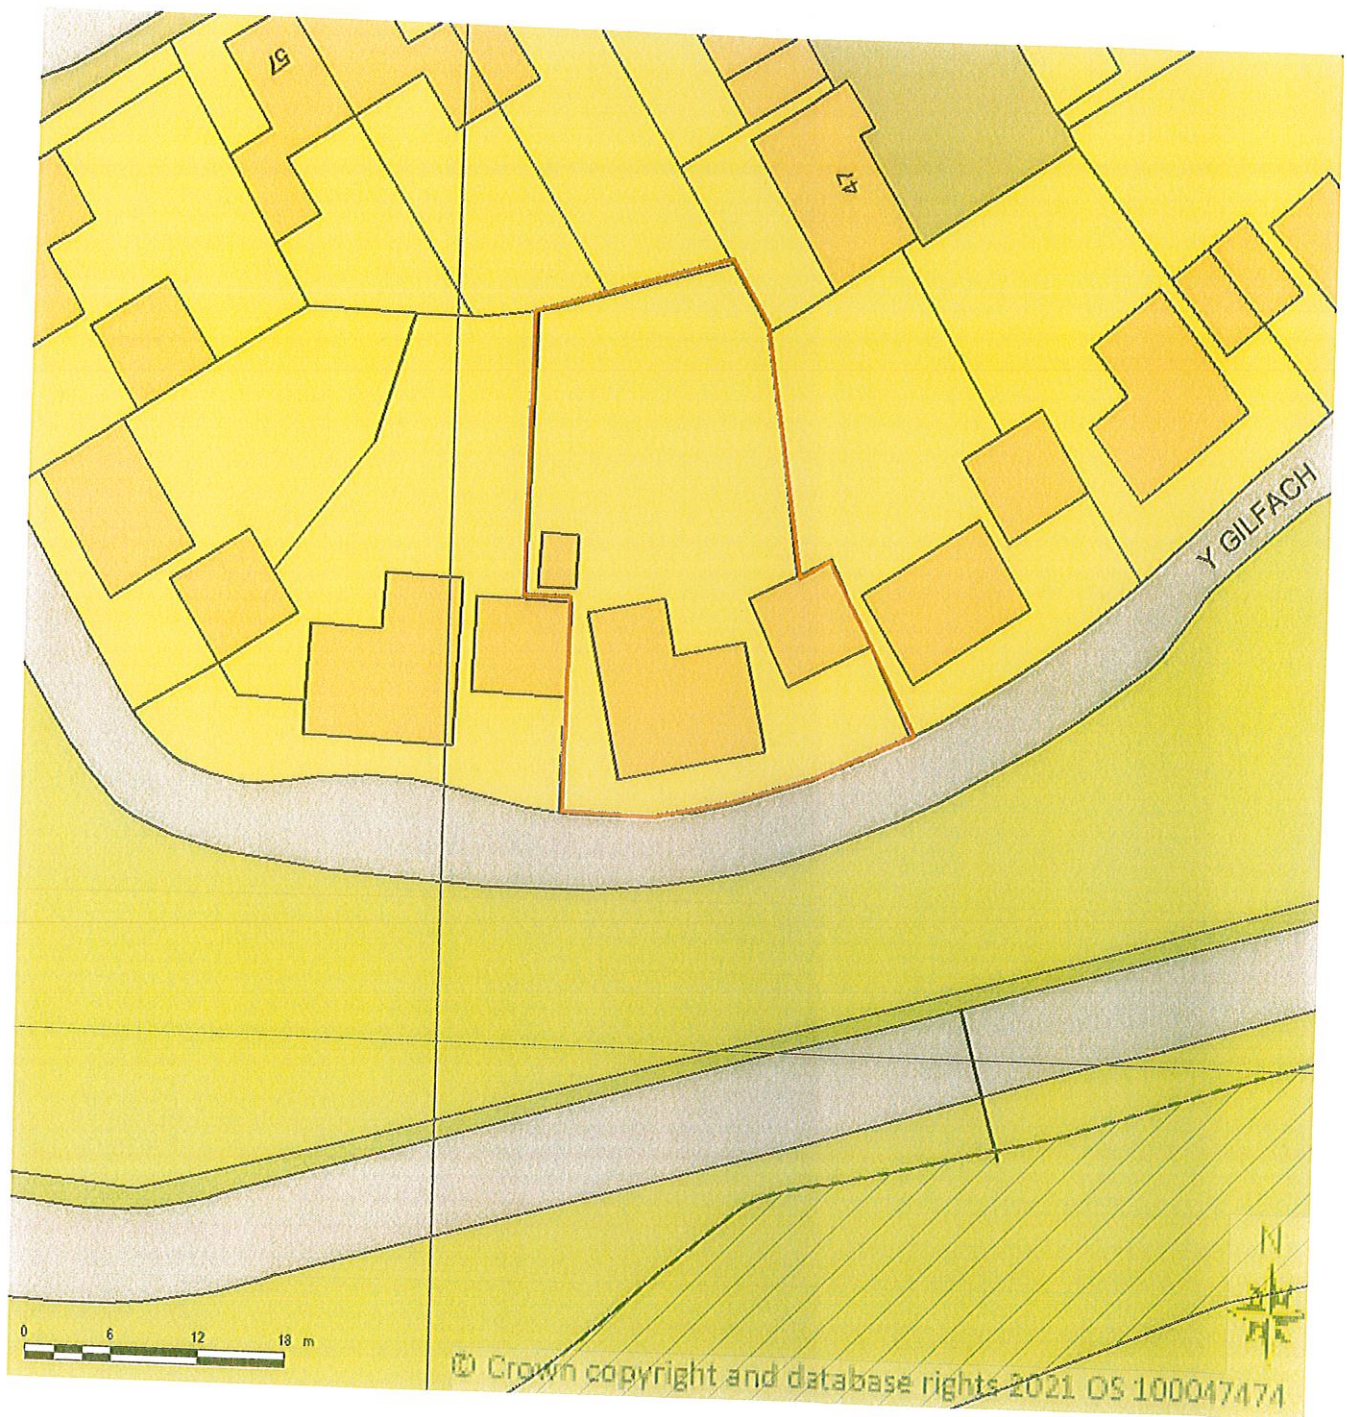

Supplied by Streetwise Maps Ltd
www.streetwise.net
 Licence No: 100047474
 07/06/2022 14:37:55