


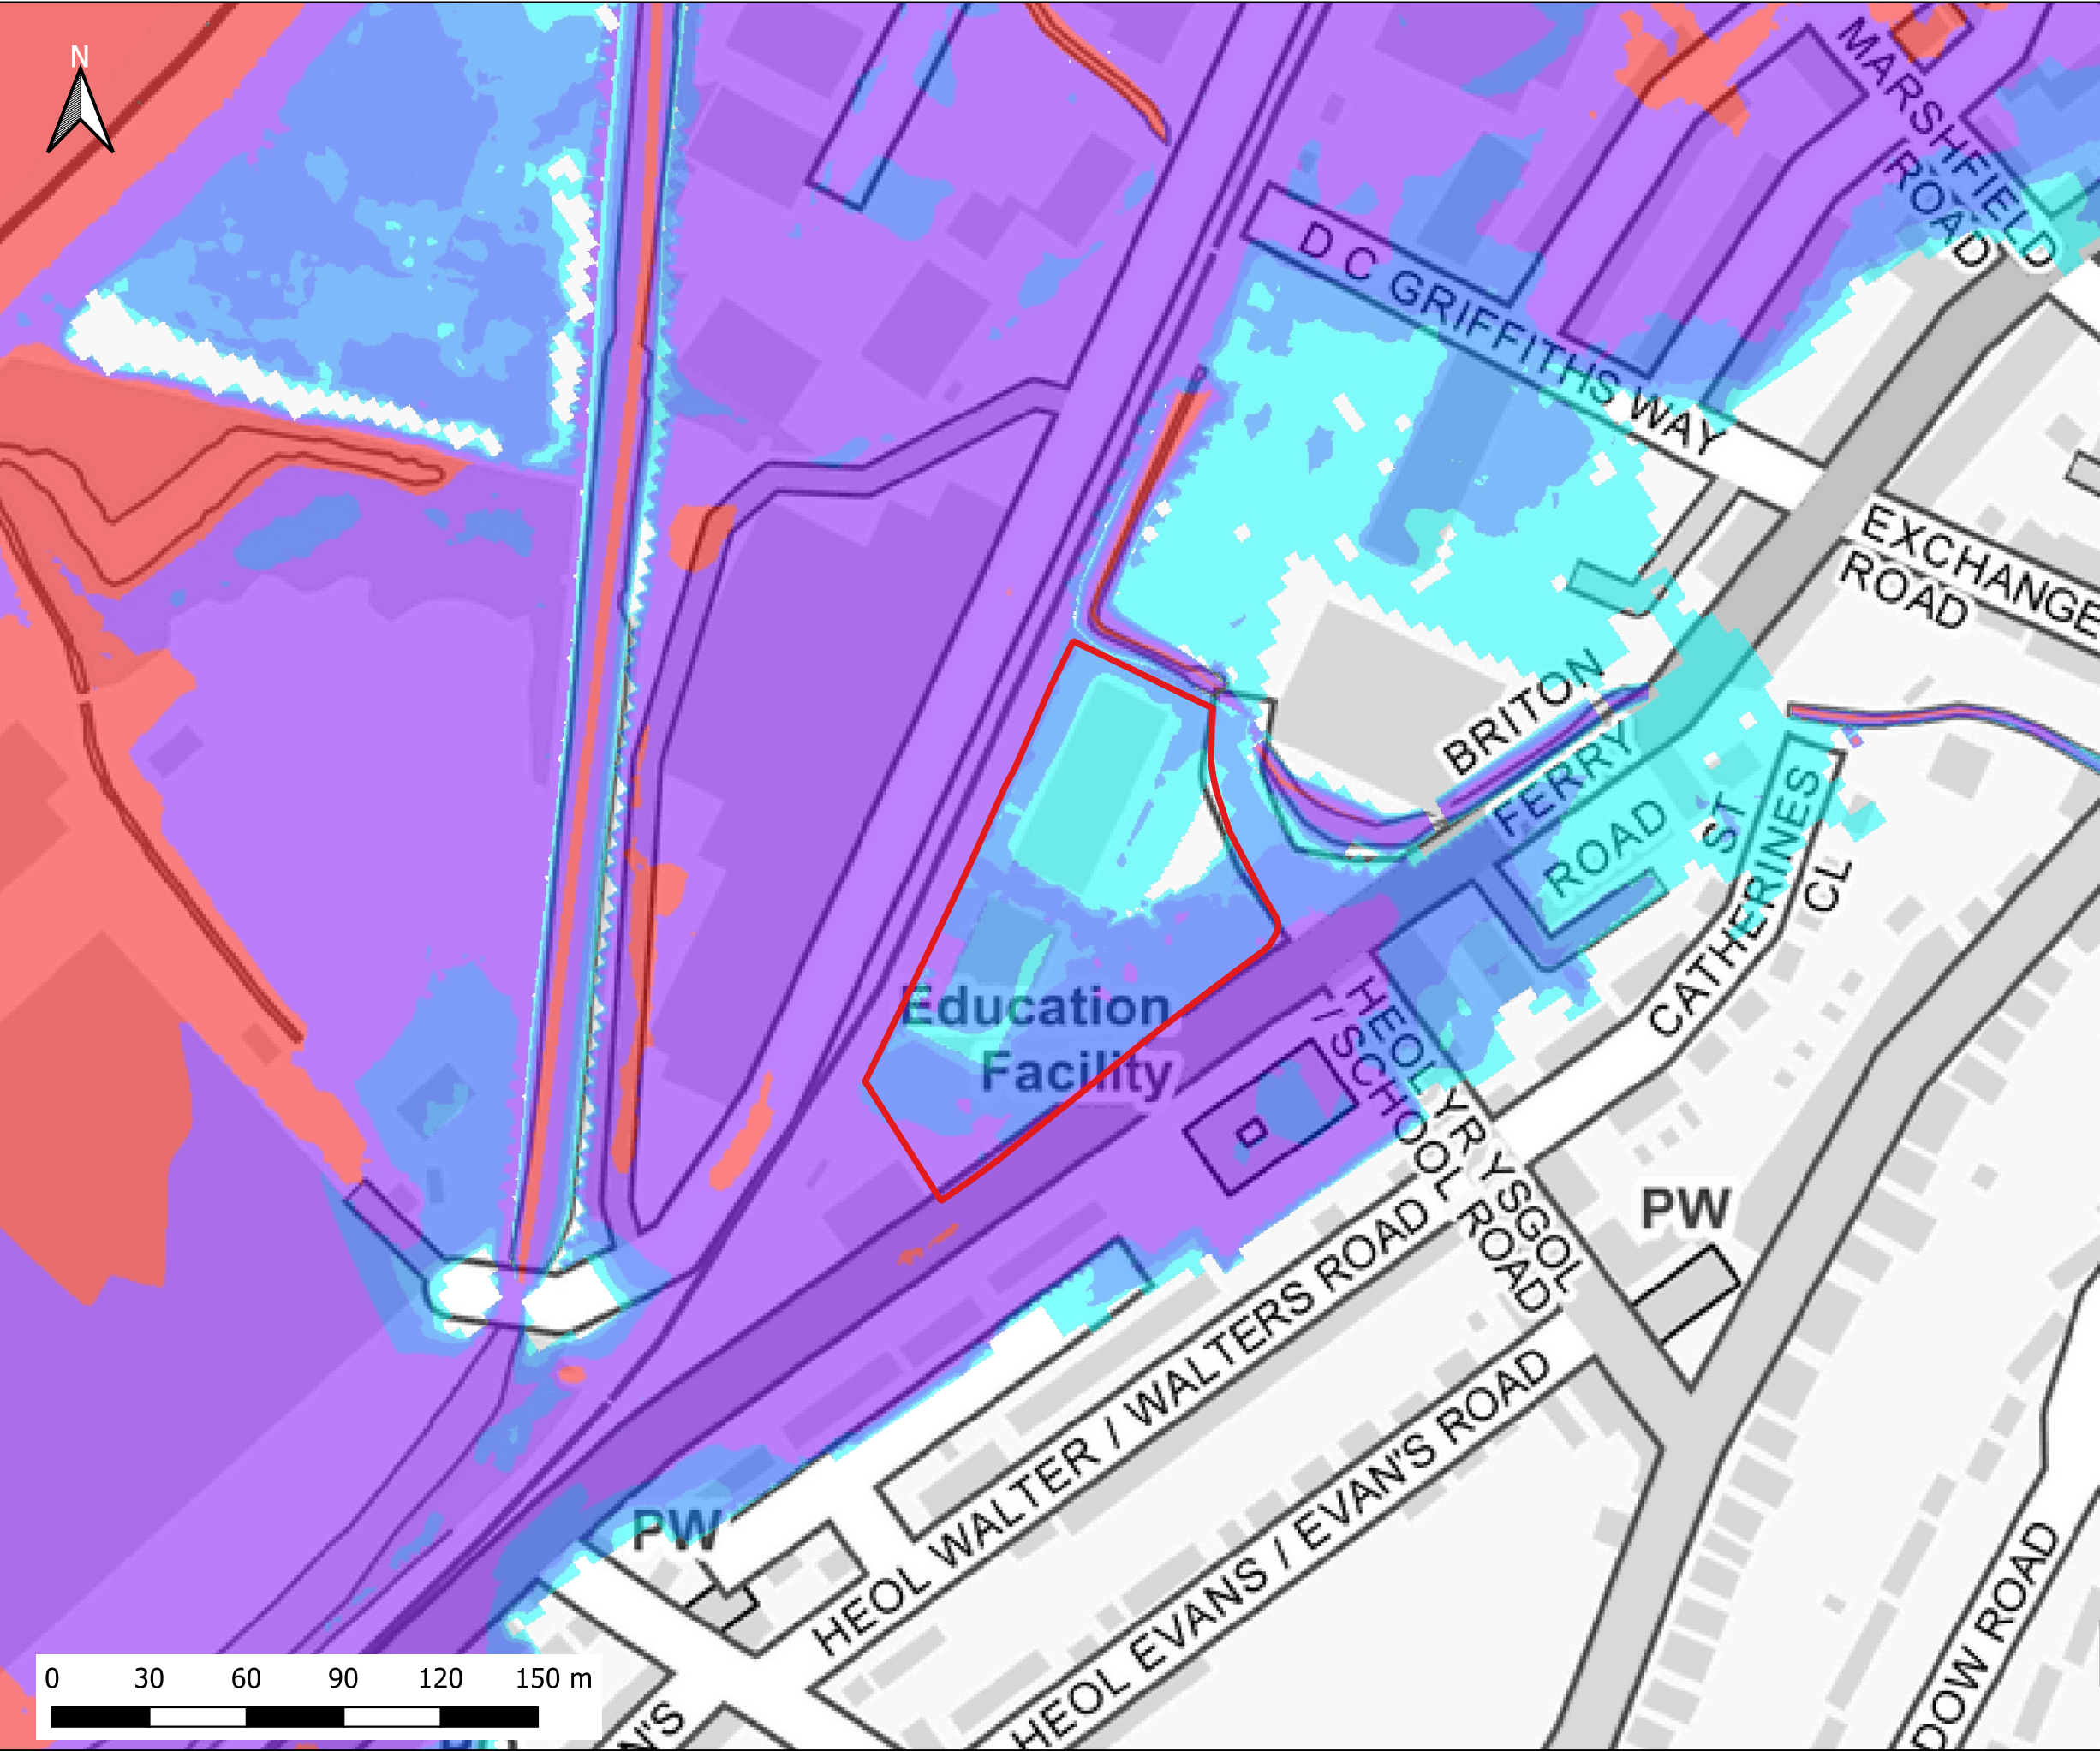

Notes:
1) All dimensions are in metres and all levels in metres above Ordnance Datum unless stated otherwise

LEGEND

Site Boundary

Maximum Flood Depth

≤ 0.3m

0.3m - 0.6m

0.6m - 1.2m

1.2m - 2.4m

> 2.4m

CLIENT:

www.waterco.co.uk

SCHEME:

Briton Ferry Road, Neath


PLOT TITLE:

Maximum Flood Depth
50%+CC30 AEP Plus 0.1% AEP Tidal Event
2100
Existing Site Layout (EXG)

PLOT STATUS:		DATE:	
FINAL		08-06-2022	

DRAWN:	CHECKED:	APPROVED:	PLOT SCALE AT A3:
MF	SB	AW	1:2000

PLOT NAME:	REVISION:
13099-Q2CC30_T1000_2100_EXG_NC_d	-

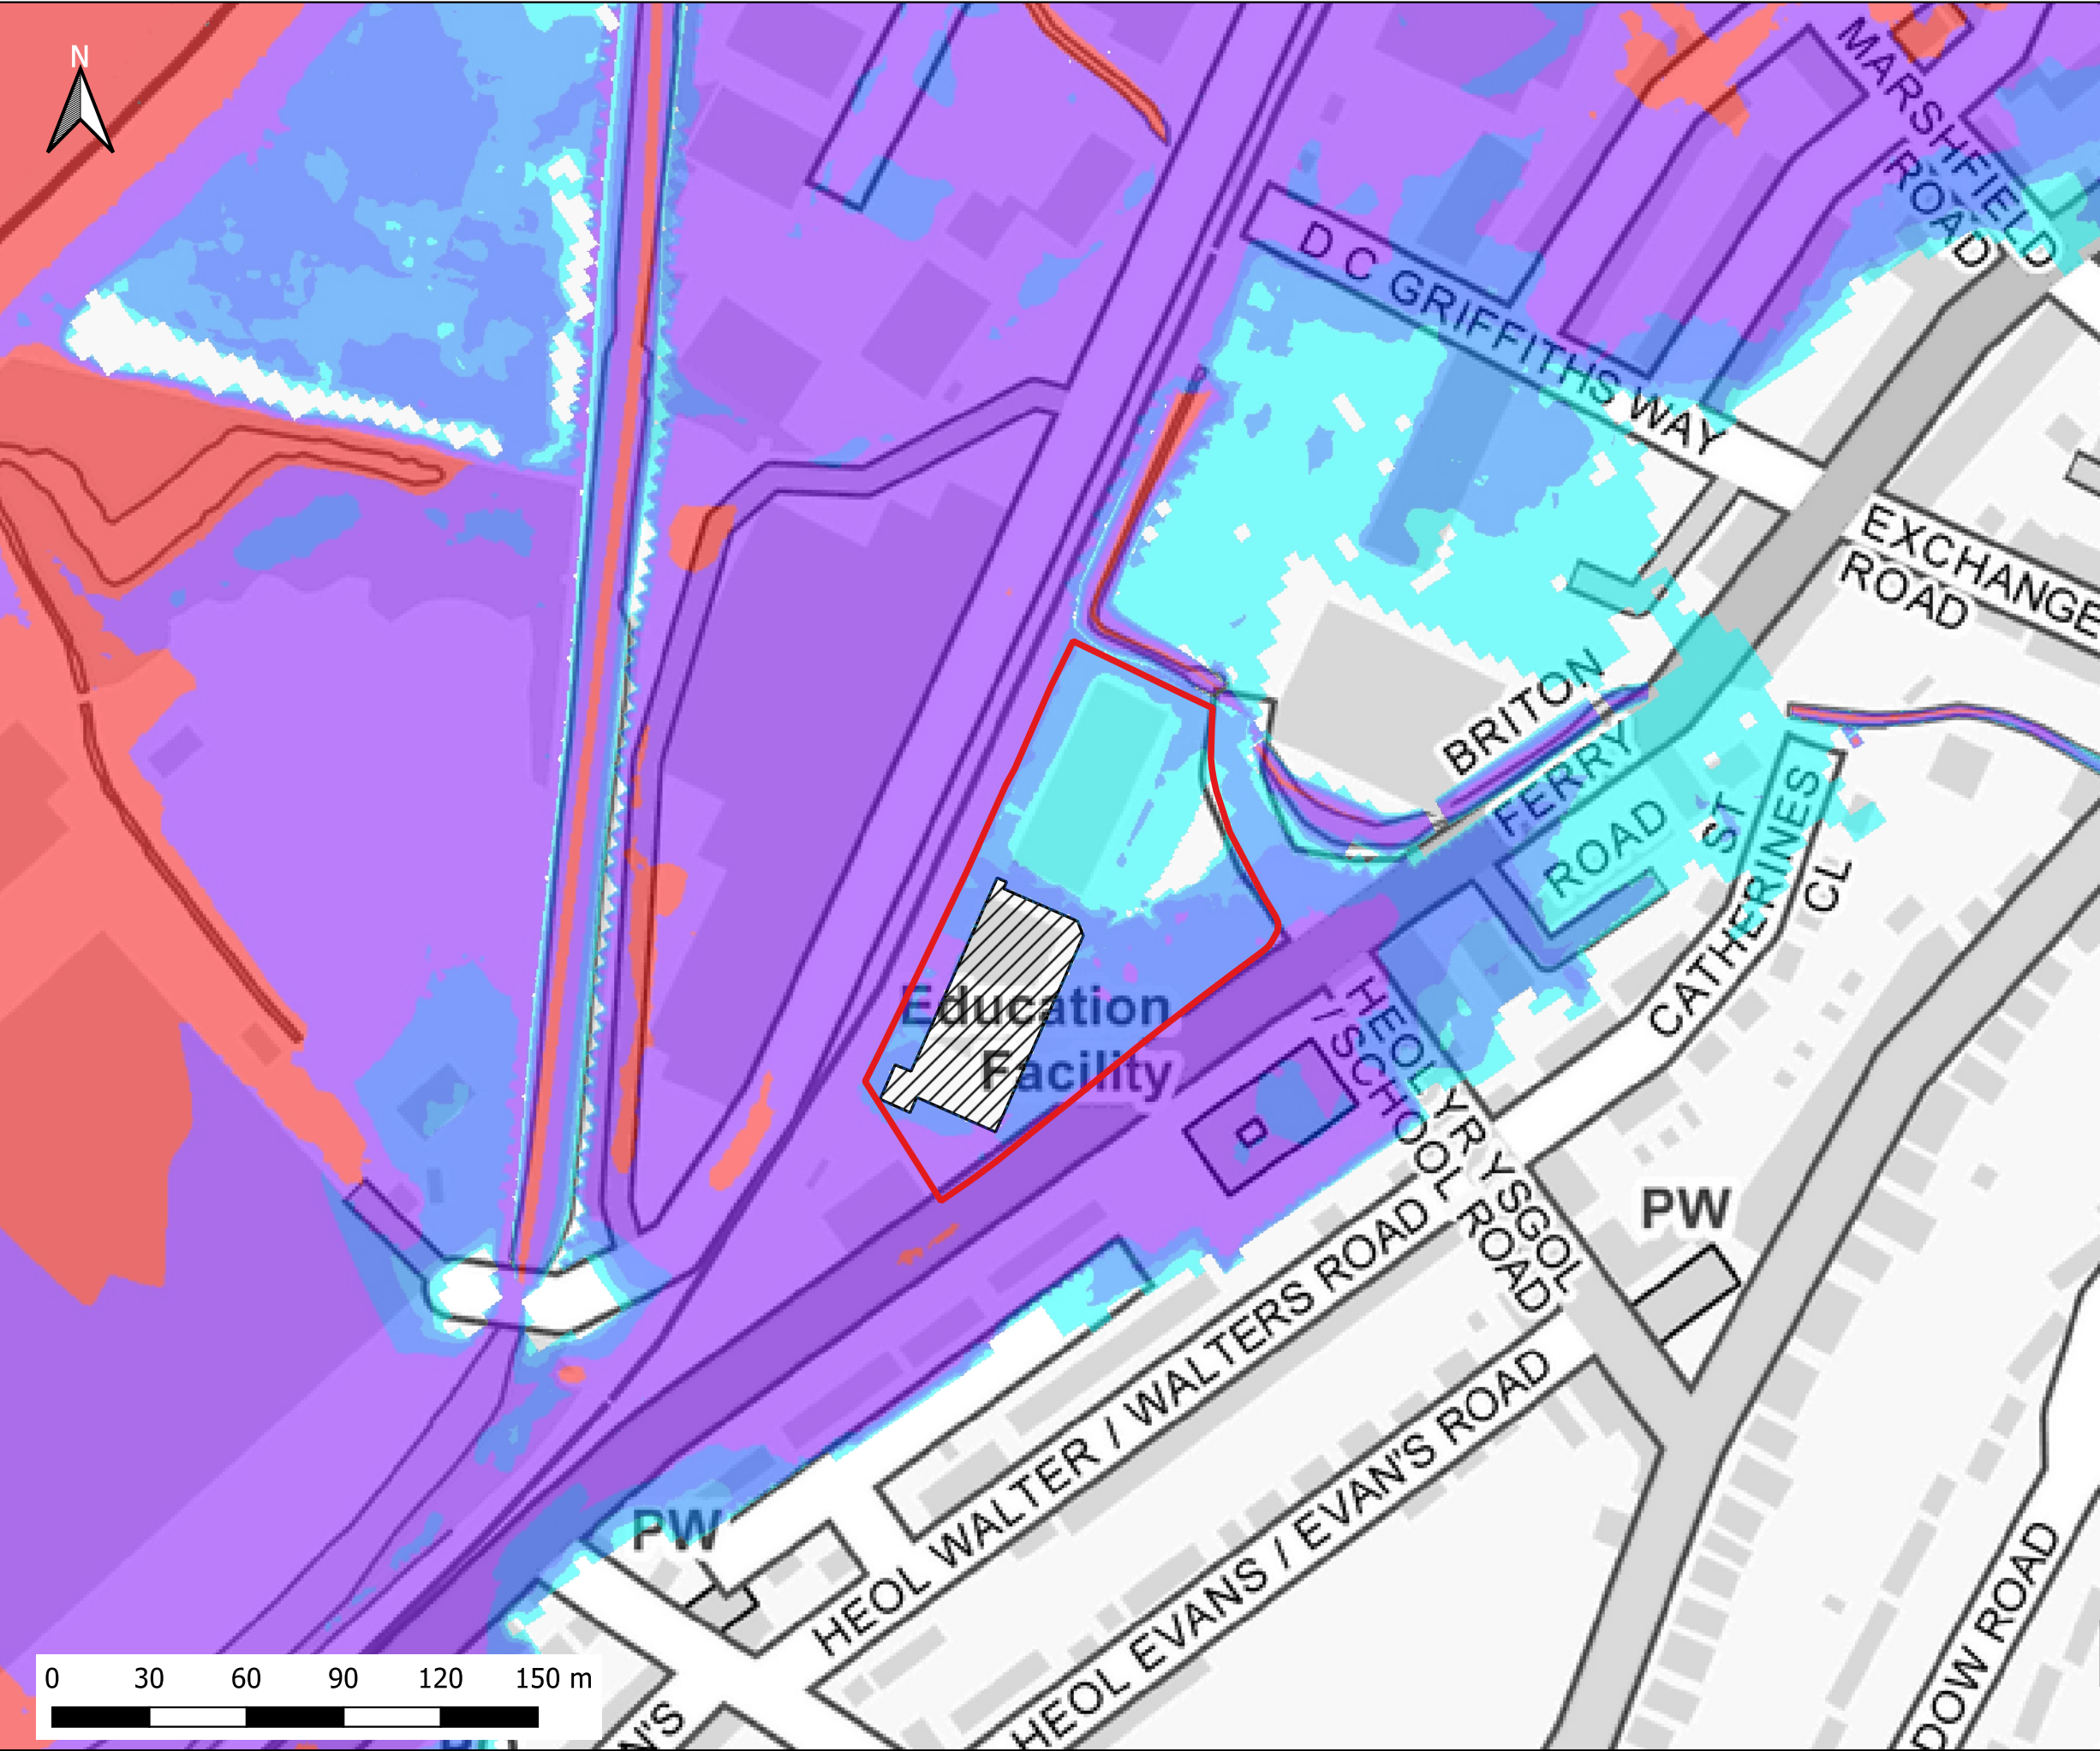

Notes:
1) All dimensions are in metres and all levels in metres above Ordnance Datum unless stated otherwise

LEGEND

Site Boundary

Proposed Store Extension

Maximum Flood Depth

≤ 0.3m

0.3m - 0.6m

0.6m - 1.2m

1.2m - 2.4m

> 2.4m

CLIENT:

www.waterco.co.uk

SCHEME:

Briton Ferry Road, Neath


PLOT TITLE:

Maximum Flood Depth
50%+CC30 AEP Plus 0.1% AEP Tidal Event
2100
Development Site Layout (DEV)

PLOT STATUS:		DATE:	
FINAL		08-06-2022	

DRAWN:	CHECKED:	APPROVED:	PLOT SCALE AT A3:
MF	SB	AW	1:2000


PLOT NAME:	REVISION:
13099-Q2CC30_T1000_2100_DEV_NC_d	-

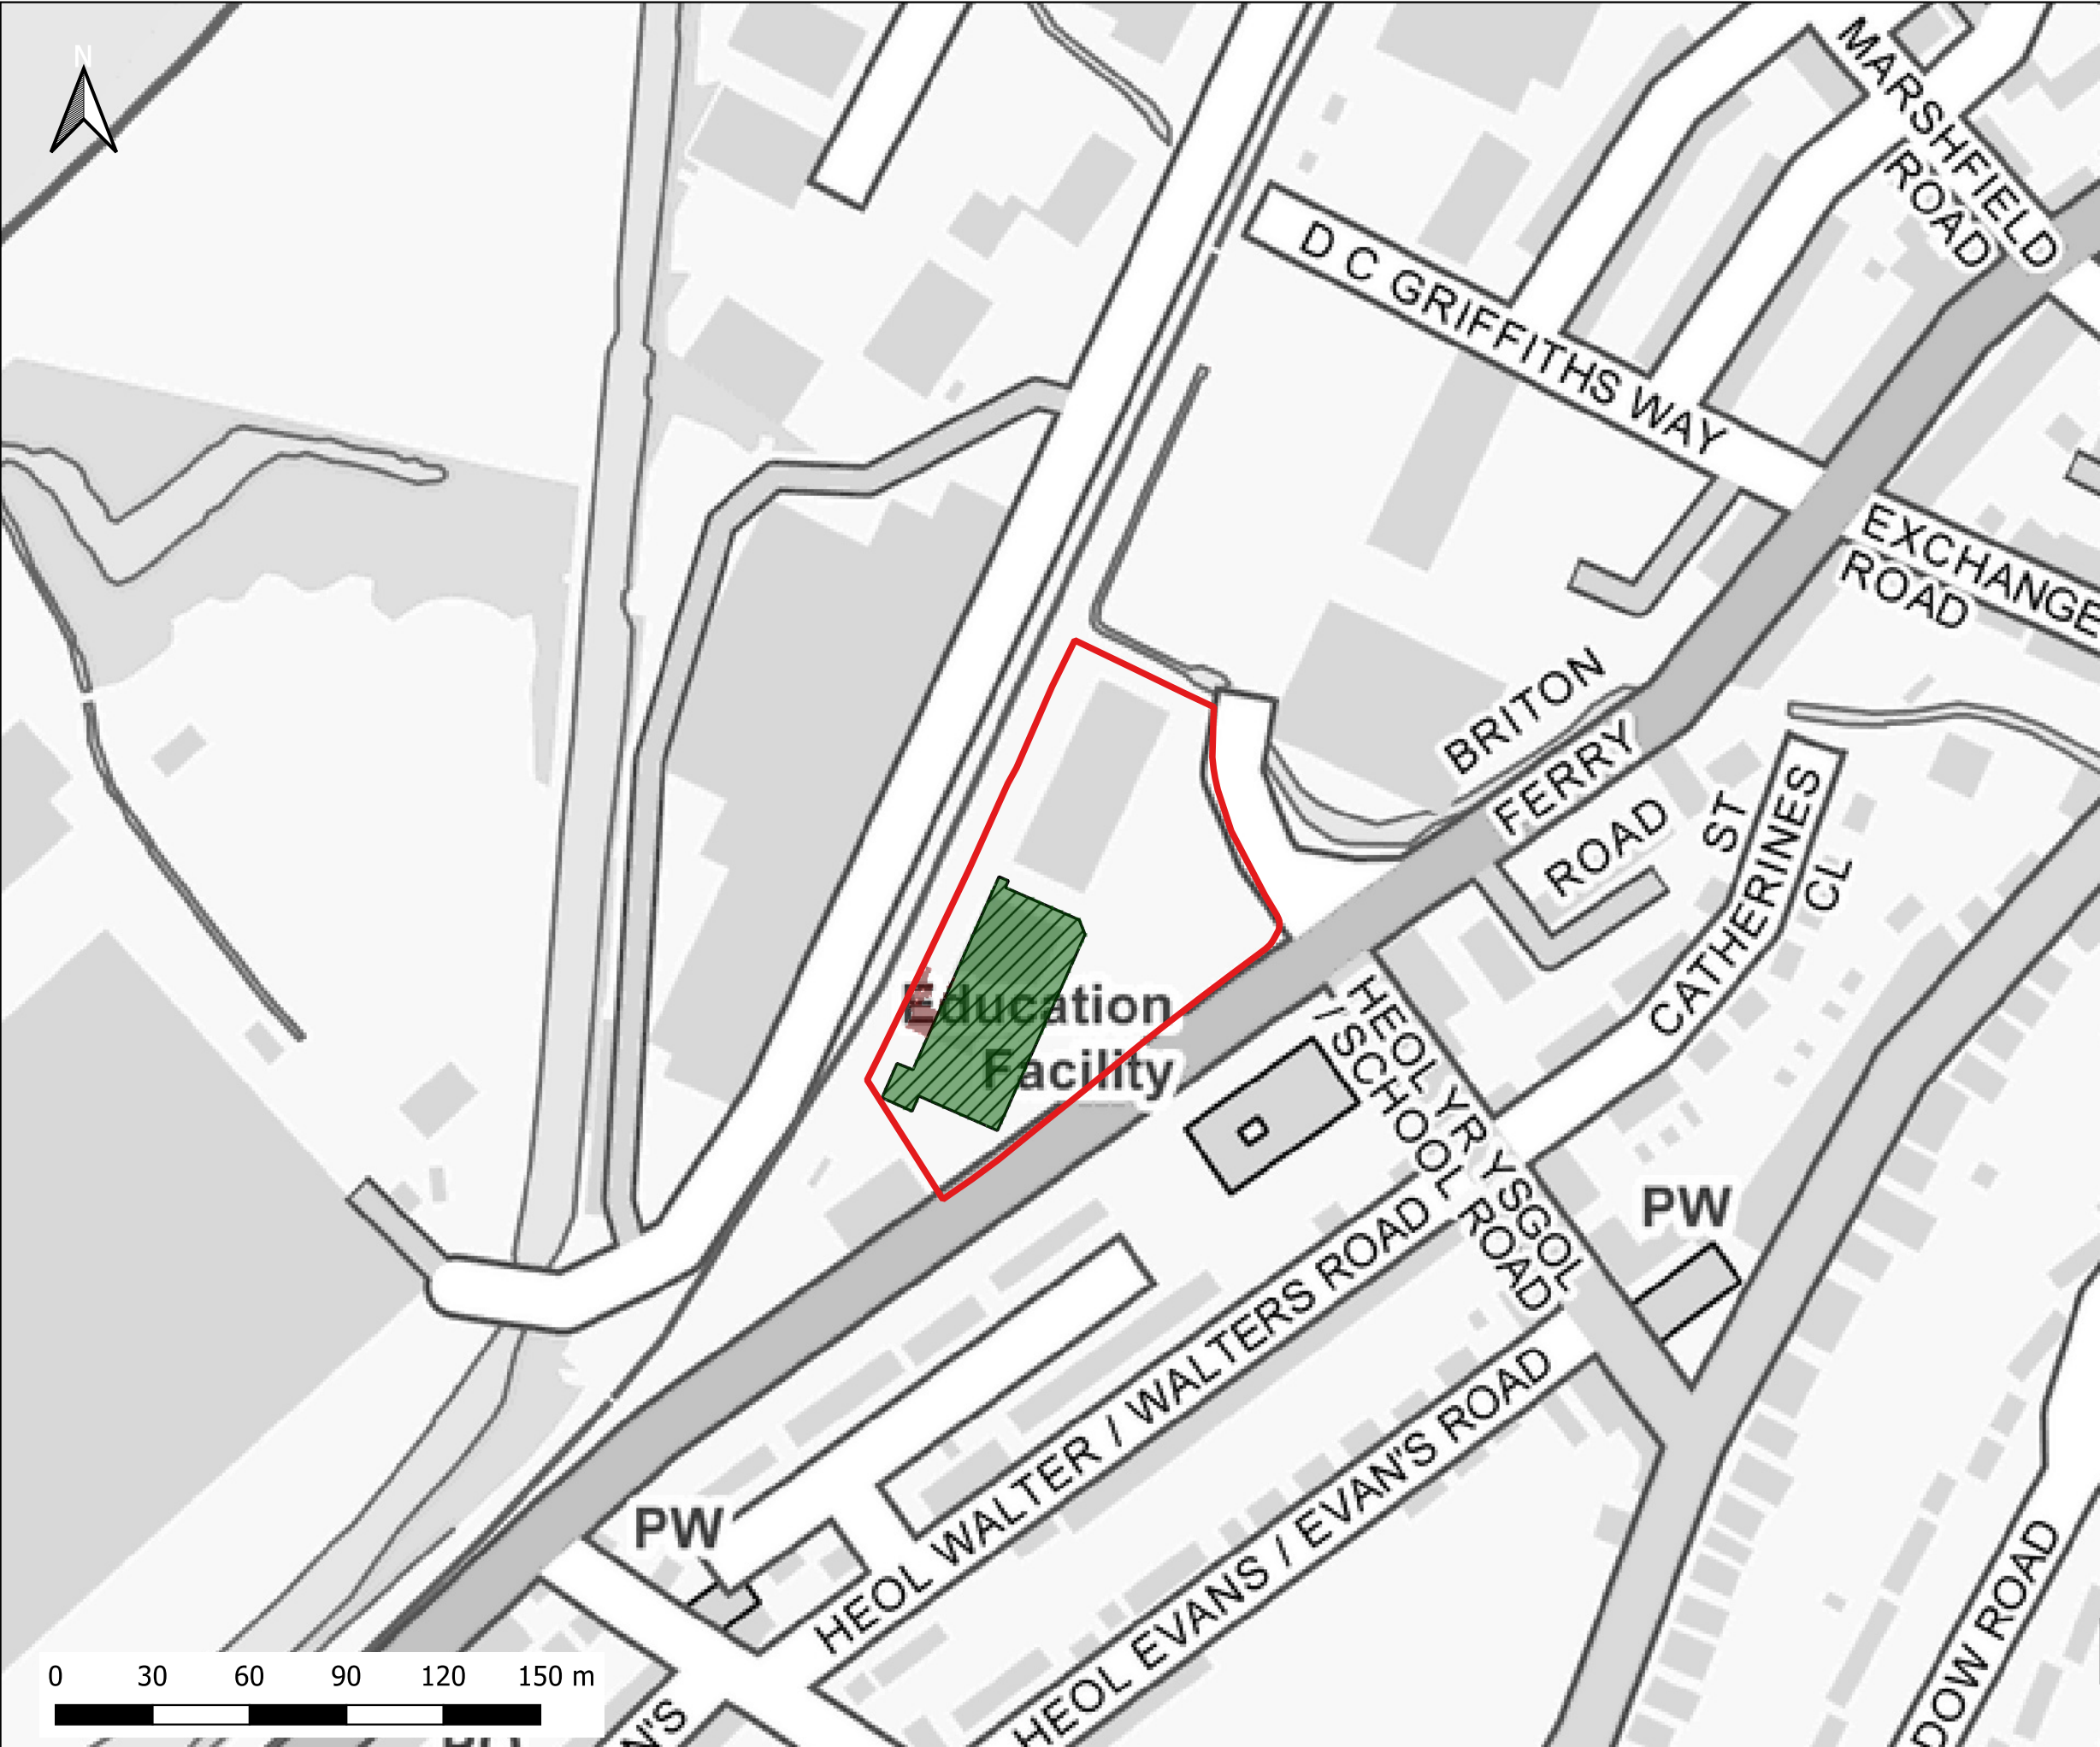

Notes:
1) All dimensions are in metres and all levels in metres above Ordnance Datum unless stated otherwise

LEGEND

- Site Boundary
- Proposed Store Extension
- Maximum Depth Variation**
 - > -100mm
 - 50mm to -100mm
 - 5mm to -50mm
 - No Change (+/- 5mm)
 - +5mm to +50mm
 - +50mm to +100mm
 - > +100mm

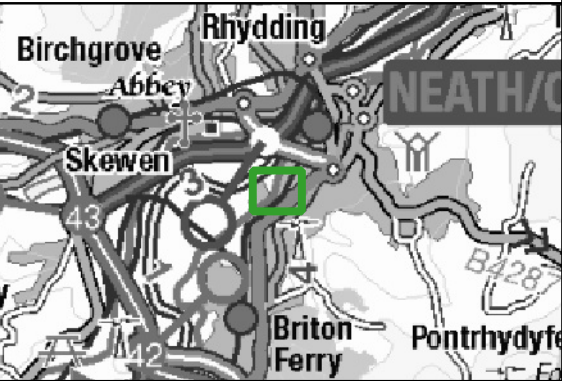

CLIENT:



SCHEME:


Briton Ferry Road, Neath

PLOT TITLE: Maximum Depth Difference
50%+CC30 AEP Plus 0.1% AEP Tidal Event
2100
DEV vs EXG

PLOT STATUS:	FINAL	DATE:	08-06-2022
--------------	-------	-------	------------

DRAWN:	CHECKED:	APPROVED:	PLOT SCALE AT A3:
MF	SB	AW	1:2000

PLOT NAME:	REVISION:
13099-Q2CC30_T1000_2100_DEV_EXG_DIFF	-

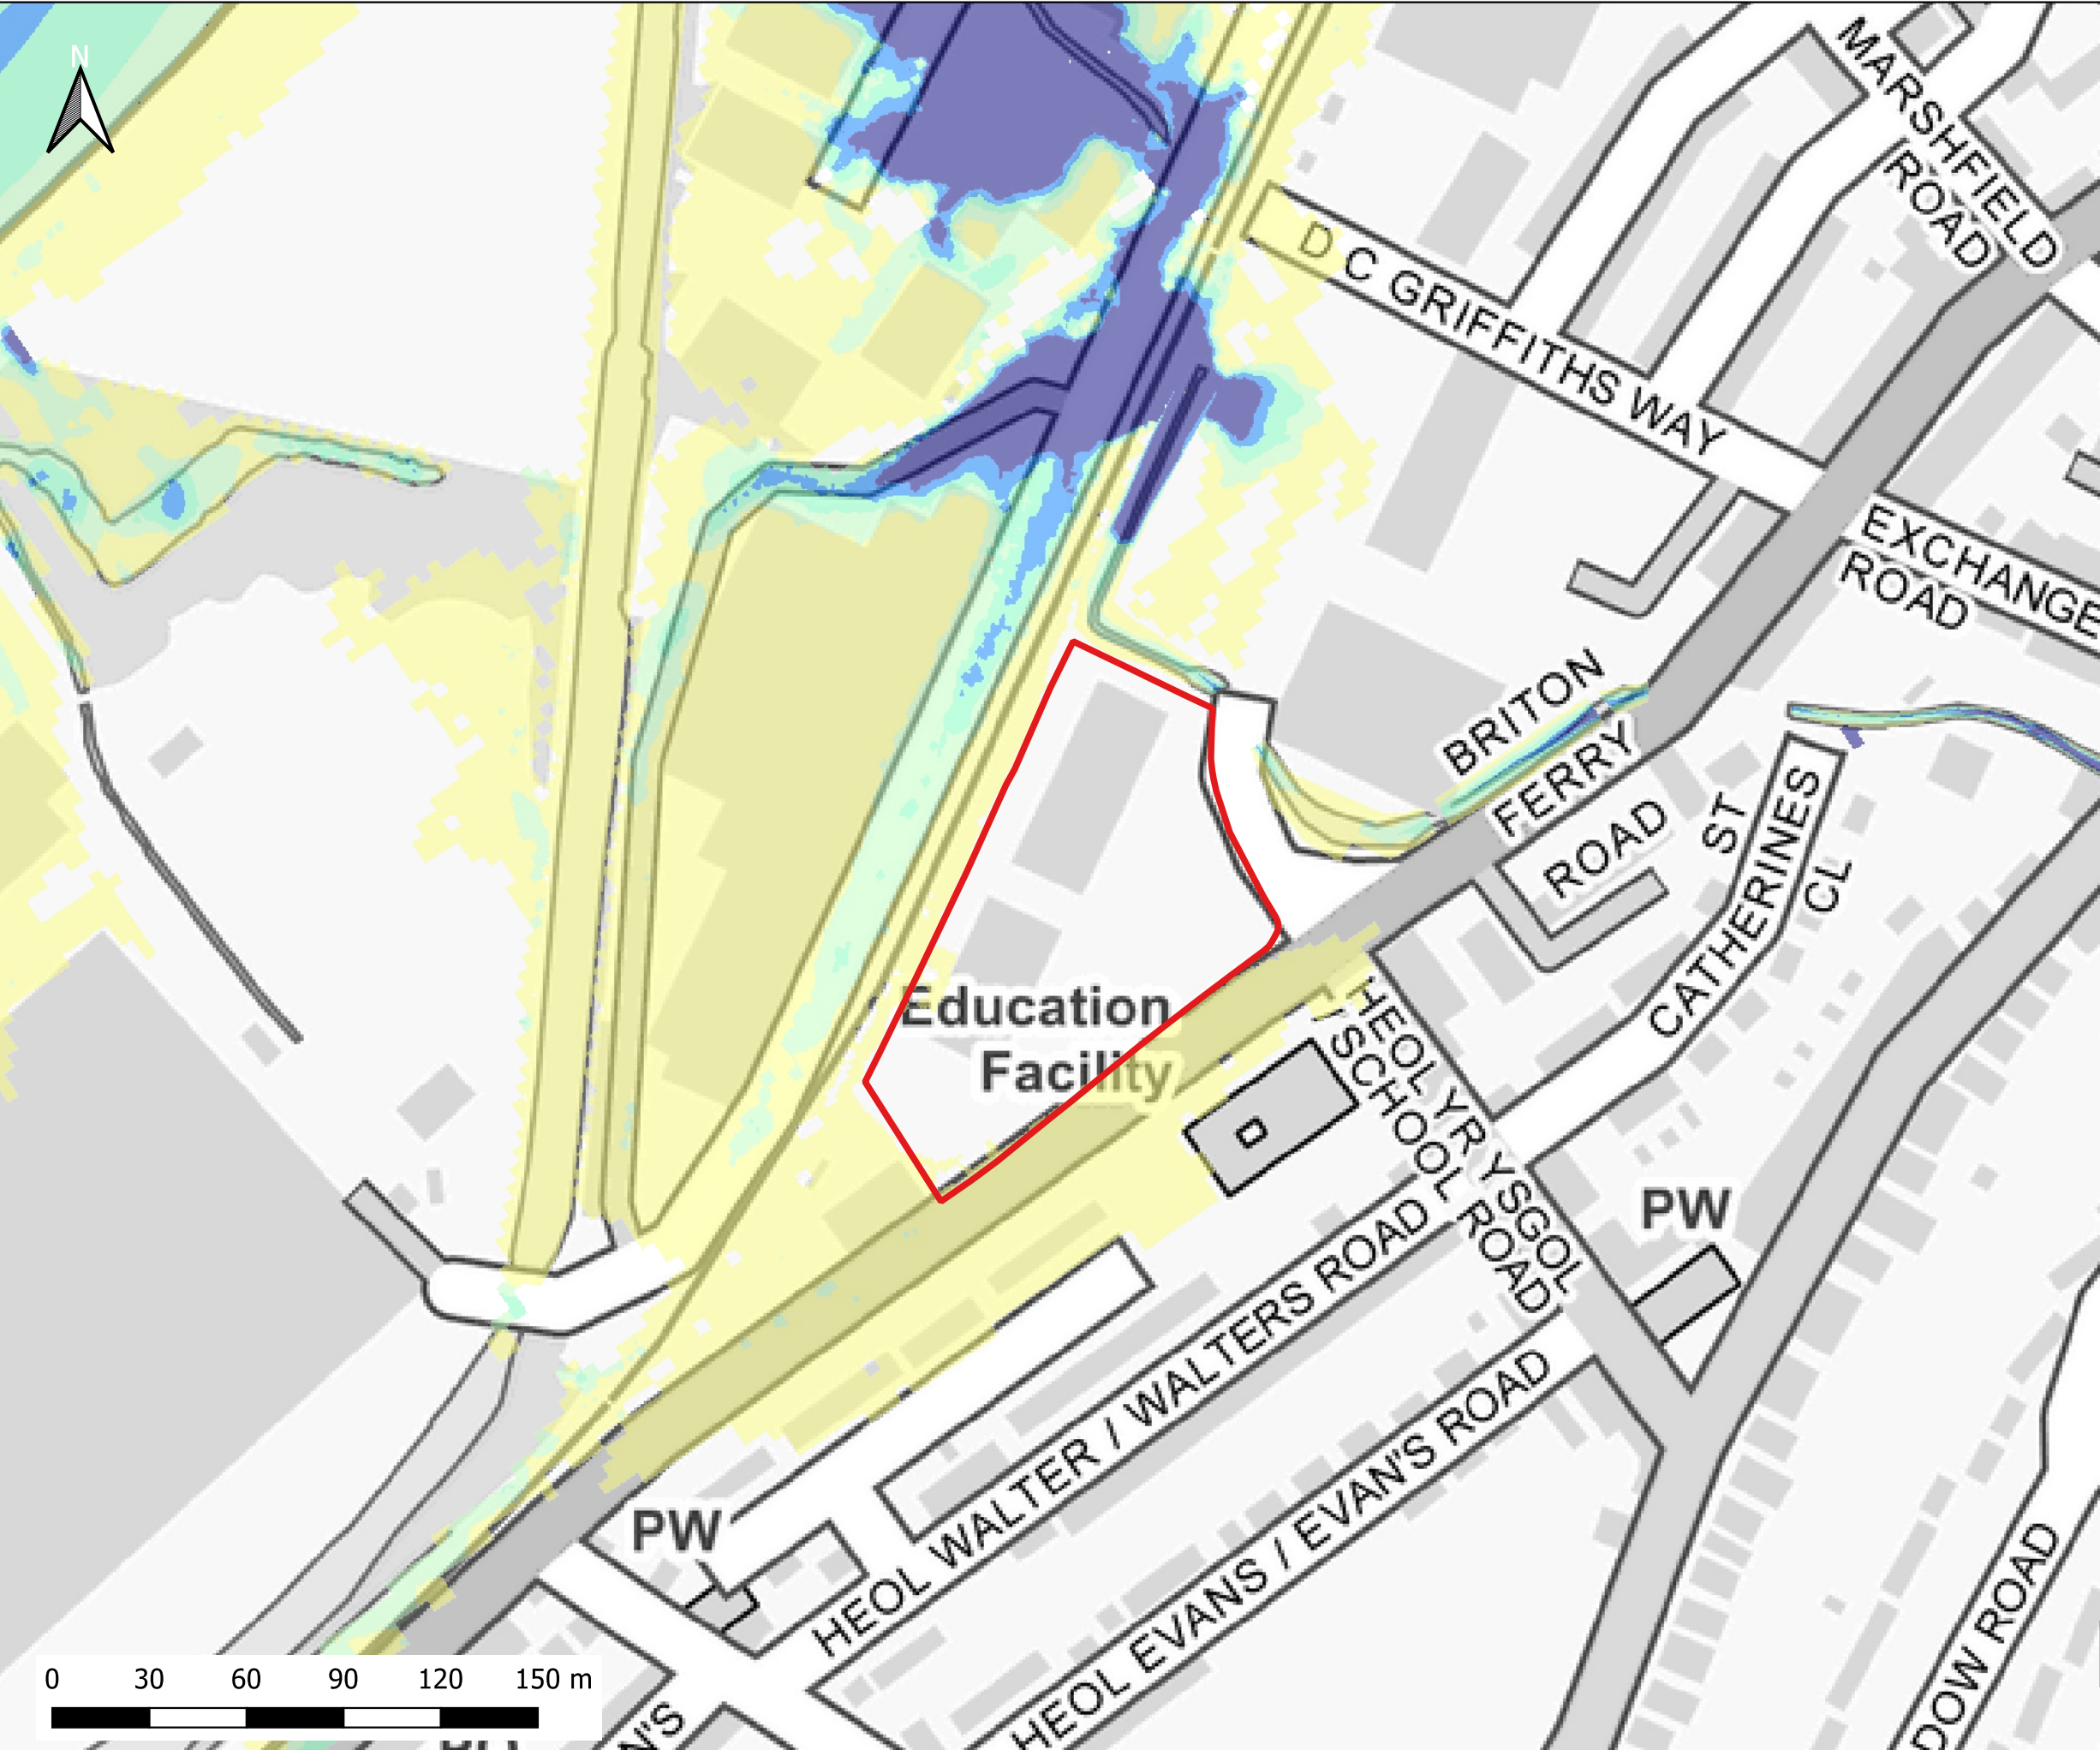

Notes:
1) All dimensions are in metres and all levels in metres above Ordnance Datum unless stated otherwise

LEGEND

Site Boundary

Maximum Velocity (m/s)

- 0.0 - 0.3
- 0.3 - 0.6
- 0.6 - 0.9
- 0.9 - 1.2
- > 1.2

CLIENT:

www.waterco.co.uk

SCHEME:

Briton Ferry Road, Neath


PLOT TITLE:

Maximum Flood Velocity
50% AEP Plus 2% AEP Tidal Event 2022
Existing Site Layout (EXG)

PLOT STATUS:		DATE:	
FINAL		08-06-2022	

DRAWN:	CHECKED:	APPROVED:	PLOT SCALE AT A3:
MF	SB	AW	1:2000

PLOT NAME:	REVISION:
13099-Q2_T50_EXG_NC_V	-

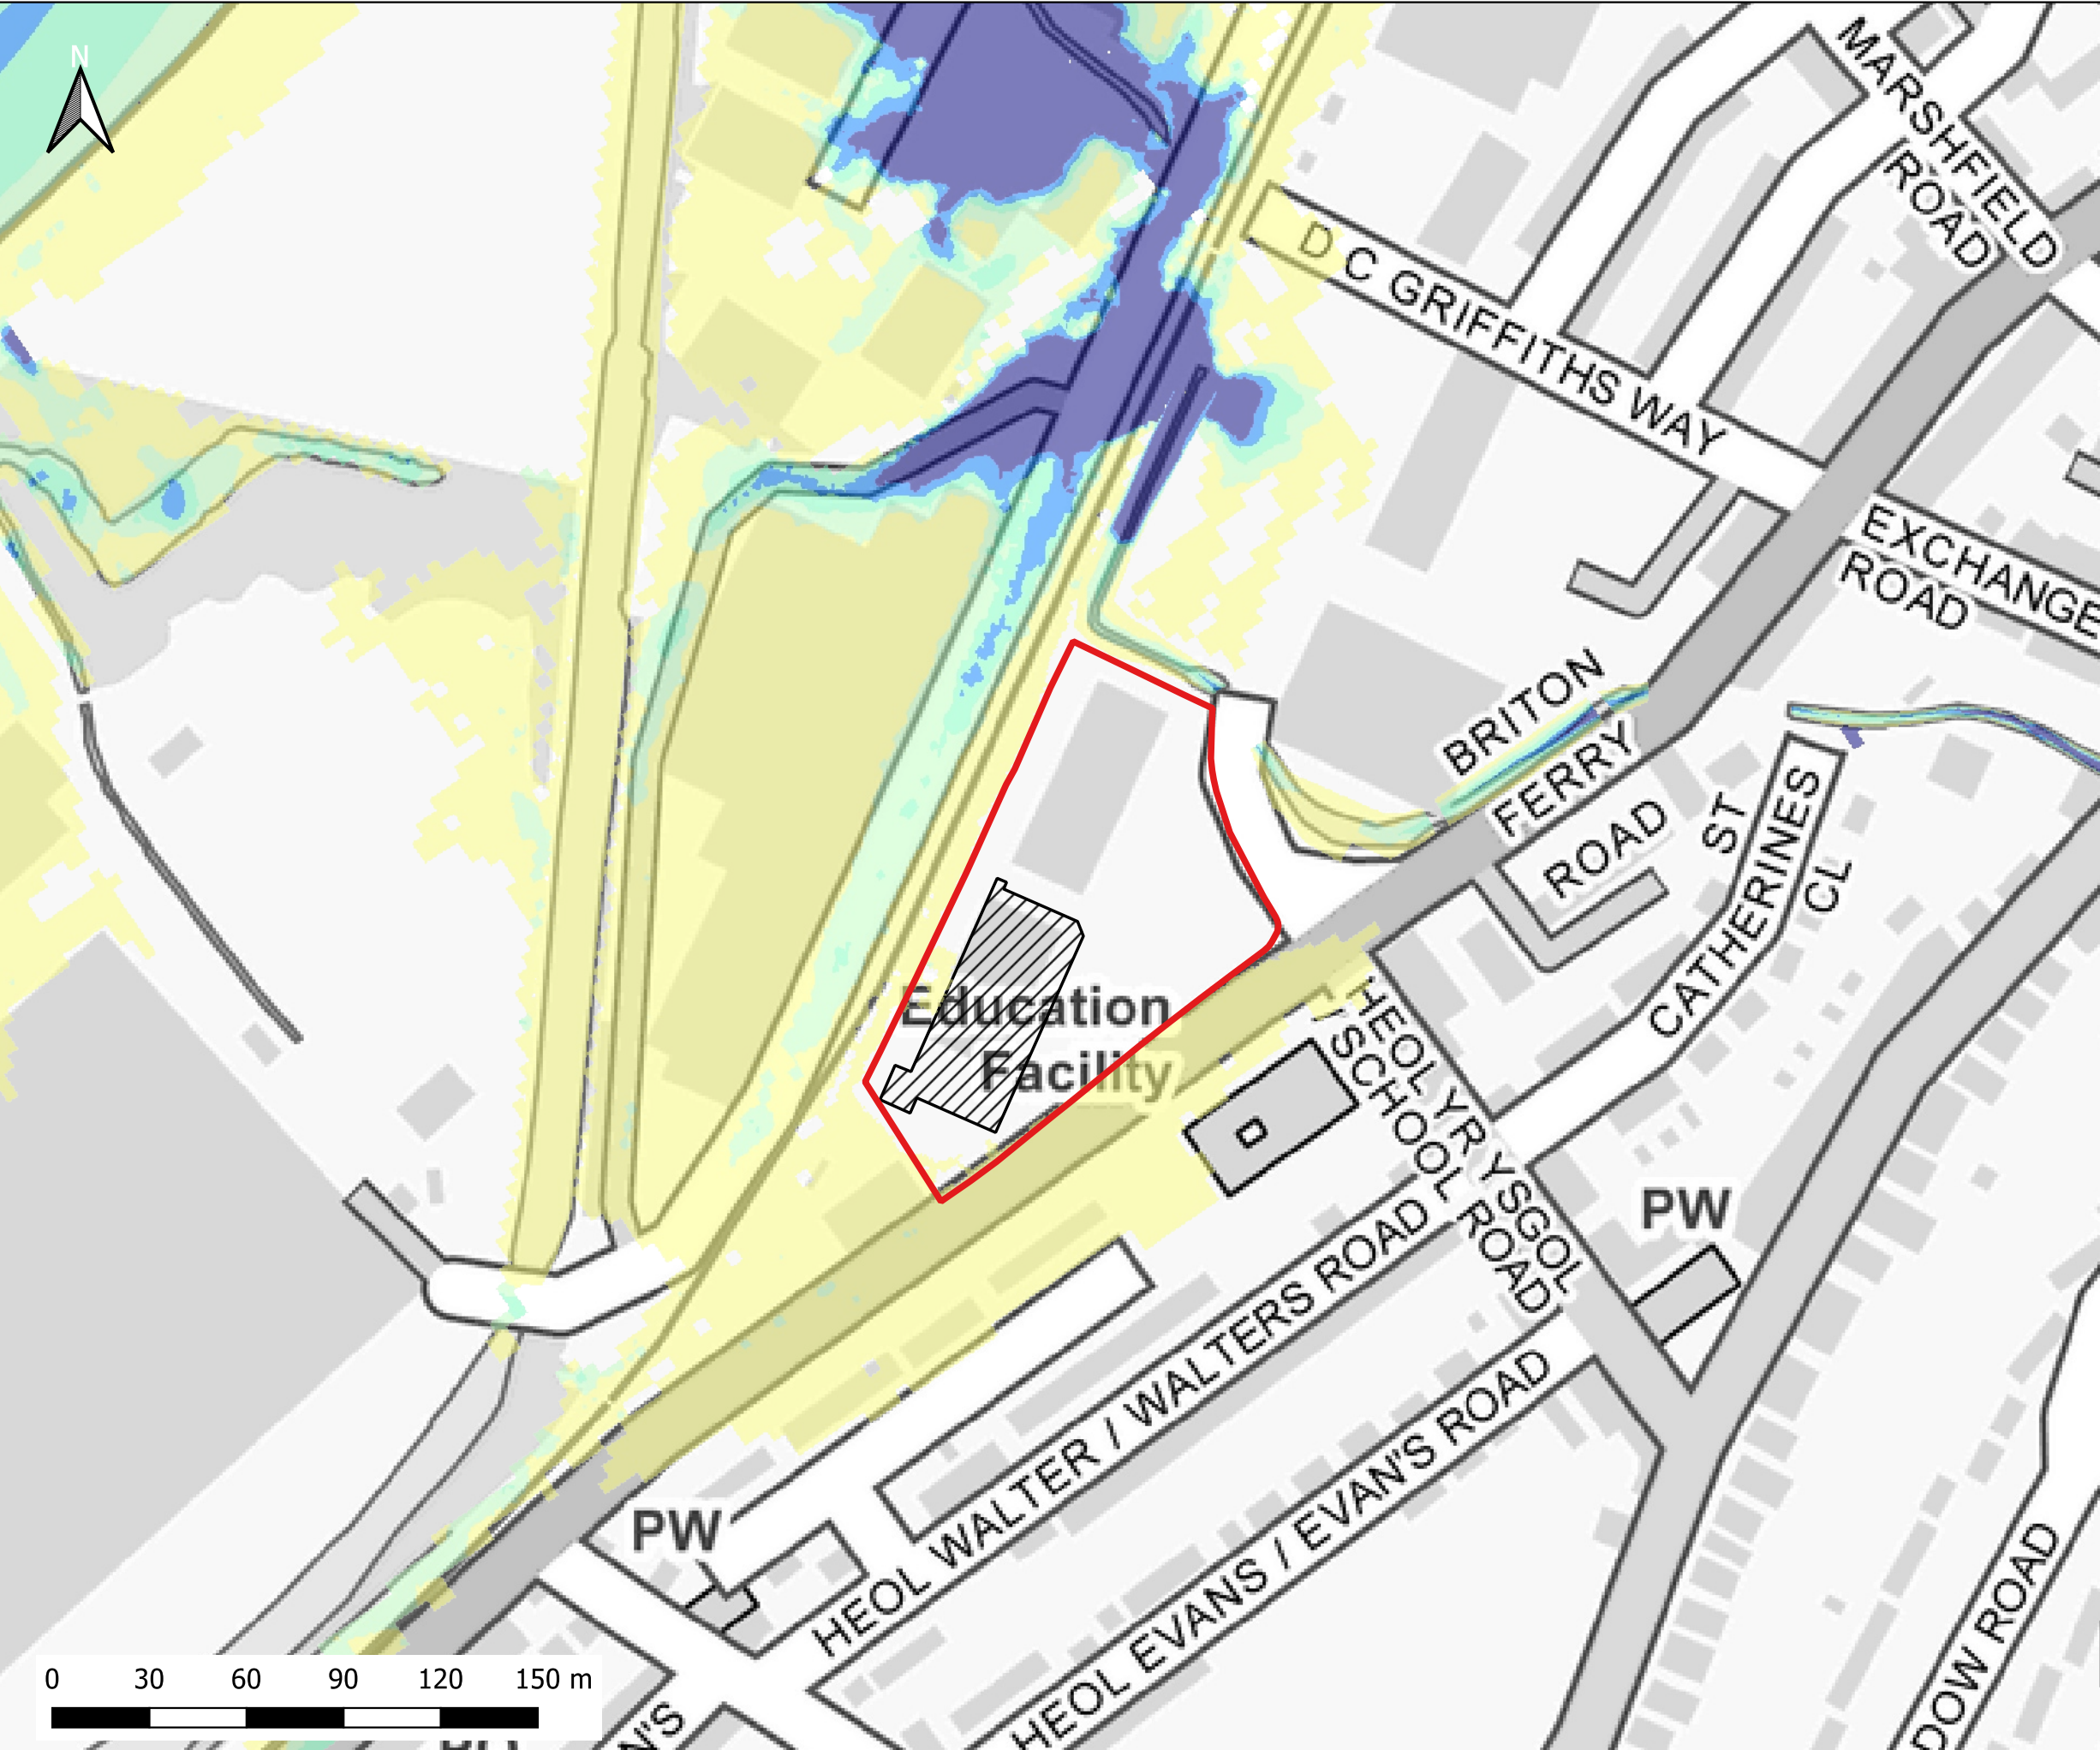

Notes:
1) All dimensions are in metres and all levels in metres above Ordnance Datum unless stated otherwise

LEGEND

Site Boundary

Proposed Store Extension

Maximum Velocity (m/s)

0.0 - 0.3

0.3 - 0.6

0.6 - 0.9

0.9 - 1.2

> 1.2

CLIENT:

waterco
www.waterco.co.uk


SCHEME:

Briton Ferry Road, Neath

PLOT TITLE:

Maximum Flood Velocity
50% AEP Plus 2% AEP Tidal Event 2022
Development Site Layout (DEV)

PLOT STATUS:		DATE:	
FINAL		08-06-2022	
DRAWN:	CHECKED:	APPROVED:	PLOT SCALE AT A3:
MF	SB	AW	1:2000
PLOT NAME:			REVISION:
13099-Q2_T50_DEV_NC_V			-

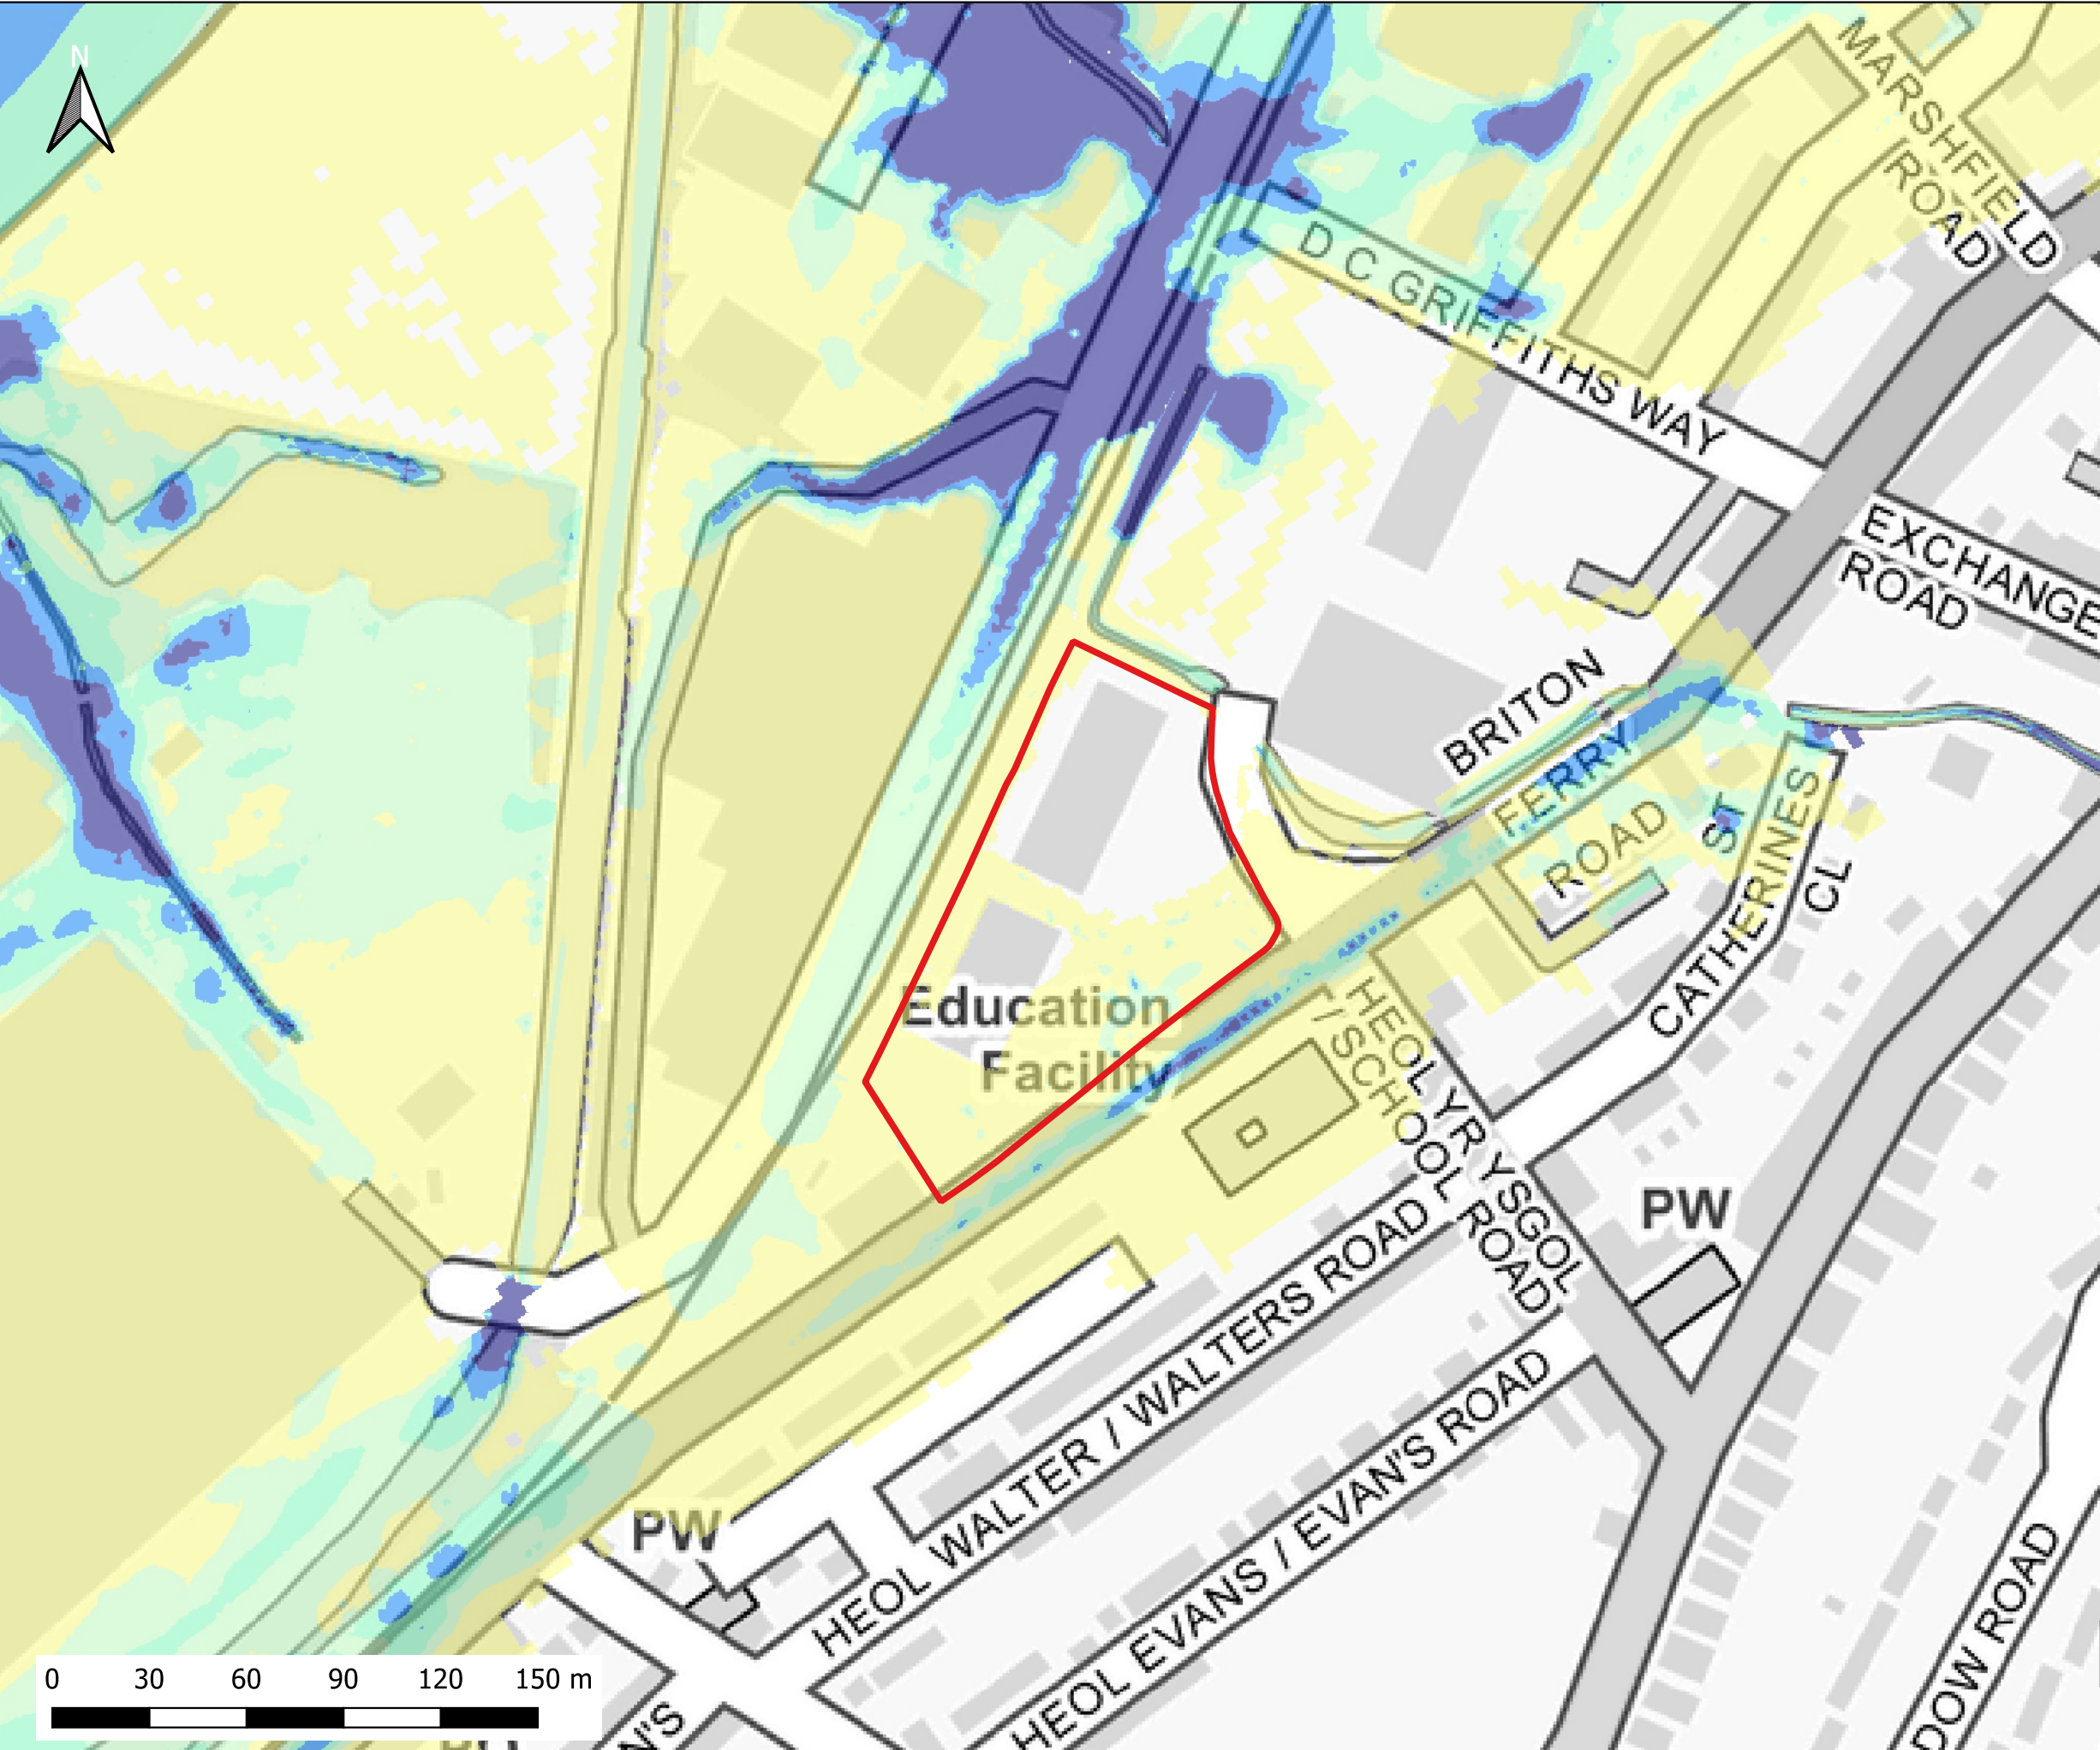

Notes:
1) All dimensions are in metres and all levels in metres above Ordnance Datum unless stated otherwise

LEGEND

Site Boundary

Maximum Velocity (m/s)

- 0.0 - 0.3
- 0.3 - 0.6
- 0.6 - 0.9
- 0.9 - 1.2
- > 1.2

CLIENT:

www.waterco.co.uk

SCHEME:

Briton Ferry Road, Neath


PLOT TITLE:

Maximum Flood Velocity
50%+CC30 AEP Plus 2% AEP Tidal Event 2100
Existing Site Layout (EXG)

PLOT STATUS:		DATE:	
FINAL		08-06-2022	

DRAWN:	CHECKED:	APPROVED:	PLOT SCALE AT A3:
MF	SB	AW	1:2000

PLOT NAME:	REVISION:
13099-Q2CC30_T50_2100_EXG_NC_V	-

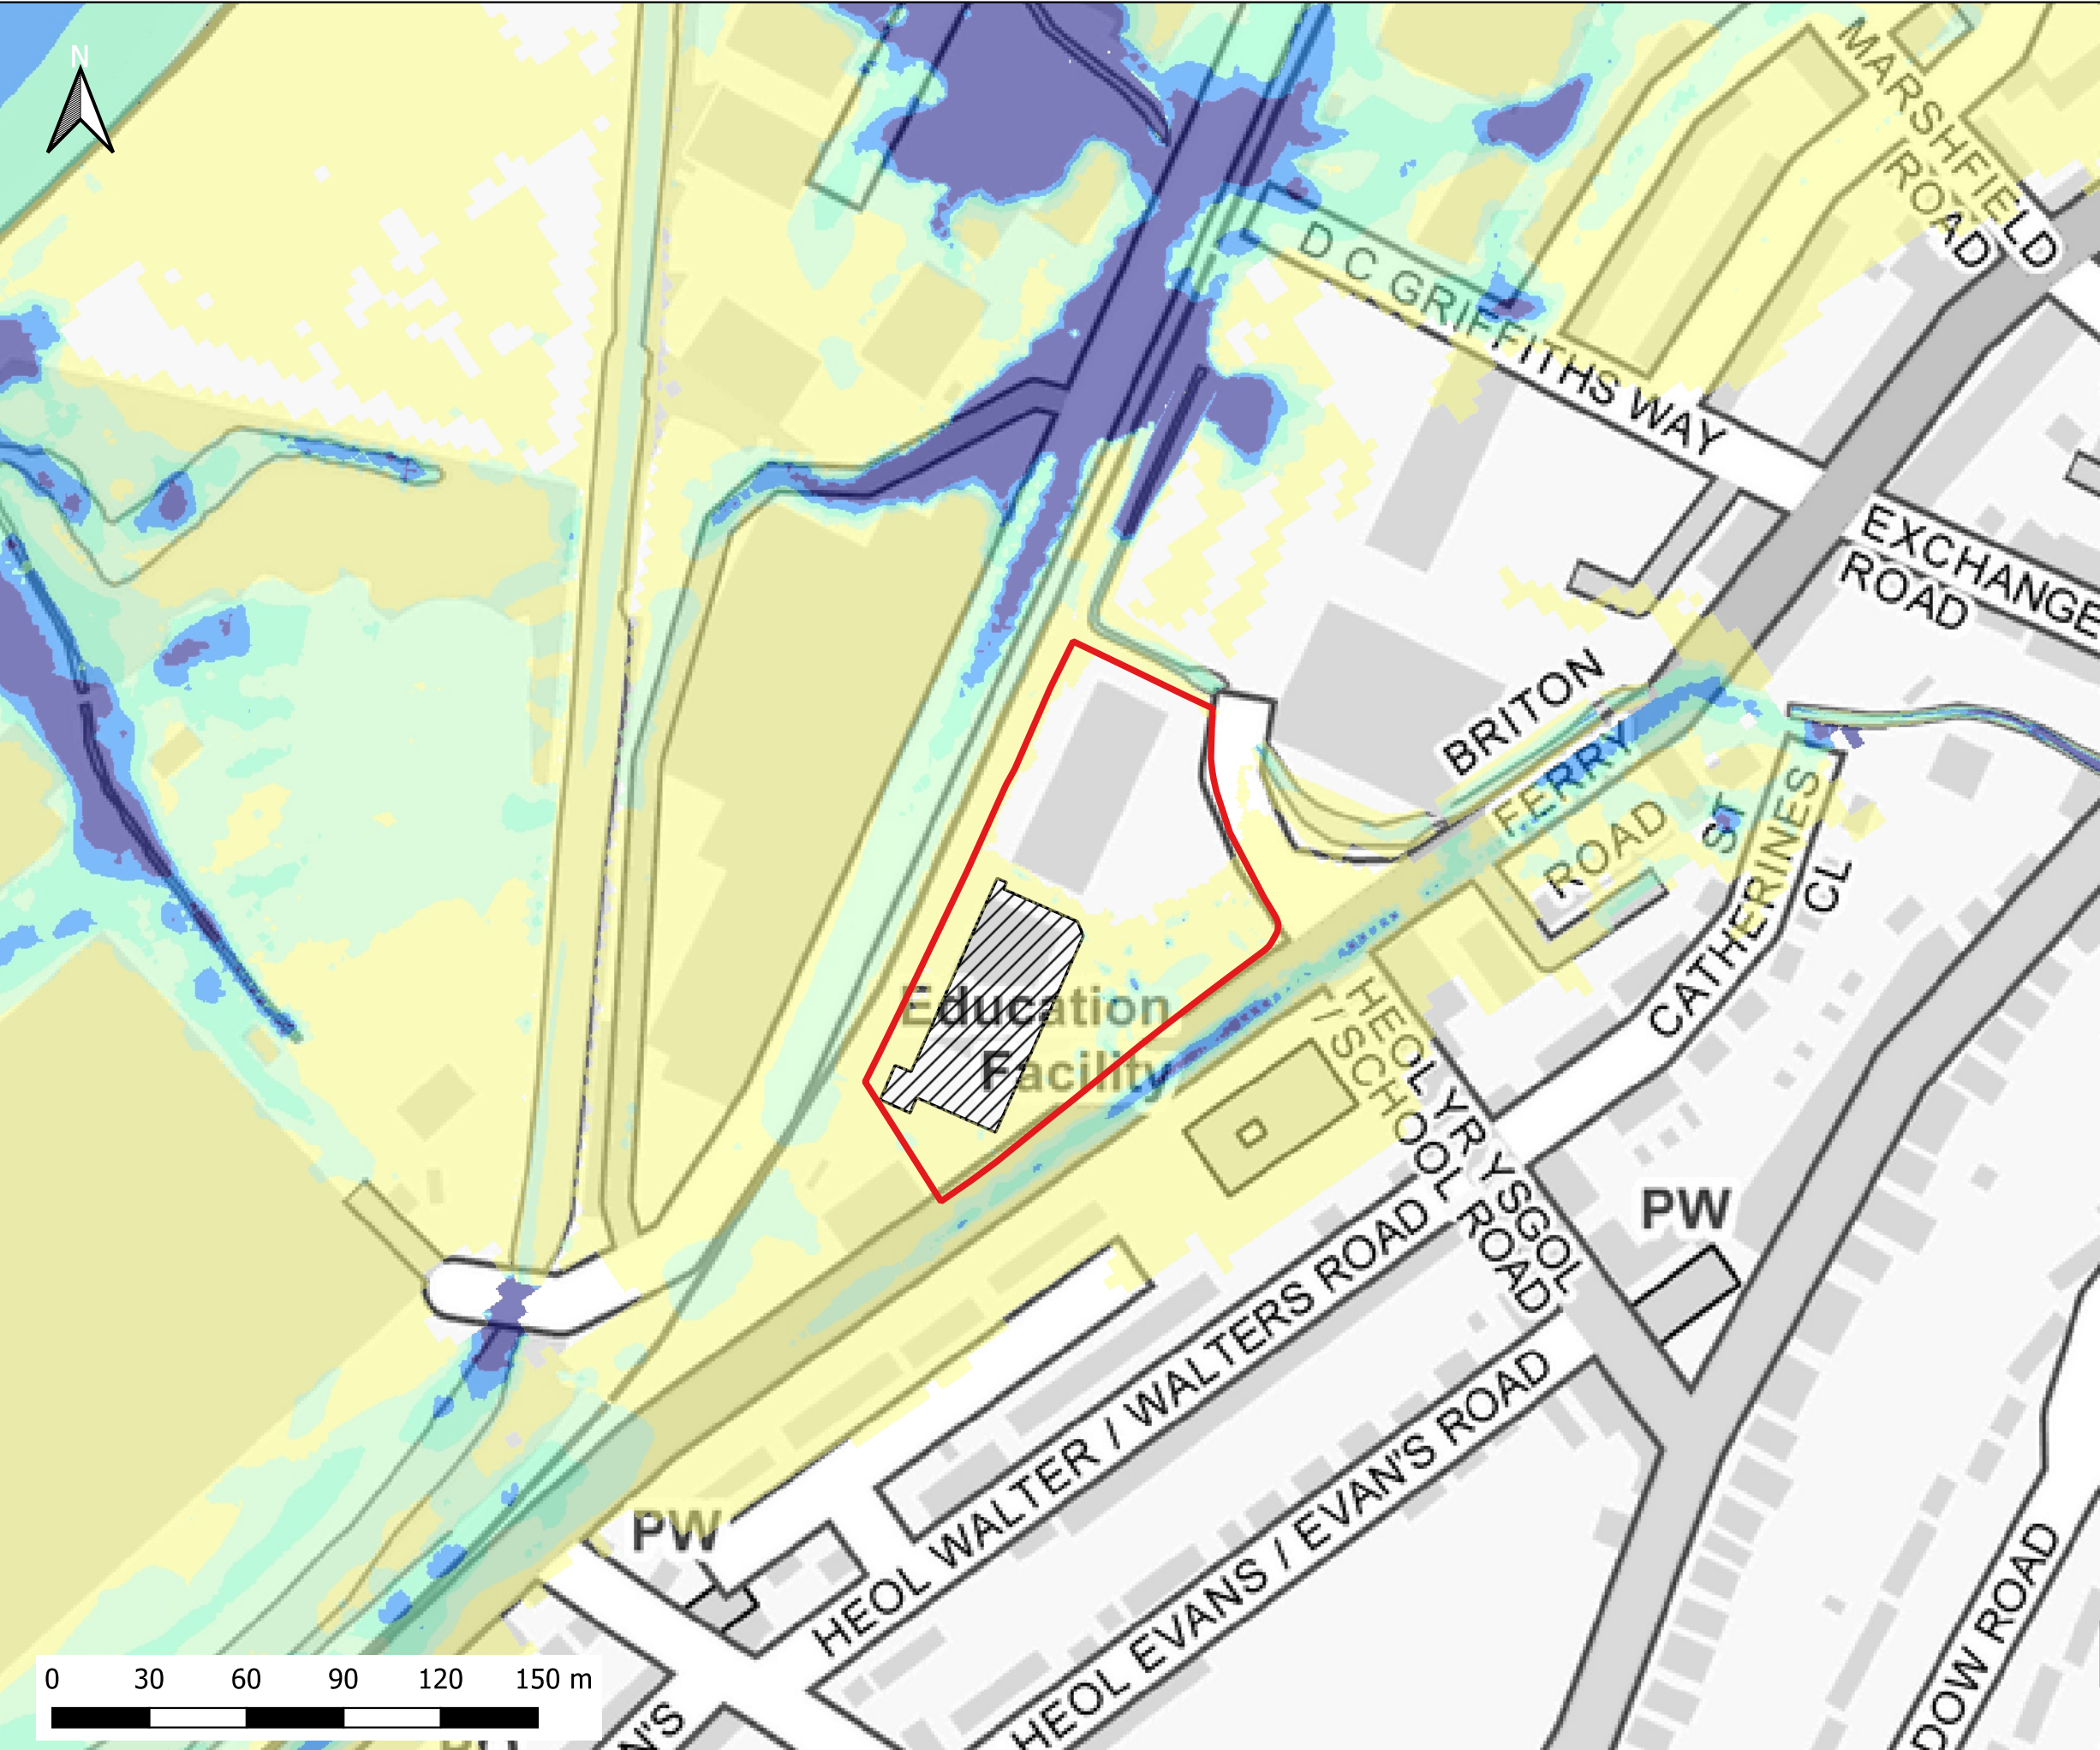

Notes:
1) All dimensions are in metres and all levels in metres above Ordnance Datum unless stated otherwise

LEGEND

Site Boundary

Proposed Store Extension

Maximum Velocity (m/s)

- 0.0 - 0.3
- 0.3 - 0.6
- 0.6 - 0.9
- 0.9 - 1.2
- > 1.2

CLIENT:

waterco
www.waterco.co.uk

SCHEME:

Briton Ferry Road, Neath


PLOT TITLE:

Maximum Flood Velocity
50%+CC30 AEP Plus 2% AEP Tidal Event 2100
Development Site Layout (DEV)

PLOT STATUS:		DATE:	
FINAL		08-06-2022	

DRAWN:	CHECKED:	APPROVED:	PLOT SCALE AT A3:
MF	SB	AW	1:2000

PLOT NAME:		REVISION:	
13099-Q2CC30_T50_2100_DEV_NC_V		-	

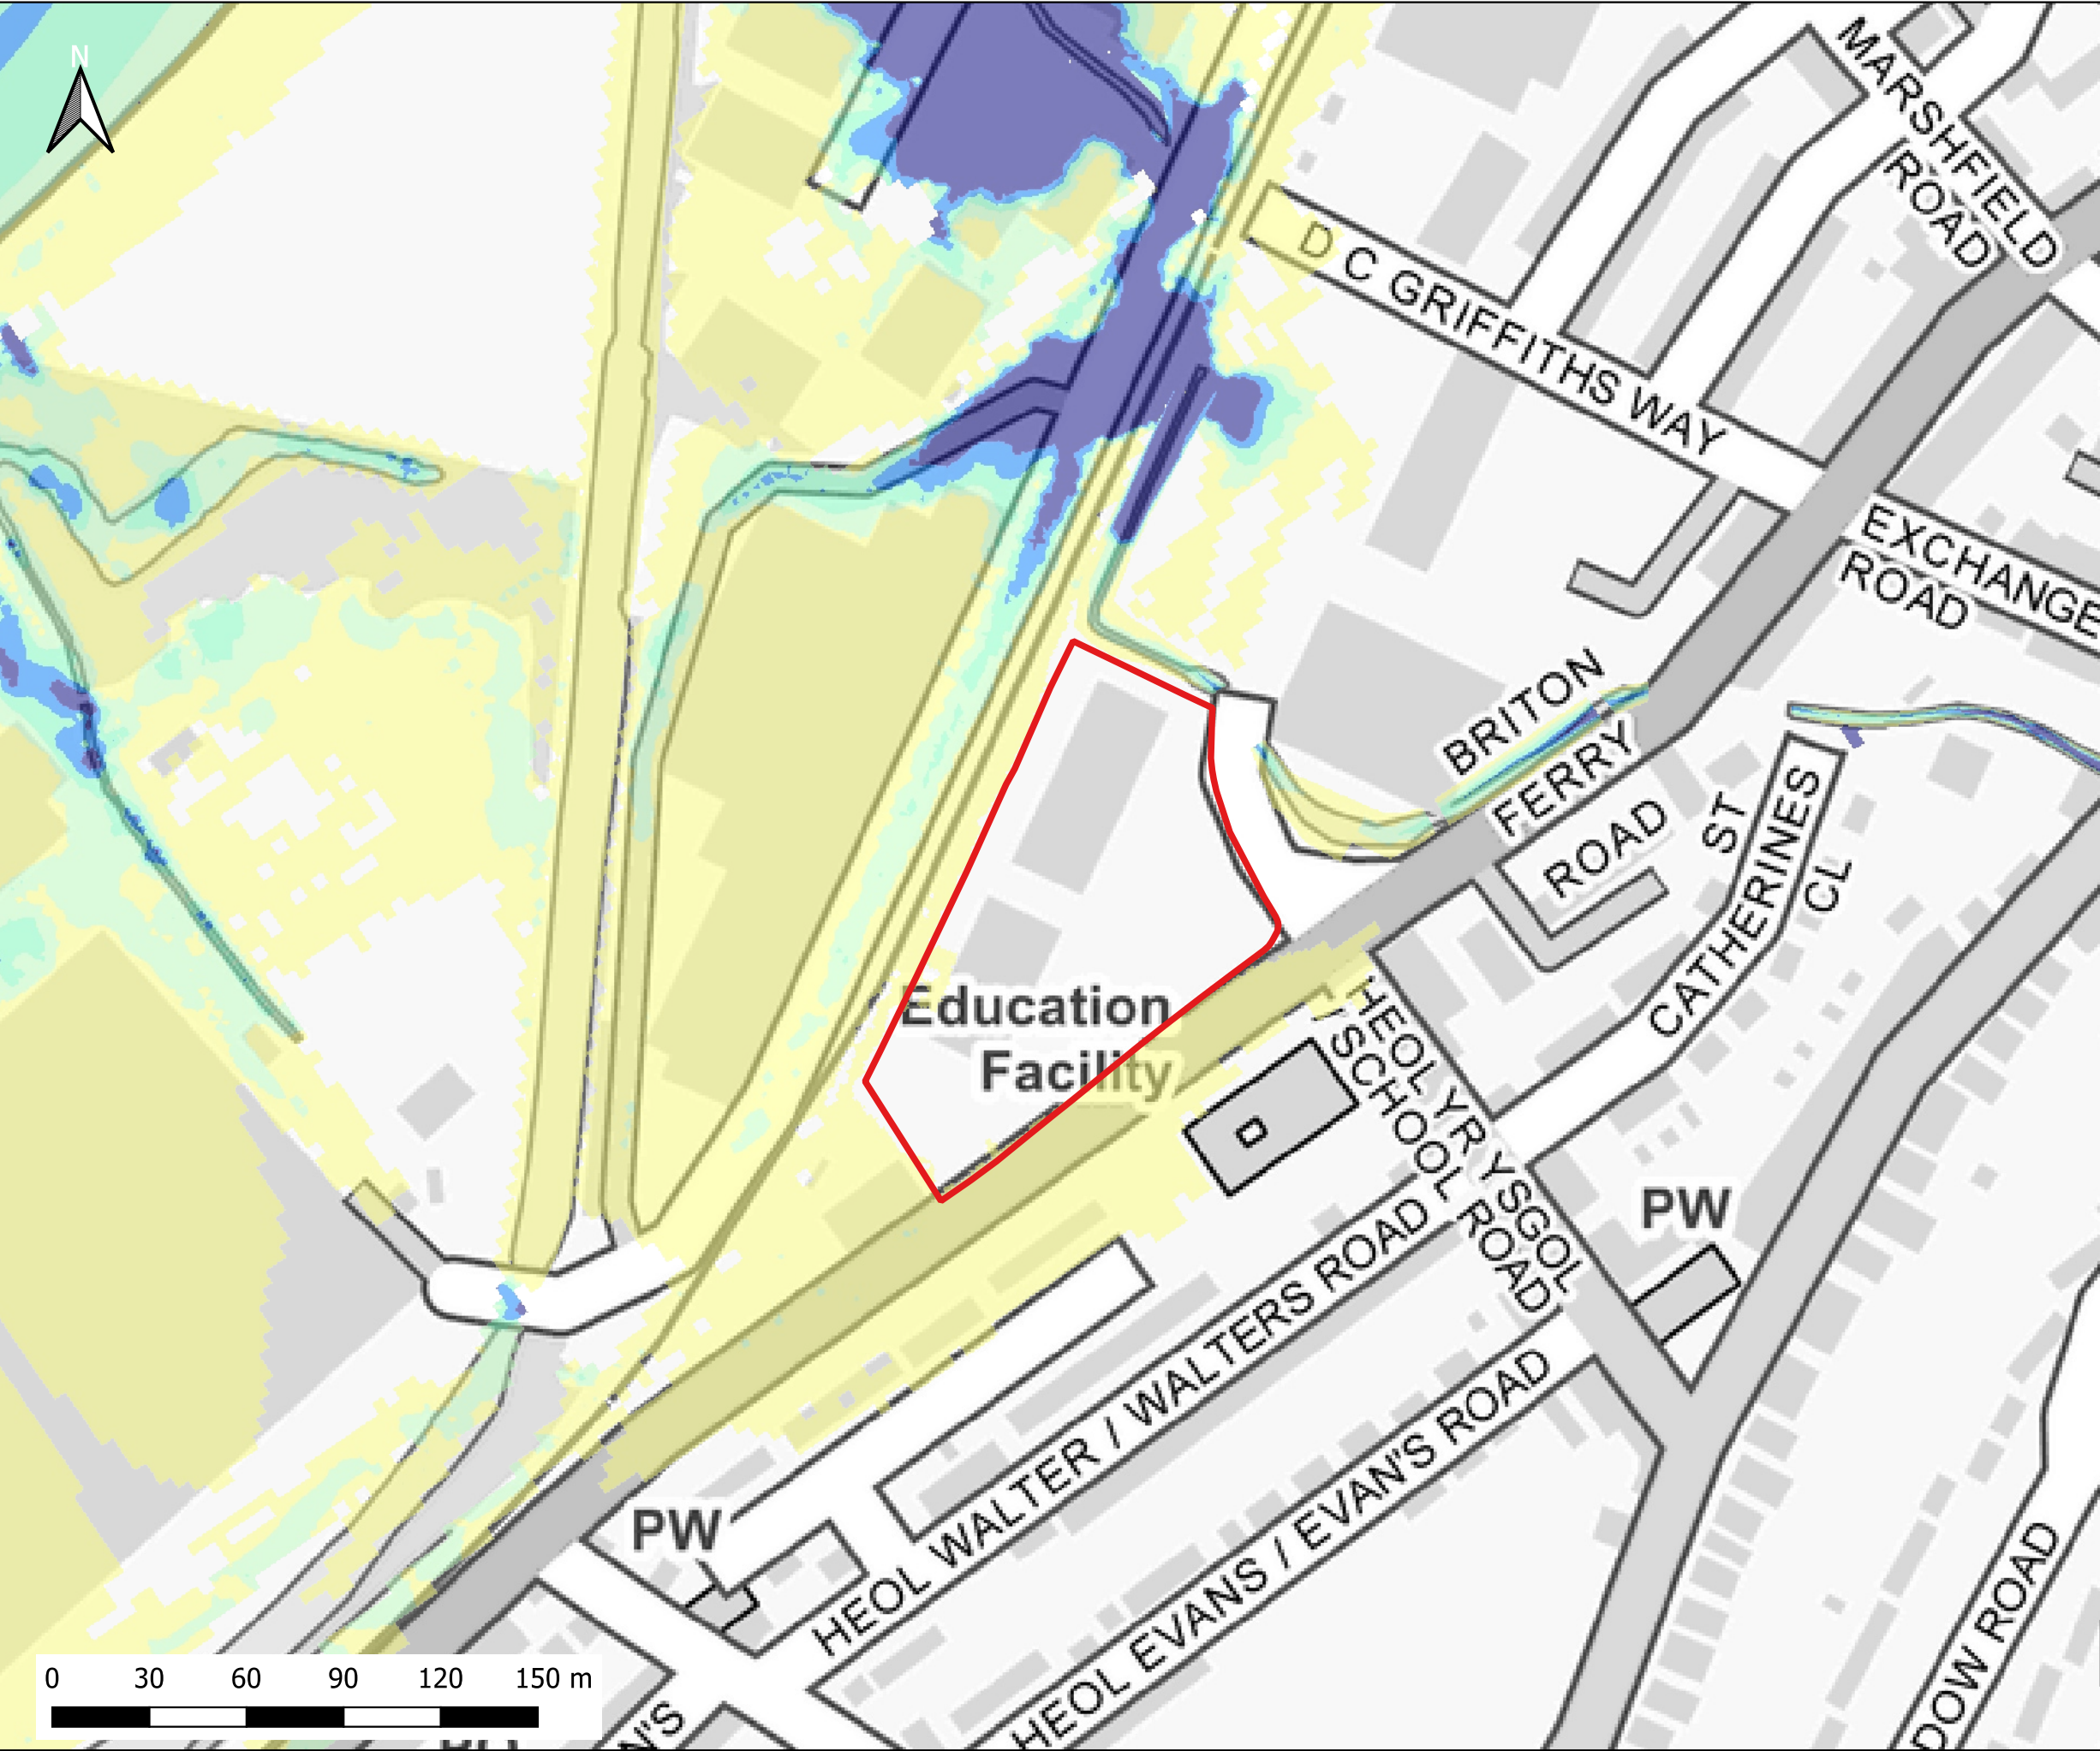

Notes:
1) All dimensions are in metres and all levels in metres above Ordnance Datum unless stated otherwise

LEGEND

Site Boundary

Maximum Velocity (m/s)

- 0.0 - 0.3
- 0.3 - 0.6
- 0.6 - 0.9
- 0.9 - 1.2
- > 1.2

CLIENT:

waterco
www.waterco.co.uk

SCHEME:

Briton Ferry Road, Neath


PLOT TITLE:

Maximum Flood Velocity
50% AEP Plus 0.5% AEP Tidal Event 2022
Existing Site Layout (EXG)

PLOT STATUS:		DATE:	
FINAL		08-06-2022	

DRAWN:	CHECKED:	APPROVED:	PLOT SCALE AT A3:
MF	SB	AW	1:2000

PLOT NAME:		REVISION:
13099-Q2_T200_EXG_NC_V		-

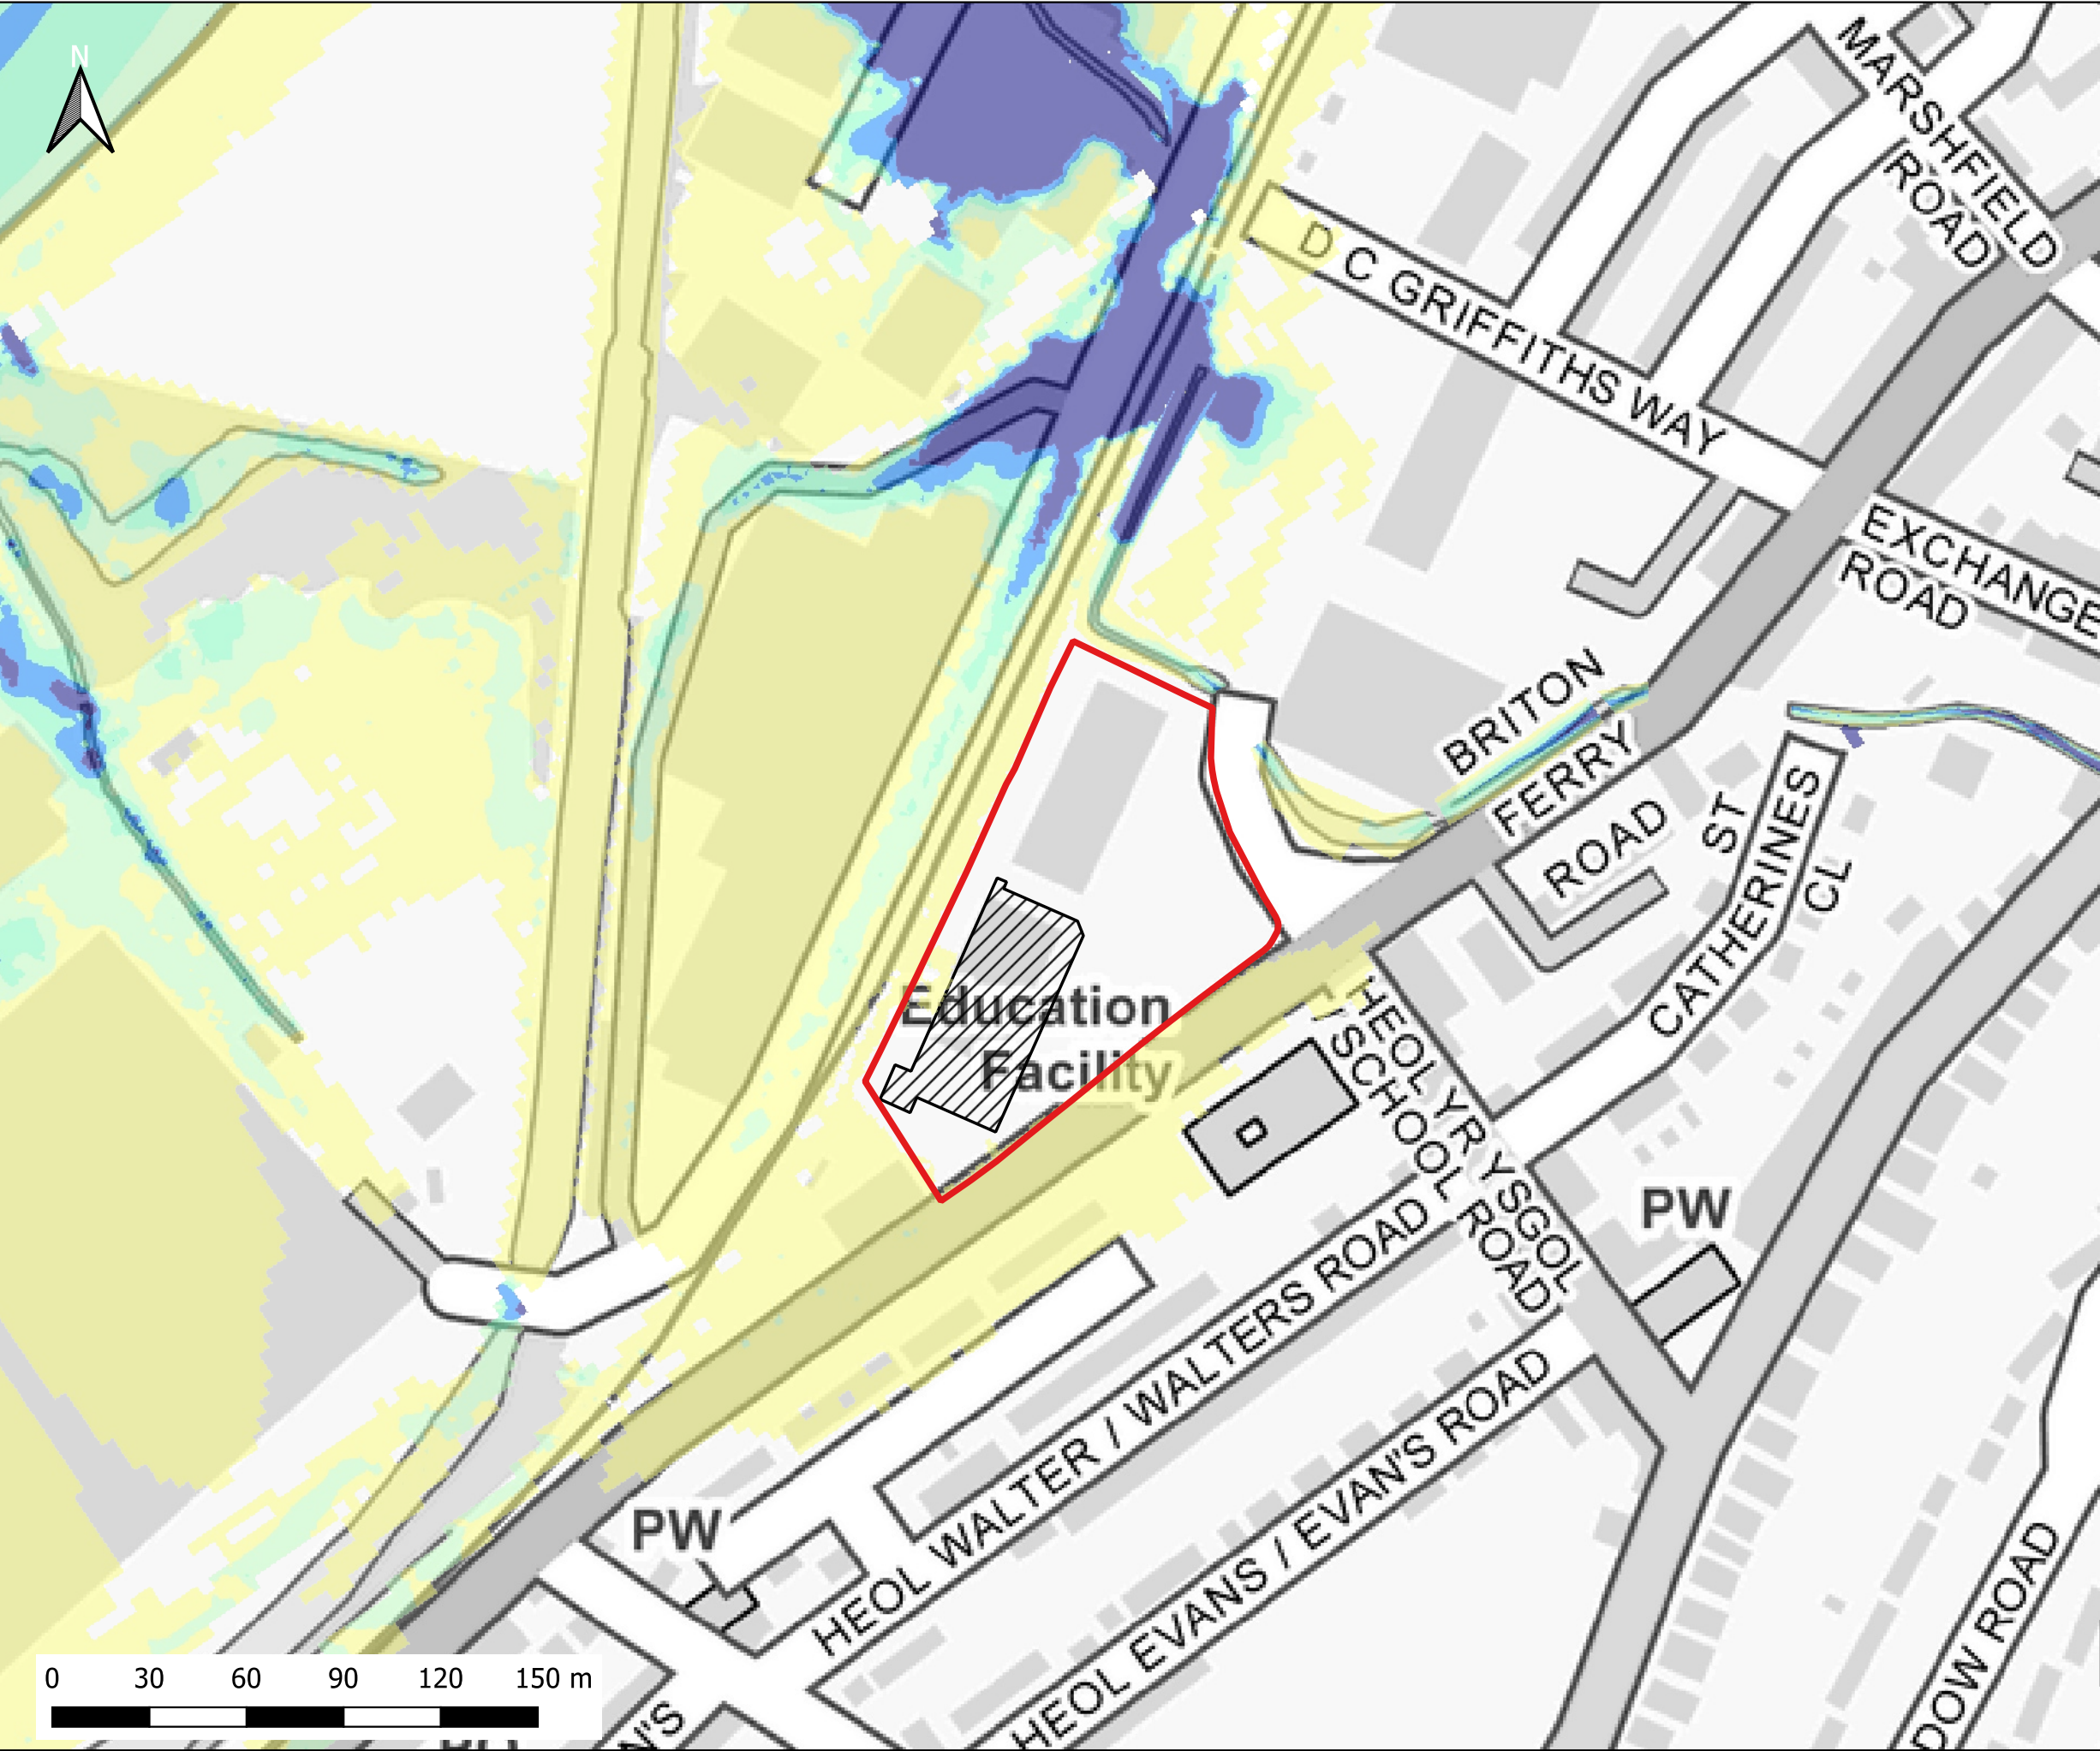

Notes:
1) All dimensions are in metres and all levels in metres above Ordnance Datum unless stated otherwise

LEGEND

Site Boundary

Proposed Store Extension

Maximum Velocity (m/s)

0.0 - 0.3

0.3 - 0.6

0.6 - 0.9

0.9 - 1.2

> 1.2

CLIENT:

waterco
www.waterco.co.uk

SCHEME:

Briton Ferry Road, Neath


PLOT TITLE:

Maximum Flood Velocity
50% AEP Plus 0.5% AEP Tidal Event 2022
Development Site Layout (DEV)

PLOT STATUS:		DATE:	
FINAL		08-06-2022	

DRAWN:	CHECKED:	APPROVED:	PLOT SCALE AT A3:
MF	SB	AW	1:2000

PLOT NAME:		REVISION:
13099-Q2_T200_DEV_NC_V		-

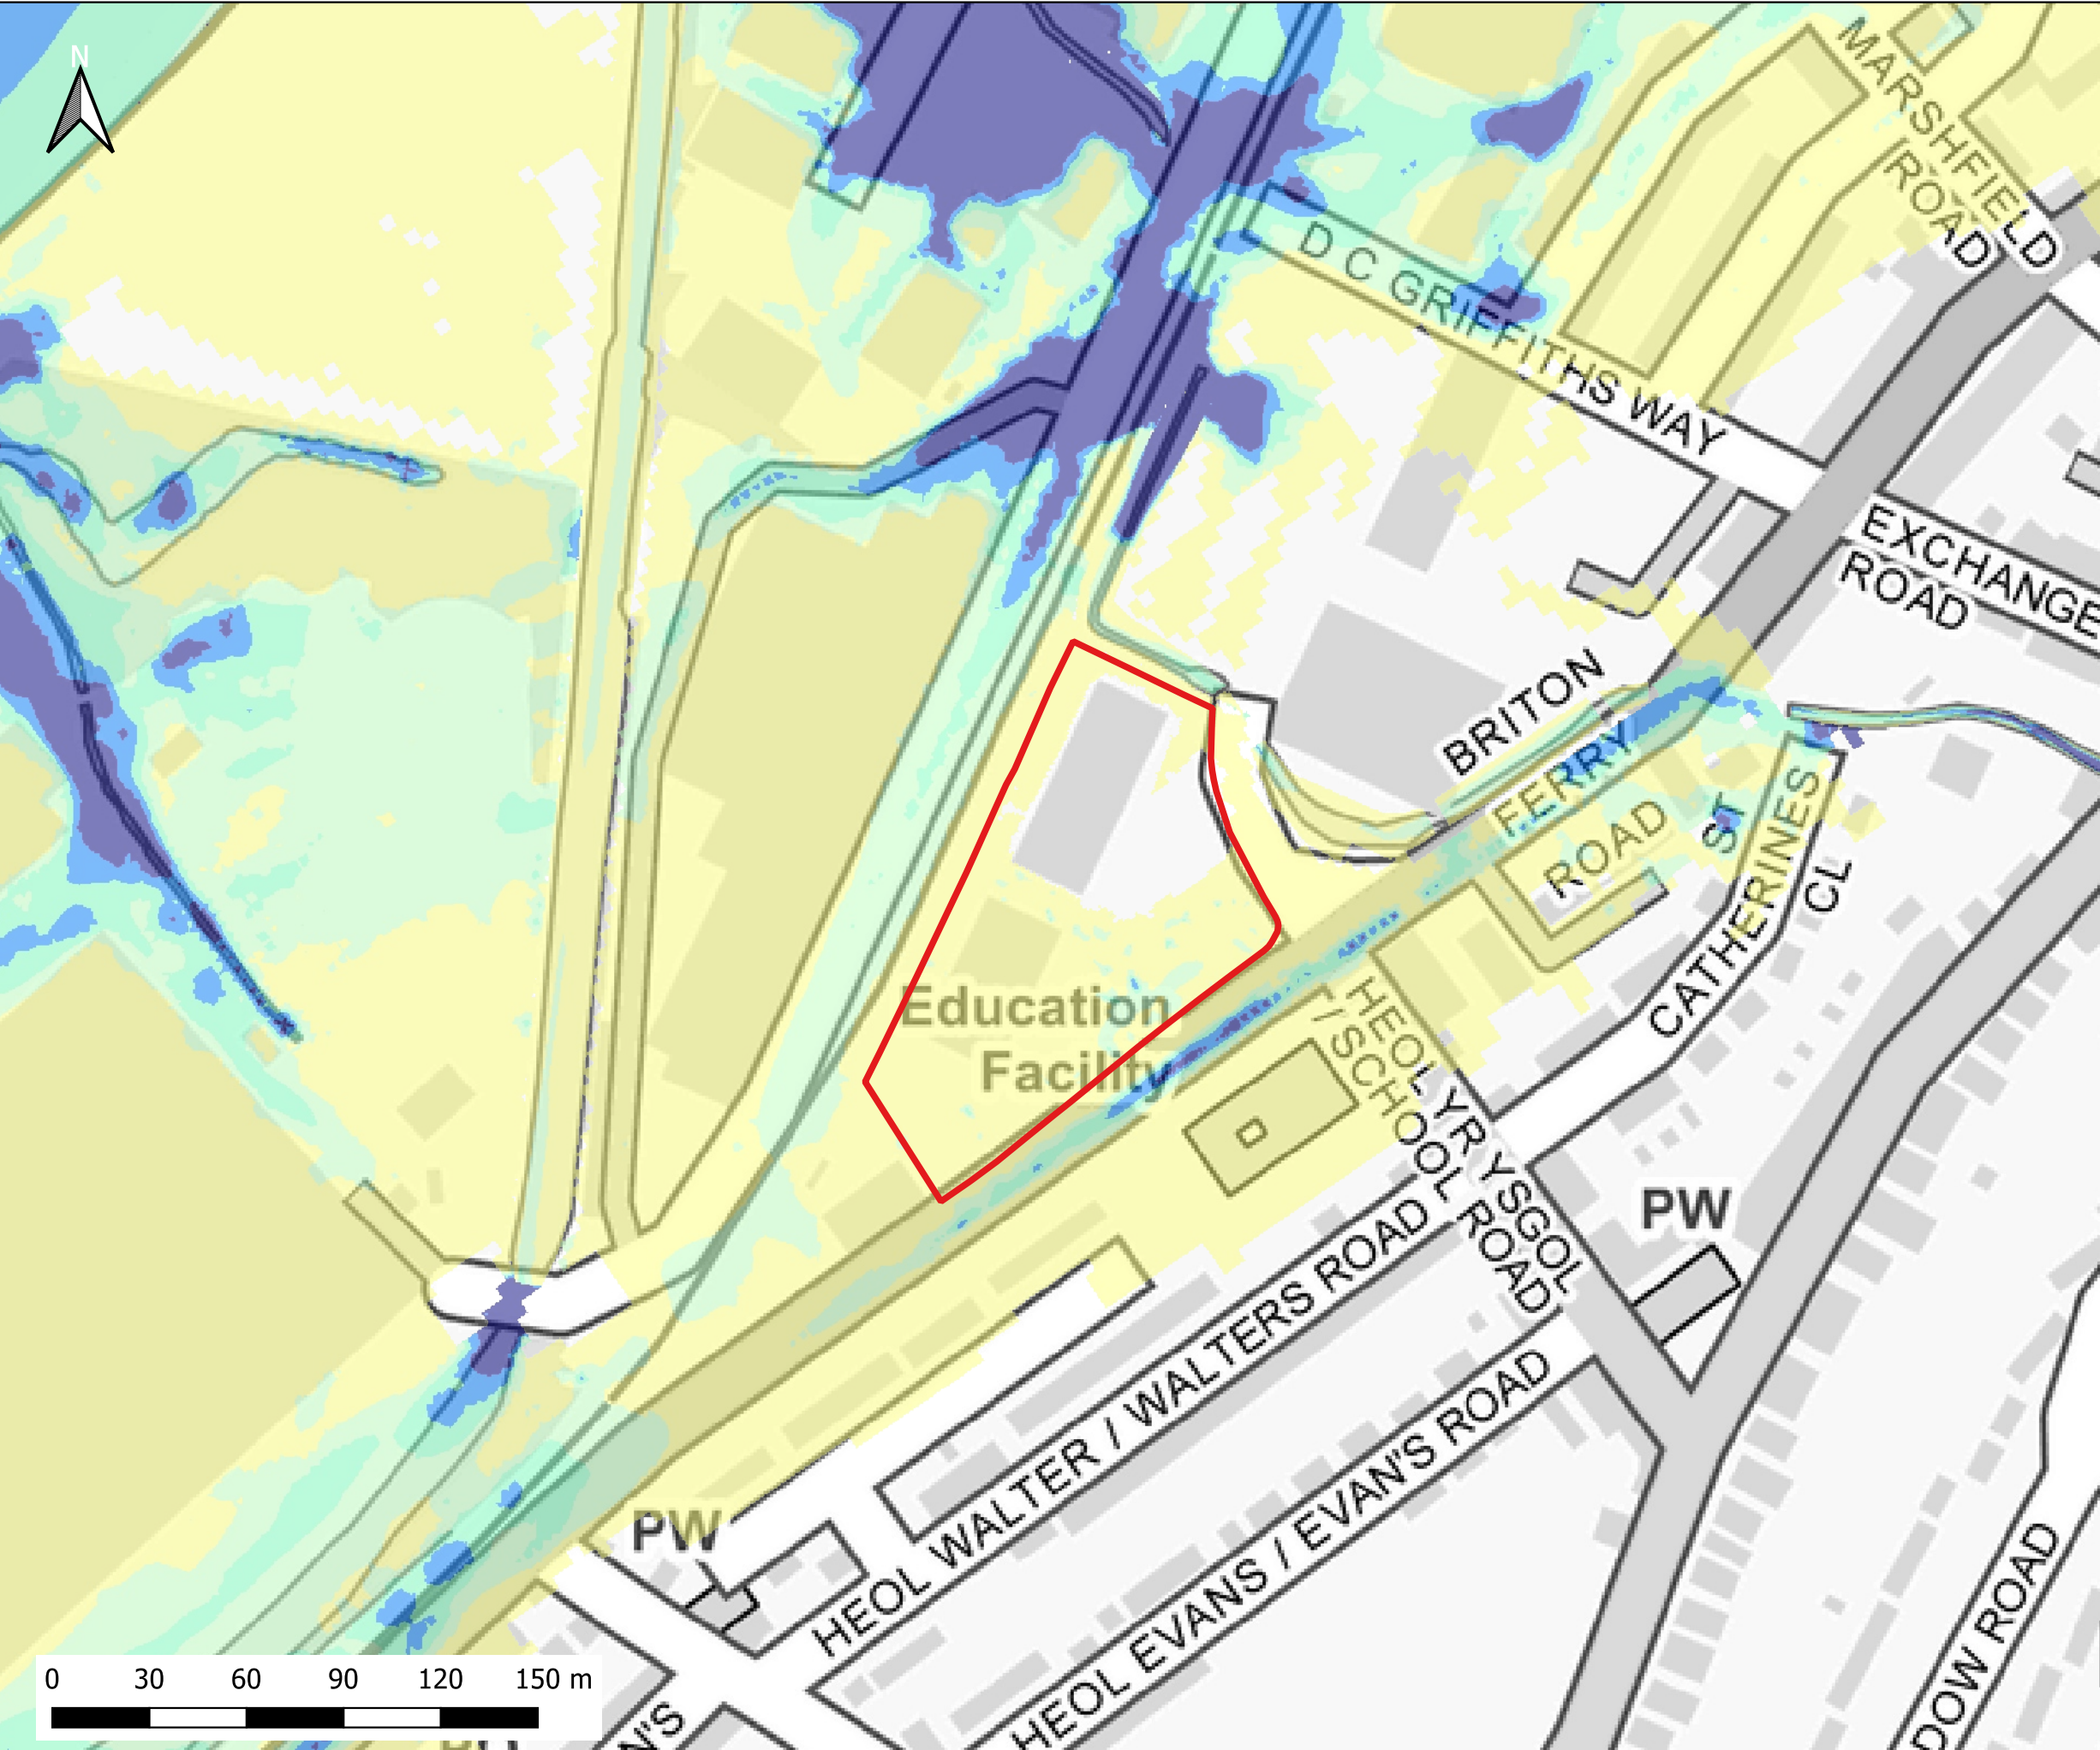

Notes:
1) All dimensions are in metres and all levels in metres above Ordnance Datum unless stated otherwise

LEGEND

Site Boundary

Maximum Velocity (m/s)

- 0.0 - 0.3
- 0.3 - 0.6
- 0.6 - 0.9
- 0.9 - 1.2
- > 1.2

CLIENT:

www.waterco.co.uk

SCHEME:

Briton Ferry Road, Neath


PLOT TITLE:

Maximum Flood Velocity
50%+CC30 AEP Plus 0.5% AEP Tidal Event
2100
Existing Site Layout (EXG)

PLOT STATUS:		DATE:	
FINAL		08-06-2022	

DRAWN:	CHECKED:	APPROVED:	PLOT SCALE AT A3:
MF	SB	AW	1:2000


PLOT NAME:	REVISION:
13099-Q2CC30_T200_2100_EXG_NC_V	-

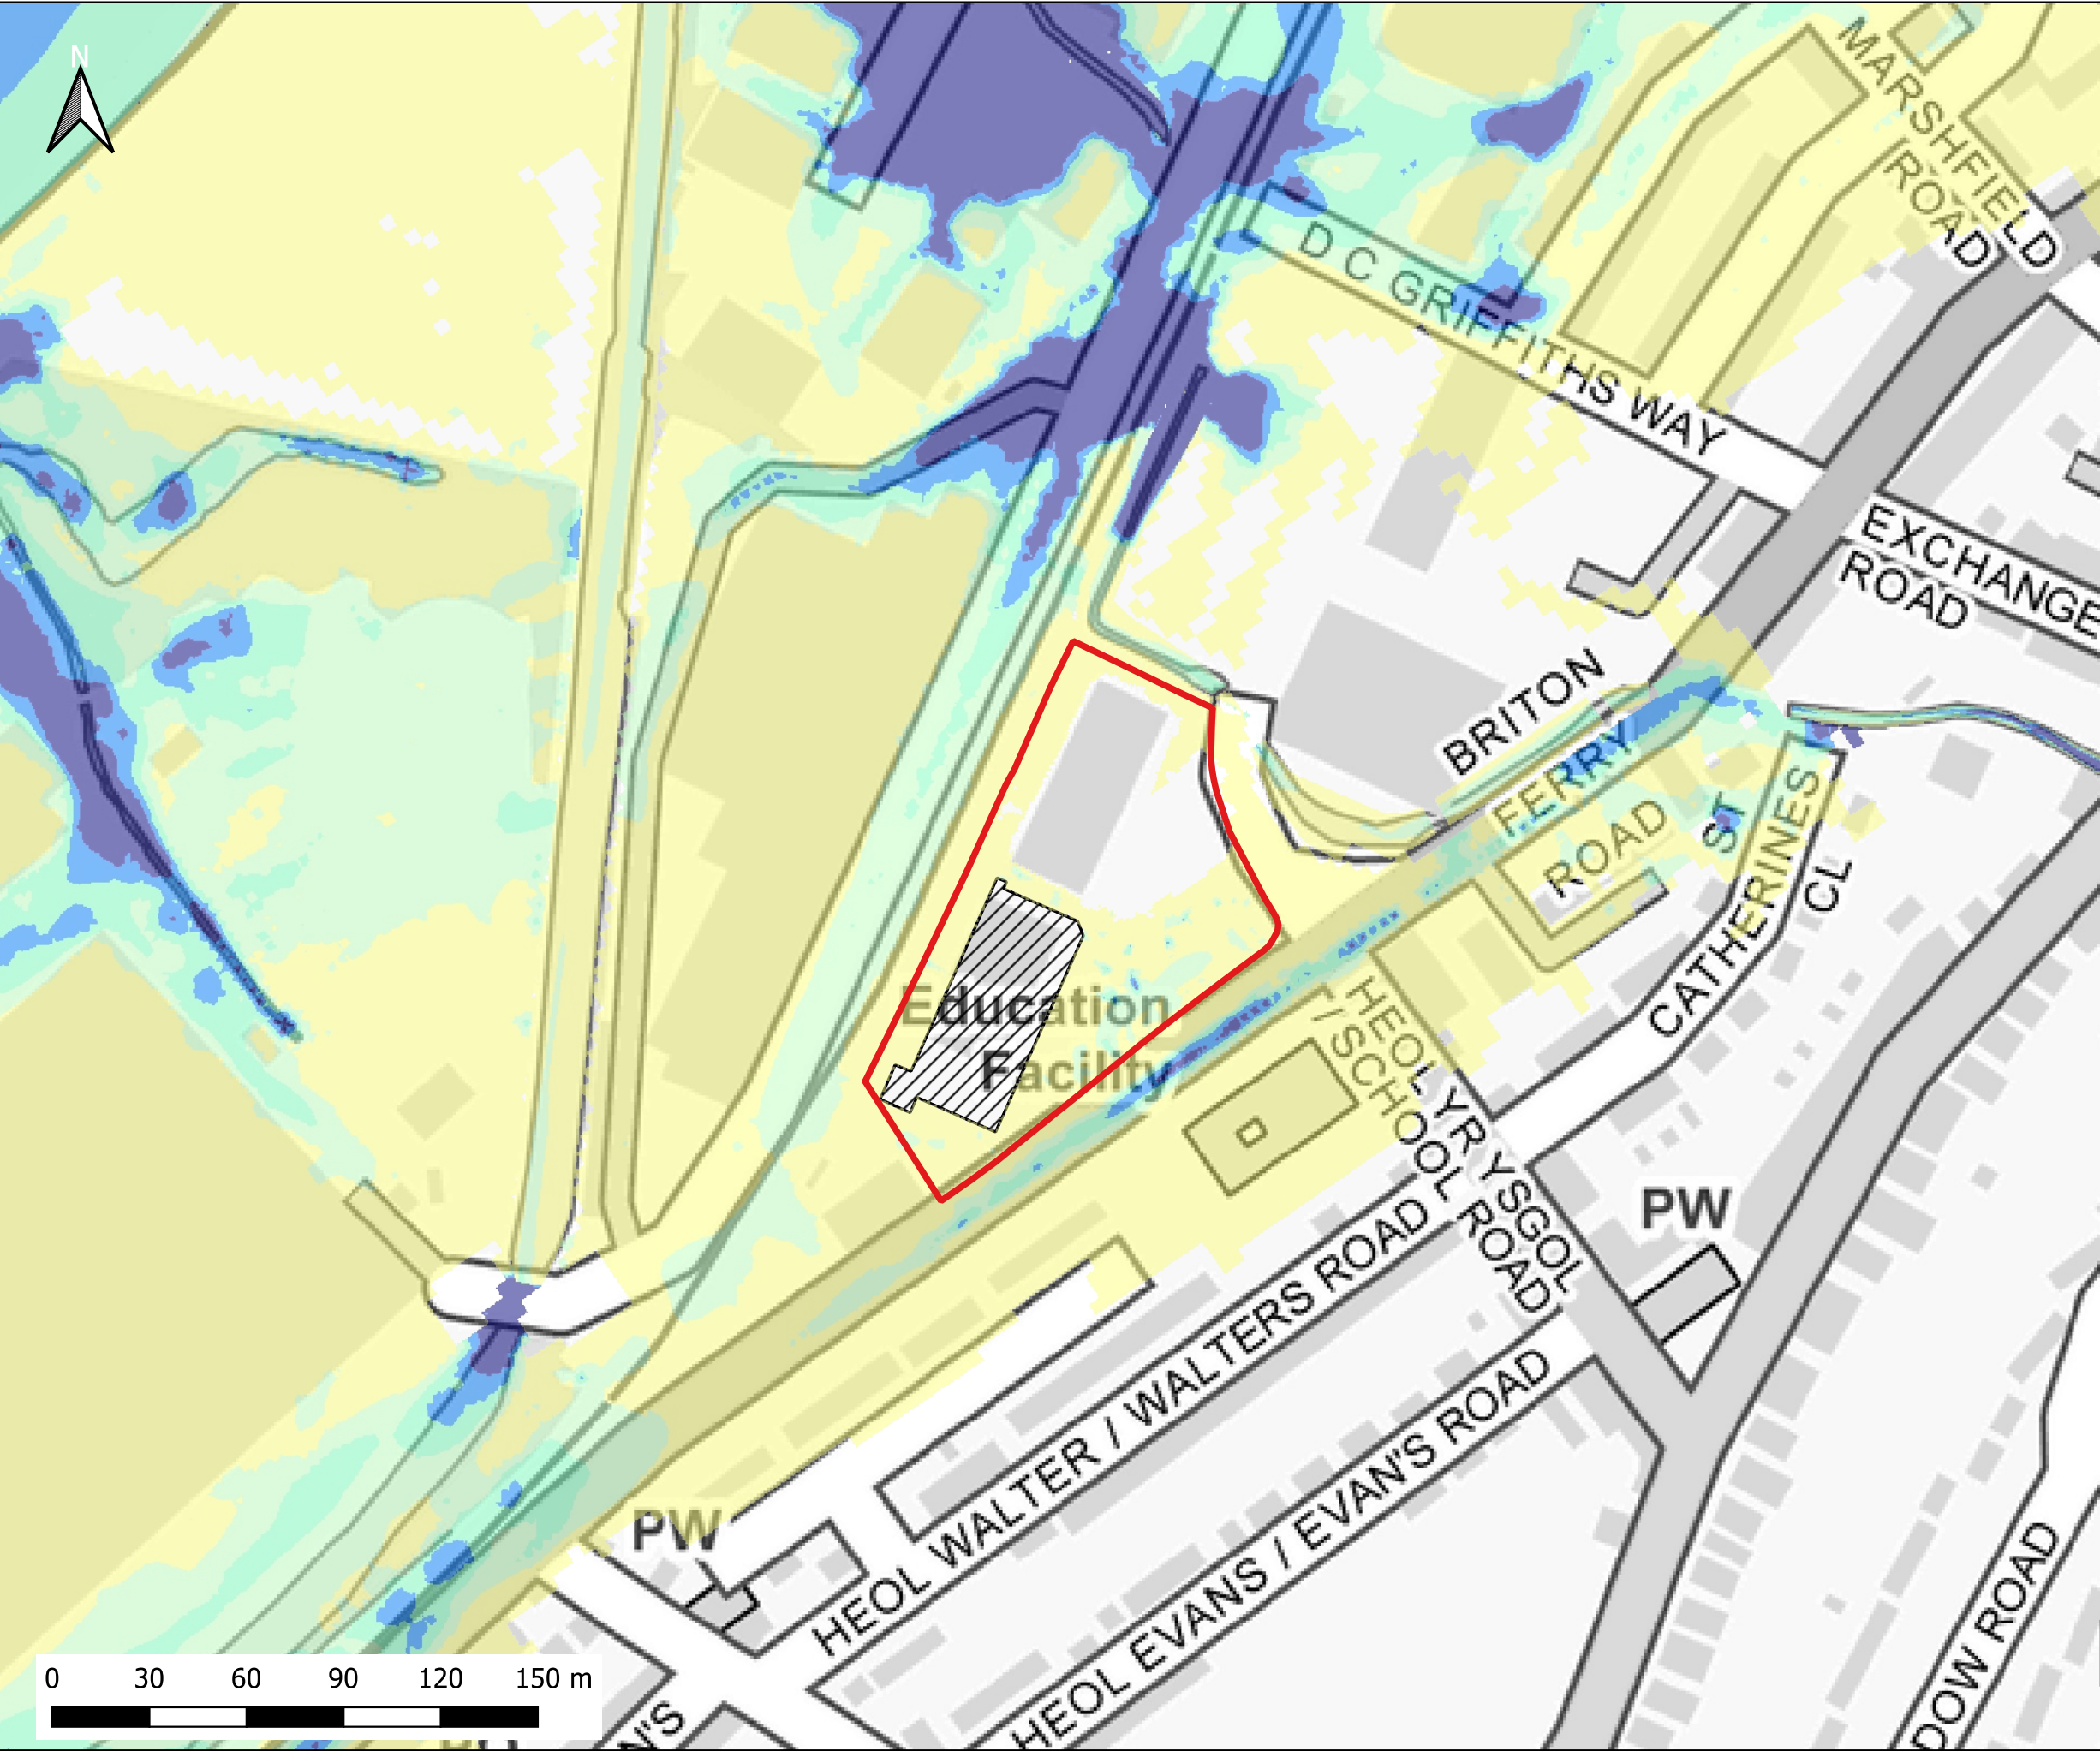

Notes:
1) All dimensions are in metres and all levels in metres above Ordnance Datum unless stated otherwise

LEGEND

- Site Boundary
- Proposed Store Extension
- Maximum Velocity (m/s)
 - 0.0 - 0.3
 - 0.3 - 0.6
 - 0.6 - 0.9
 - 0.9 - 1.2
 - > 1.2

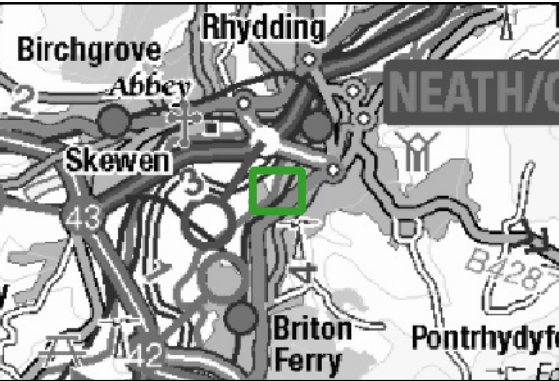

CLIENT:



SCHEME:


Briton Ferry Road, Neath

PLOT TITLE: Maximum Flood Velocity
50%+CC30 AEP Plus 0.5% AEP Tidal Event
2100
Development Site Layout (DEV)

PLOT STATUS: FINAL		DATE: 08-06-2022
--------------------	--	------------------

DRAWN: MF	CHECKED: SB	APPROVED: AW	PLOT SCALE AT A3: 1:2000
-----------	-------------	--------------	--------------------------

PLOT NAME: 13099-Q2CC30_T200_2100_DEV_NC_V	REVISION: -
--	-------------

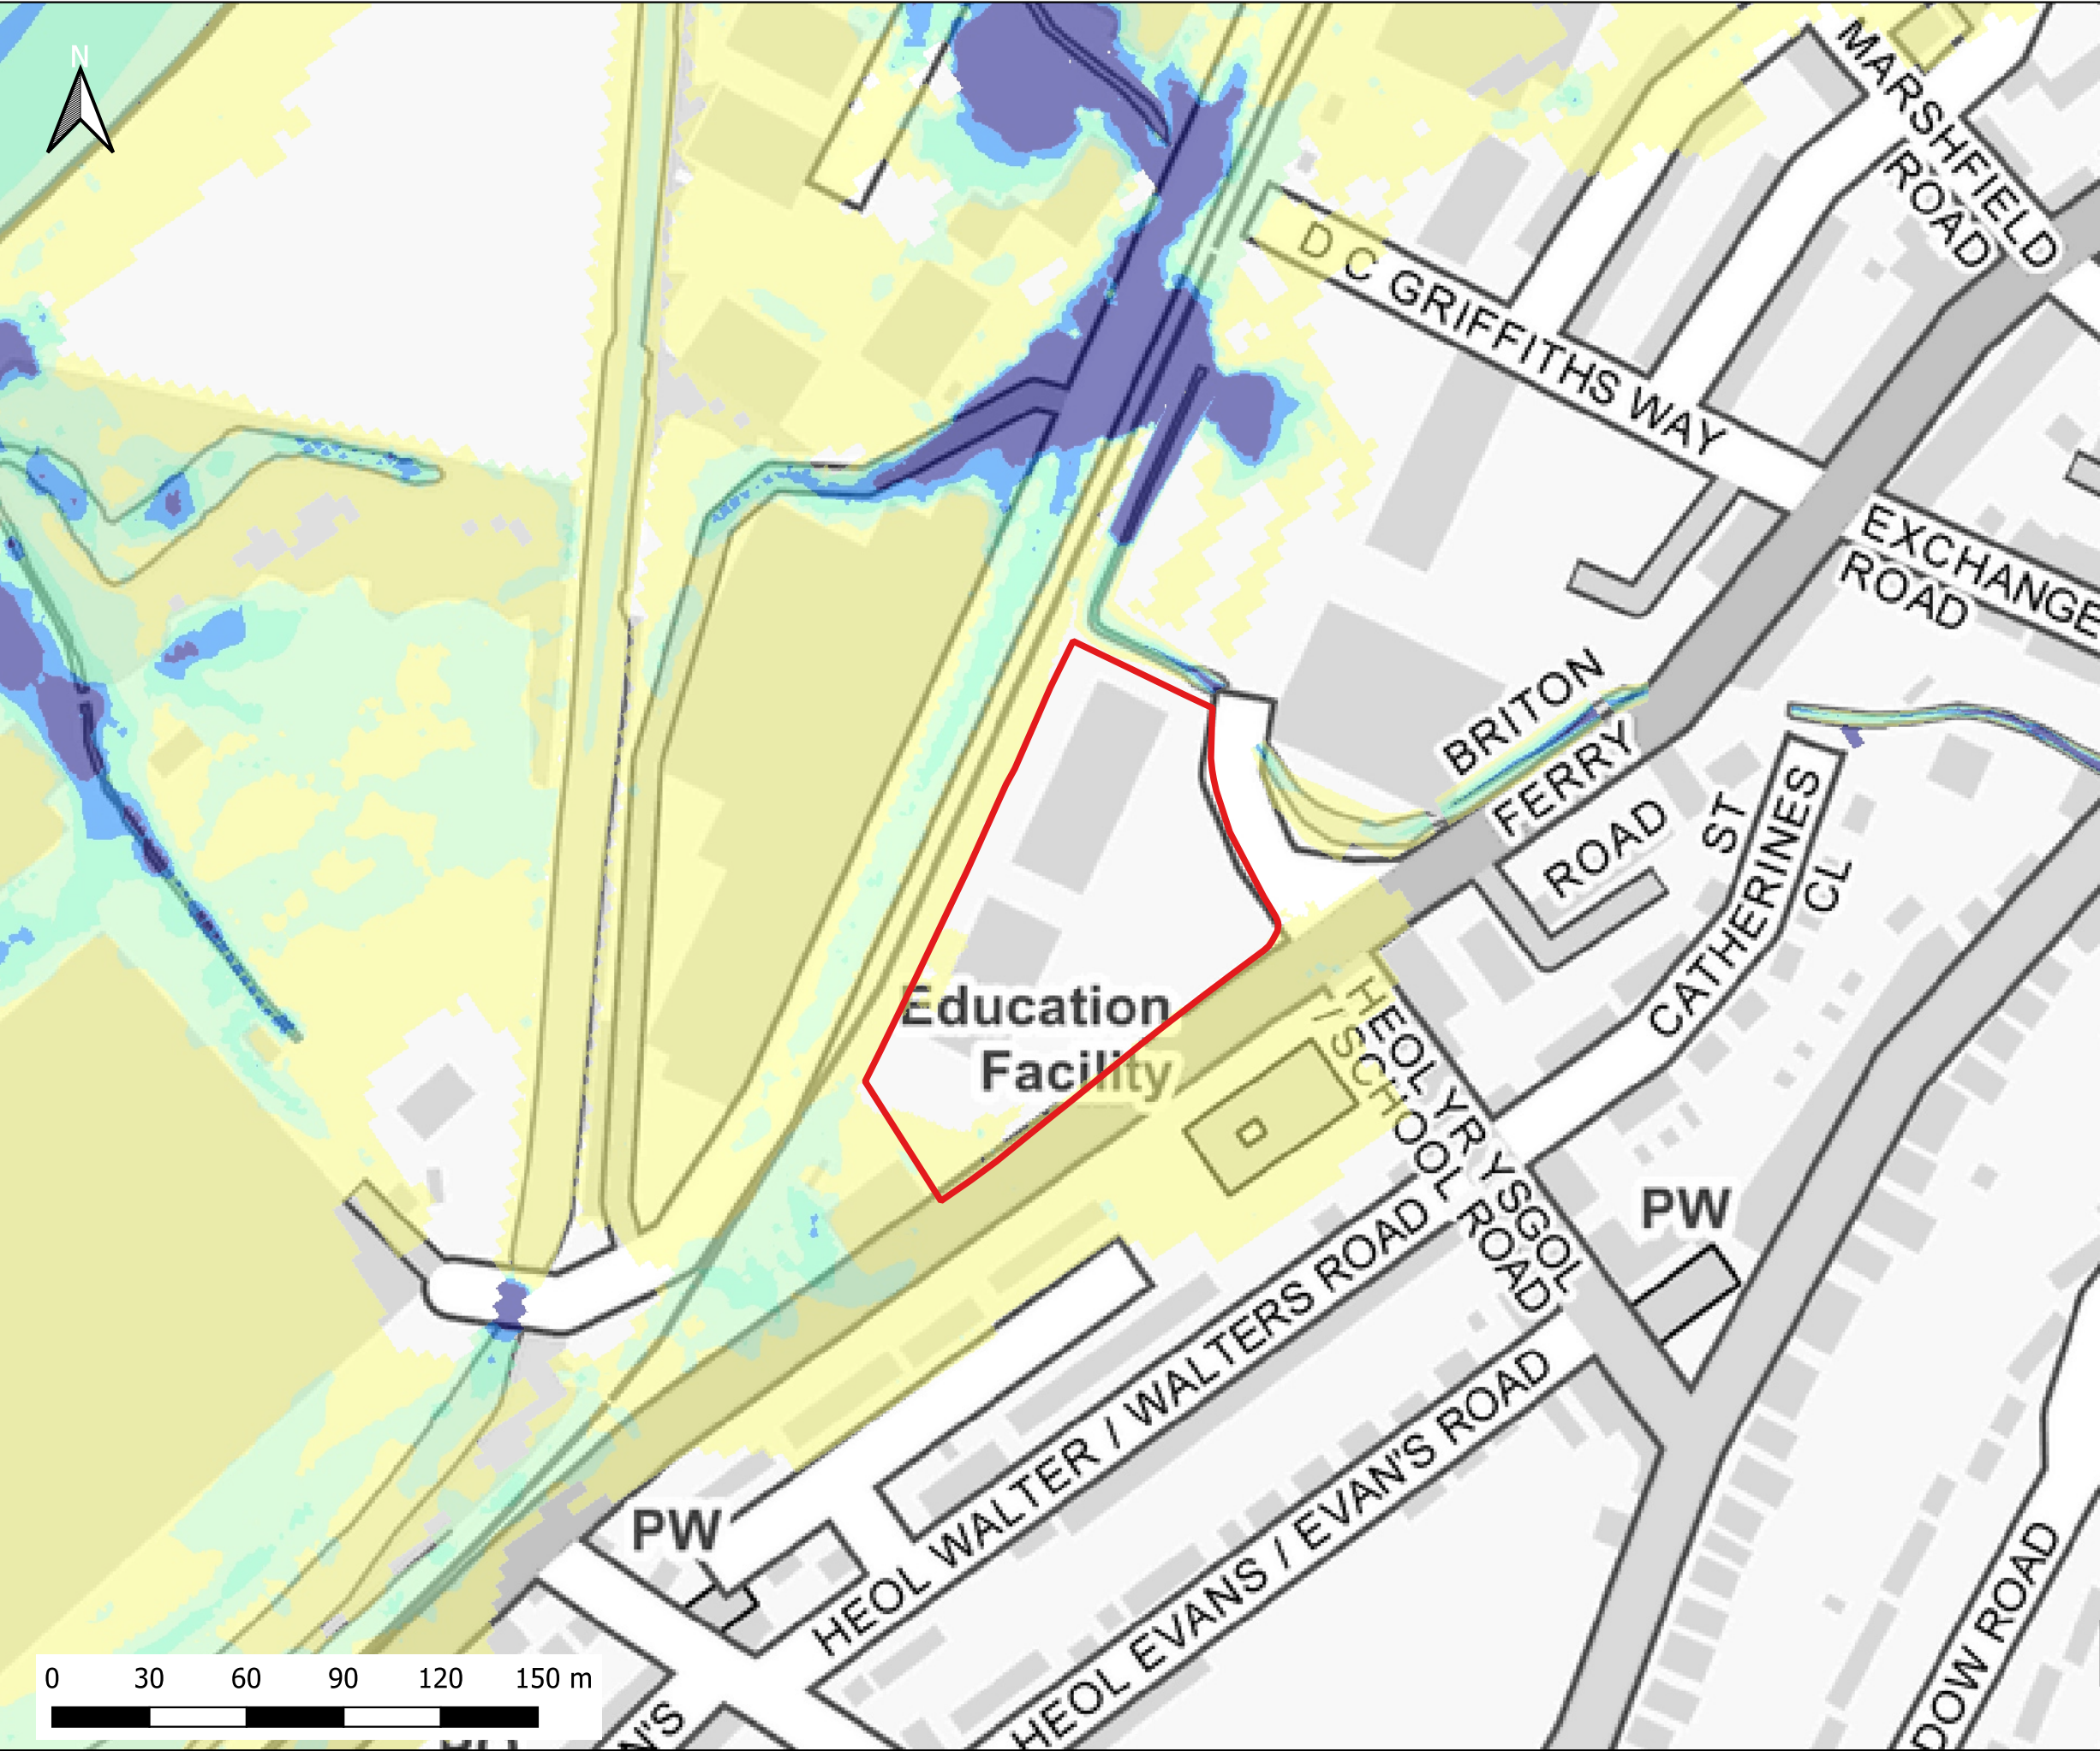

Notes:
1) All dimensions are in metres and all levels in metres above Ordnance Datum unless stated otherwise

LEGEND

Site Boundary

Maximum Velocity (m/s)

- 0.0 - 0.3
- 0.3 - 0.6
- 0.6 - 0.9
- 0.9 - 1.2
- > 1.2

CLIENT:

www.waterco.co.uk

SCHEME:

Briton Ferry Road, Neath


PLOT TITLE:

Maximum Flood Velocity
50% AEP Plus 0.1% AEP Tidal Event 2022
Existing Site Layout (EXG)

PLOT STATUS:		DATE:	
FINAL		08-06-2022	

DRAWN:	CHECKED:	APPROVED:	PLOT SCALE AT A3:
MF	SB	AW	1:2000

PLOT NAME:	REVISION:
13099-Q2_T1000_EXG_NC_V	-

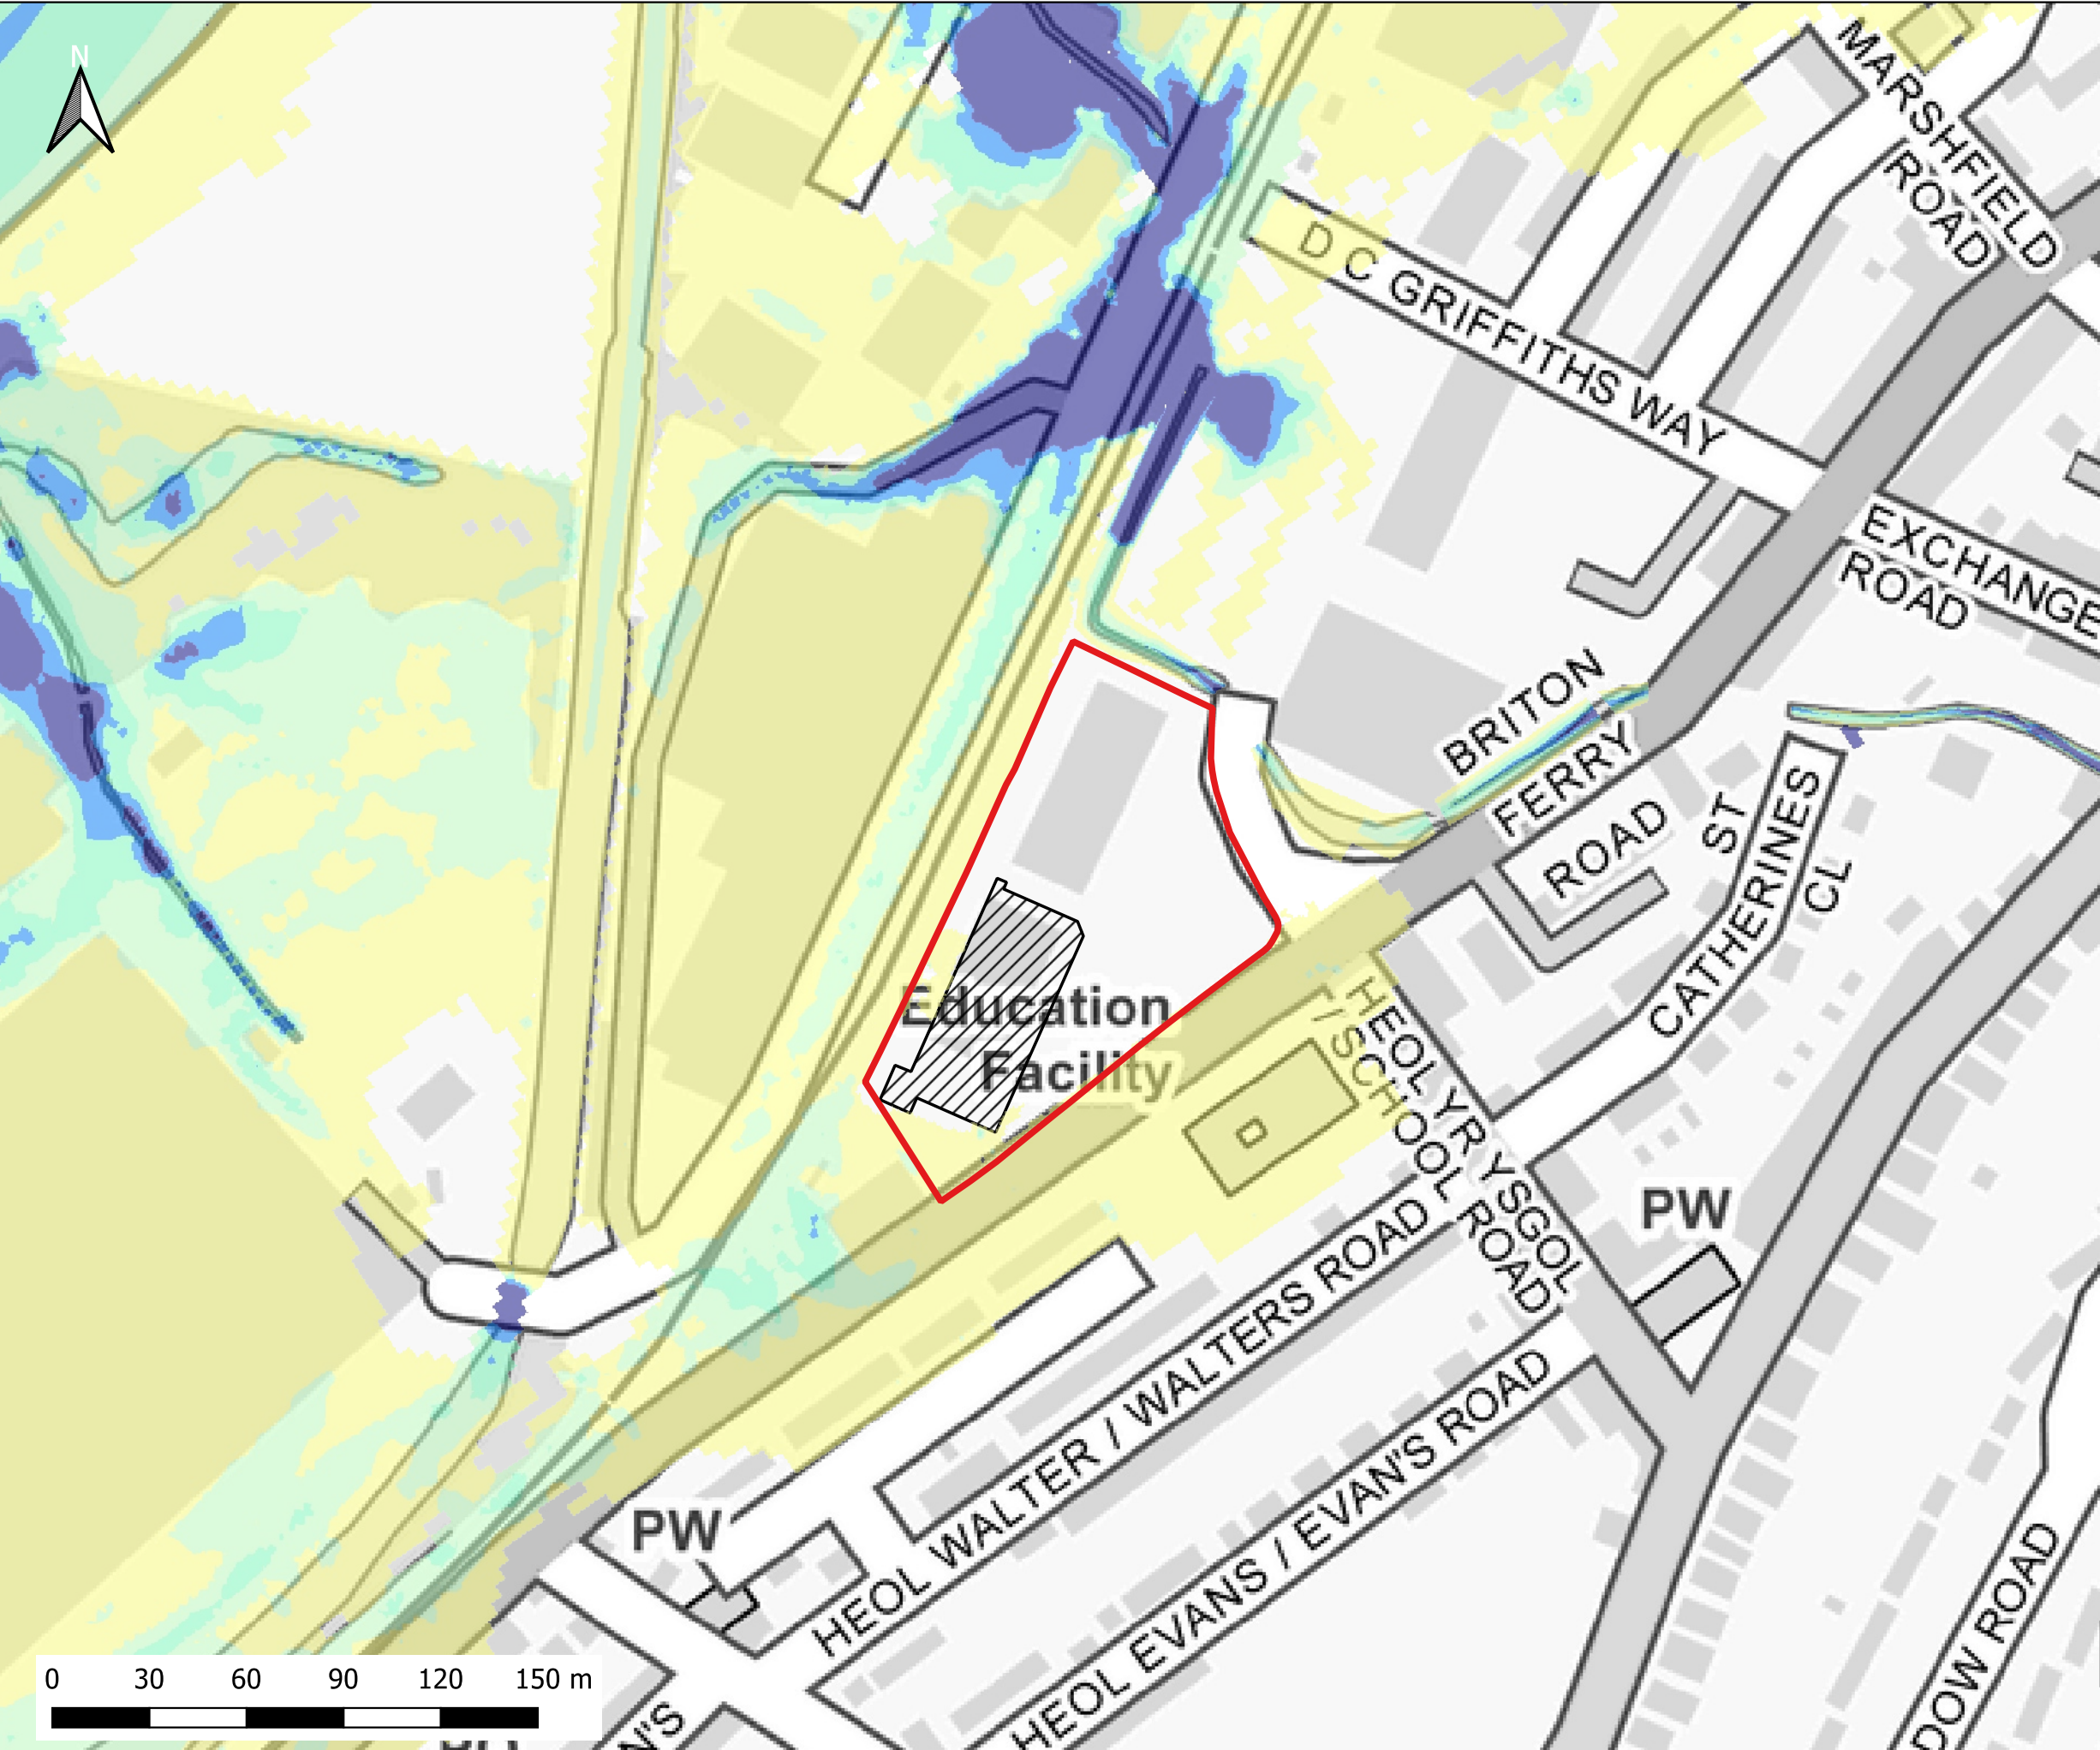

Notes:
1) All dimensions are in metres and all levels in metres above Ordnance Datum unless stated otherwise

LEGEND

Site Boundary

Proposed Store Extension

Maximum Velocity (m/s)

0.0 - 0.3

0.3 - 0.6

0.6 - 0.9

0.9 - 1.2

> 1.2

CLIENT:

waterco

www.waterco.co.uk

SCHEME:

Briton Ferry Road, Neath


PLOT TITLE:

Maximum Flood Velocity
50% AEP Plus 0.1% AEP Tidal Event 2022
Development Site Layout (DEV)

PLOT STATUS:		DATE:	
FINAL		08-06-2022	

DRAWN:	CHECKED:	APPROVED:	PLOT SCALE AT A3:
MF	SB	AW	1:2000

PLOT NAME:	REVISION:
13099-Q2_T1000_DEV_NC_V	-

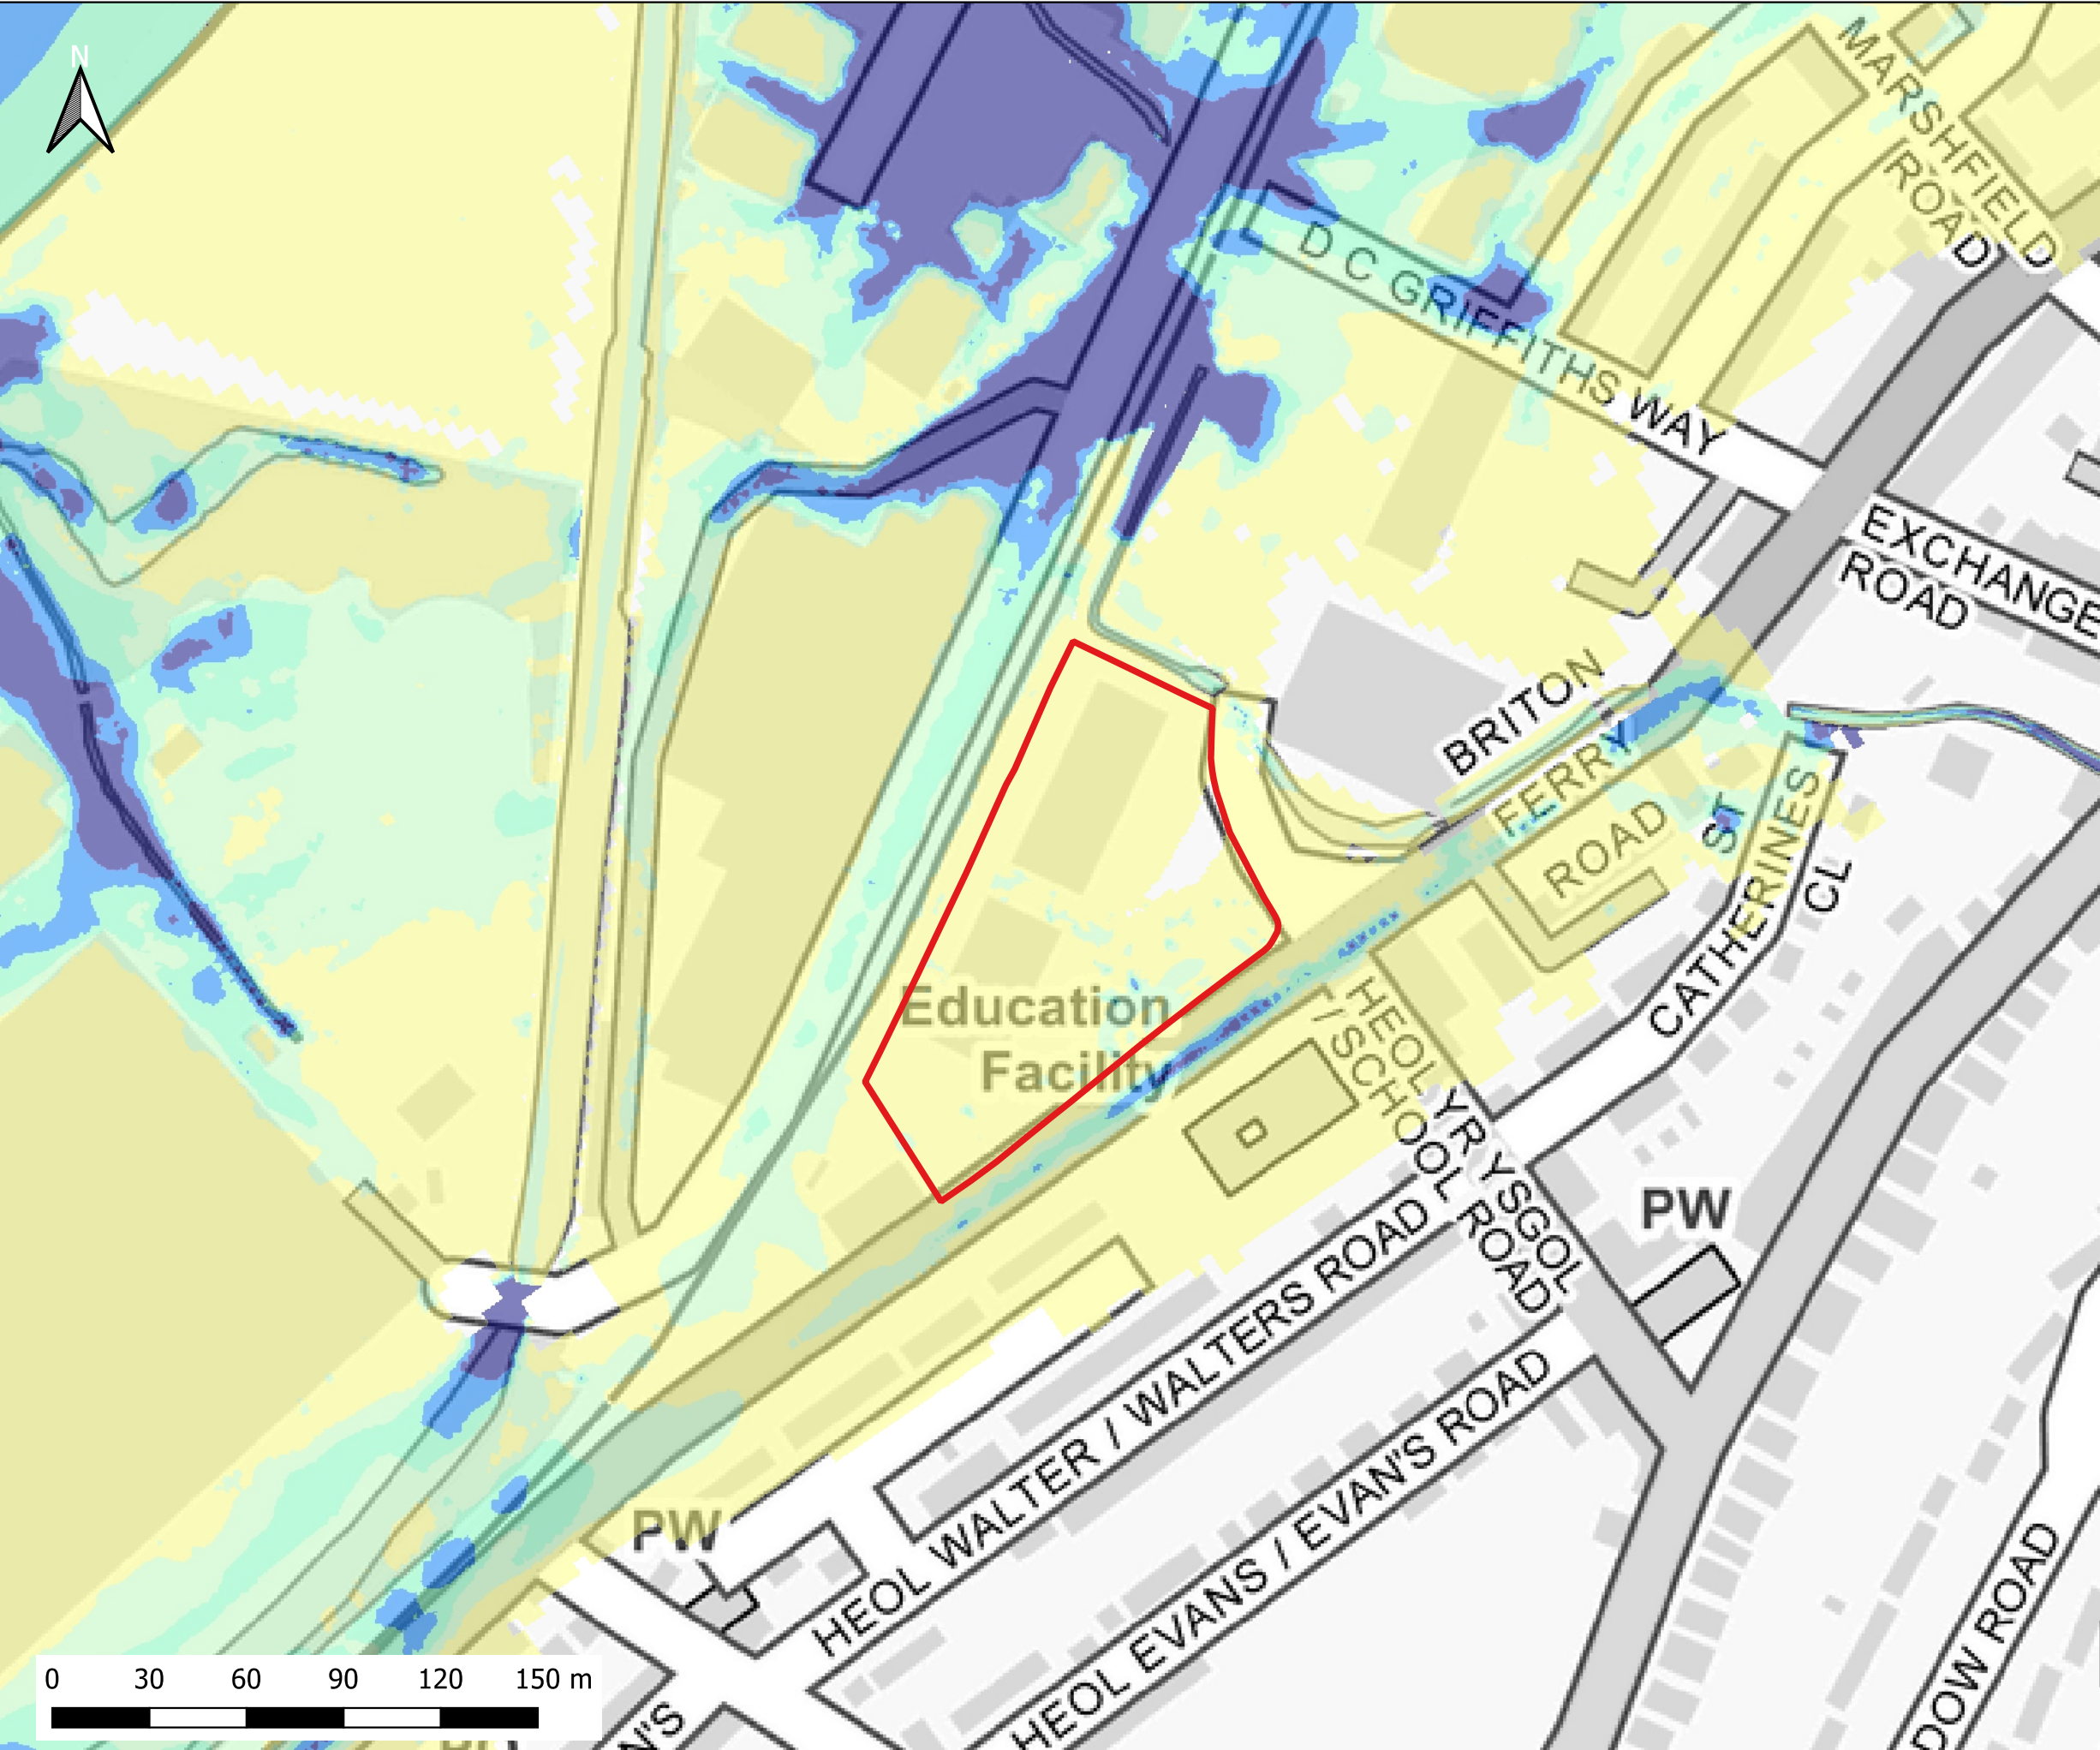

Notes:
1) All dimensions are in metres and all levels in metres above Ordnance Datum unless stated otherwise

LEGEND

Site Boundary

Maximum Velocity (m/s)

- 0.0 - 0.3
- 0.3 - 0.6
- 0.6 - 0.9
- 0.9 - 1.2
- > 1.2

CLIENT:

www.waterco.co.uk

SCHEME:

Briton Ferry Road, Neath


PLOT TITLE:

Maximum Flood Velocity
50%+CC30 AEP Plus 0.1% AEP Tidal Event
2100
Existing Site Layout (EXG)

PLOT STATUS:		DATE:	
FINAL		08-06-2022	

DRAWN:	CHECKED:	APPROVED:	PLOT SCALE AT A3:
MF	SB	AW	1:2000


PLOT NAME:	REVISION:
13099-Q2CC30_T1000_2100_EXG_NC_V	-

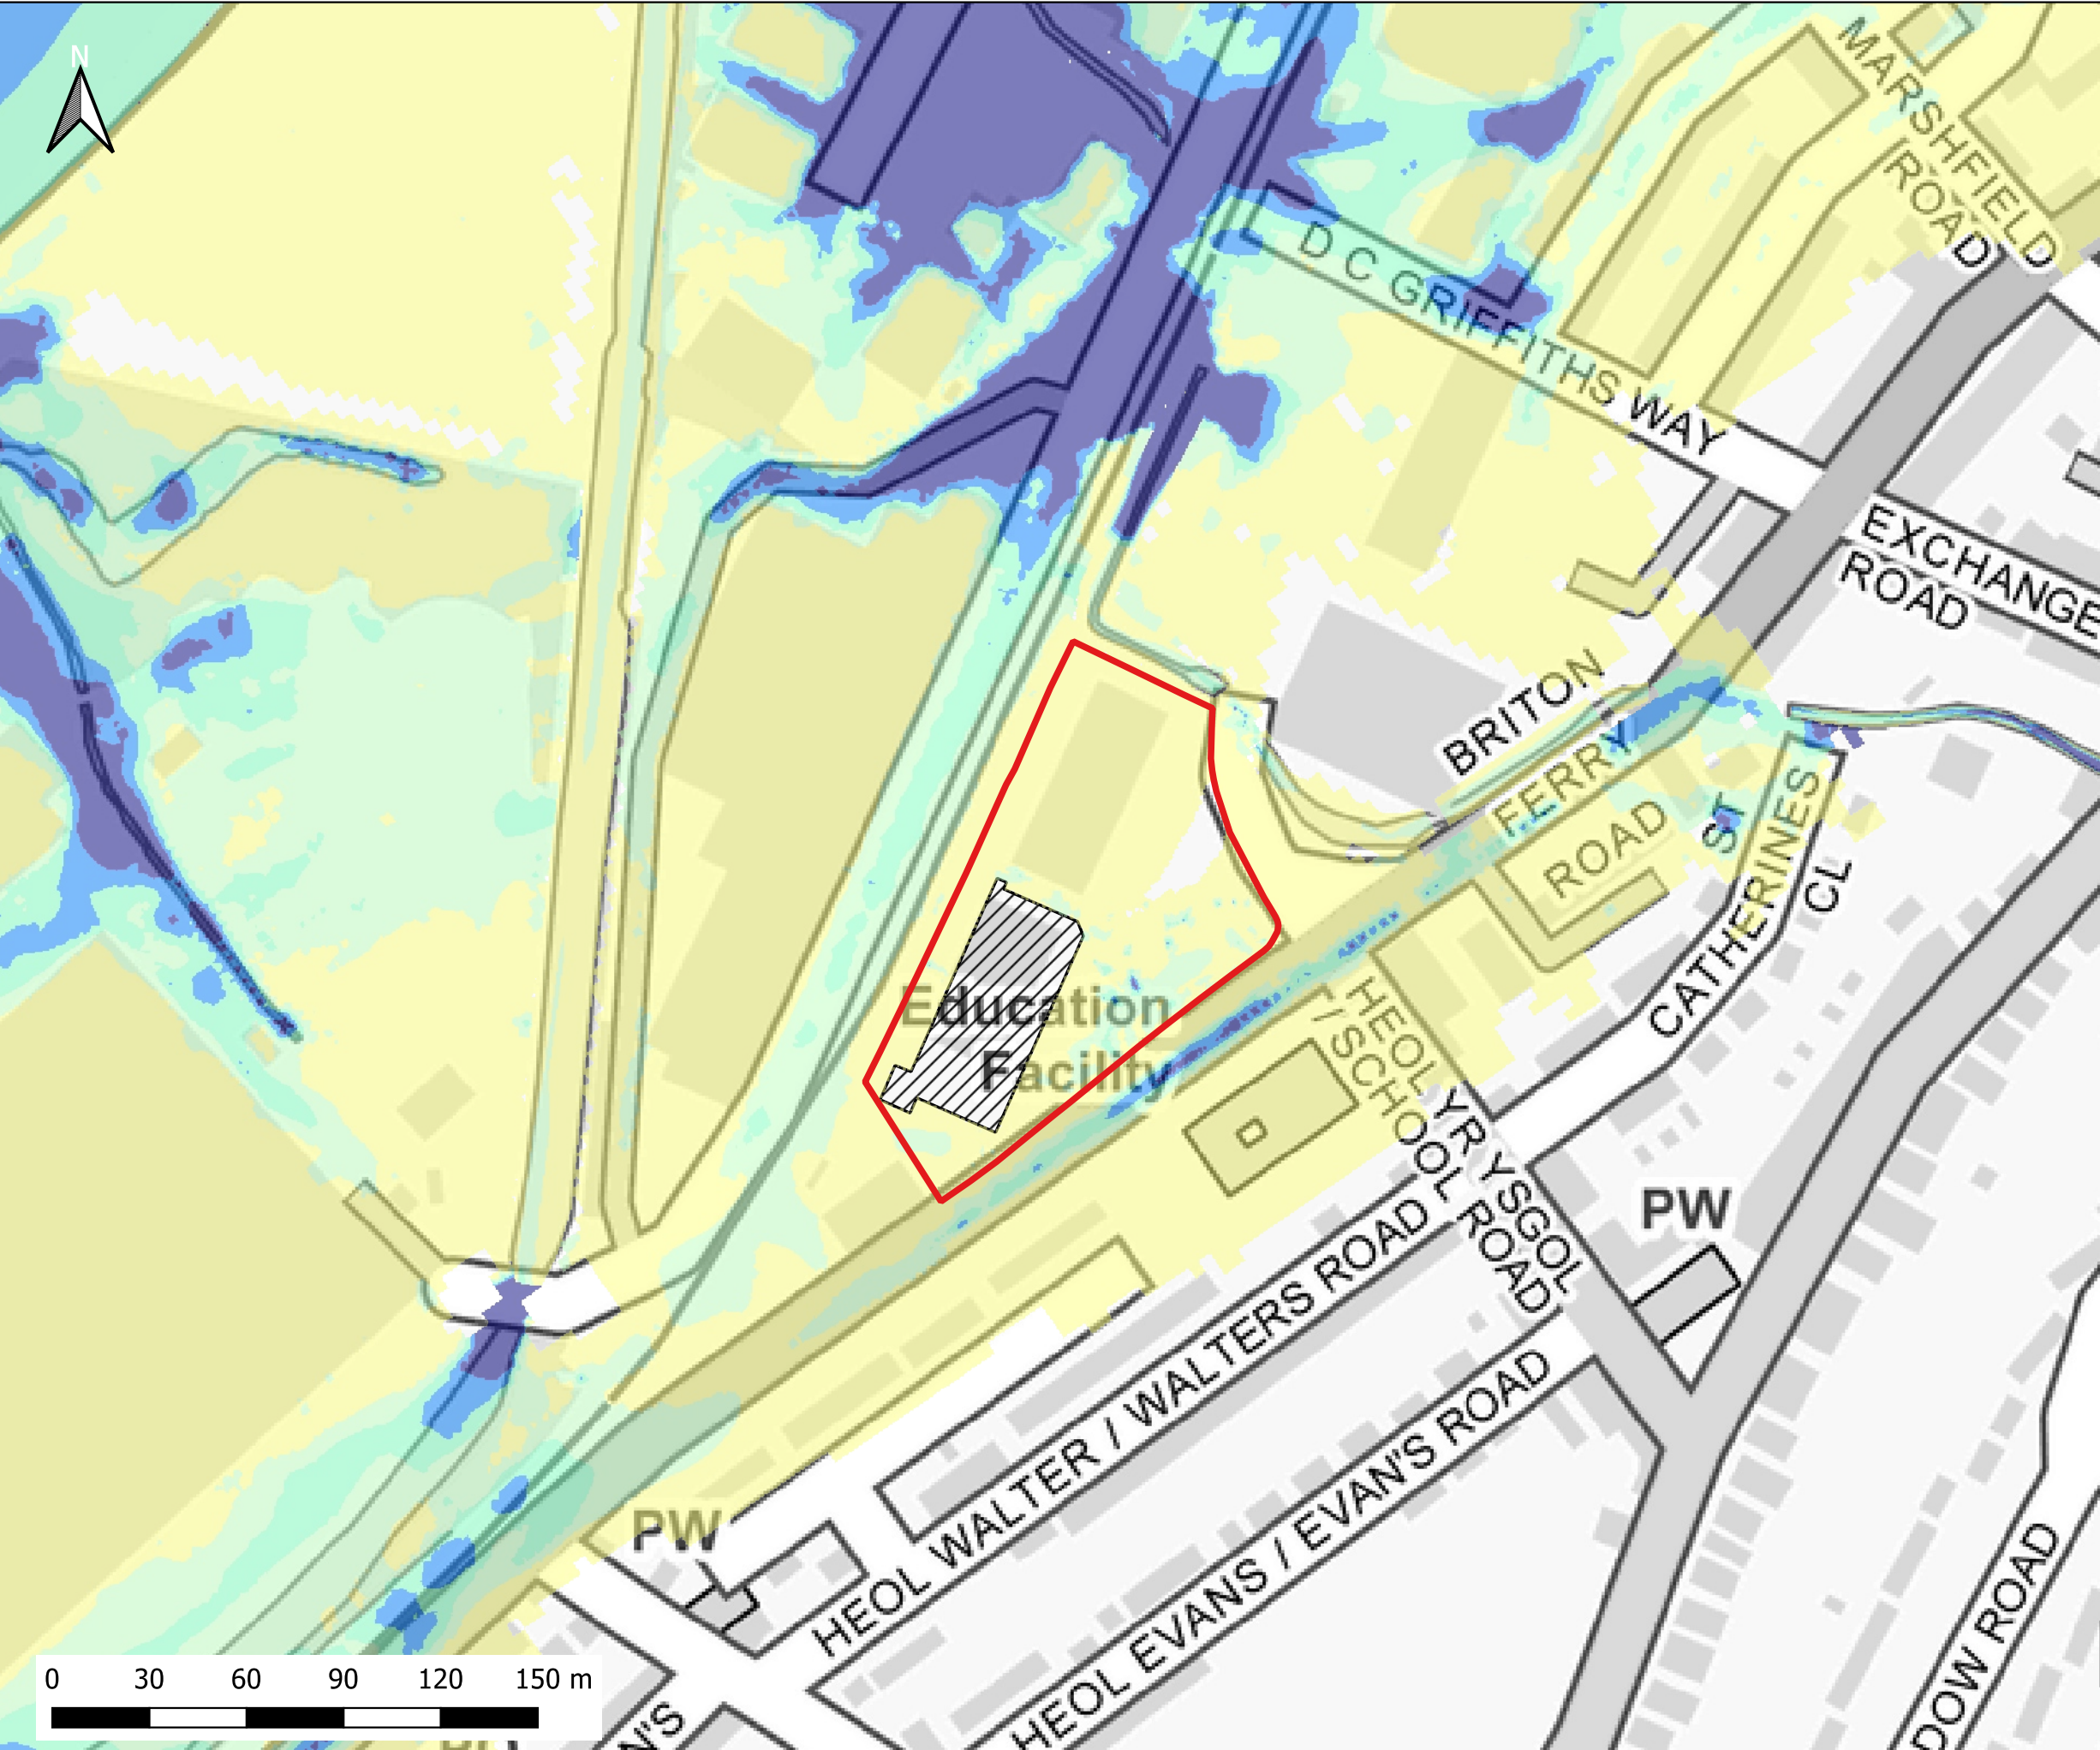

Notes:
1) All dimensions are in metres and all levels in metres above Ordnance Datum unless stated otherwise

LEGEND

- Site Boundary
- Proposed Store Extension
- Maximum Velocity (m/s)**
 - 0.0 - 0.3
 - 0.3 - 0.6
 - 0.6 - 0.9
 - 0.9 - 1.2
 - > 1.2

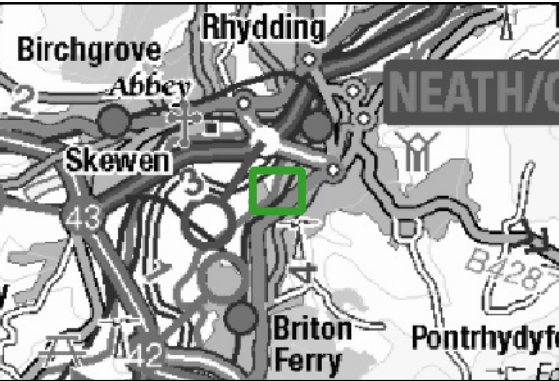

SCHEME:

Briton Ferry Road, Neath

PLOT TITLE:

Maximum Flood Velocity
50%+CC30 AEP Plus 0.1% AEP Tidal Event
2100
Development Site Layout (DEV)

PLOT STATUS:	FINAL	DATE:	08-06-2022
--------------	-------	-------	------------

DRAWN:	CHECKED:	APPROVED:	PLOT SCALE AT A3:
MF	SB	AW	1:2000

PLOT NAME:	REVISION:
13099-Q2CC30_T1000_2100_DEV_NC_V	-



Notes:
1) All dimensions are in metres and all levels in metres above Ordnance Datum unless stated otherwise

LEGEND

Site Boundary

Maximum Flood Hazard Rating (FD2320)

Caution

Danger for Some

Danger for Most

Danger for All

CLIENT:

www.waterco.co.uk

SCHEME:

Briton Ferry Road, Neath

PLOT TITLE:

Maximum Flood Hazard
50% AEP Plus 2% AEP Tidal Event 2022
Existing Site Layout (EXG)

PLOT STATUS:		DATE:	
FINAL		08-06-2022	

DRAWN:	CHECKED:	APPROVED:	PLOT SCALE AT A3:
MF	SB	AW	1:2000

PLOT NAME:	REVISION:
13099-Q2_T50_EXG_NC_HZ	-



Notes:
1) All dimensions are in metres and all levels in metres above Ordnance Datum unless stated otherwise

LEGEND

Site Boundary

Proposed Store Extension

Maximum Flood Hazard Rating (FD2320)

Caution

Danger for Some

Danger for Most

Danger for All

CLIENT:

waterco

www.waterco.co.uk

SCHEME:

Briton Ferry Road, Neath


PLOT TITLE:

Maximum Flood Hazard
50% AEP Plus 2% AEP Tidal Event 2022
Development Site Layout (DEV)

PLOT STATUS:		DATE:	
FINAL		08-06-2022	

DRAWN:	CHECKED:	APPROVED:	PLOT SCALE AT A3:
MF	SB	AW	1:2000

PLOT NAME:	REVISION:
13099-Q2_T50_DEV_NC_HZ	-

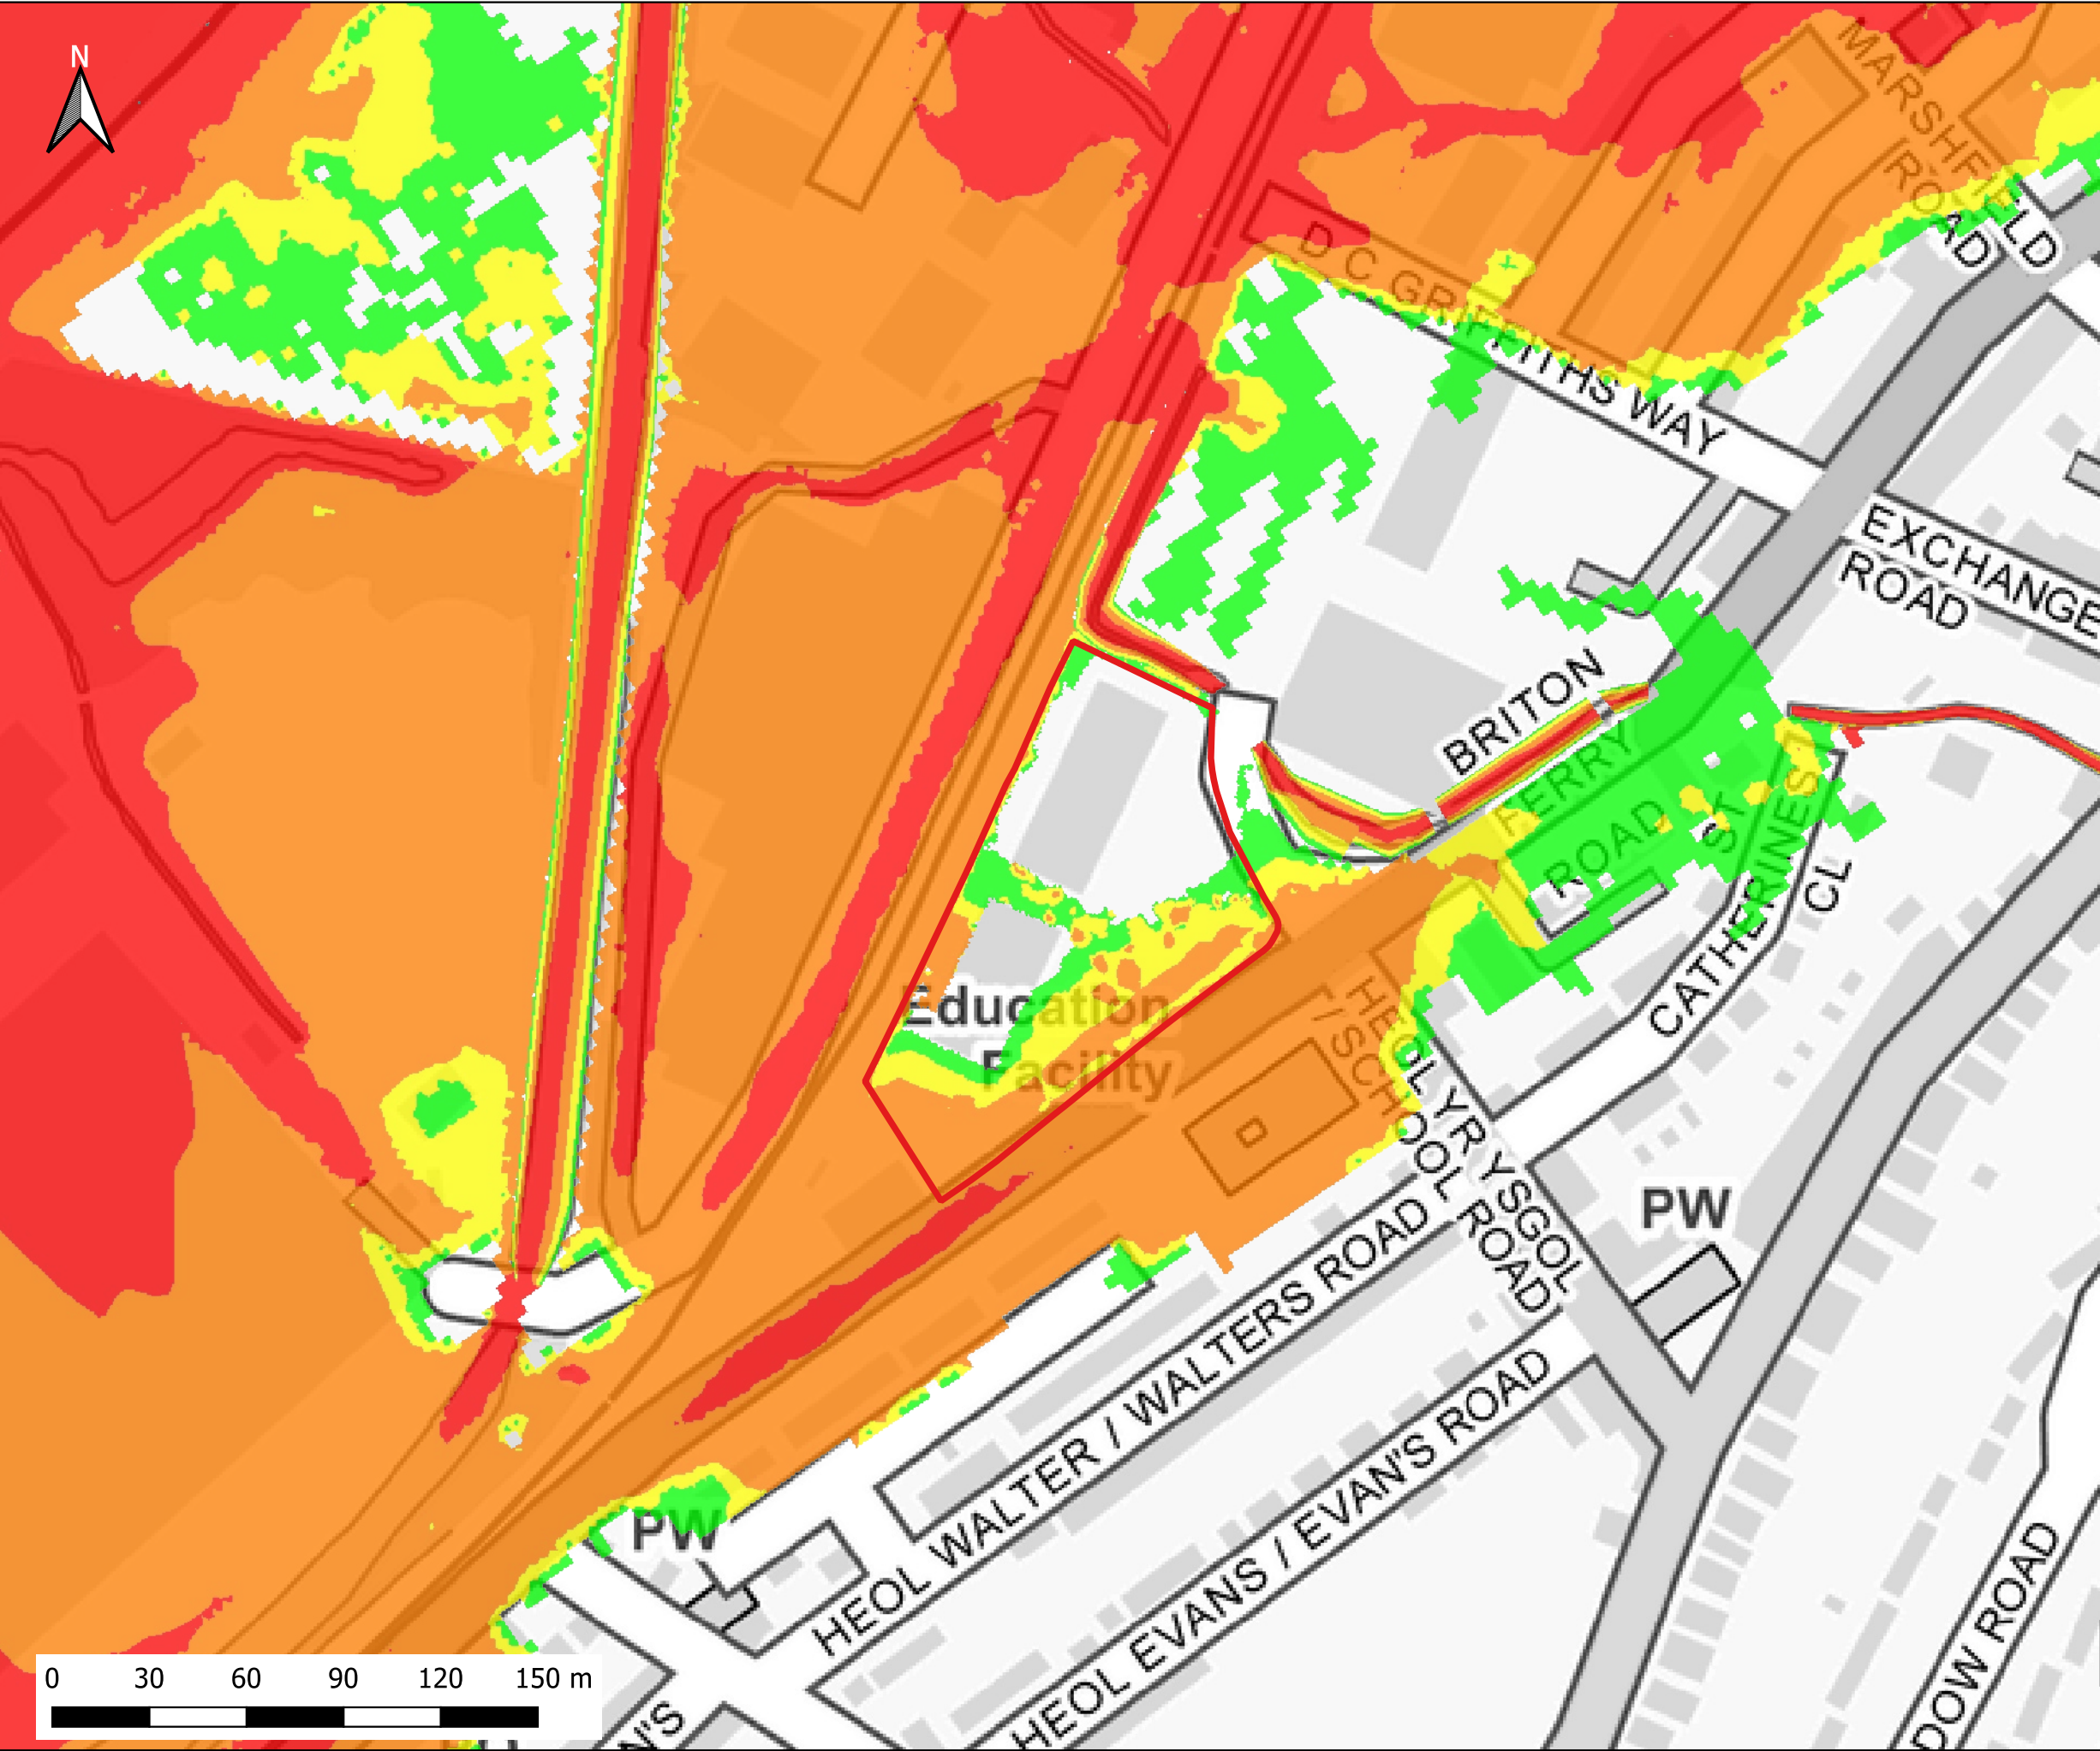

Notes:
1) All dimensions are in metres and all levels in metres above Ordnance Datum unless stated otherwise

LEGEND

Site Boundary


Maximum Flood Hazard Rating (FD2320)

Caution

Danger for Some

Danger for Most

Danger for All

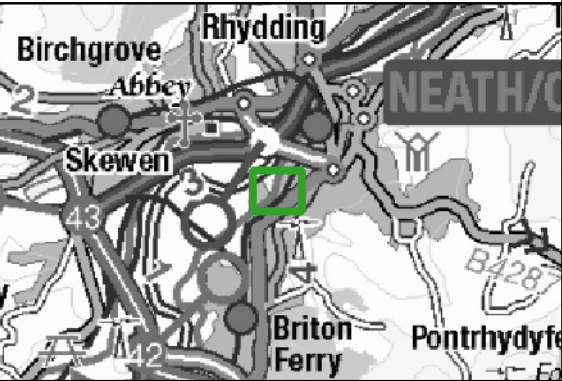

CLIENT:



SCHEME:

Briton Ferry Road, Neath

PLOT TITLE:

Maximum Flood Hazard
50%+CC30 AEP Plus 2% AEP Tidal Event 2100
Existing Site Layout (EXG)

PLOT STATUS:

FINAL

DATE:

08-06-2022

DRAWN:

MF

CHECKED:

SB

APPROVED:

AW

PLOT SCALE AT A3:


1:2000

PLOT NAME:

13099-Q2CC30_T50_2100_EXG_NC_HZ

REVISION:

-

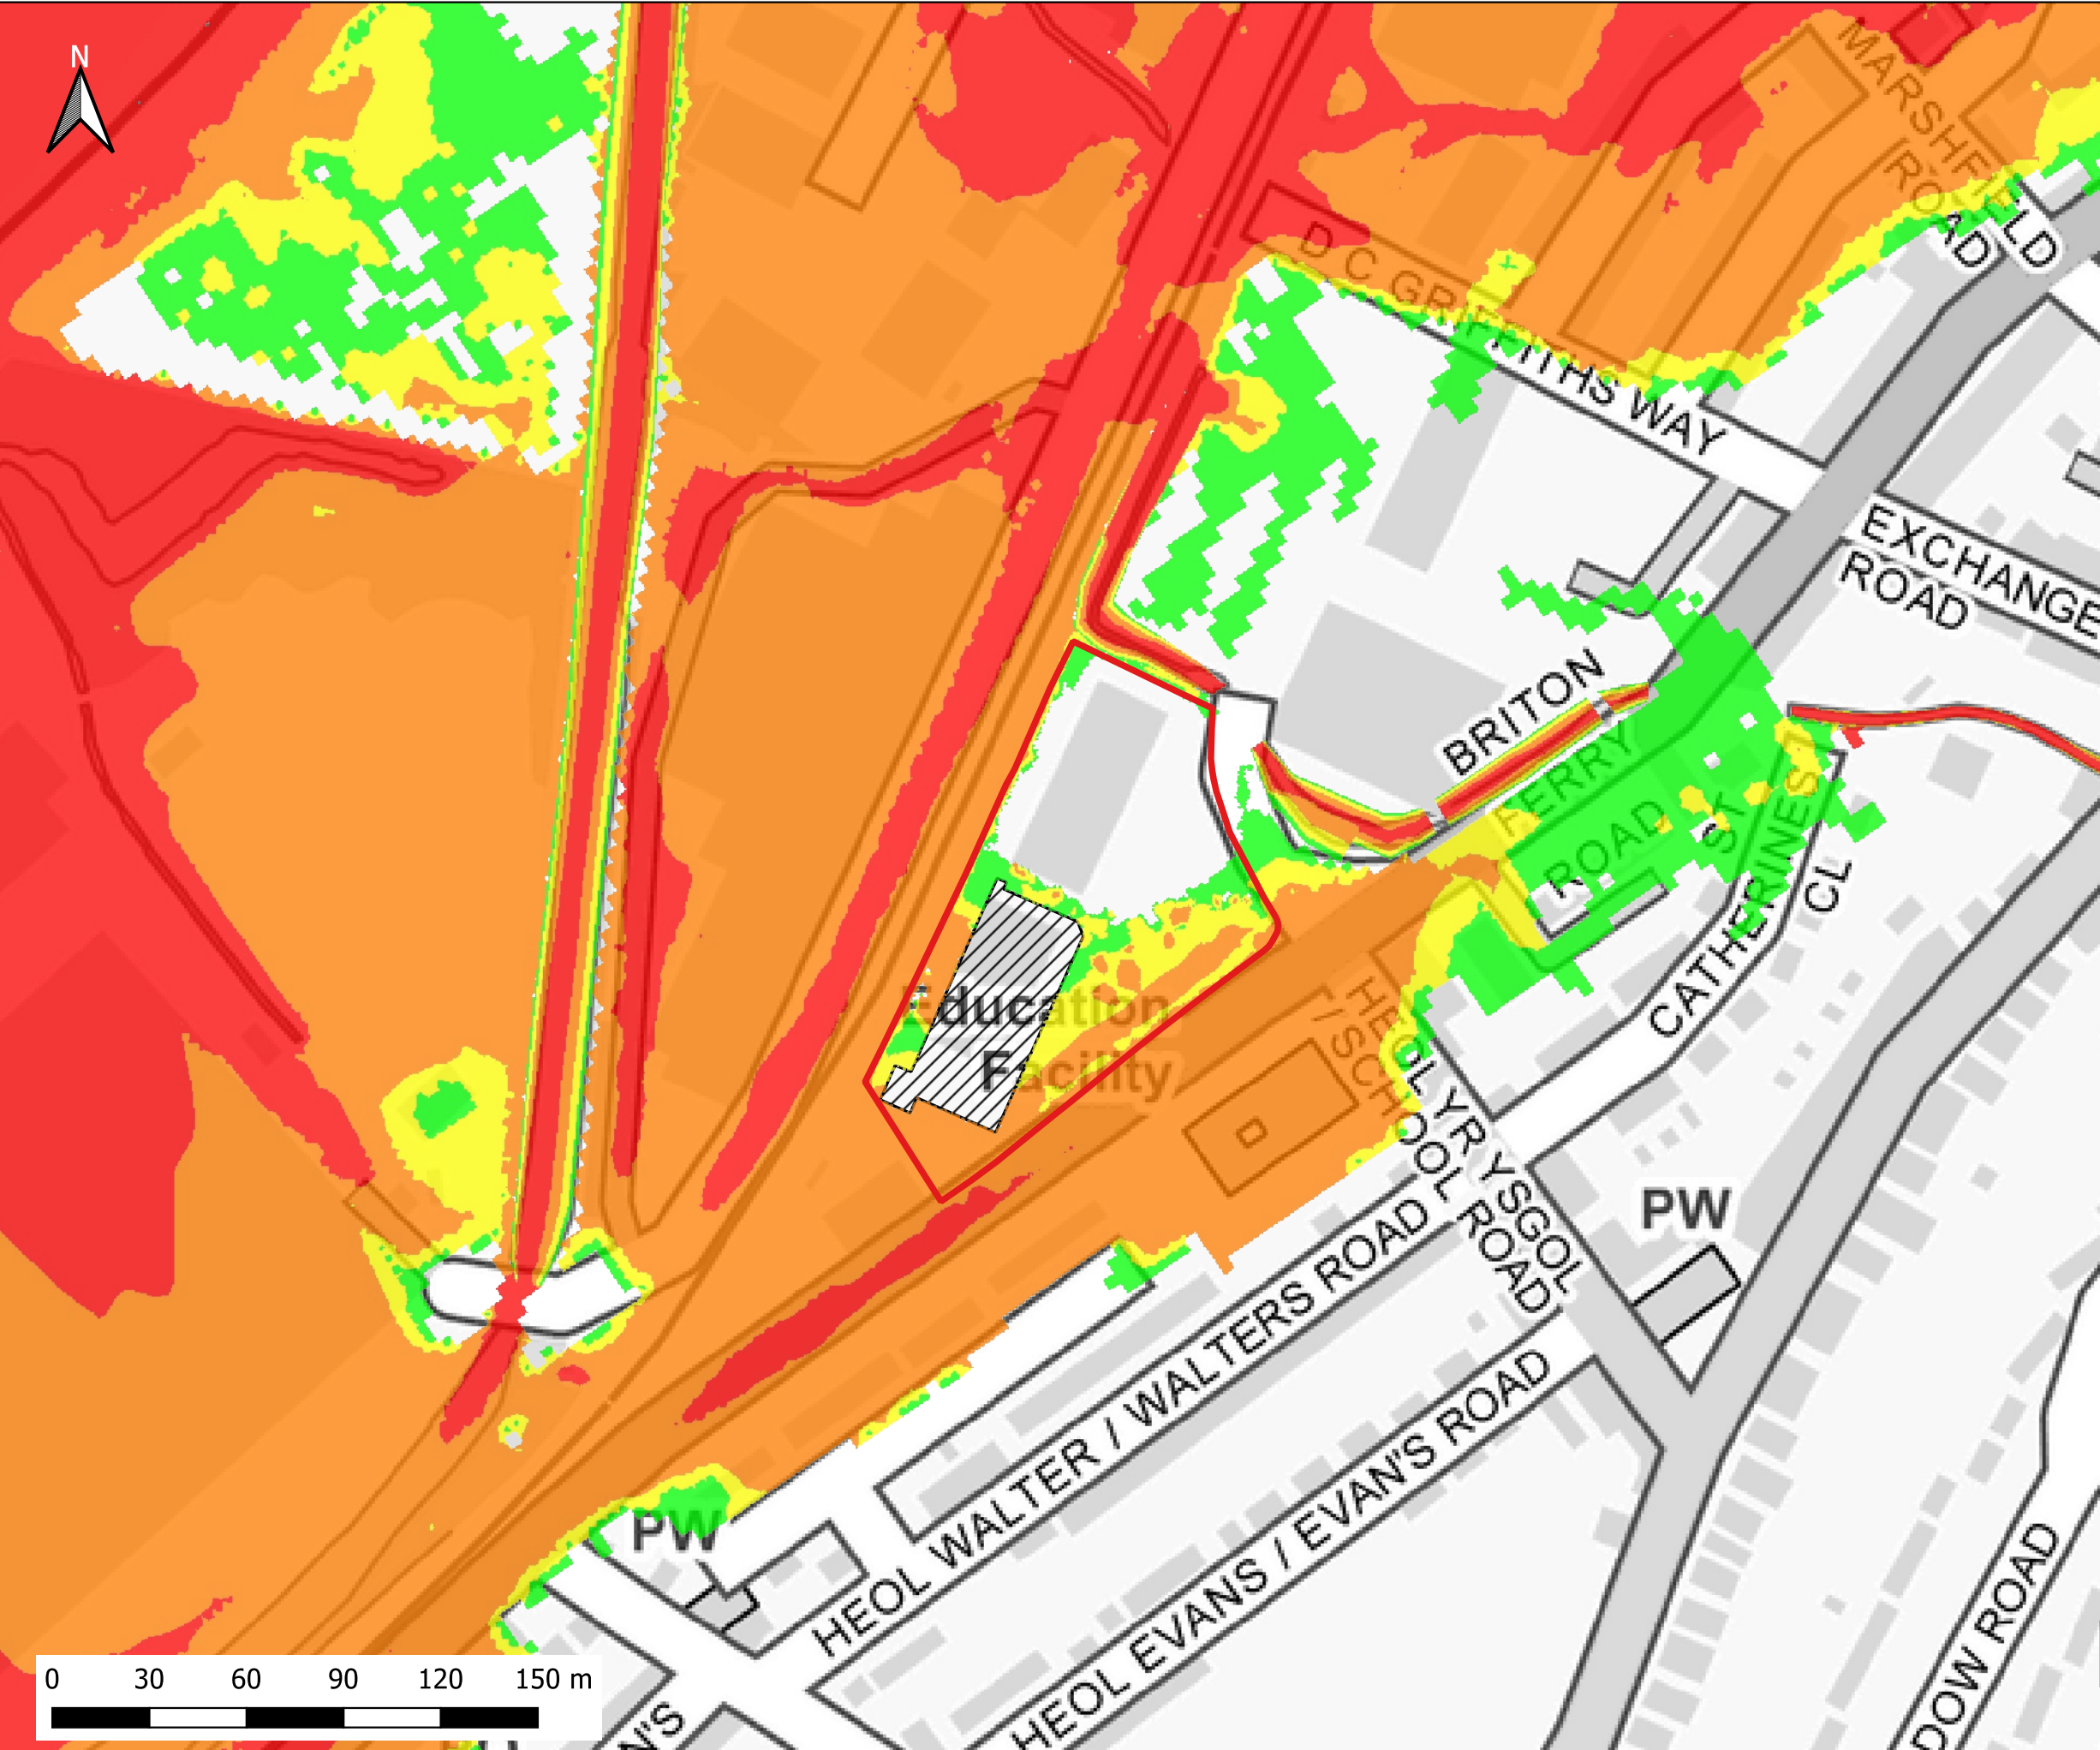

Notes:
1) All dimensions are in metres and all levels in metres above Ordnance Datum unless stated otherwise

LEGEND

Site Boundary

Proposed Store Extension

Maximum Flood Hazard Rating (FD2320)

Caution

Danger for Some

Danger for Most

Danger for All

CLIENT:

www.waterco.co.uk

SCHEME:

Briton Ferry Road, Neath


PLOT TITLE:

Maximum Flood Hazard
50%+CC30 AEP Plus 2% AEP Tidal Event 2100
Development Site Layout (DEV)

PLOT STATUS:		DATE:	
FINAL		08-06-2022	

DRAWN:	CHECKED:	APPROVED:	PLOT SCALE AT A3:
MF	SB	AW	1:2000

PLOT NAME:	REVISION:
13099-Q2CC30_T50_2100_DEV_NC_HZ	-

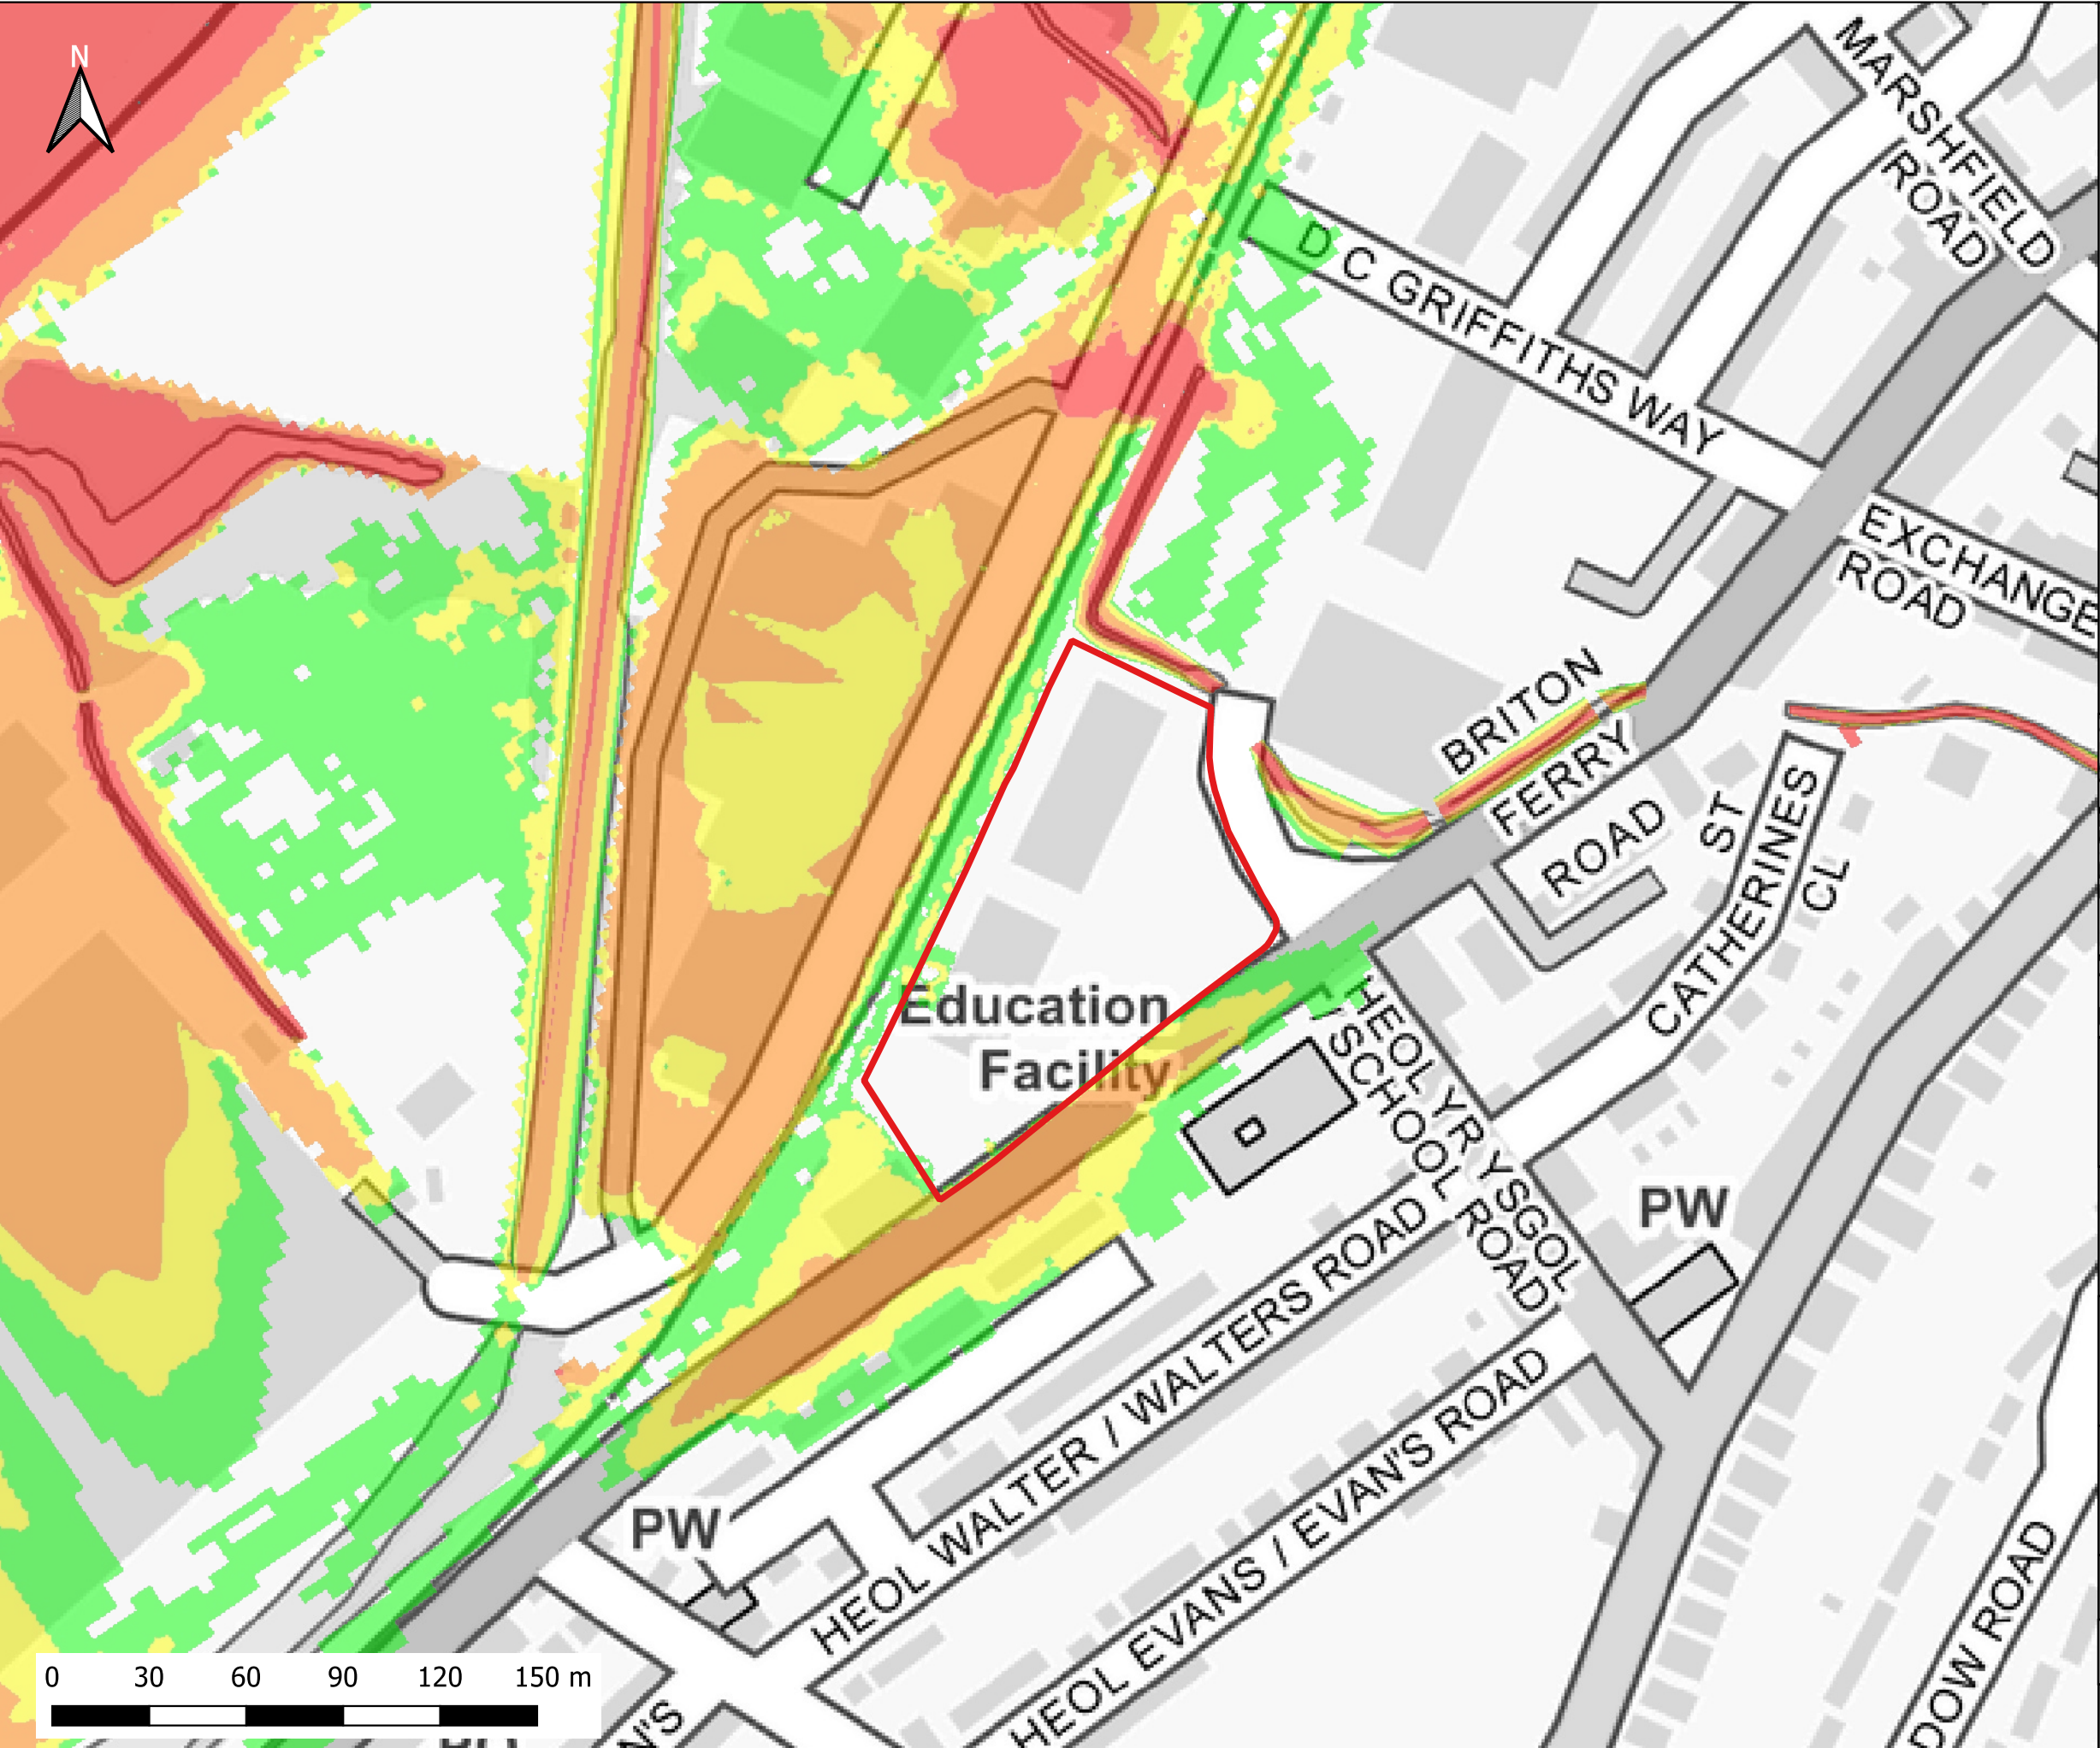

Notes:
1) All dimensions are in metres and all levels in metres above Ordnance Datum unless stated otherwise

LEGEND

Site Boundary

Maximum Flood Hazard Rating (FD2320)

- Caution
- Danger for Some
- Danger for Most
- Danger for All

CLIENT:

www.waterco.co.uk

SCHEME:

Briton Ferry Road, Neath


PLOT TITLE:

Maximum Flood Hazard
50% AEP Plus 0.5% AEP Tidal Event 2022
Existing Site Layout (EXG)

PLOT STATUS:		DATE:	
FINAL		08-06-2022	

DRAWN:	CHECKED:	APPROVED:	PLOT SCALE AT A3:
MF	SB	AW	1:2000

PLOT NAME:	REVISION:
13099-Q2_T200_EXG_NC_HZ	-

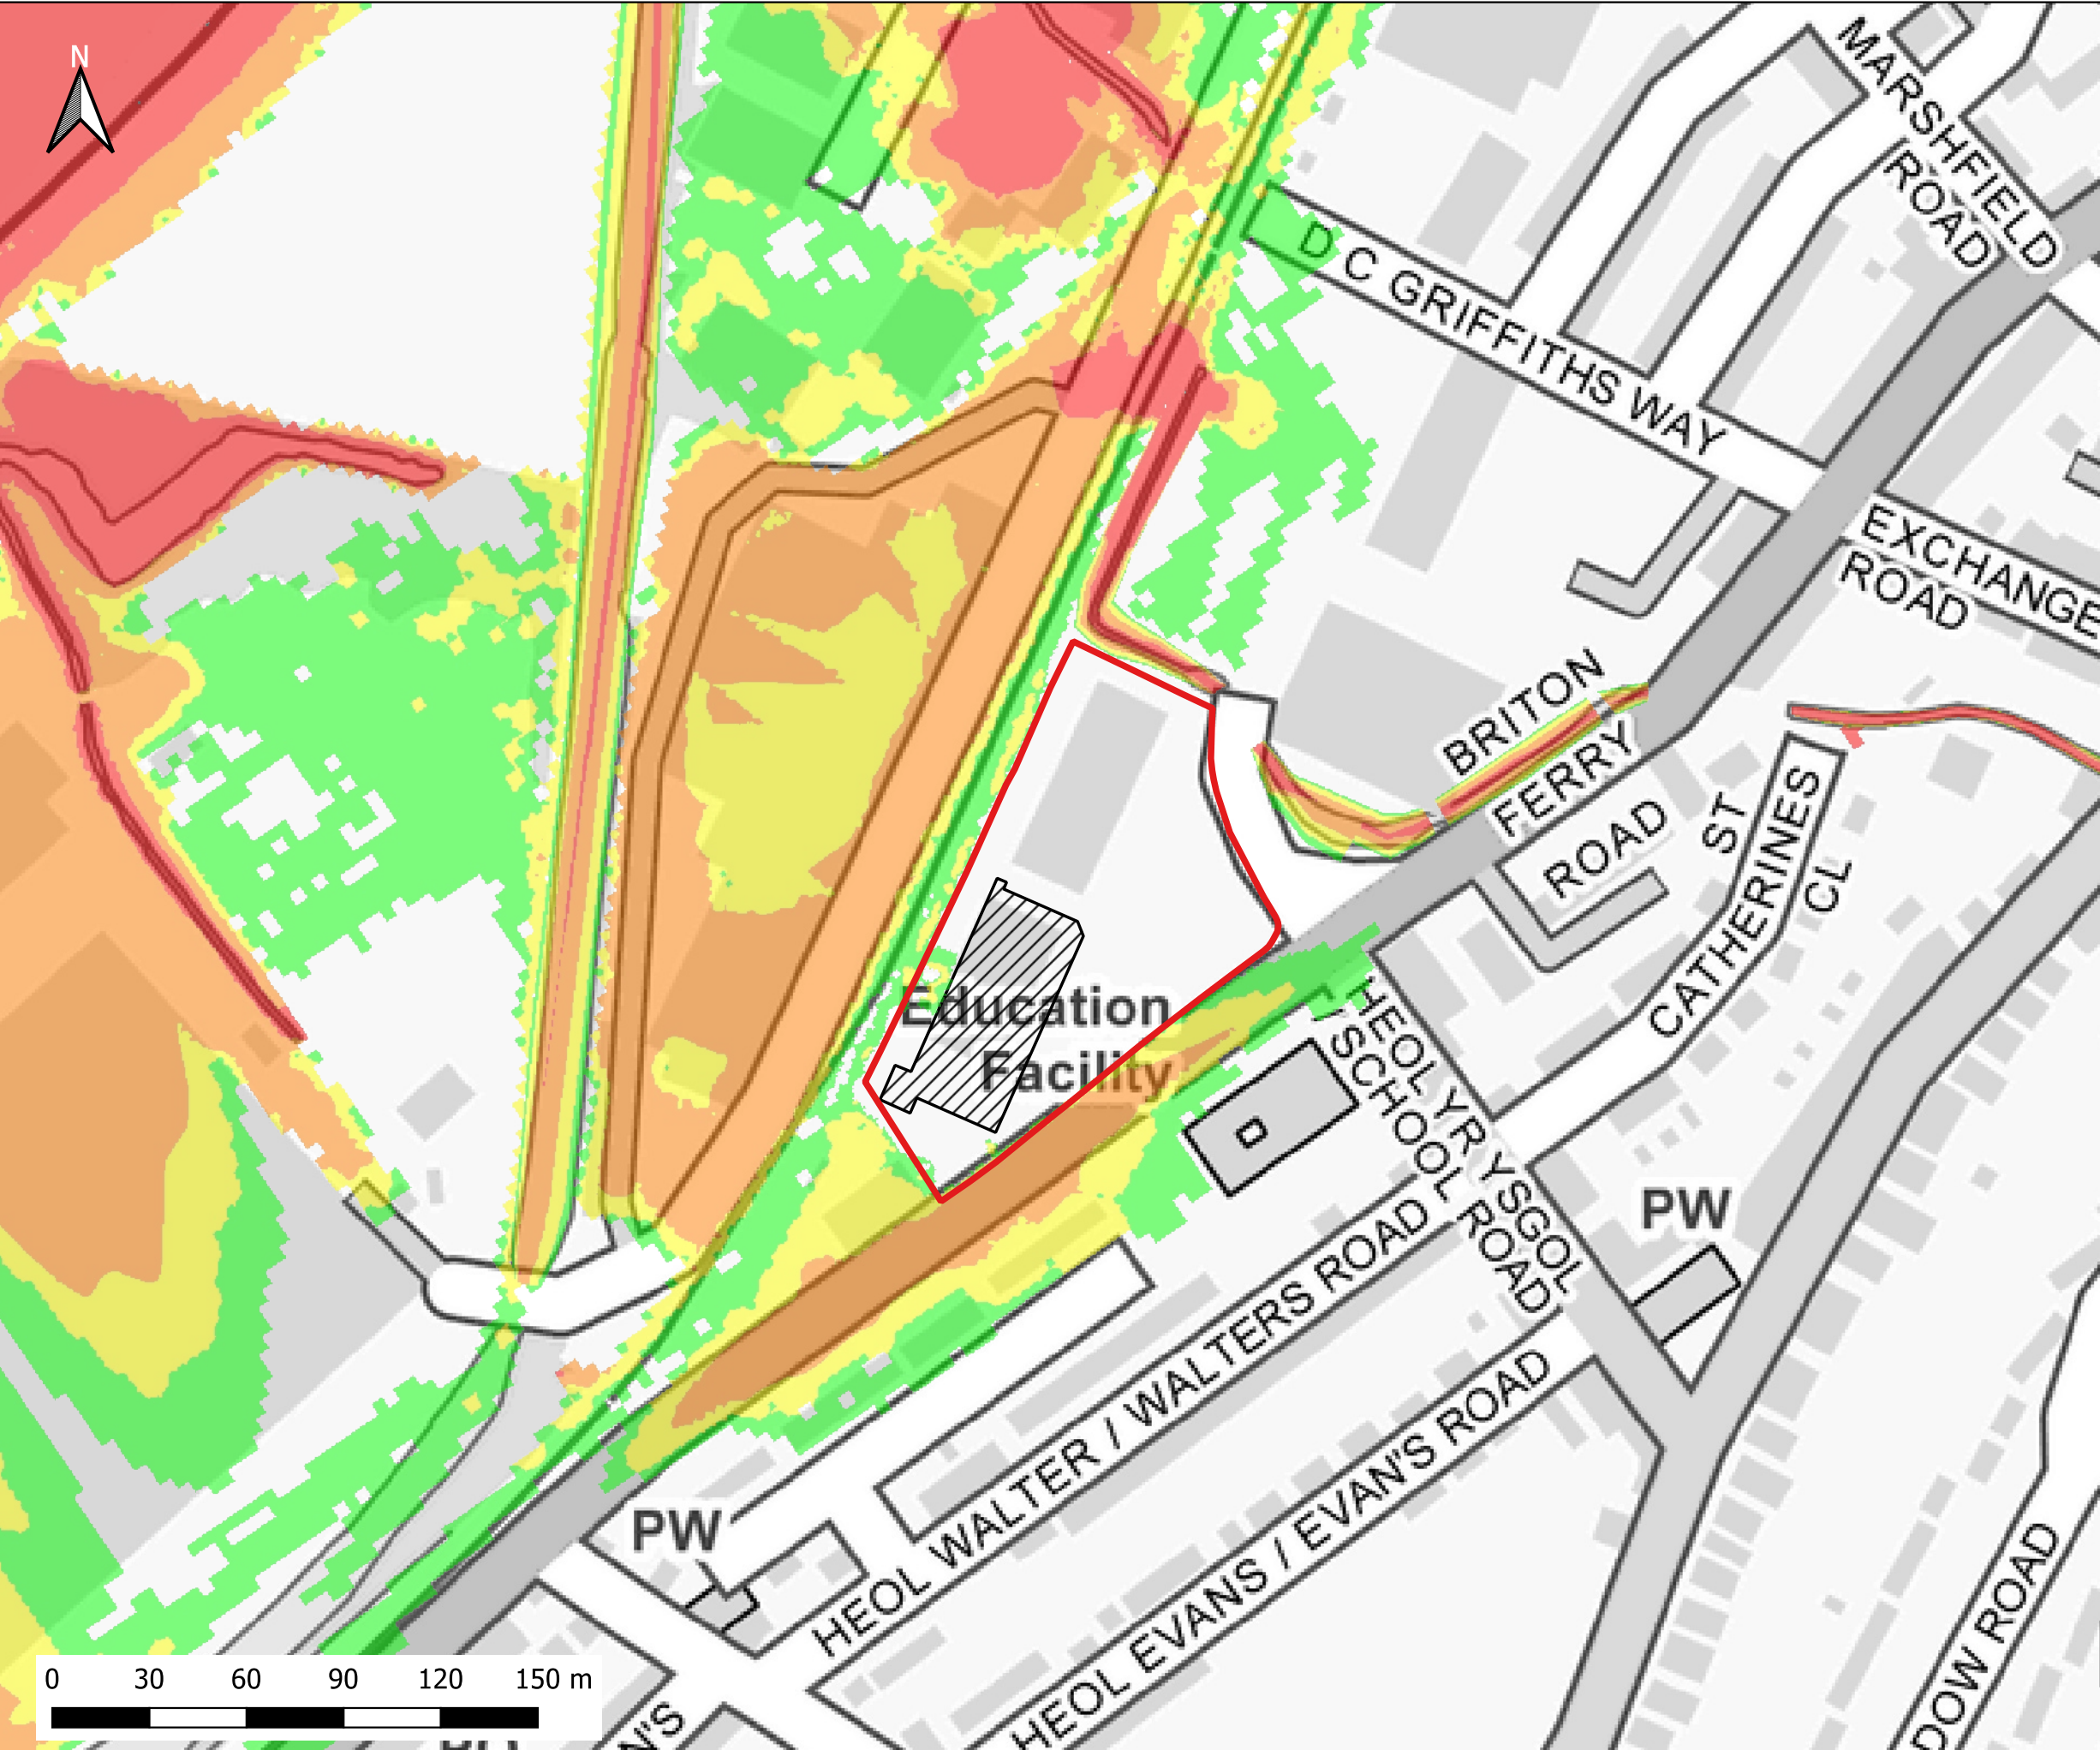

Notes:
1) All dimensions are in metres and all levels in metres above Ordnance Datum unless stated otherwise

LEGEND

Site Boundary

Proposed Store Extension

Maximum Flood Hazard Rating (FD2320)

Caution

Danger for Some

Danger for Most

Danger for All

CLIENT:

www.waterco.co.uk

SCHEME:

Briton Ferry Road, Neath


PLOT TITLE:

Maximum Flood Hazard
50% AEP Plus 0.5% AEP Tidal Event 2022
Development Site Layout (DEV)

PLOT STATUS:		DATE:	
FINAL		08-06-2022	

DRAWN:	CHECKED:	APPROVED:	PLOT SCALE AT A3:
MF	SB	AW	1:2000

PLOT NAME:	REVISION:
13099-Q2_T200_DEV_NC_HZ	-

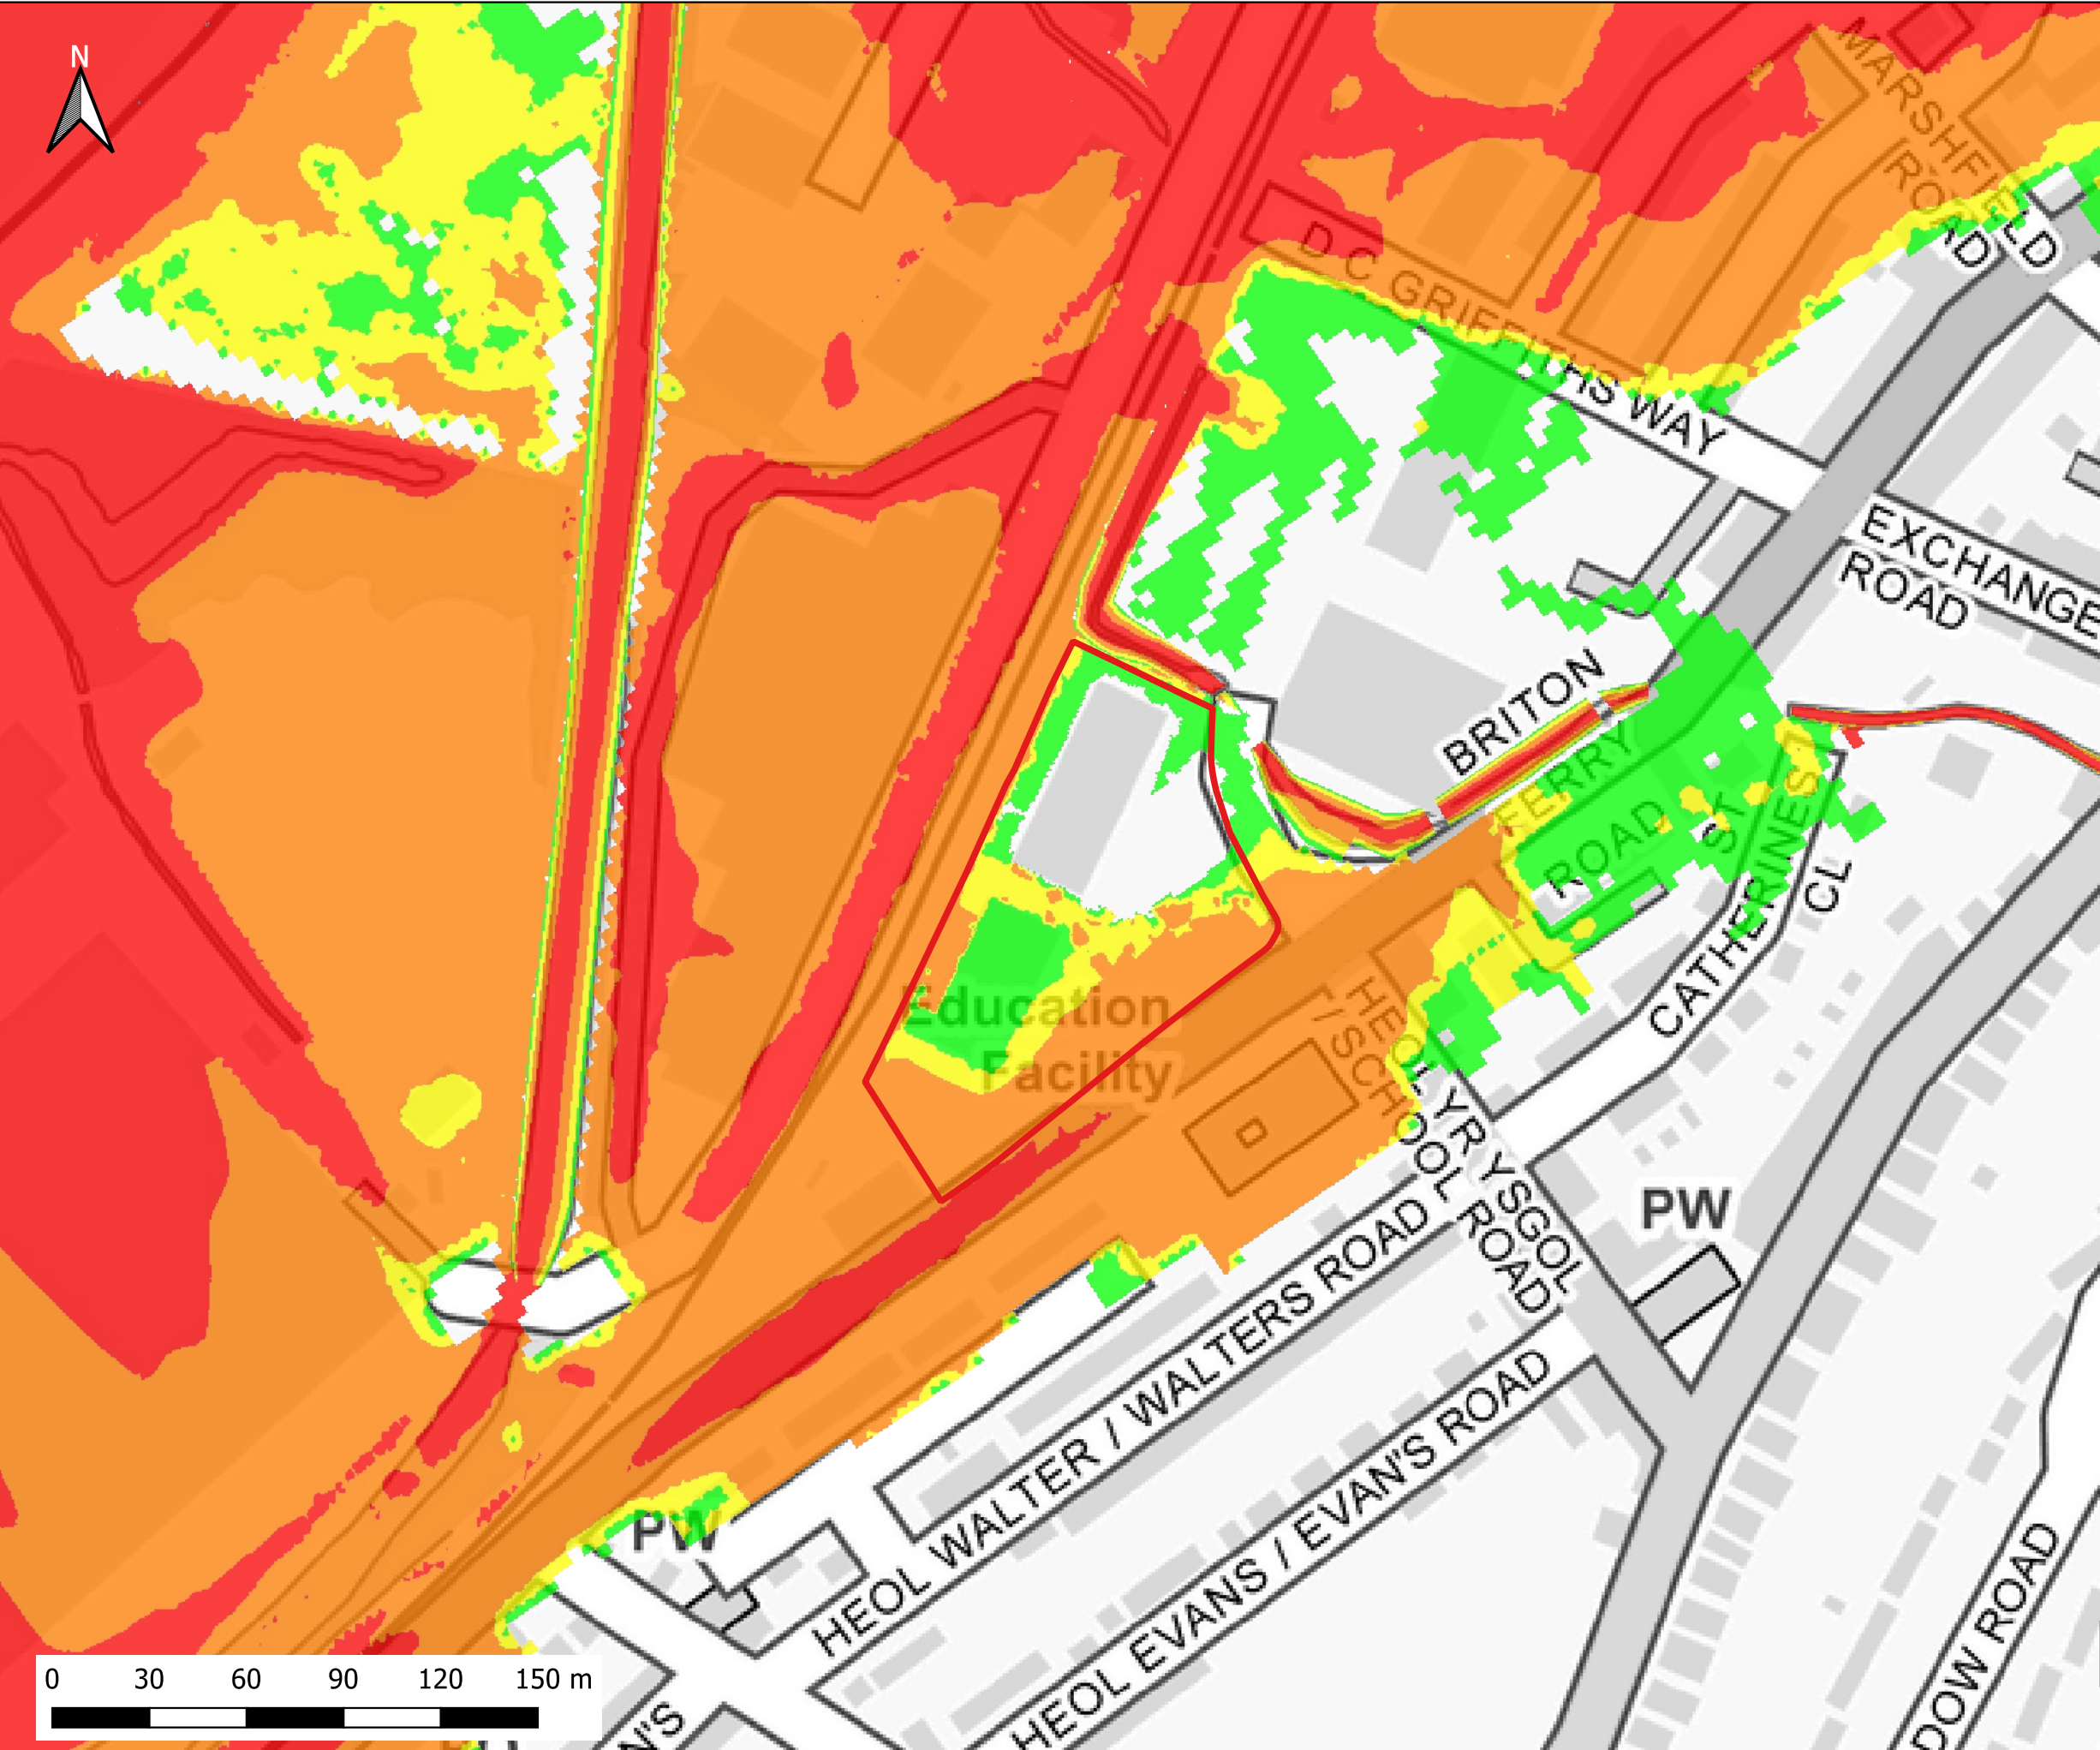

Notes:
1) All dimensions are in metres and all levels in metres above Ordnance Datum unless stated otherwise

LEGEND

Site Boundary

Maximum Flood Hazard Rating (FD2320)

Caution

Danger for Some

Danger for Most

Danger for All

CLIENT:

www.waterco.co.uk

SCHEME:

Briton Ferry Road, Neath


PLOT TITLE:

Maximum Flood Hazard
50%+CC30 AEP Plus 0.5% AEP Tidal Event
2100
Existing Site Layout (EXG)

PLOT STATUS:		DATE:	
FINAL		08-06-2022	

DRAWN:	CHECKED:	APPROVED:	PLOT SCALE AT A3:
MF	SB	AW	1:2000

PLOT NAME:	REVISION:
13099-Q2CC30_T200_2100_EXG_NC_HZ	-

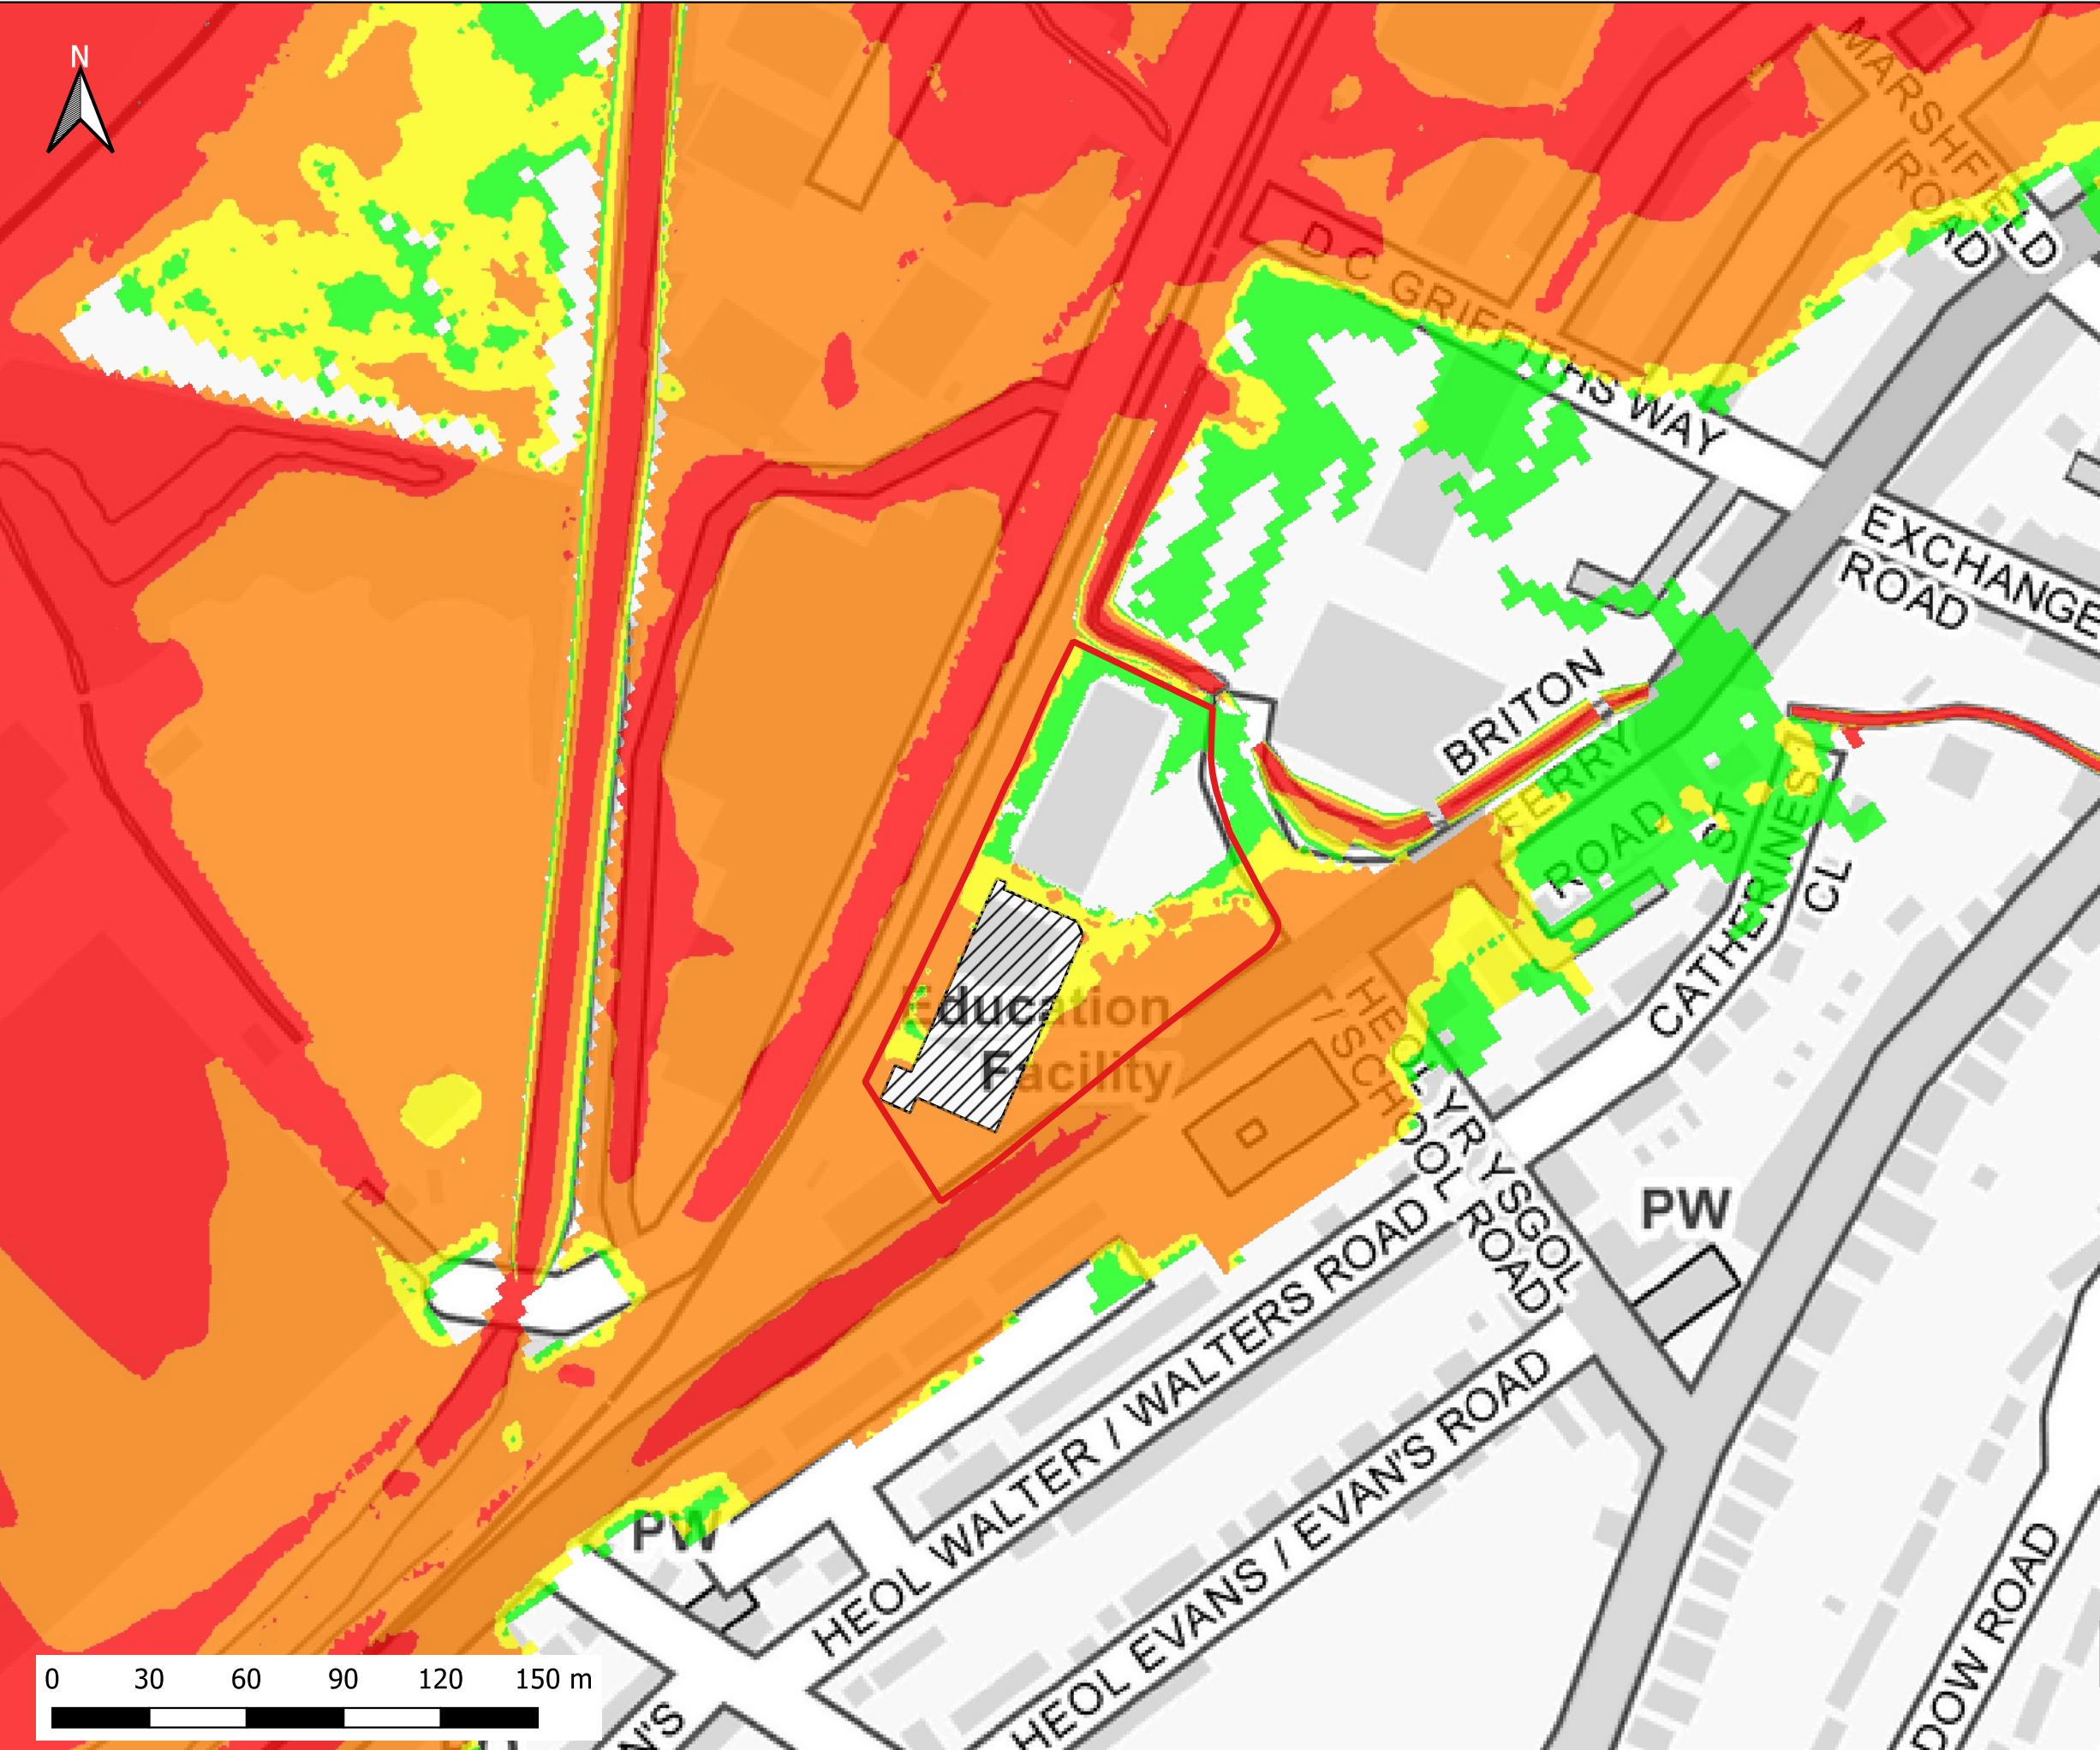

Notes:
1) All dimensions are in metres and all levels in metres above Ordnance Datum unless stated otherwise

LEGEND

Site Boundary

Proposed Store Extension

Maximum Flood Hazard Rating (FD2320)

Caution

Danger for Some

Danger for Most

Danger for All

CLIENT:

www.waterco.co.uk

SCHEME:

Briton Ferry Road, Neath


PLOT TITLE:

Maximum Flood Hazard
50%+CC30 AEP Plus 0.5% AEP Tidal Event
2100
Development Site Layout (DEV)

PLOT STATUS:		DATE:	
FINAL		08-06-2022	

DRAWN:	CHECKED:	APPROVED:	PLOT SCALE AT A3:
MF	SB	AW	1:2000

PLOT NAME:	REVISION:
13099-Q2CC30_T200_2100_DEV_NC_HZ	-

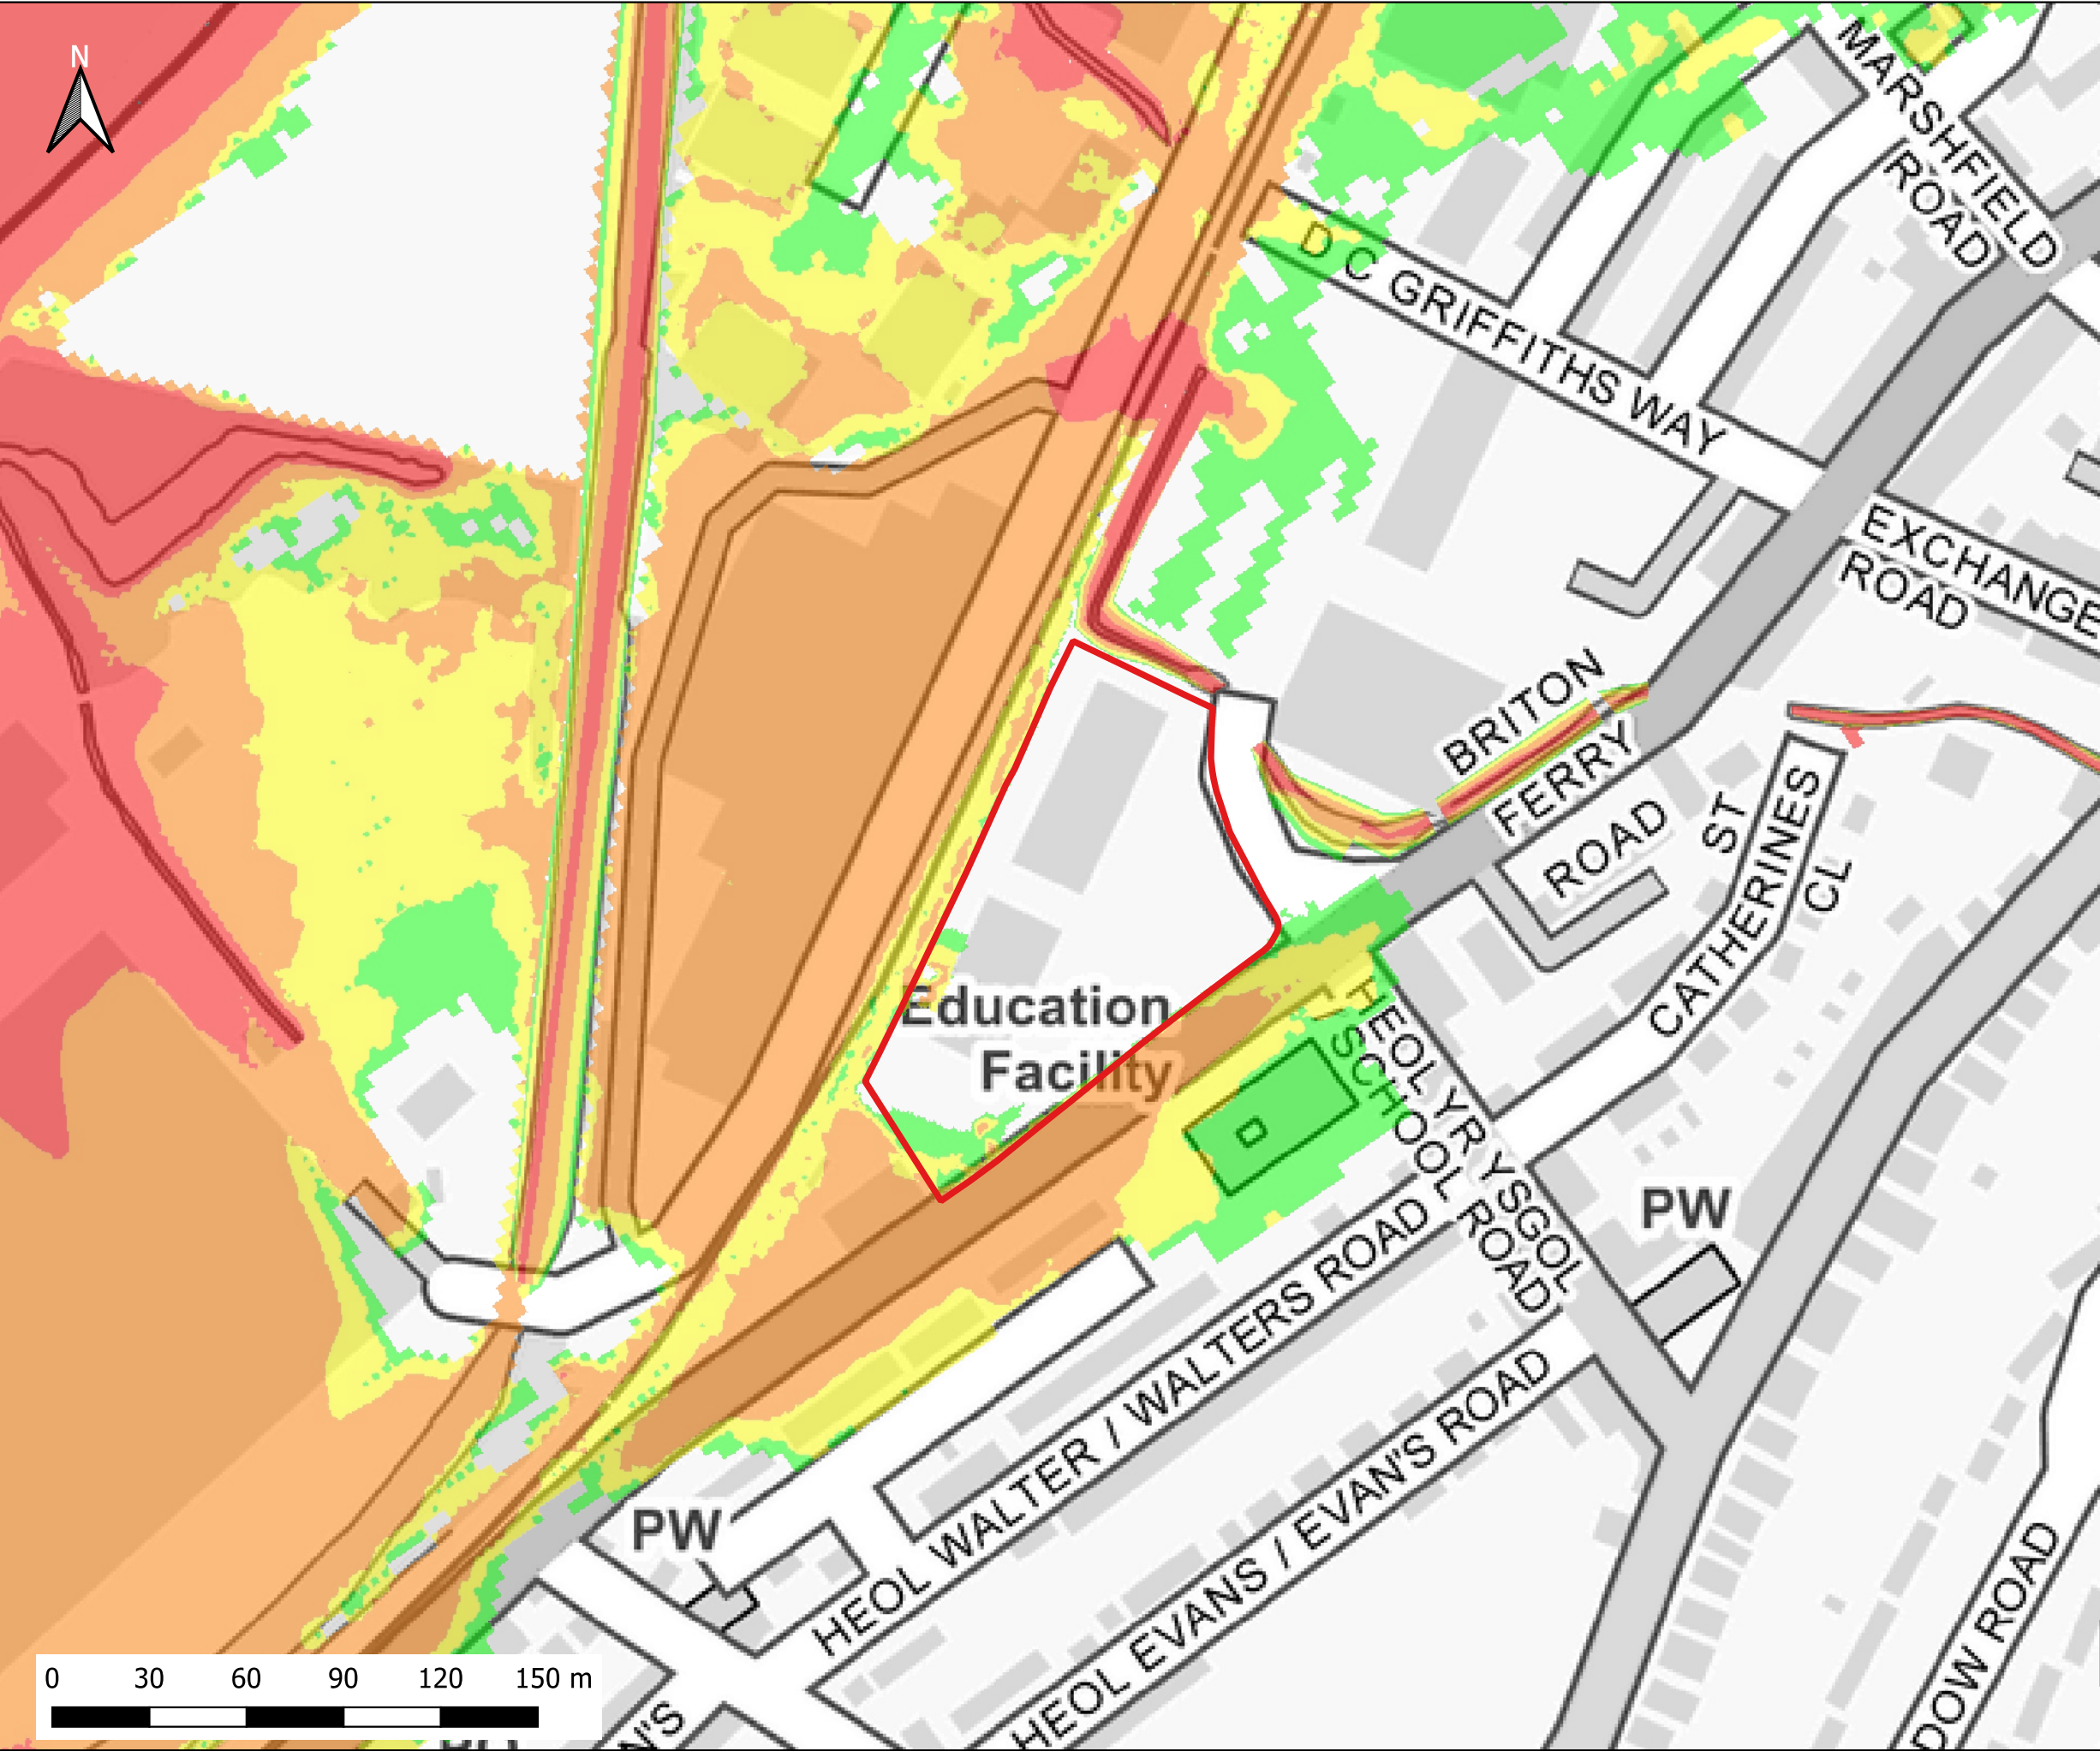

Notes:
1) All dimensions are in metres and all levels in metres above Ordnance Datum unless stated otherwise

LEGEND

Site Boundary

Maximum Flood Hazard Rating (FD2320)

Caution

Danger for Some

Danger for Most

Danger for All

CLIENT:

www.waterco.co.uk

SCHEME:

Briton Ferry Road, Neath


PLOT TITLE:

Maximum Flood Hazard
50% AEP Plus 0.1% AEP Tidal Event 2022
Existing Site Layout (EXG)

PLOT STATUS:		DATE:	
FINAL		08-06-2022	

DRAWN:	CHECKED:	APPROVED:	PLOT SCALE AT A3:
MF	SB	AW	1:2000

PLOT NAME:	REVISION:
13099-Q2_T1000_EXG_NC_HZ	-

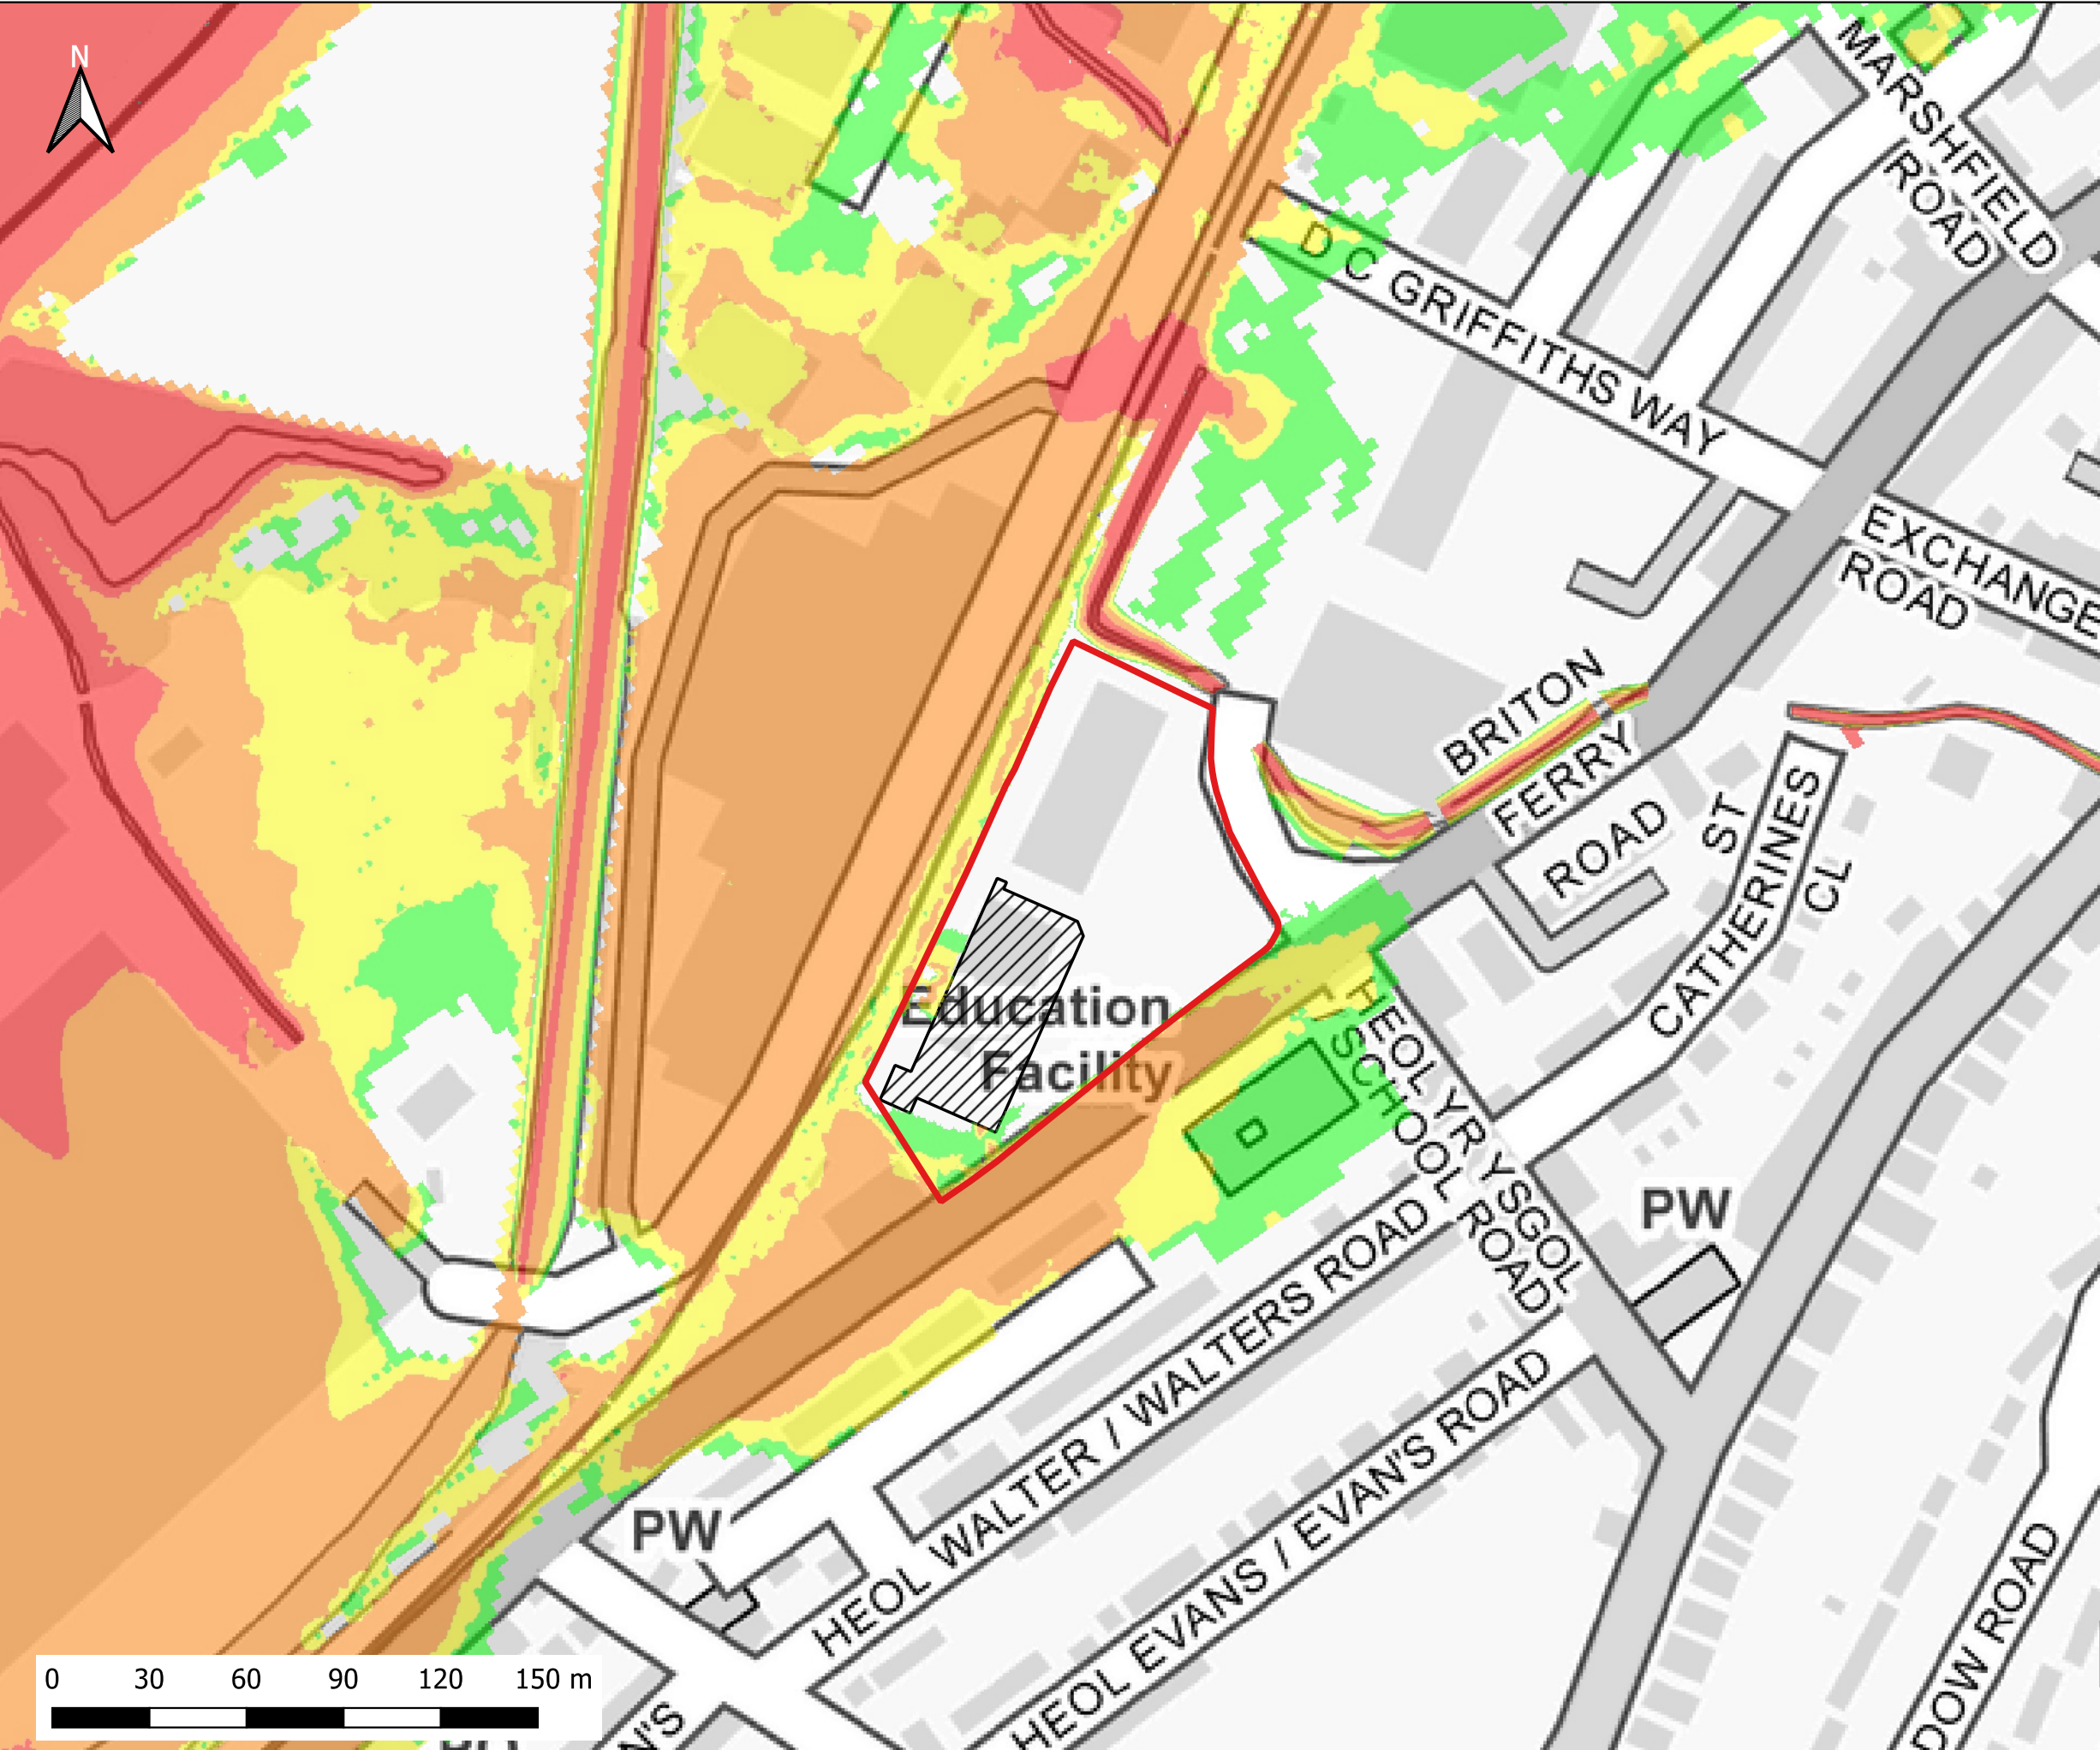

Notes:
1) All dimensions are in metres and all levels in metres above Ordnance Datum unless stated otherwise

LEGEND

Site Boundary

Proposed Store Extension

Maximum Flood Hazard Rating (FD2320)

Caution

Danger for Some

Danger for Most

Danger for All

CLIENT:

waterco
www.waterco.co.uk


SCHEME:

Briton Ferry Road, Neath

PLOT TITLE:

Maximum Flood Hazard
50% AEP Plus 0.1% AEP Tidal Event 2022
Development Site Layout (DEV)

PLOT STATUS:		DATE:	
FINAL		08-06-2022	
DRAWN:	CHECKED:	APPROVED:	PLOT SCALE AT A3:
MF	SB	AW	1:2000
PLOT NAME:			REVISION:
13099-Q2_T1000_DEV_NC_HZ			-

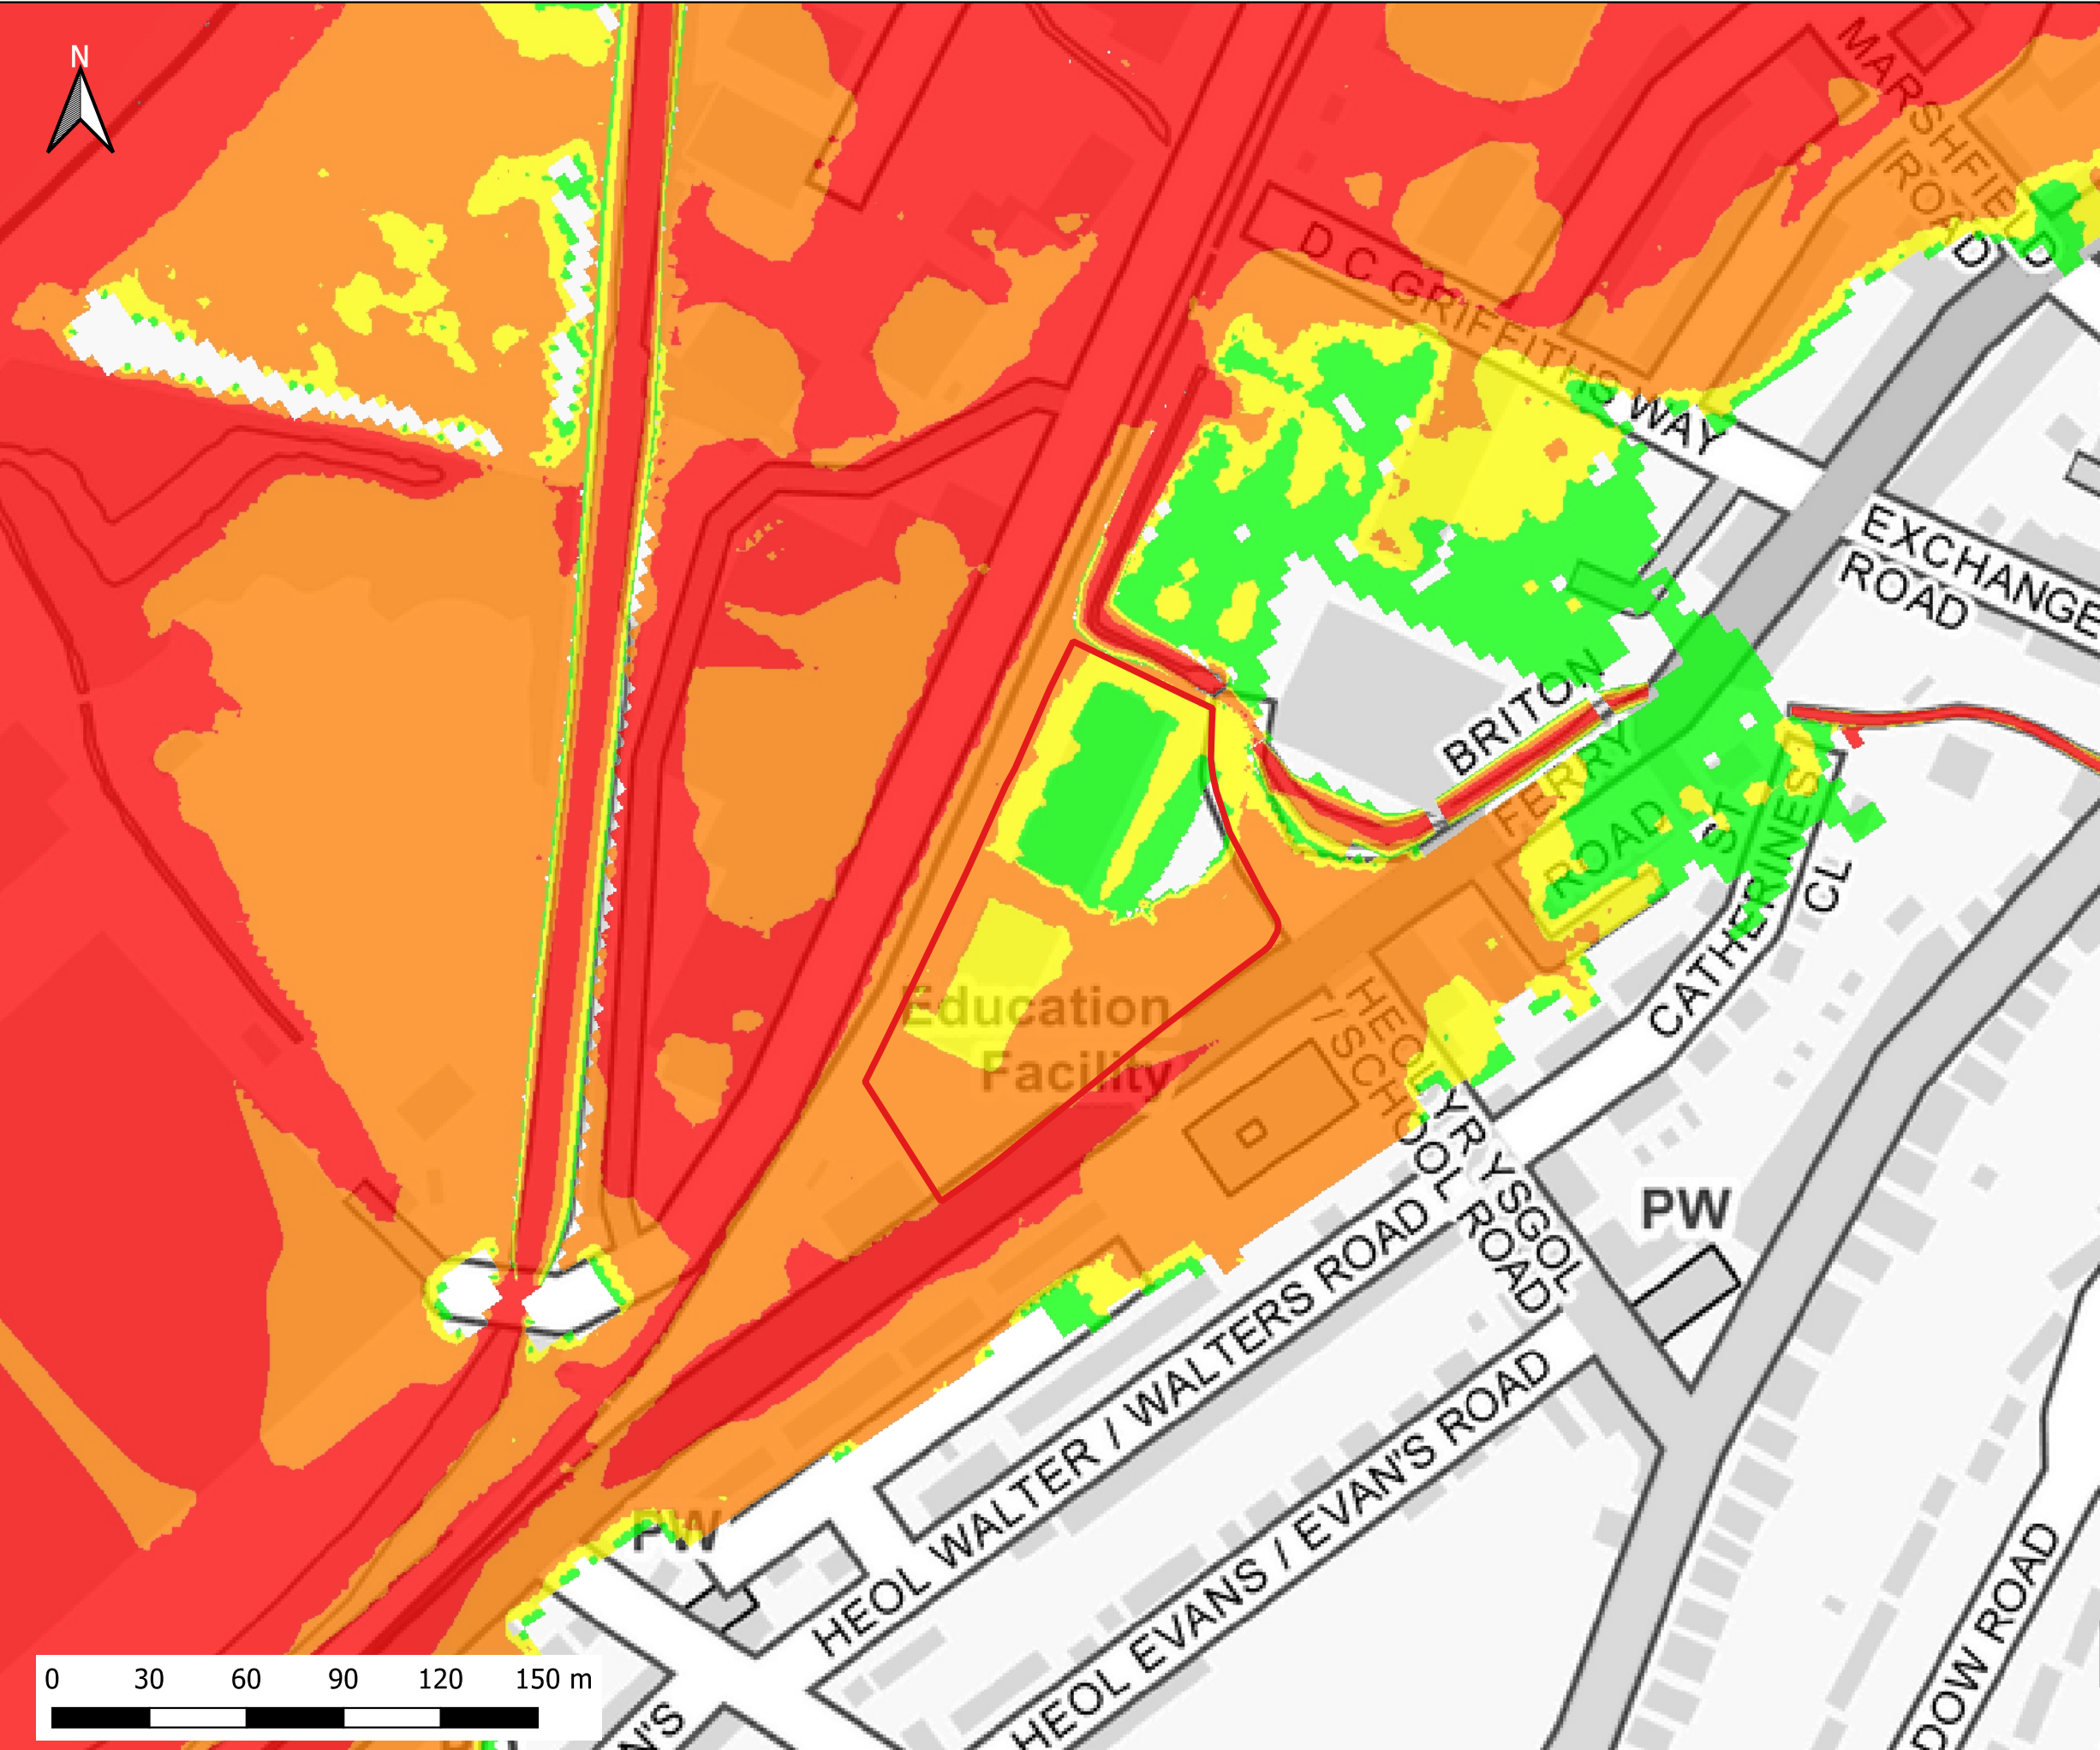

Notes:
1) All dimensions are in metres and all levels in metres above Ordnance Datum unless stated otherwise

LEGEND

Site Boundary

Maximum Flood Hazard Rating (FD2320)

Caution

Danger for Some

Danger for Most

Danger for All

CLIENT:

www.waterco.co.uk

SCHEME:

Briton Ferry Road, Neath


PLOT TITLE:

Maximum Flood Hazard
50%+CC30 AEP Plus 0.1% AEP Tidal Event
2100
Existing Site Layout (EXG)

PLOT STATUS:		DATE:	
FINAL		08-06-2022	

DRAWN:	CHECKED:	APPROVED:	PLOT SCALE AT A3:
MF	SB	AW	1:2000

PLOT NAME:	REVISION:
13099-Q2CC30_T1000_2100_EXG_NC_HZ	-

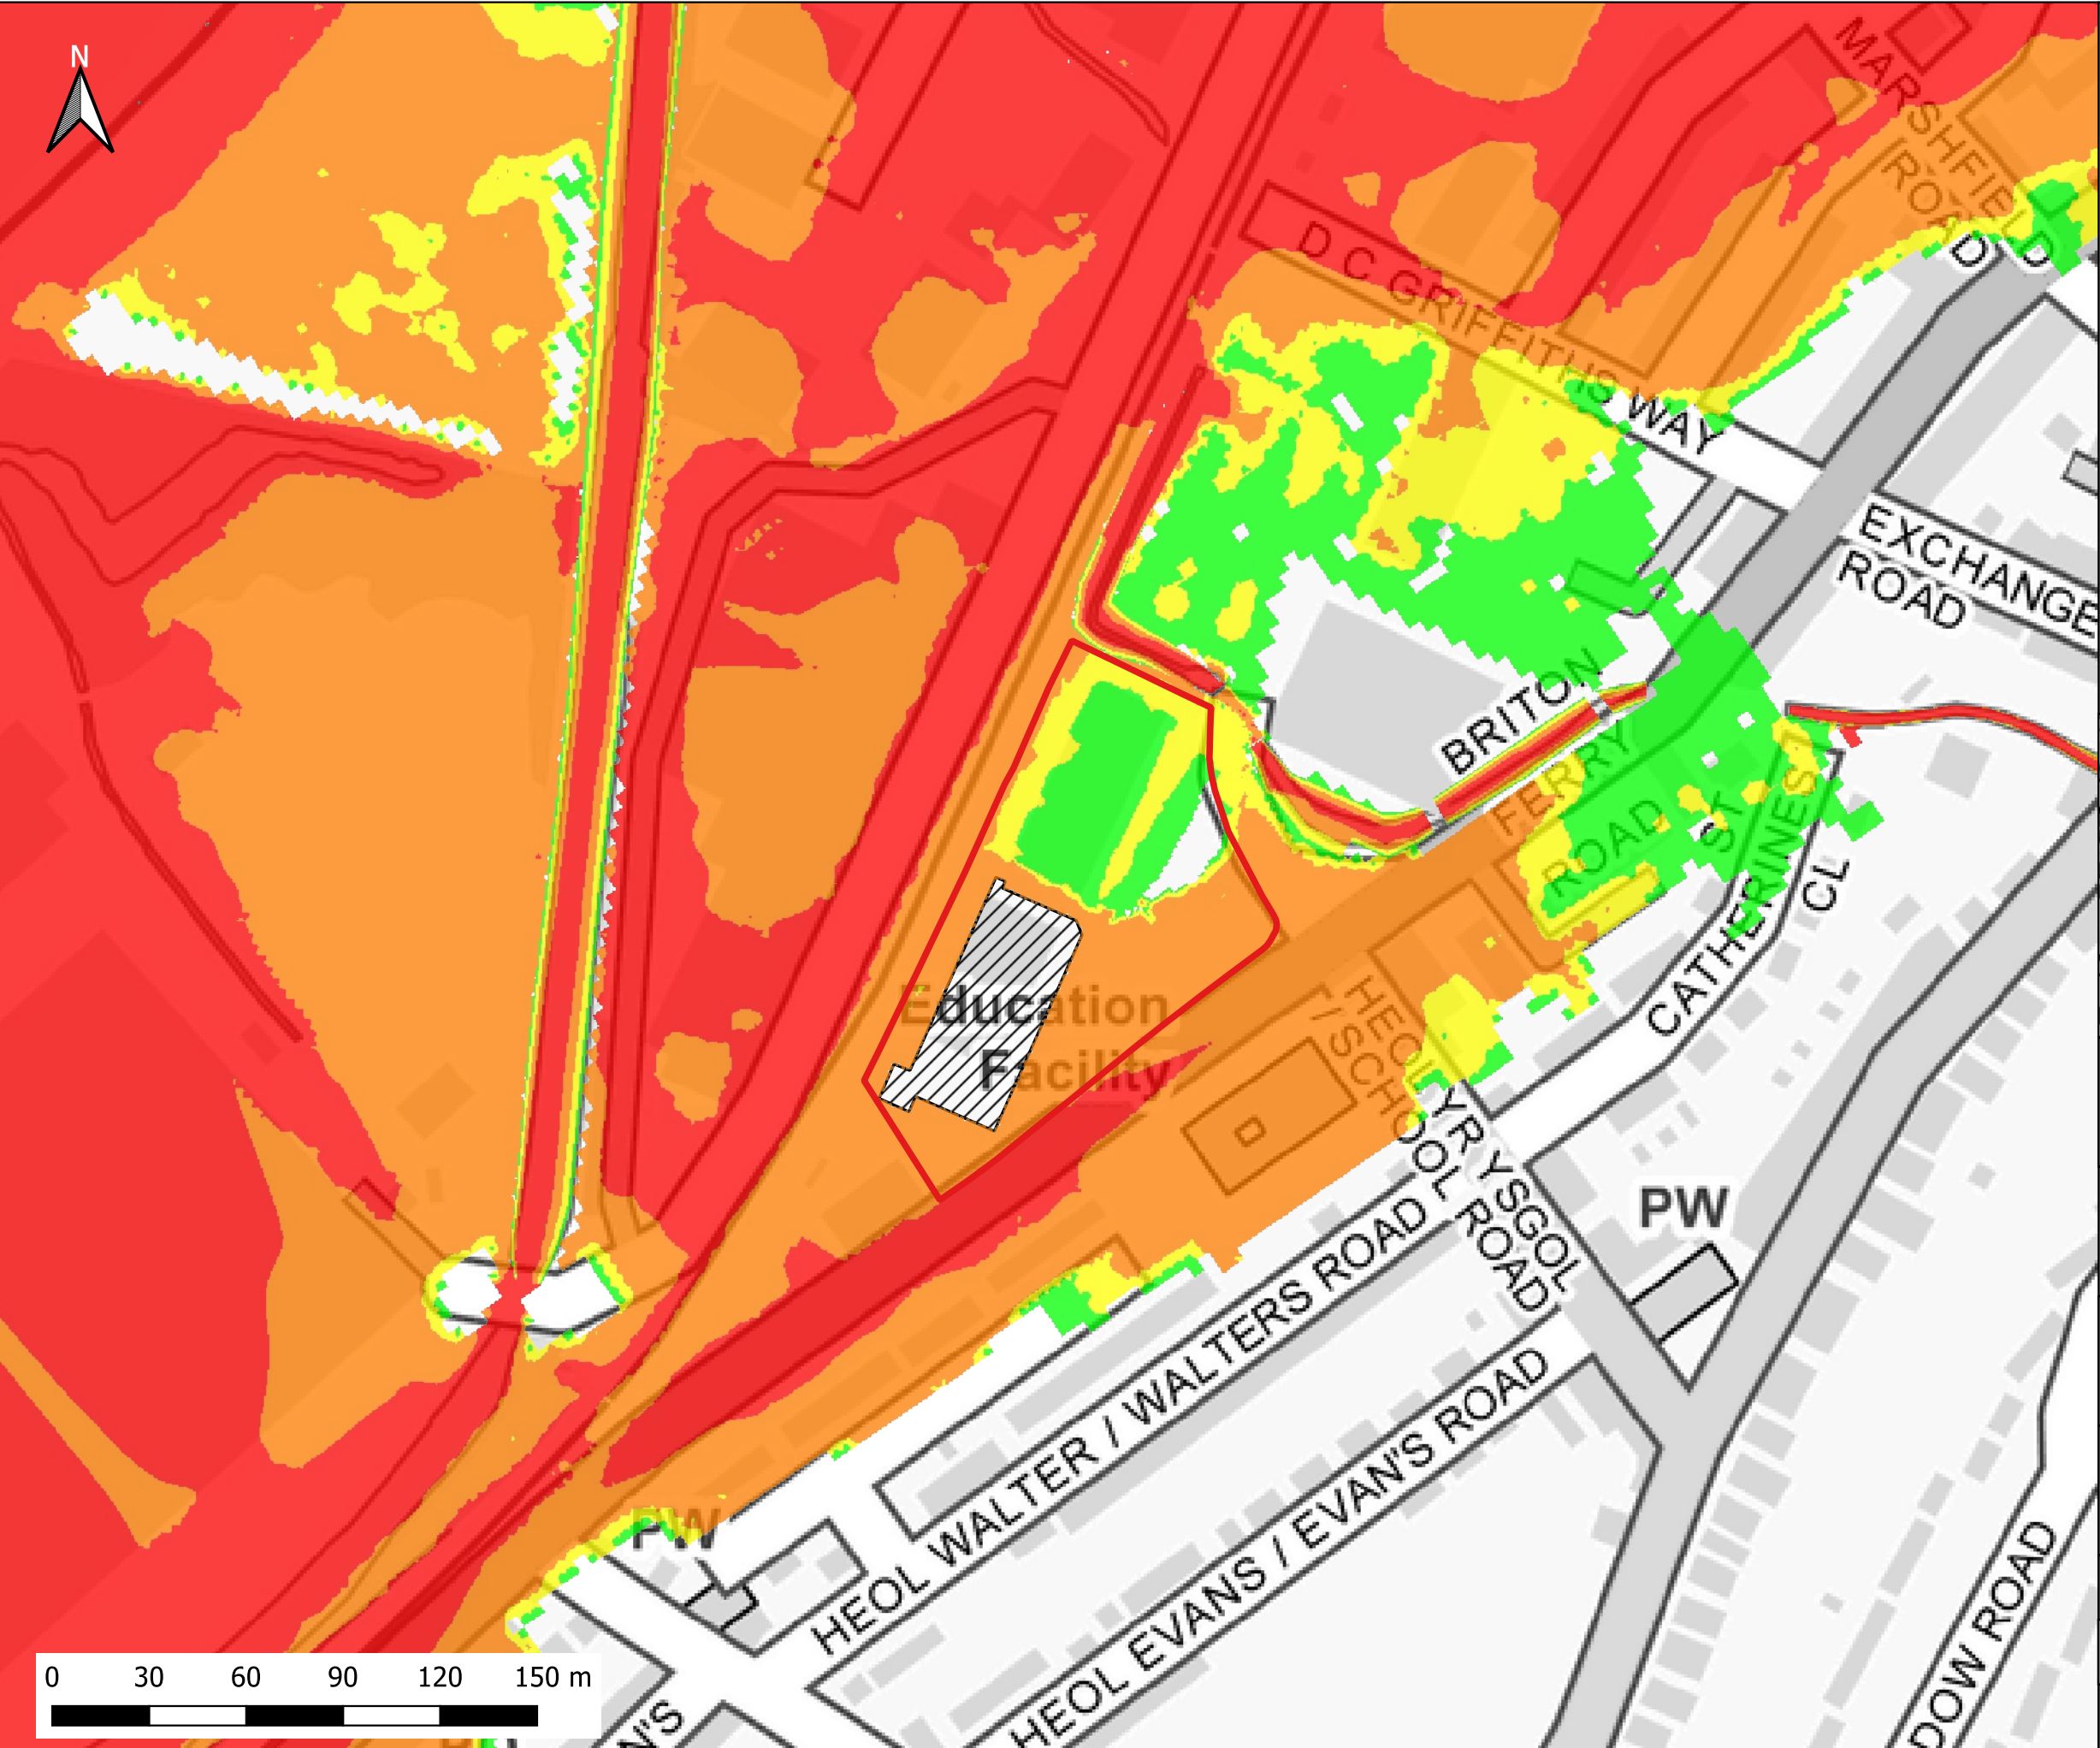

Notes:
1) All dimensions are in metres and all levels in metres above Ordnance Datum unless stated otherwise

LEGEND

- Site Boundary
- Proposed Store Extension

Maximum Flood Hazard Rating (FD2320)

- Caution
- Danger for Some
- Danger for Most
- Danger for All

CLIENT:

waterco
www.waterco.co.uk

SCHEME:

Briton Ferry Road, Neath


PLOT TITLE:

Maximum Flood Hazard
50%+CC30 AEP Plus 0.1% AEP Tidal Event
2100
Development Site Layout (DEV)

PLOT STATUS:		DATE:	
FINAL		08-06-2022	

DRAWN:	CHECKED:	APPROVED:	PLOT SCALE AT A3:
MF	SB	AW	1:2000

PLOT NAME:	REVISION:
13099-Q2CC30_T1000_2100_DEV_NC_HZ	-

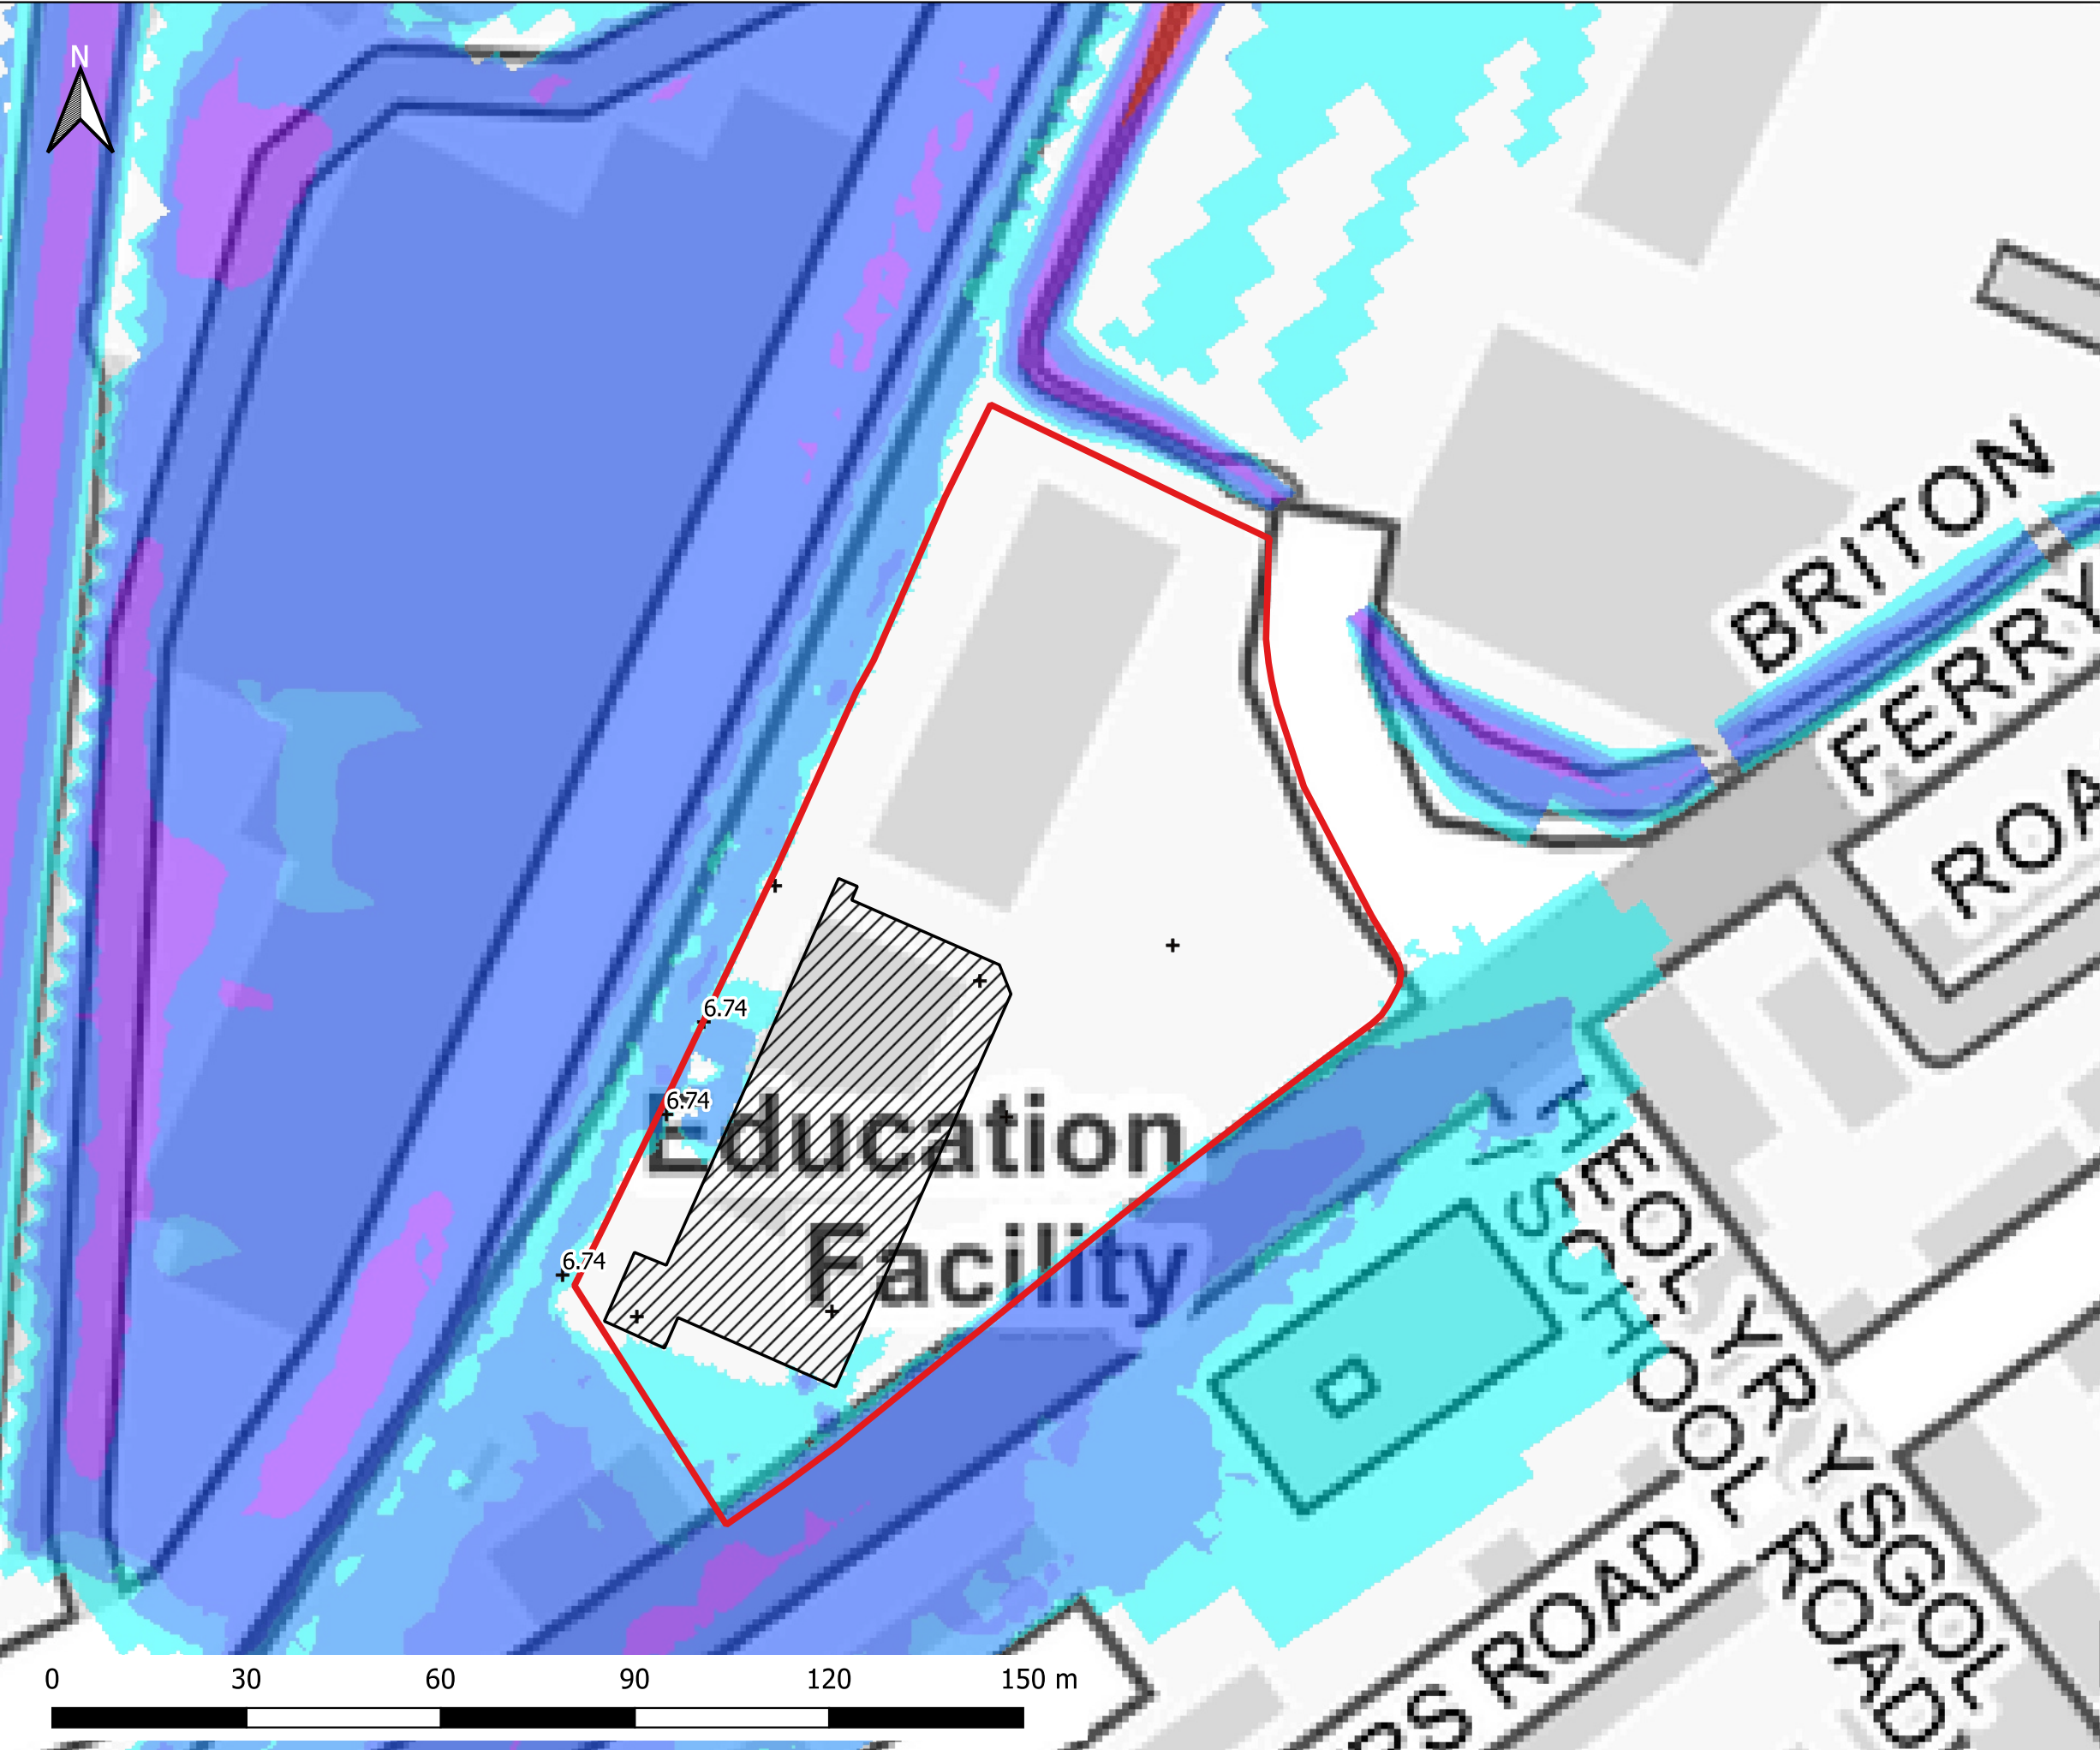

Notes:
1) All dimensions are in metres and all levels in metres above Ordnance Datum unless stated otherwise

LEGEND

- Site Boundary
- Maximum Flood Depth (m)**
 - ≤ 0.3m
 - 0.3m - 0.6m
 - 0.6m - 1.2m
 - 1.2m - 2.4m
 - > 2.4m
- + Maximum Water Level AOD (m)


CLIENT:

www.waterco.co.uk

SCHEME:
Briton Ferry Road, Neath

PLOT TITLE:
Maximum Water Level
50% AEP Plus 0.1% AEP Tidal Event 2022
Development Site Layout (DEV)


PLOT STATUS: FINAL			DATE: 08-06-2022
DRAWN: MF	CHECKED: SB	APPROVED: AW	PLOT SCALE AT A3: 1:1000
PLOT NAME: 13099-Q1000_2022_DEV_WL			REVISION: -

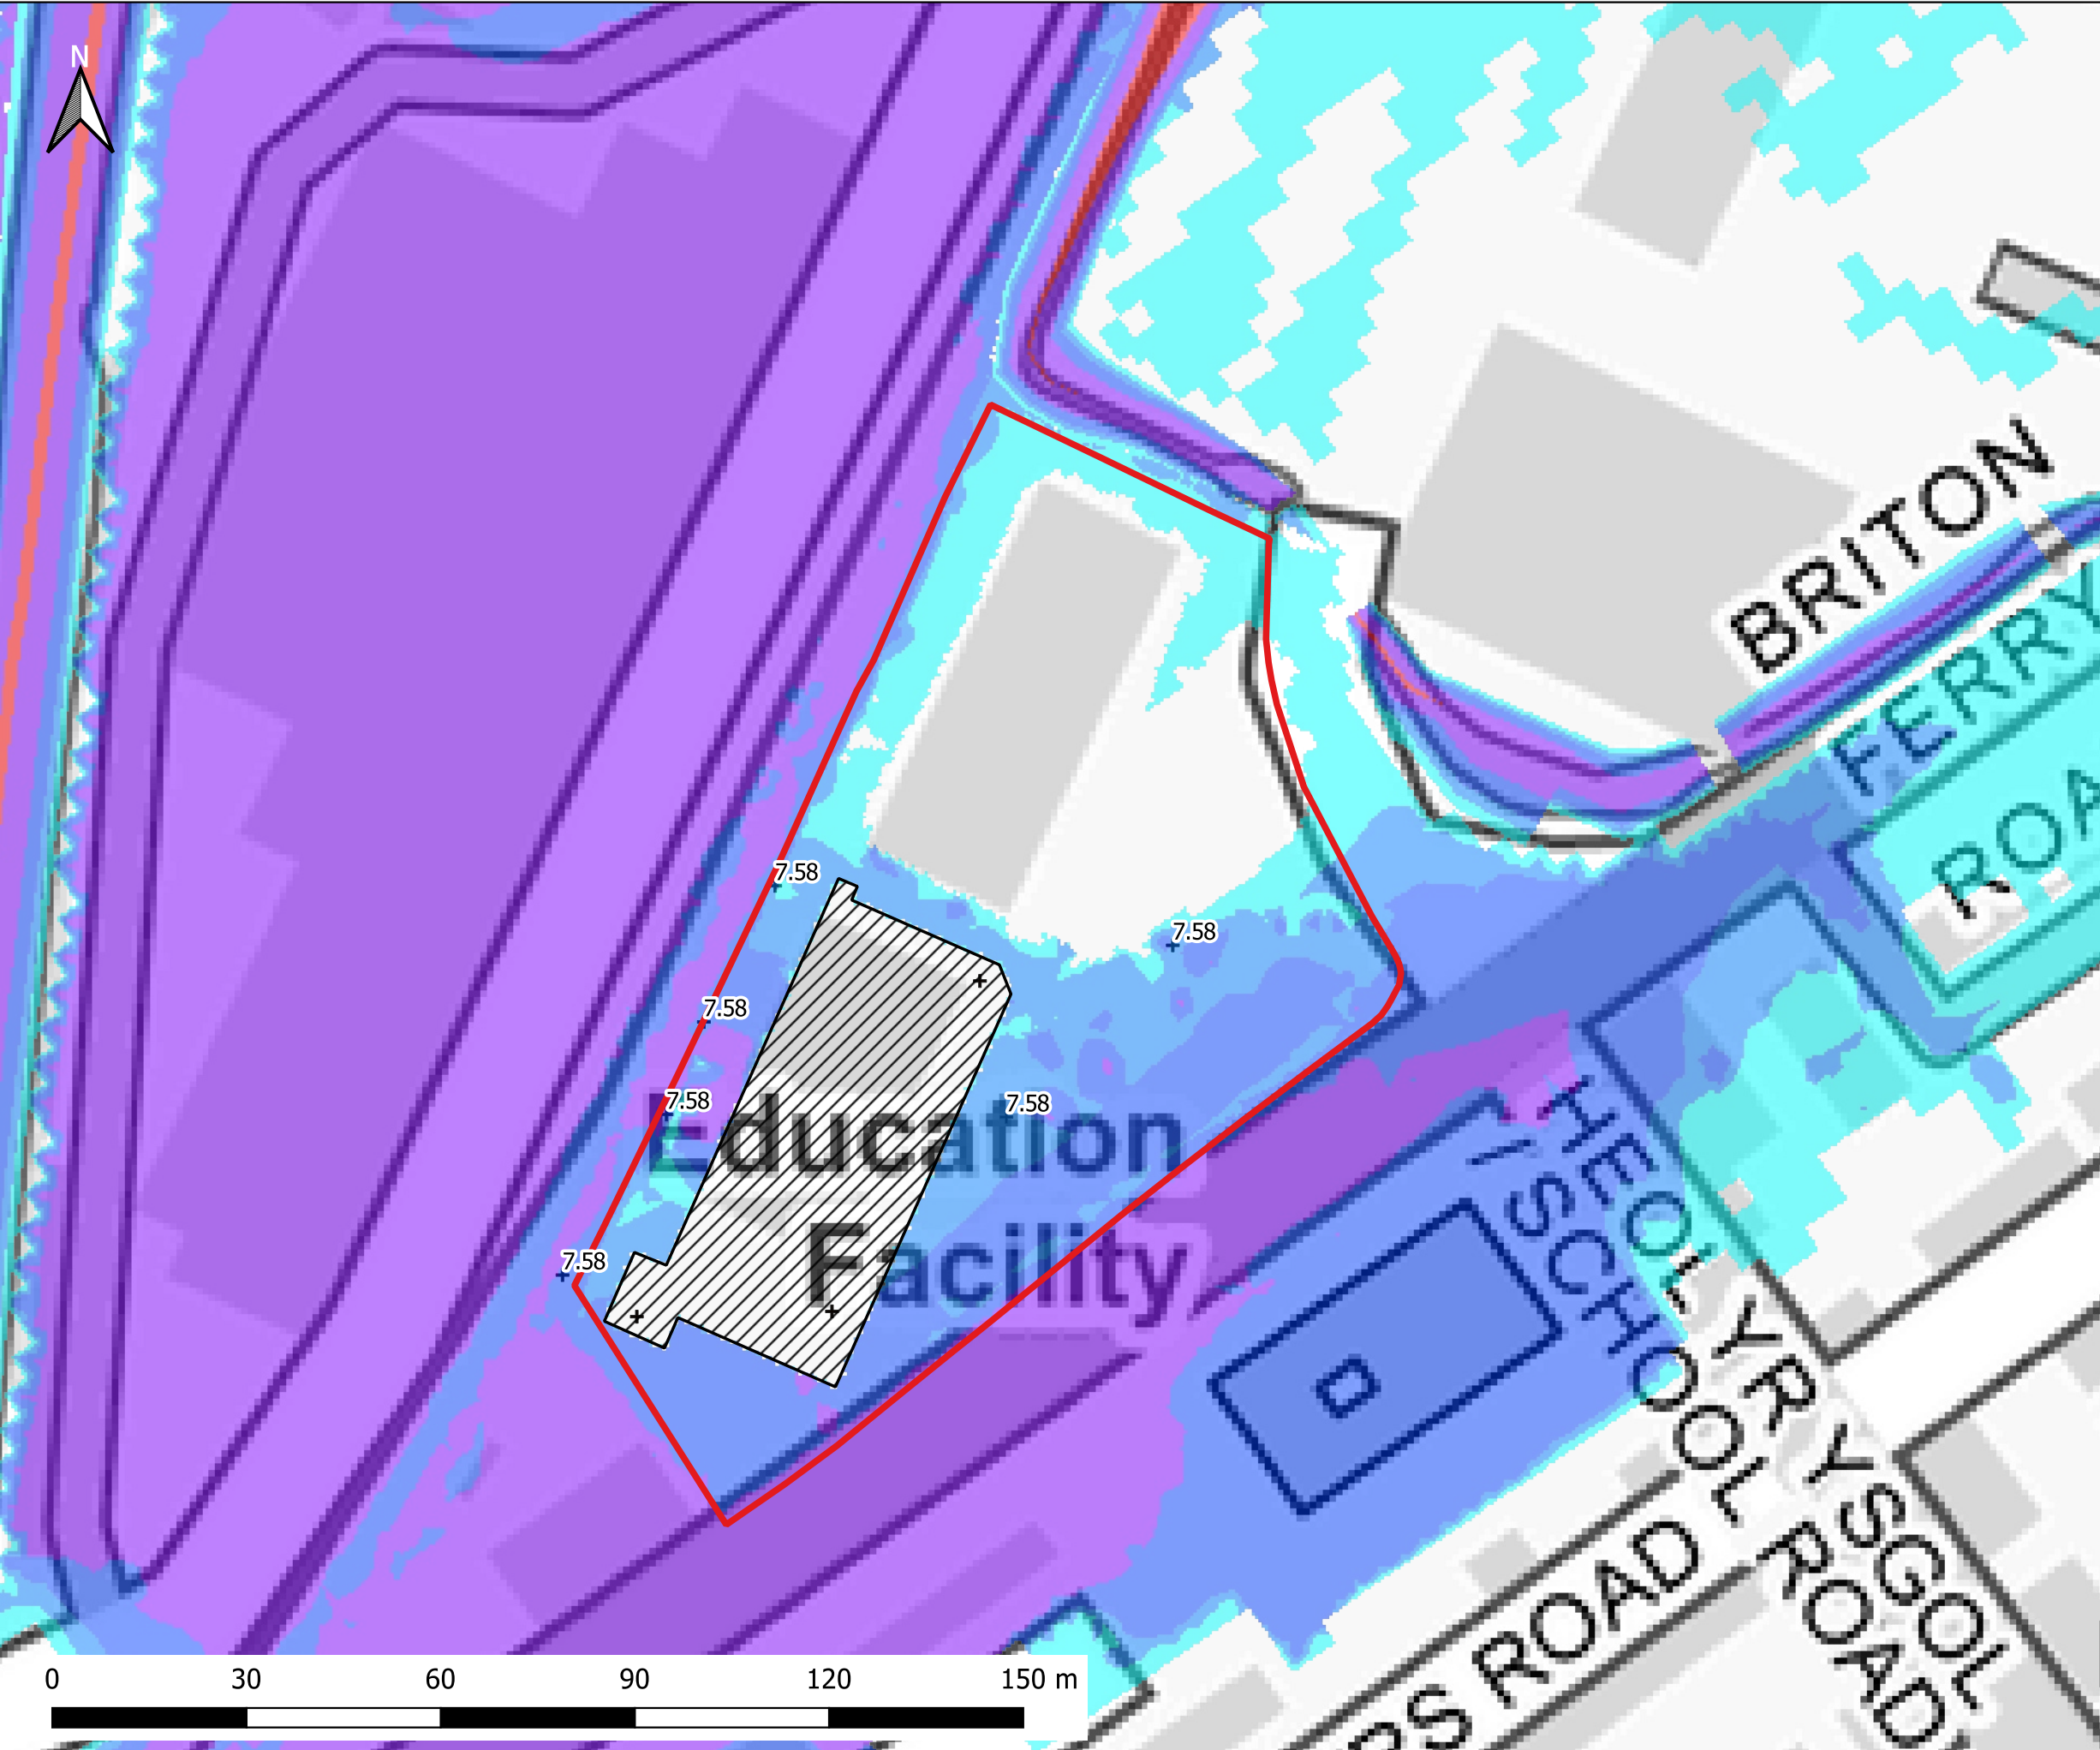

Notes:
1) All dimensions are in metres and all levels in metres above Ordnance Datum unless stated otherwise

LEGEND

- Site Boundary
- Maximum Flood Depth (m)**
 - <= 0.3m
 - 0.3m - 0.6m
 - 0.6m - 1.2m
 - 1.2m - 2.4m
 - > 2.4m
- + Maximum Water Level AOD (m)

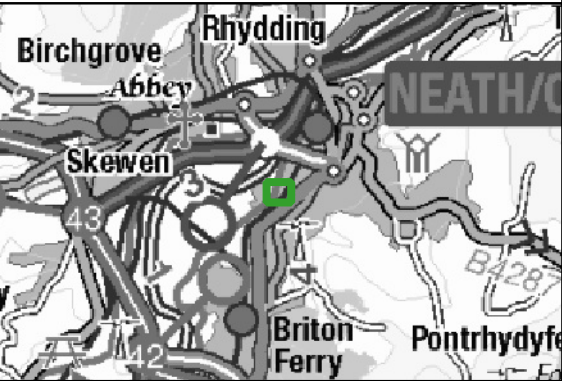

CLIENT:



SCHEME:


Briton Ferry Road, Neath

PLOT TITLE: Maximum Water Level
50%+CC30 AEP Plus 0.5% AEP Tidal Event
2100
Development Site Layout (DEV)

PLOT STATUS: FINAL		DATE: 08-06-2022
--------------------	--	------------------

DRAWN: MF	CHECKED: SB	APPROVED: AW	PLOT SCALE AT A3: 1:1000
-----------	-------------	--------------	--------------------------


PLOT NAME: 13099-Q2CC30_T200_2100_DEV_WL	REVISION: -
--	-------------

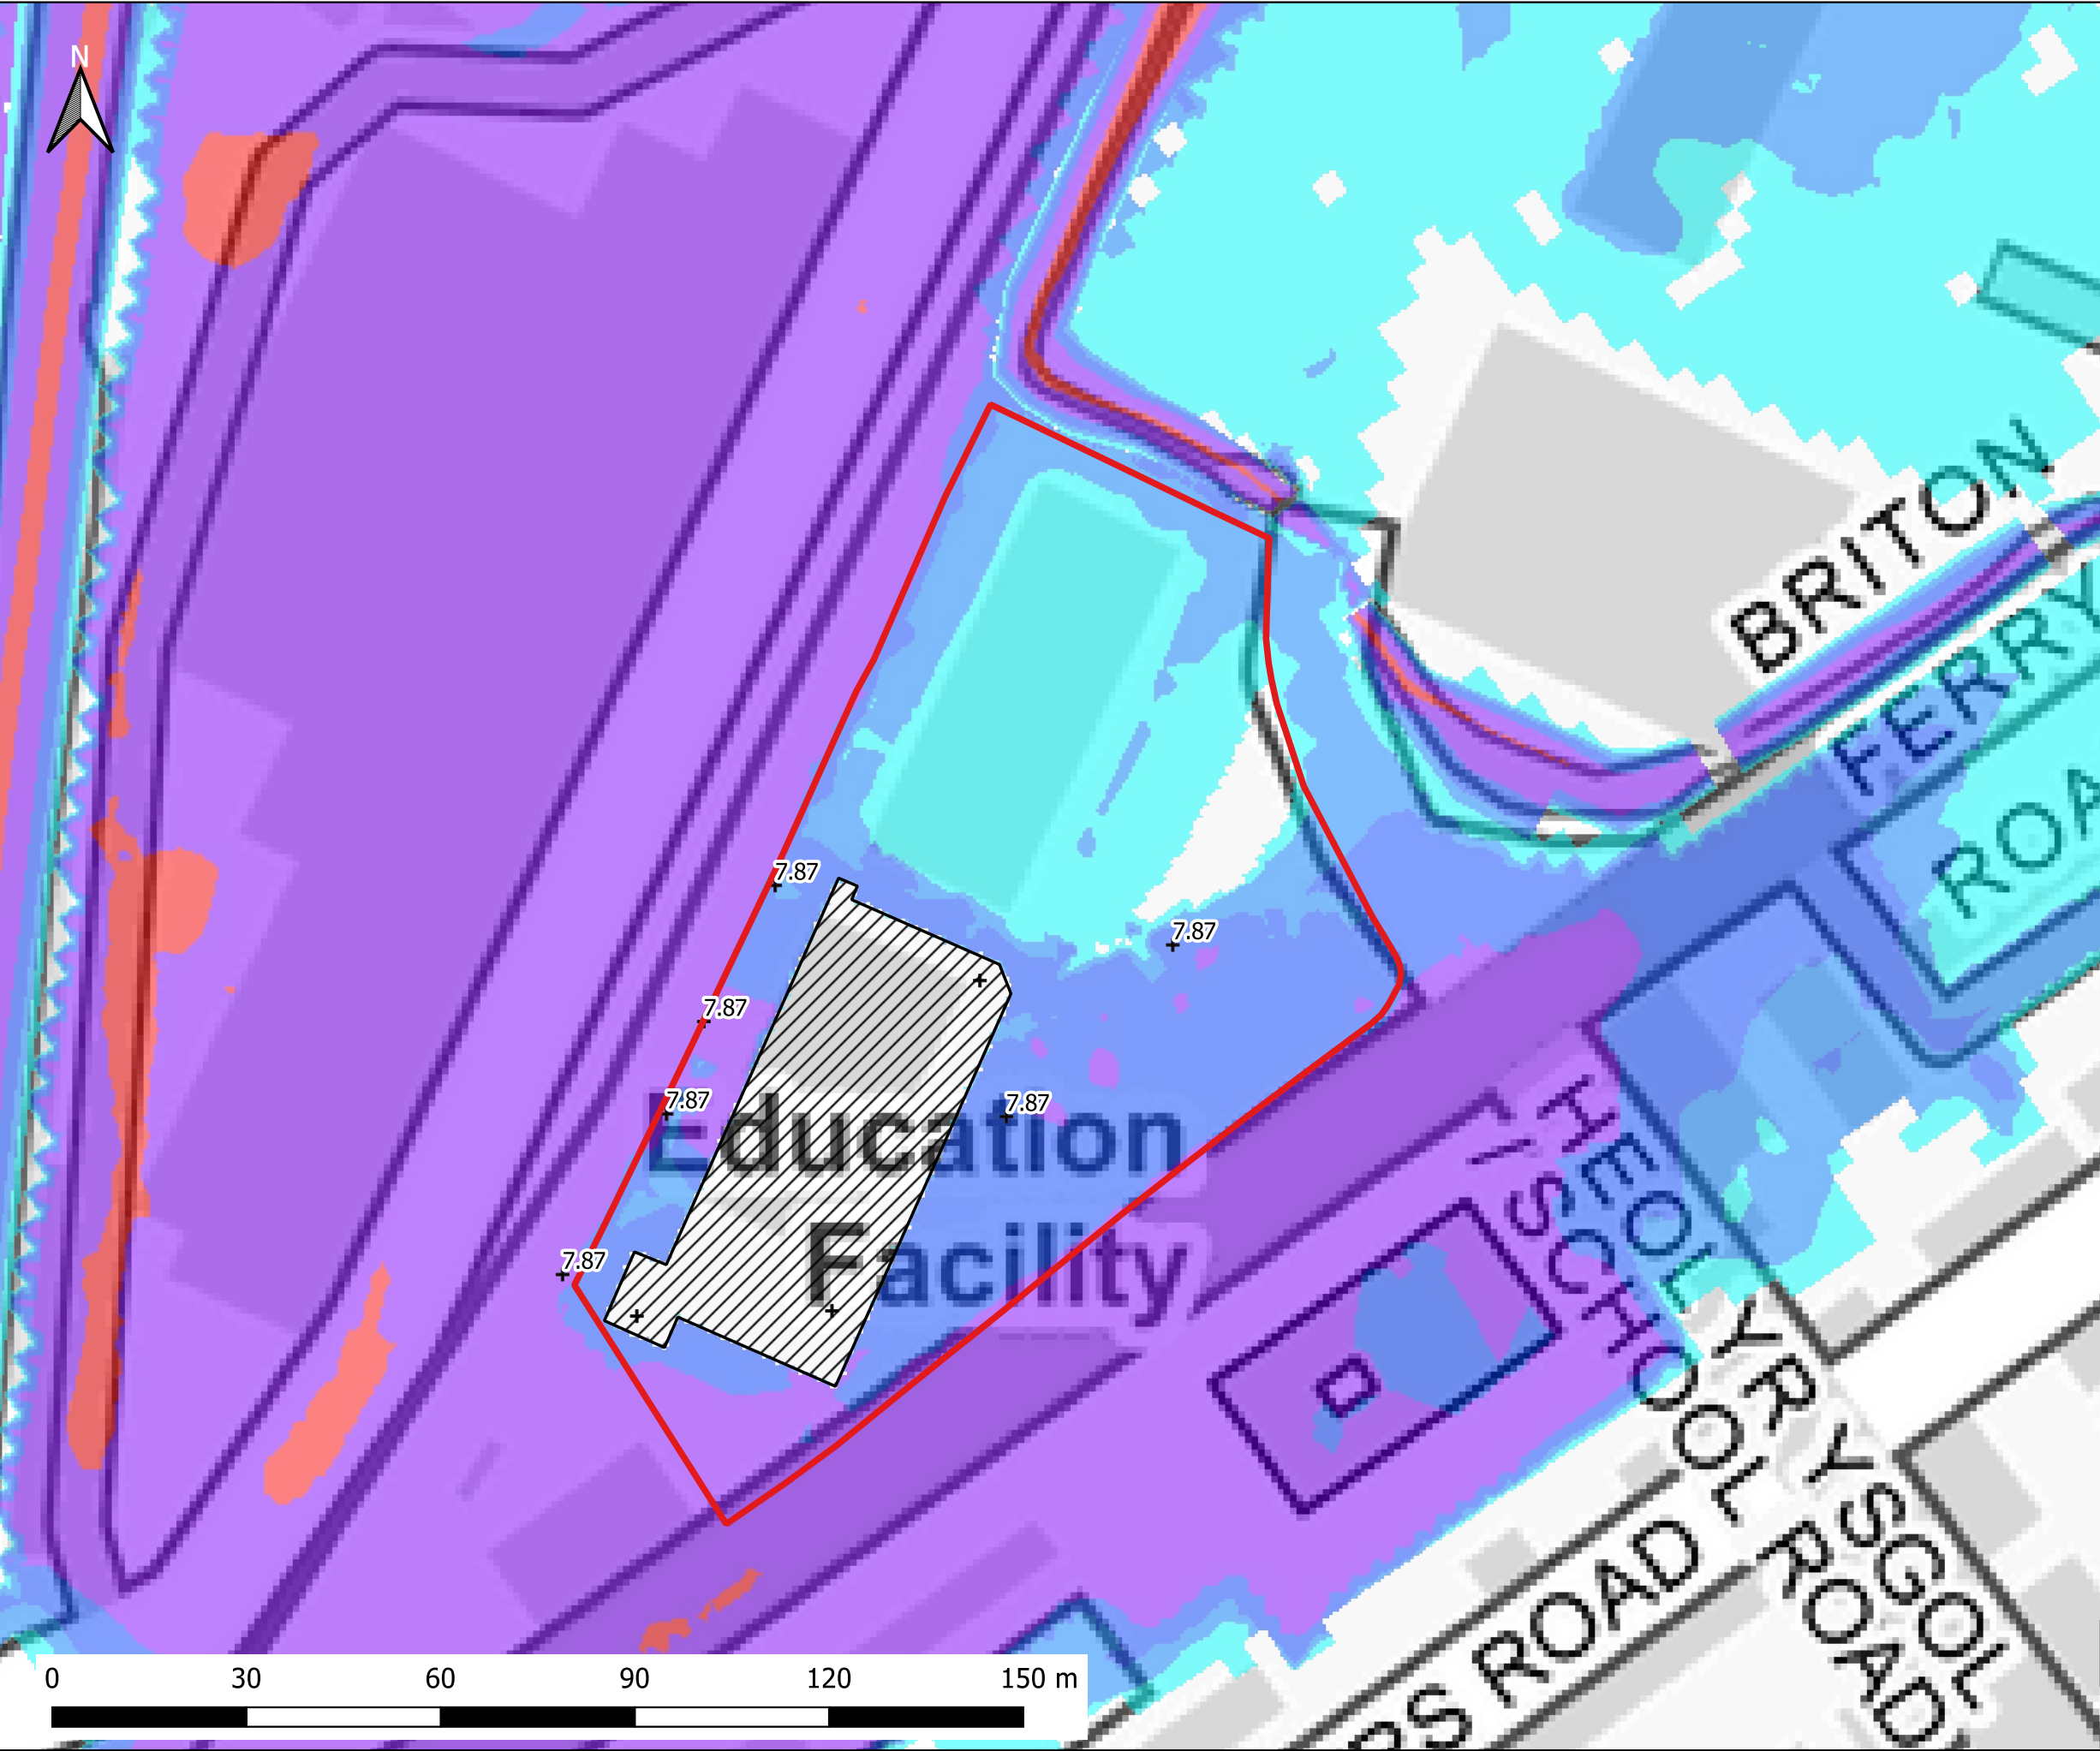

Notes:
1) All dimensions are in metres and all levels in metres above Ordnance Datum unless stated otherwise

LEGEND

-  Site Boundary
- Maximum Flood Depth (m)**
-  ≤ 0.3m
 -  0.3m - 0.6m
 -  0.6m - 1.2m
 -  1.2m - 2.4m
 -  > 2.4m
-  Maximum Water Level AOD (m)

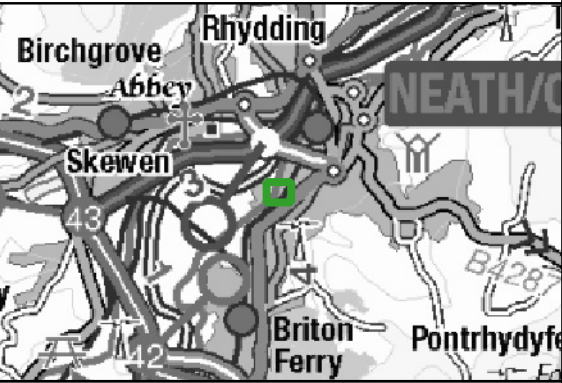

CLIENT:



SCHEME:

Briton Ferry Road, Neath


PLOT TITLE: Maximum Water Level
50%+CC30 AEP Plus 0.1% AEP Tidal Event
2100
Development Site Layout (DEV)

PLOT STATUS: FINAL		DATE: 08-06-2022
--------------------	--	------------------

DRAWN: MF	CHECKED: SB	APPROVED: AW	PLOT SCALE AT A3: 1:1000
-----------	-------------	--------------	--------------------------

PLOT NAME: 13099-Q2CC30_T1000_2100_DEV_WL	REVISION: -
---	-------------

Appendix I Flood Evacuation Plan

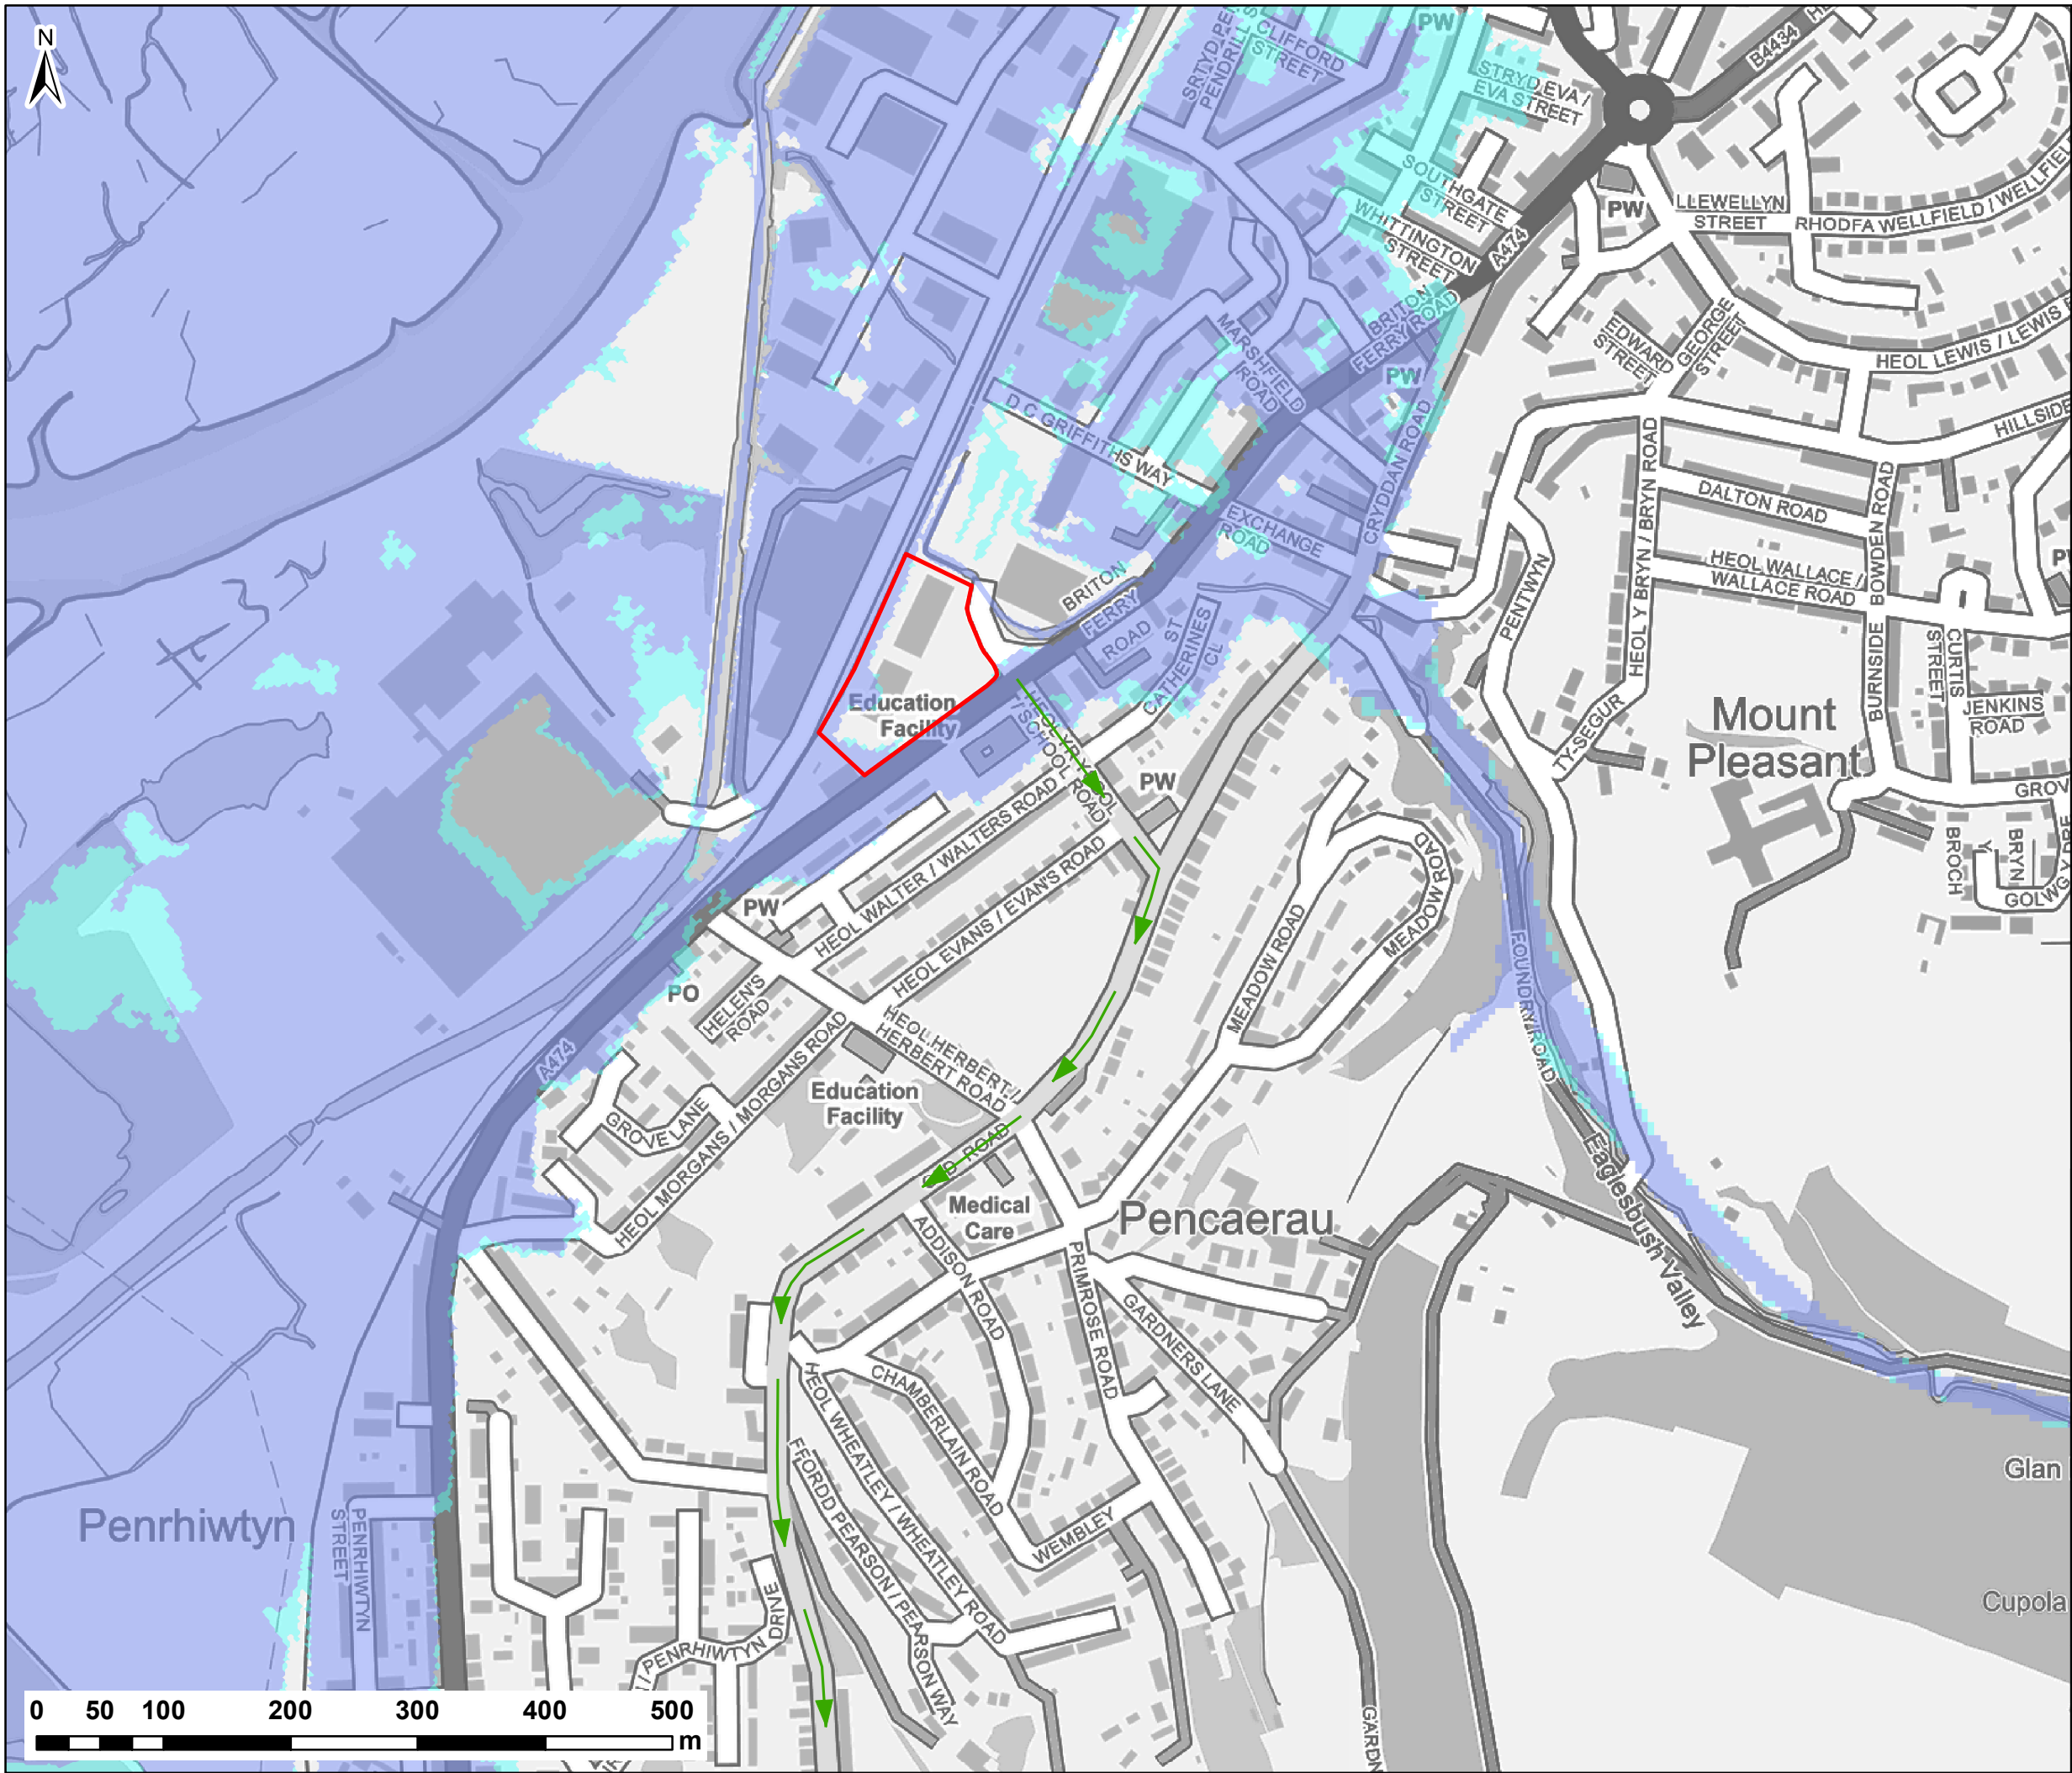

NOTES:
1) ALL DIMENSIONS ARE IN METRES AND ALL LEVELS IN METRES ABOVE ORDNANCE DATUM UNLESS STATED OTHERWISE

LEGEND

- Site Boundary
- Flood Evacuation Route
- NRW Flood Zone 3
- NRW Flood Zone 2

CLIENT:

LIDL

waterco
www.waterco.co.uk

SCHEME:
LIDL - BRITON FERRY ROAD, NEATH

PLOT TITLE:
FLOOD EVACUATION PLAN

PLOT STATUS: FINAL			DATE: 04/10/2021
DRAWN: VJ	CHECKED: AW	APPROVED: VG	PLOT SCALE @ A3: 1:5,000 (UNLESS STATED OTHERWISE)
PLOT NAME: 13099-Flood_Evacuation_Plan			REV: -

Appendix J ReFH2 Runoff Rates

DOCUMENT VERIFICATION RECORD	
Project:	Lidl, Briton Ferry Road, Neath
Client:	Lidl GmbH
Report Title:	Flood Consequences Assessment & Drainage Strategy
Date:	22 nd October 2021

DOCUMENT REVIEW & APPROVAL	
Author:	Anthony Jones BSc (Hons) MSc
Checker:	Johanne Williams LLB (Hons) PGDip MCIWEM
Approver:	Aled Williams BSc (Hons) MCIWEM

ReFH2 RUNOFF RATES*		
Return Period (Years)	Urbanised Peak Flow (l/s)	As-rural Peak Flow (l/s)
1	17.14	8.70
2	19.20	9.74
5	25.77	13.08
10	30.36	15.44
30	37.80	19.35
50	41.50	21.32
75	44.65	23.01
100	47.06	24.32
200	53.77	27.98
1000	81.72	43.83

*Runoff Rates printed from the ReFH Flood Modelling software package

Appendix K MicroDrainage Estimate

Waterco Ltd					Page 1	
Eden Court Lon Parcwr Business Park Denbighshire LL15 1NJ		13099- Lidl, Briton Ferry Road Neath 1 in 100 year plus 40% CC	
Date 07/01/2021 File 13099-1 in 100yr +40%CC...		Designed by AJ Checked by AW	
XP Solutions		Source Control 2020.1.3	
<u>Summary of Results for 100 year Return Period (+40%)</u>	
<table><thead><tr><th>Storm Event</th><th>Max Level (m)</th><th>Max Depth (m)</th><th>Max Control (l/s)</th><th>Max Volume (m³)</th><th>Status</th></tr></thead><tbody><tr><td>15 min Summer</td><td>9.788</td><td>0.088</td><td>4.7</td><td>191.7</td><td>Flood Risk</td></tr><tr><td>30 min Summer</td><td>9.823</td><td>0.123</td><td>7.4</td><td>269.2</td><td>Flood Risk</td></tr><tr><td>60 min Summer</td><td>9.864</td><td>0.164</td><td>8.6</td><td>359.1</td><td>Flood Risk</td></tr><tr><td>120 min Summer</td><td>9.892</td><td>0.192</td><td>8.7</td><td>421.1</td><td>Flood Risk</td></tr><tr><td>180 min Summer</td><td>9.910</td><td>0.210</td><td>8.7</td><td>460.1</td><td>Flood Risk</td></tr><tr><td>240 min Summer</td><td>9.922</td><td>0.222</td><td>8.7</td><td>487.2</td><td>Flood Risk</td></tr><tr><td>360 min Summer</td><td>9.937</td><td>0.237</td><td>8.7</td><td>520.1</td><td>Flood Risk</td></tr><tr><td>480 min Summer</td><td>9.945</td><td>0.245</td><td>8.7</td><td>537.3</td><td>Flood Risk</td></tr><tr><td>600 min Summer</td><td>9.951</td><td>0.251</td><td>8.7</td><td>549.2</td><td>Flood Risk</td></tr><tr><td>720 min Summer</td><td>9.955</td><td>0.255</td><td>8.7</td><td>557.5</td><td>Flood Risk</td></tr><tr><td>960 min Summer</td><td>9.959</td><td>0.259</td><td>8.7</td><td>566.6</td><td>Flood Risk</td></tr><tr><td>1440 min Summer</td><td>9.959</td><td>0.259</td><td>8.7</td><td>567.8</td><td>Flood Risk</td></tr><tr><td>2160 min Summer</td><td>9.952</td><td>0.252</td><td>8.7</td><td>551.2</td><td>Flood Risk</td></tr><tr><td>2880 min Summer</td><td>9.941</td><td>0.241</td><td>8.7</td><td>528.0</td><td>Flood Risk</td></tr><tr><td>4320 min Summer</td><td>9.920</td><td>0.220</td><td>8.7</td><td>481.1</td><td>Flood Risk</td></tr><tr><td>5760 min Summer</td><td>9.901</td><td>0.201</td><td>8.7</td><td>441.1</td><td>Flood Risk</td></tr></tbody></table>						Storm Event	Max Level (m)	Max Depth (m)	Max Control (l/s)	Max Volume (m³)	Status	15 min Summer	9.788	0.088	4.7	191.7	Flood Risk	30 min Summer	9.823	0.123	7.4	269.2	Flood Risk	60 min Summer	9.864	0.164	8.6	359.1	Flood Risk	120 min Summer	9.892	0.192	8.7	421.1	Flood Risk	180 min Summer	9.910	0.210	8.7	460.1	Flood Risk	240 min Summer	9.922	0.222	8.7	487.2	Flood Risk	360 min Summer	9.937	0.237	8.7	520.1	Flood Risk	480 min Summer	9.945	0.245	8.7	537.3	Flood Risk	600 min Summer	9.951	0.251	8.7	549.2	Flood Risk	720 min Summer	9.955	0.255	8.7	557.5	Flood Risk	960 min Summer	9.959	0.259	8.7	566.6	Flood Risk	1440 min Summer	9.959	0.259	8.7	567.8	Flood Risk	2160 min Summer	9.952	0.252	8.7	551.2	Flood Risk	2880 min Summer	9.941	0.241	8.7	528.0	Flood Risk	4320 min Summer	9.920	0.220	8.7	481.1	Flood Risk	5760 min Summer	9.901	0.201	8.7	441.1	Flood Risk
Storm Event	Max Level (m)	Max Depth (m)	Max Control (l/s)	Max Volume (m³)	Status	
15 min Summer	9.788	0.088	4.7	191.7	Flood Risk	
30 min Summer	9.823	0.123	7.4	269.2	Flood Risk	
60 min Summer	9.864	0.164	8.6	359.1	Flood Risk	
120 min Summer	9.892	0.192	8.7	421.1	Flood Risk	
180 min Summer	9.910	0.210	8.7	460.1	Flood Risk	
240 min Summer	9.922	0.222	8.7	487.2	Flood Risk	
360 min Summer	9.937	0.237	8.7	520.1	Flood Risk	
480 min Summer	9.945	0.245	8.7	537.3	Flood Risk	
600 min Summer	9.951	0.251	8.7	549.2	Flood Risk	
720 min Summer	9.955	0.255	8.7	557.5	Flood Risk	
960 min Summer	9.959	0.259	8.7	566.6	Flood Risk	
1440 min Summer	9.959	0.259	8.7	567.8	Flood Risk	
2160 min Summer	9.952	0.252	8.7	551.2	Flood Risk	
2880 min Summer	9.941	0.241	8.7	528.0	Flood Risk	
4320 min Summer	9.920	0.220	8.7	481.1	Flood Risk	
5760 min Summer	9.901	0.201	8.7	441.1	Flood Risk	
<table><thead><tr><th>Storm Event</th><th>Rain (mm/hr)</th><th>Flooded Volume (m³)</th><th>Discharge Volume (m³)</th><th>Time-Peak (mins)</th></tr></thead><tbody><tr><td>15 min Summer</td><td>108.361</td><td>0.0</td><td>142.8</td><td>16</td></tr><tr><td>30 min Summer</td><td>77.080</td><td>0.0</td><td>216.2</td><td>31</td></tr><tr><td>60 min Summer</td><td>52.560</td><td>0.0</td><td>346.0</td><td>62</td></tr><tr><td>120 min Summer</td><td>31.899</td><td>0.0</td><td>423.6</td><td>122</td></tr><tr><td>180 min Summer</td><td>23.953</td><td>0.0</td><td>479.0</td><td>180</td></tr><tr><td>240 min Summer</td><td>19.570</td><td>0.0</td><td>522.8</td><td>240</td></tr><tr><td>360 min Summer</td><td>14.700</td><td>0.0</td><td>589.9</td><td>360</td></tr><tr><td>480 min Summer</td><td>11.980</td><td>0.0</td><td>640.9</td><td>446</td></tr><tr><td>600 min Summer</td><td>10.212</td><td>0.0</td><td>682.2</td><td>504</td></tr><tr><td>720 min Summer</td><td>8.958</td><td>0.0</td><td>717.0</td><td>570</td></tr><tr><td>960 min Summer</td><td>7.276</td><td>0.0</td><td>773.1</td><td>700</td></tr><tr><td>1440 min Summer</td><td>5.421</td><td>0.0</td><td>852.6</td><td>978</td></tr><tr><td>2160 min Summer</td><td>4.050</td><td>0.0</td><td>1021.4</td><td>1384</td></tr><tr><td>2880 min Summer</td><td>3.312</td><td>0.0</td><td>1111.2</td><td>1788</td></tr><tr><td>4320 min Summer</td><td>2.530</td><td>0.0</td><td>1259.1</td><td>2552</td></tr><tr><td>5760 min Summer</td><td>2.118</td><td>0.0</td><td>1446.8</td><td>3336</td></tr></tbody></table>						Storm Event	Rain (mm/hr)	Flooded Volume (m³)	Discharge Volume (m³)	Time-Peak (mins)	15 min Summer	108.361	0.0	142.8	16	30 min Summer	77.080	0.0	216.2	31	60 min Summer	52.560	0.0	346.0	62	120 min Summer	31.899	0.0	423.6	122	180 min Summer	23.953	0.0	479.0	180	240 min Summer	19.570	0.0	522.8	240	360 min Summer	14.700	0.0	589.9	360	480 min Summer	11.980	0.0	640.9	446	600 min Summer	10.212	0.0	682.2	504	720 min Summer	8.958	0.0	717.0	570	960 min Summer	7.276	0.0	773.1	700	1440 min Summer	5.421	0.0	852.6	978	2160 min Summer	4.050	0.0	1021.4	1384	2880 min Summer	3.312	0.0	1111.2	1788	4320 min Summer	2.530	0.0	1259.1	2552	5760 min Summer	2.118	0.0	1446.8	3336																	
Storm Event	Rain (mm/hr)	Flooded Volume (m³)	Discharge Volume (m³)	Time-Peak (mins)	
15 min Summer	108.361	0.0	142.8	16	
30 min Summer	77.080	0.0	216.2	31	
60 min Summer	52.560	0.0	346.0	62	
120 min Summer	31.899	0.0	423.6	122	
180 min Summer	23.953	0.0	479.0	180	
240 min Summer	19.570	0.0	522.8	240	
360 min Summer	14.700	0.0	589.9	360	
480 min Summer	11.980	0.0	640.9	446	
600 min Summer	10.212	0.0	682.2	504	
720 min Summer	8.958	0.0	717.0	570	
960 min Summer	7.276	0.0	773.1	700	
1440 min Summer	5.421	0.0	852.6	978	
2160 min Summer	4.050	0.0	1021.4	1384	
2880 min Summer	3.312	0.0	1111.2	1788	
4320 min Summer	2.530	0.0	1259.1	2552	
5760 min Summer	2.118	0.0	1446.8	3336	
©1982-2020 Innovyze	

Waterco Ltd					Page 2	
Eden Court Lon Parcwr Business Park Denbighshire LL15 1NJ		13099- Lidl, Briton Ferry Road Neath 1 in 100 year plus 40% CC	
Date 07/01/2021 File 13099-1 in 100yr +40%CC...		Designed by AJ Checked by AW	
XP Solutions		Source Control 2020.1.3	
<u>Summary of Results for 100 year Return Period (+40%)</u>	
<table><thead><tr><th>Storm Event</th><th>Max Level (m)</th><th>Max Depth (m)</th><th>Max Control (l/s)</th><th>Max Volume (m³)</th><th>Status</th></tr></thead><tbody><tr><td>7200 min Summer</td><td>9.888</td><td>0.188</td><td>8.7</td><td>411.7</td><td>Flood Risk</td></tr><tr><td>8640 min Summer</td><td>9.878</td><td>0.178</td><td>8.7</td><td>388.8</td><td>Flood Risk</td></tr><tr><td>10080 min Summer</td><td>9.869</td><td>0.169</td><td>8.7</td><td>370.6</td><td>Flood Risk</td></tr><tr><td>15 min Winter</td><td>9.798</td><td>0.098</td><td>5.5</td><td>214.6</td><td>Flood Risk</td></tr><tr><td>30 min Winter</td><td>9.838</td><td>0.138</td><td>8.4</td><td>301.4</td><td>Flood Risk</td></tr><tr><td>60 min Winter</td><td>9.884</td><td>0.184</td><td>8.7</td><td>403.4</td><td>Flood Risk</td></tr><tr><td>120 min Winter</td><td>9.917</td><td>0.217</td><td>8.7</td><td>474.9</td><td>Flood Risk</td></tr><tr><td>180 min Winter</td><td>9.938</td><td>0.238</td><td>8.7</td><td>520.5</td><td>Flood Risk</td></tr><tr><td>240 min Winter</td><td>9.952</td><td>0.252</td><td>8.7</td><td>552.8</td><td>Flood Risk</td></tr><tr><td>360 min Winter</td><td>9.971</td><td>0.271</td><td>8.7</td><td>594.0</td><td>Flood Risk</td></tr><tr><td>480 min Winter</td><td>9.981</td><td>0.281</td><td>8.7</td><td>616.0</td><td>Flood Risk</td></tr><tr><td>600 min Winter</td><td>9.986</td><td>0.286</td><td>8.7</td><td>627.0</td><td>Flood Risk</td></tr><tr><td>720 min Winter</td><td>9.988</td><td>0.288</td><td>8.7</td><td>631.4</td><td>Flood Risk</td></tr><tr><td>960 min Winter</td><td>9.991</td><td>0.291</td><td>8.7</td><td>636.9</td><td>Flood Risk</td></tr><tr><td>1440 min Winter</td><td>9.987</td><td>0.287</td><td>8.7</td><td>628.6</td><td>Flood Risk</td></tr><tr><td>2160 min Winter</td><td>9.971</td><td>0.271</td><td>8.7</td><td>593.8</td><td>Flood Risk</td></tr></tbody></table>						Storm Event	Max Level (m)	Max Depth (m)	Max Control (l/s)	Max Volume (m³)	Status	7200 min Summer	9.888	0.188	8.7	411.7	Flood Risk	8640 min Summer	9.878	0.178	8.7	388.8	Flood Risk	10080 min Summer	9.869	0.169	8.7	370.6	Flood Risk	15 min Winter	9.798	0.098	5.5	214.6	Flood Risk	30 min Winter	9.838	0.138	8.4	301.4	Flood Risk	60 min Winter	9.884	0.184	8.7	403.4	Flood Risk	120 min Winter	9.917	0.217	8.7	474.9	Flood Risk	180 min Winter	9.938	0.238	8.7	520.5	Flood Risk	240 min Winter	9.952	0.252	8.7	552.8	Flood Risk	360 min Winter	9.971	0.271	8.7	594.0	Flood Risk	480 min Winter	9.981	0.281	8.7	616.0	Flood Risk	600 min Winter	9.986	0.286	8.7	627.0	Flood Risk	720 min Winter	9.988	0.288	8.7	631.4	Flood Risk	960 min Winter	9.991	0.291	8.7	636.9	Flood Risk	1440 min Winter	9.987	0.287	8.7	628.6	Flood Risk	2160 min Winter	9.971	0.271	8.7	593.8	Flood Risk
Storm Event	Max Level (m)	Max Depth (m)	Max Control (l/s)	Max Volume (m³)	Status	
7200 min Summer	9.888	0.188	8.7	411.7	Flood Risk	
8640 min Summer	9.878	0.178	8.7	388.8	Flood Risk	
10080 min Summer	9.869	0.169	8.7	370.6	Flood Risk	
15 min Winter	9.798	0.098	5.5	214.6	Flood Risk	
30 min Winter	9.838	0.138	8.4	301.4	Flood Risk	
60 min Winter	9.884	0.184	8.7	403.4	Flood Risk	
120 min Winter	9.917	0.217	8.7	474.9	Flood Risk	
180 min Winter	9.938	0.238	8.7	520.5	Flood Risk	
240 min Winter	9.952	0.252	8.7	552.8	Flood Risk	
360 min Winter	9.971	0.271	8.7	594.0	Flood Risk	
480 min Winter	9.981	0.281	8.7	616.0	Flood Risk	
600 min Winter	9.986	0.286	8.7	627.0	Flood Risk	
720 min Winter	9.988	0.288	8.7	631.4	Flood Risk	
960 min Winter	9.991	0.291	8.7	636.9	Flood Risk	
1440 min Winter	9.987	0.287	8.7	628.6	Flood Risk	
2160 min Winter	9.971	0.271	8.7	593.8	Flood Risk	
<table><thead><tr><th>Storm Event</th><th>Rain (mm/hr)</th><th>Flooded Volume (m³)</th><th>Discharge Volume (m³)</th><th>Time-Peak (mins)</th></tr></thead><tbody><tr><td>7200 min Summer</td><td>1.871</td><td>0.0</td><td>1593.7</td><td>4040</td></tr><tr><td>8640 min Summer</td><td>1.704</td><td>0.0</td><td>1736.2</td><td>4760</td></tr><tr><td>10080 min Summer</td><td>1.586</td><td>0.0</td><td>1871.2</td><td>5456</td></tr><tr><td>15 min Winter</td><td>108.361</td><td>0.0</td><td>163.5</td><td>16</td></tr><tr><td>30 min Winter</td><td>77.080</td><td>0.0</td><td>246.4</td><td>31</td></tr><tr><td>60 min Winter</td><td>52.560</td><td>0.0</td><td>389.9</td><td>60</td></tr><tr><td>120 min Winter</td><td>31.899</td><td>0.0</td><td>476.7</td><td>120</td></tr><tr><td>180 min Winter</td><td>23.953</td><td>0.0</td><td>538.5</td><td>178</td></tr><tr><td>240 min Winter</td><td>19.570</td><td>0.0</td><td>587.4</td><td>236</td></tr><tr><td>360 min Winter</td><td>14.700</td><td>0.0</td><td>662.2</td><td>350</td></tr><tr><td>480 min Winter</td><td>11.980</td><td>0.0</td><td>719.0</td><td>460</td></tr><tr><td>600 min Winter</td><td>10.212</td><td>0.0</td><td>765.1</td><td>564</td></tr><tr><td>720 min Winter</td><td>8.958</td><td>0.0</td><td>803.8</td><td>656</td></tr><tr><td>960 min Winter</td><td>7.276</td><td>0.0</td><td>865.9</td><td>748</td></tr><tr><td>1440 min Winter</td><td>5.421</td><td>0.0</td><td>952.2</td><td>1054</td></tr><tr><td>2160 min Winter</td><td>4.050</td><td>0.0</td><td>1144.9</td><td>1512</td></tr></tbody></table>						Storm Event	Rain (mm/hr)	Flooded Volume (m³)	Discharge Volume (m³)	Time-Peak (mins)	7200 min Summer	1.871	0.0	1593.7	4040	8640 min Summer	1.704	0.0	1736.2	4760	10080 min Summer	1.586	0.0	1871.2	5456	15 min Winter	108.361	0.0	163.5	16	30 min Winter	77.080	0.0	246.4	31	60 min Winter	52.560	0.0	389.9	60	120 min Winter	31.899	0.0	476.7	120	180 min Winter	23.953	0.0	538.5	178	240 min Winter	19.570	0.0	587.4	236	360 min Winter	14.700	0.0	662.2	350	480 min Winter	11.980	0.0	719.0	460	600 min Winter	10.212	0.0	765.1	564	720 min Winter	8.958	0.0	803.8	656	960 min Winter	7.276	0.0	865.9	748	1440 min Winter	5.421	0.0	952.2	1054	2160 min Winter	4.050	0.0	1144.9	1512																	
Storm Event	Rain (mm/hr)	Flooded Volume (m³)	Discharge Volume (m³)	Time-Peak (mins)	
7200 min Summer	1.871	0.0	1593.7	4040	
8640 min Summer	1.704	0.0	1736.2	4760	
10080 min Summer	1.586	0.0	1871.2	5456	
15 min Winter	108.361	0.0	163.5	16	
30 min Winter	77.080	0.0	246.4	31	
60 min Winter	52.560	0.0	389.9	60	
120 min Winter	31.899	0.0	476.7	120	
180 min Winter	23.953	0.0	538.5	178	
240 min Winter	19.570	0.0	587.4	236	
360 min Winter	14.700	0.0	662.2	350	
480 min Winter	11.980	0.0	719.0	460	
600 min Winter	10.212	0.0	765.1	564	
720 min Winter	8.958	0.0	803.8	656	
960 min Winter	7.276	0.0	865.9	748	
1440 min Winter	5.421	0.0	952.2	1054	
2160 min Winter	4.050	0.0	1144.9	1512	
©1982-2020 Innovyze	

Waterco Ltd				Page 3	
Eden Court Lon Parcwr Business Park Denbighshire LL15 1NJ		13099- Lidl, Briton Ferry Road Neath 1 in 100 year plus 40% CC	
Date 07/01/2021 File 13099-1 in 100yr +40%CC...		Designed by AJ Checked by AW	
XP Solutions		Source Control 2020.1.3	
Micro Drainage	
<u>Summary of Results for 100 year Return Period (+40%)</u>	
<table><thead><tr><th>Storm Event</th><th>Max Level (m)</th><th>Max Depth (m)</th><th>Max Control (l/s)</th><th>Max Volume (m³)</th><th>Status</th></tr></thead><tbody><tr><td>2880 min Winter</td><td>9.951</td><td>0.251</td><td>8.7</td><td>548.6</td><td>Flood Risk</td></tr><tr><td>4320 min Winter</td><td>9.911</td><td>0.211</td><td>8.7</td><td>462.9</td><td>Flood Risk</td></tr><tr><td>5760 min Winter</td><td>9.880</td><td>0.180</td><td>8.7</td><td>395.1</td><td>Flood Risk</td></tr><tr><td>7200 min Winter</td><td>9.859</td><td>0.159</td><td>8.6</td><td>347.6</td><td>Flood Risk</td></tr><tr><td>8640 min Winter</td><td>9.844</td><td>0.144</td><td>8.5</td><td>315.5</td><td>Flood Risk</td></tr><tr><td>10080 min Winter</td><td>9.836</td><td>0.136</td><td>8.3</td><td>298.1</td><td>Flood Risk</td></tr></tbody></table>						Storm Event	Max Level (m)	Max Depth (m)	Max Control (l/s)	Max Volume (m³)	Status	2880 min Winter	9.951	0.251	8.7	548.6	Flood Risk	4320 min Winter	9.911	0.211	8.7	462.9	Flood Risk	5760 min Winter	9.880	0.180	8.7	395.1	Flood Risk	7200 min Winter	9.859	0.159	8.6	347.6	Flood Risk	8640 min Winter	9.844	0.144	8.5	315.5	Flood Risk	10080 min Winter	9.836	0.136	8.3	298.1	Flood Risk
Storm Event	Max Level (m)	Max Depth (m)	Max Control (l/s)	Max Volume (m³)	Status	
2880 min Winter	9.951	0.251	8.7	548.6	Flood Risk	
4320 min Winter	9.911	0.211	8.7	462.9	Flood Risk	
5760 min Winter	9.880	0.180	8.7	395.1	Flood Risk	
7200 min Winter	9.859	0.159	8.6	347.6	Flood Risk	
8640 min Winter	9.844	0.144	8.5	315.5	Flood Risk	
10080 min Winter	9.836	0.136	8.3	298.1	Flood Risk	
<table><thead><tr><th>Storm Event</th><th>Rain (mm/hr)</th><th>Flooded Volume (m³)</th><th>Discharge Volume (m³)</th><th>Time-Peak (mins)</th></tr></thead><tbody><tr><td>2880 min Winter</td><td>3.312</td><td>0.0</td><td>1245.8</td><td>1932</td></tr><tr><td>4320 min Winter</td><td>2.530</td><td>0.0</td><td>1414.1</td><td>2724</td></tr><tr><td>5760 min Winter</td><td>2.118</td><td>0.0</td><td>1621.2</td><td>3456</td></tr><tr><td>7200 min Winter</td><td>1.871</td><td>0.0</td><td>1786.3</td><td>4112</td></tr><tr><td>8640 min Winter</td><td>1.704</td><td>0.0</td><td>1946.9</td><td>4760</td></tr><tr><td>10080 min Winter</td><td>1.586</td><td>0.0</td><td>2100.5</td><td>5448</td></tr></tbody></table>						Storm Event	Rain (mm/hr)	Flooded Volume (m³)	Discharge Volume (m³)	Time-Peak (mins)	2880 min Winter	3.312	0.0	1245.8	1932	4320 min Winter	2.530	0.0	1414.1	2724	5760 min Winter	2.118	0.0	1621.2	3456	7200 min Winter	1.871	0.0	1786.3	4112	8640 min Winter	1.704	0.0	1946.9	4760	10080 min Winter	1.586	0.0	2100.5	5448							
Storm Event	Rain (mm/hr)	Flooded Volume (m³)	Discharge Volume (m³)	Time-Peak (mins)	
2880 min Winter	3.312	0.0	1245.8	1932	
4320 min Winter	2.530	0.0	1414.1	2724	
5760 min Winter	2.118	0.0	1621.2	3456	
7200 min Winter	1.871	0.0	1786.3	4112	
8640 min Winter	1.704	0.0	1946.9	4760	
10080 min Winter	1.586	0.0	2100.5	5448	
©1982-2020 Innovyze	

Waterco Ltd		Page 4																																	
Eden Court Lon Parcwr Business Park Denbighshire LL15 1NJ	13099- Lidl, Briton Ferry Road Neath 1 in 100 year plus 40% CC																																		
Date 07/01/2021 File 13099-1 in 100yr +40%CC...	Designed by AJ Checked by AW																																		
XP Solutions		Source Control 2020.1.3																																	
<u>Rainfall Details</u> <table> <tr> <td>Rainfall Model</td> <td>FEH</td> </tr> <tr> <td>Return Period (years)</td> <td>100</td> </tr> <tr> <td>FEH Rainfall Version</td> <td>2013</td> </tr> <tr> <td>Site Location</td> <td>GB 274659 196480 SS 74659 96480</td> </tr> <tr> <td>Data Type</td> <td>Point</td> </tr> <tr> <td>Summer Storms</td> <td>Yes</td> </tr> <tr> <td>Winter Storms</td> <td>Yes</td> </tr> <tr> <td>Cv (Summer)</td> <td>0.750</td> </tr> <tr> <td>Cv (Winter)</td> <td>0.840</td> </tr> <tr> <td>Shortest Storm (mins)</td> <td>15</td> </tr> <tr> <td>Longest Storm (mins)</td> <td>10080</td> </tr> <tr> <td>Climate Change %</td> <td>+40</td> </tr> </table> <u>Time Area Diagram</u> Total Area (ha) 0.953 <table> <thead> <tr> <th colspan="2">Time (mins)</th> <th>Area</th> </tr> <tr> <th>From:</th> <th>To:</th> <th>(ha)</th> </tr> </thead> <tbody> <tr> <td>0</td> <td>1</td> <td>0.953</td> </tr> </tbody> </table>			Rainfall Model	FEH	Return Period (years)	100	FEH Rainfall Version	2013	Site Location	GB 274659 196480 SS 74659 96480	Data Type	Point	Summer Storms	Yes	Winter Storms	Yes	Cv (Summer)	0.750	Cv (Winter)	0.840	Shortest Storm (mins)	15	Longest Storm (mins)	10080	Climate Change %	+40	Time (mins)		Area	From:	To:	(ha)	0	1	0.953
Rainfall Model	FEH																																		
Return Period (years)	100																																		
FEH Rainfall Version	2013																																		
Site Location	GB 274659 196480 SS 74659 96480																																		
Data Type	Point																																		
Summer Storms	Yes																																		
Winter Storms	Yes																																		
Cv (Summer)	0.750																																		
Cv (Winter)	0.840																																		
Shortest Storm (mins)	15																																		
Longest Storm (mins)	10080																																		
Climate Change %	+40																																		
Time (mins)		Area																																	
From:	To:	(ha)																																	
0	1	0.953																																	
©1982-2020 Innovyze																																			

Waterco Ltd		Page 5
Eden Court Lon Parcwr Business Park Denbighshire LL15 1NJ	13099- Lidl, Briton Ferry Road Neath 1 in 100 year plus 40% CC	
Date 07/01/2021 File 13099-1 in 100yr +40%CC...	Designed by AJ Checked by AW	
XP Solutions		Source Control 2020.1.3

Model Details

Storage is Online Cover Level (m) 10.000

Tank or Pond Structure

Invert Level (m) 9.700

Depth (m)	Area (m ²)	Depth (m)	Area (m ²)
0.000	2190.0	0.400	2190.0

Hydro-Brake® Optimum Outflow Control

Unit Reference	MD-SHE-0146-8700-0300-8700
Design Head (m)	0.300
Design Flow (l/s)	8.7
Flush-Flo™	Calculated
Objective	Minimise upstream storage
Application	Surface
Sump Available	Yes
Diameter (mm)	146
Invert Level (m)	9.695
Minimum Outlet Pipe Diameter (mm)	225
Suggested Manhole Diameter (mm)	1200

Control Points	Head (m)	Flow (l/s)
Design Point (Calculated)	0.300	8.7
Flush-Flo™	0.196	8.7
Kick-Flo®	0.271	8.3
Mean Flow over Head Range	-	6.1

The hydrological calculations have been based on the Head/Discharge relationship for the Hydro-Brake® Optimum as specified. Should another type of control device other than a Hydro-Brake Optimum® be utilised then these storage routing calculations will be invalidated


Depth (m)	Flow (l/s)	Depth (m)	Flow (l/s)	Depth (m)	Flow (l/s)	Depth (m)	Flow (l/s)
0.100	5.3	0.600	12.1	1.600	19.2	2.600	24.3
0.200	8.7	0.800	13.8	1.800	20.3	3.000	26.0
0.300	8.7	1.000	15.4	2.000	21.4	3.500	27.8
0.400	10.0	1.200	16.8	2.200	22.4	4.000	29.8
0.500	11.1	1.400	18.0	2.400	23.3	4.500	31.6

©1982-2020 Innovyze

Waterco Ltd		Page 6																																	
Eden Court Lon Parcwr Business Park Denbighshire LL15 1NJ		13099- Lidl, Briton Ferry Road Neath 1 in 100 year plus 40% CC																																	
Date 07/01/2021		Designed by AJ																																	
File 13099-1 in 100yr +40%CC...		Checked by AW																																	
XP Solutions		Source Control 2020.1.3																																	
Hydro-Brake® Optimum Outflow Control <table><thead><tr><th>Depth (m)</th><th>Flow (l/s)</th><th>Depth (m)</th><th>Flow (l/s)</th><th>Depth (m)</th><th>Flow (l/s)</th><th>Depth (m)</th><th>Flow (l/s)</th></tr></thead><tbody><tr><td>5.000</td><td>33.3</td><td>6.500</td><td>38.1</td><td>8.000</td><td>42.3</td><td>9.500</td><td>46.1</td></tr><tr><td>5.500</td><td>35.0</td><td>7.000</td><td>39.5</td><td>8.500</td><td>43.6</td><td></td><td></td></tr><tr><td>6.000</td><td>36.6</td><td>7.500</td><td>40.9</td><td>9.000</td><td>44.9</td><td></td><td></td></tr></tbody></table>				Depth (m)	Flow (l/s)	Depth (m)	Flow (l/s)	Depth (m)	Flow (l/s)	Depth (m)	Flow (l/s)	5.000	33.3	6.500	38.1	8.000	42.3	9.500	46.1	5.500	35.0	7.000	39.5	8.500	43.6			6.000	36.6	7.500	40.9	9.000	44.9		
Depth (m)	Flow (l/s)	Depth (m)	Flow (l/s)	Depth (m)	Flow (l/s)	Depth (m)	Flow (l/s)																												
5.000	33.3	6.500	38.1	8.000	42.3	9.500	46.1																												
5.500	35.0	7.000	39.5	8.500	43.6																														
6.000	36.6	7.500	40.9	9.000	44.9																														
©1982-2020 Innovyze																																			

Appendix L Concept Drainage Sketch

	PROPOSED SURFACE WATER DRAIN
	PROPOSED HYDROBRAKE CHAMBER OR SIMILAR DEVICE LIMITING DISCHARGE RATE TO 8.7 L/S
	PROPOSED SURFACE WATER INSPECTION CHAMBER
	PROPOSED RAIN GARDENS
	PROPOSED PERMEABLE PAVING WITH A SUB-GRADE OF 0.3m AND 95% VOID RATIO TO PROVIDE IN EXCESS OF 72m ³ OF STORAGE. SUB-GRADE DEPTH OF 0.84m REQUIRED FOR STONE / MOT TYPE 1 STYLE SUB-GRADE

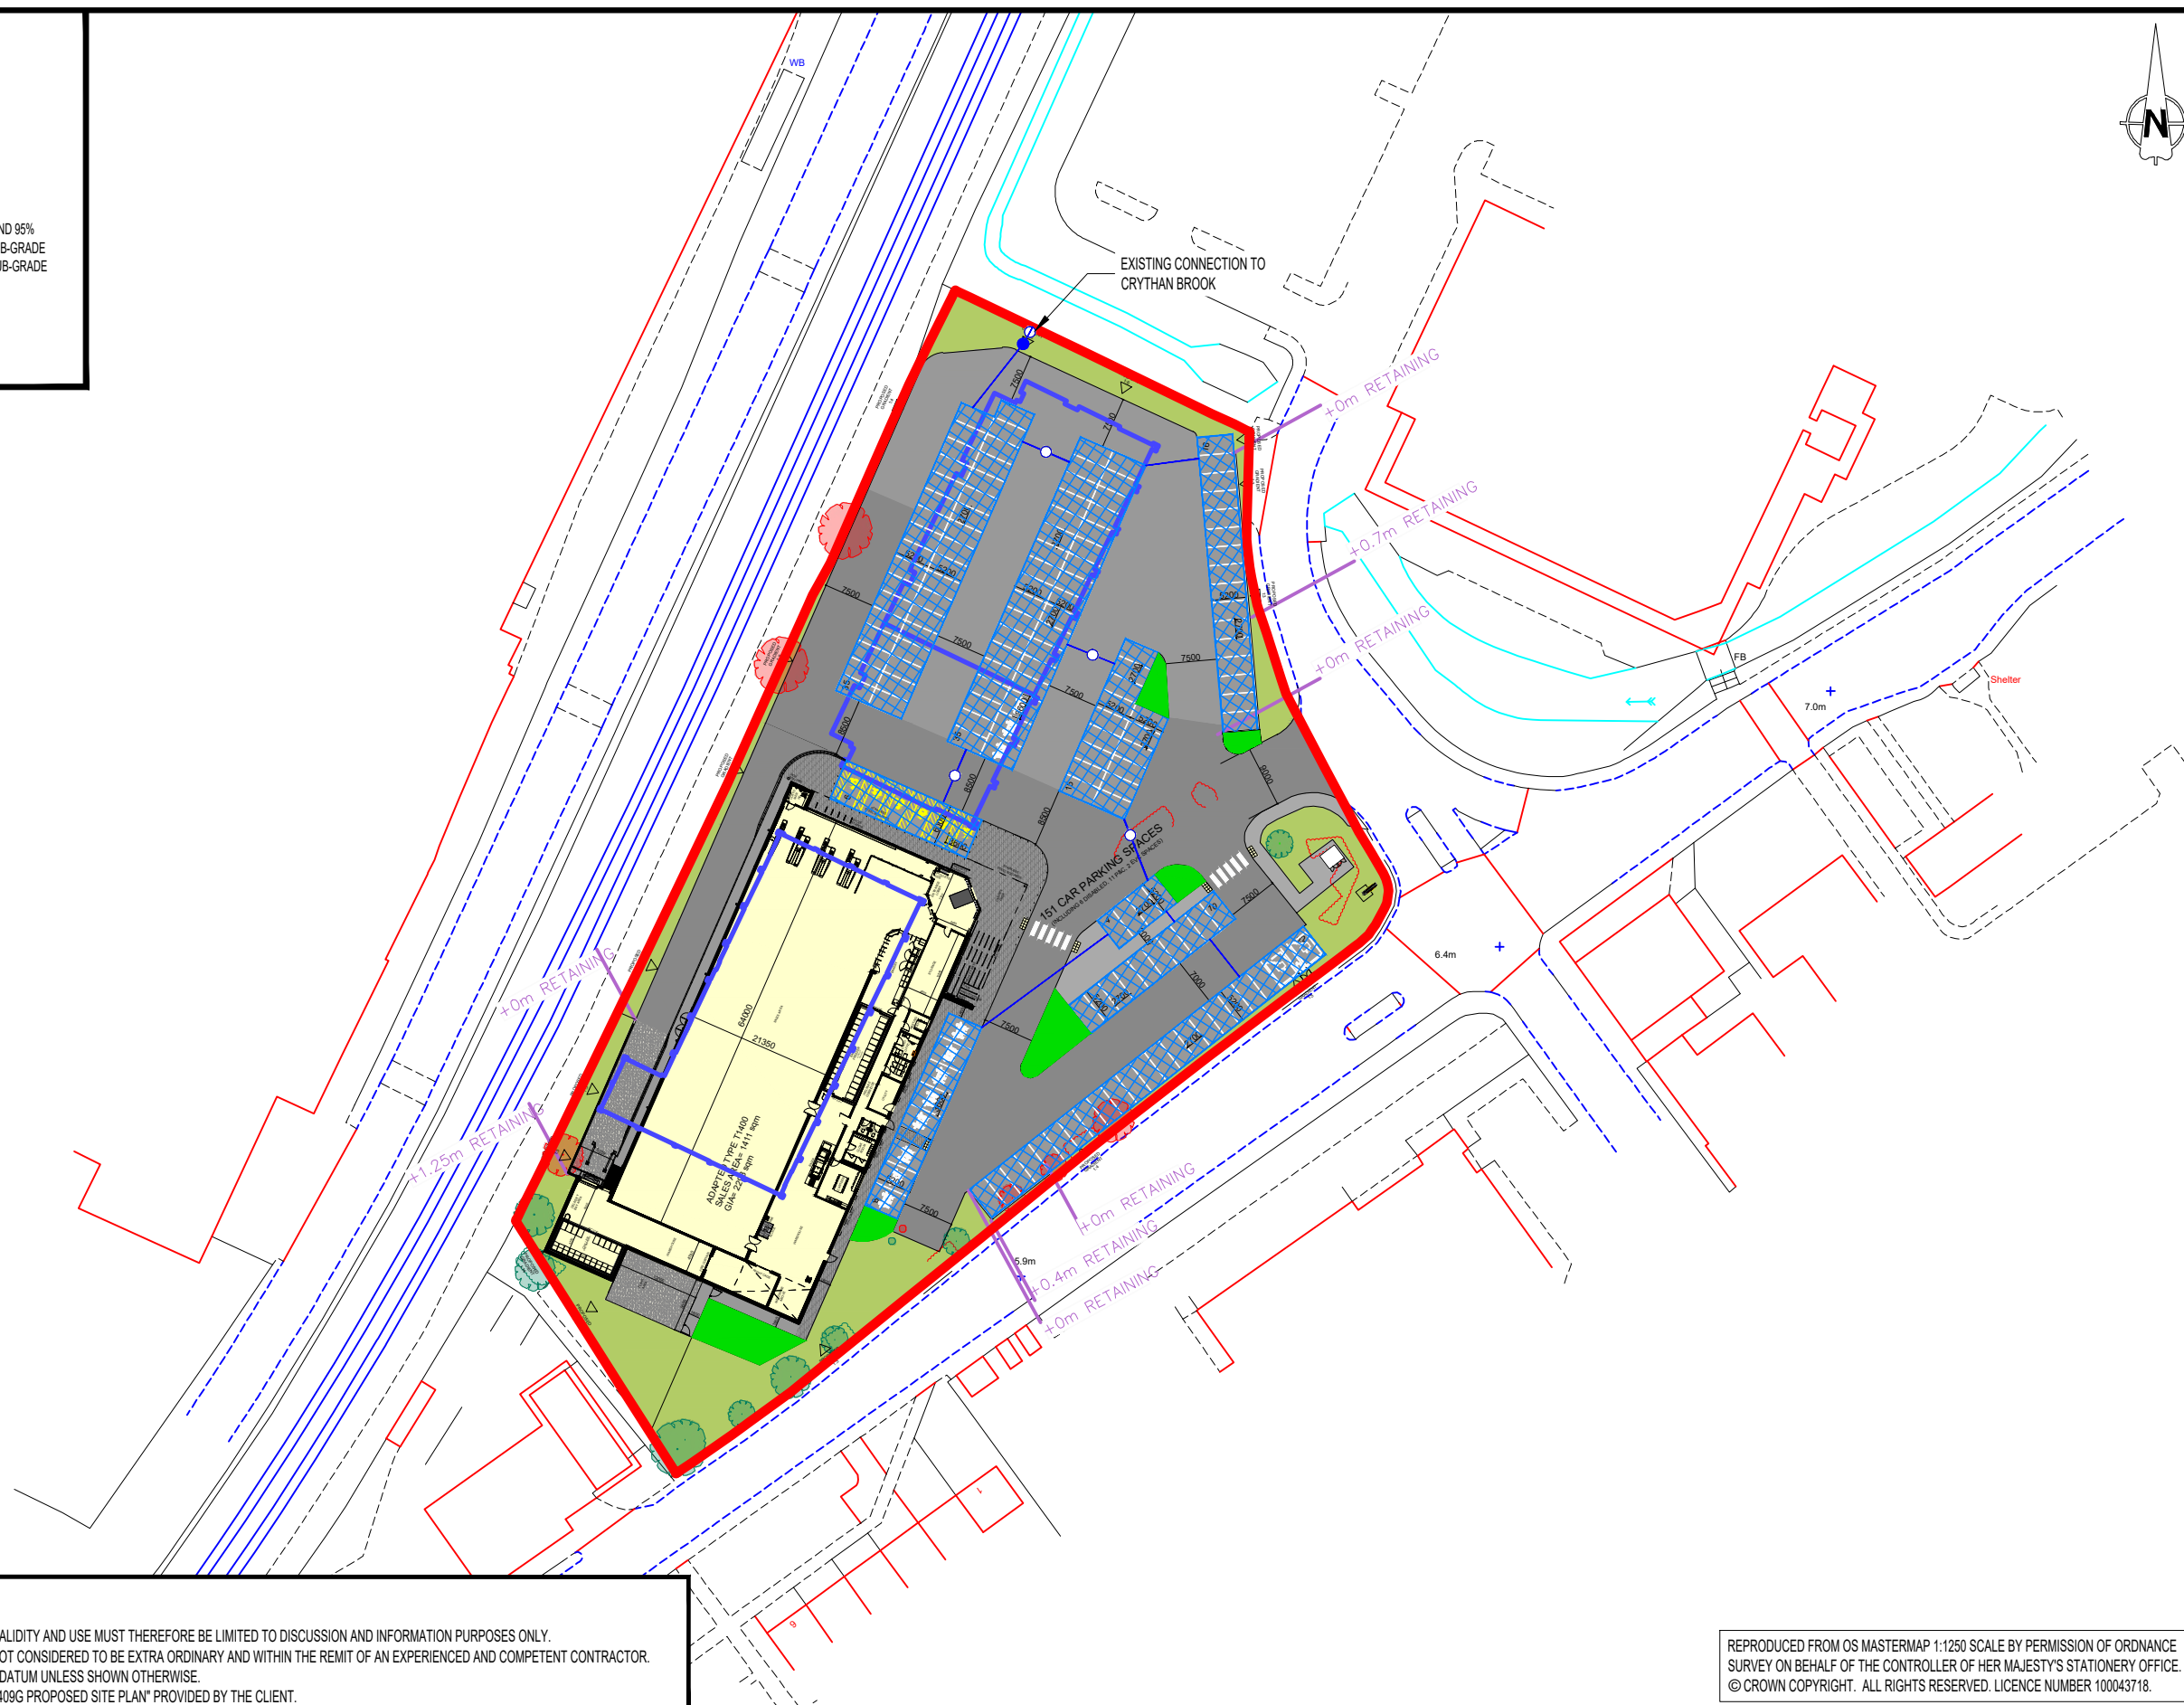

1. THIS SKETCH HAS NOT BEEN SUBJECT TO FORMAL CHECKS OR APPROVALS. ITS VALIDITY AND USE MUST THEREFORE BE LIMITED TO DISCUSSION AND INFORMATION PURPOSES ONLY.
2. UNLESS OTHERWISE NOTED THE RISKS ASSOCIATED WITH THIS PROPOSAL ARE NOT CONSIDERED TO BE EXTRA ORDINARY AND WITHIN THE REMIT OF AN EXPERIENCED AND COMPETENT CONTRACTOR.
3. ALL DIMENSIONS IN MILLIMETRES AND ALL LEVELS IN METRES ABOVE ORDNANCE DATUM UNLESS SHOWN OTHERWISE.
4. THIS SKETCH IS AN AMENDMENT OF THE ORIGINAL DRAWING "BRITON FERRY PSK409G PROPOSED SITE PLAN" PROVIDED BY THE CLIENT.

REPRODUCED FROM OS MASTERMAP 1:1250 SCALE BY PERMISSION OF ORDNANCE
SURVEY ON BEHALF OF THE CONTROLLER OF HER MAJESTY'S STATIONERY OFFICE.
© CROWN COPYRIGHT. ALL RIGHTS RESERVED. LICENCE NUMBER 100043718.



TEL. (+44) 01824 702220
www.waterco.co.uk

BRITON FERRY ROAD, NEATH

CONCEPT DRAINAGE SKETCH

V JONES

10-01-2022

13099-SK01

A3

Appendix M Maintenance Schedule

Operation and Maintenance Requirements for Bioretention Systems

Maintenance Schedule	Required Action	Typical Frequency
Regular inspections	Inspect infiltration surfaces for silting and ponding, record de-watering time of the facility and assess standing water levels in underdrain (if appropriate to determine if maintenance is necessary)	Quarterly
	Check operation of underdrains by inspection of flows after rain	Annually
	Assess plants for disease infection, poor growth, invasive species etc. and replace as necessary	Quarterly
	Inspect inlets and outlets for blockage	Quarterly
Regular maintenance	Remove litter and surface debris and weeds	Quarterly (or more frequently for tidiness or aesthetic reasons)
	Replace any plants, to maintain planting density	As required
	Remove sediment, litter and debris build-up from around inlets or from forebays	Quarterly to biannually
Occasional maintenance	Infill any holes or scour in the filter medium, improve erosion protection if required	As required
	Repair minor accumulations of silt by raking away surface mulch, scarifying surface of medium and replacing mulch	As required
Remedial actions	Remove and replace filter medium and vegetation above	As required but likely to be > 20 years

Ref. Table 18.3, CIRIA C753 'The SuDS Manual'

The maintenance requirements detailed above are to be undertaken by the site owner.

Name :

Position :

Date :

Signed on behalf of the site owner :

Operation and Maintenance Requirements for Permeable Paving

Maintenance Schedule	Required Action	Typical Frequency
Regular maintenance	Brushing and vacuuming (standard cosmetic sweep over whole surface)	Once a year, after autumn leaf fall, or reduced frequency as required, based on site-specific observations of clogging or manufacturer's recommendations – pay particular attention to areas where water runs onto pervious surface from adjacent impermeable areas as this area is most likely to collect the most sediment
Occasional maintenance	Stabilise and move contributing and adjacent areas	As required
	Removal of weeds or management using glyphosate applied directly into the weeds by an applicator rather than spraying	As required – once per year on less frequently used pavements
Remedial actions	Remediate any landscaping which, through vegetation maintenance or soil slip, has been raised to within 50mm of the level or the paving	As required
	Rehabilitation of surface and upper substructure by remedial sweeping	Every 10 to 15 years or as required (if infiltration performance is reduced due to significant clogging)
Monitoring	Inspect for evidence of poor operation and / or weed growth – if required, take remedial action	Three-monthly, 48hr after large storms in first six months
	Inspect silt accumulation rates and establish appropriate brushing frequencies	Annually
	Monitor inspection chambers	Annually

Ref. Table 20.15, CIRIA C753 'The SuDS Manual'

The maintenance requirements detailed above are to be undertaken by the site owner.

Name :

Position :

Date :

Signed on behalf of the site owner :

Appendix N Concept Designer's Risk Assessment

Project: Lidl, Briton Ferry Road, Neath
Client: Lidl GmbH
Report Reference: FCA & Drainage Strategy

Project No: 13099

Prepared by: Anthony Jones
Checked by: Johanne Williams
Reviewed by: Aled Williams

Date: 21/10/2021
Date: 22/10/2021
Date: 25/10/2021

Requirement:

The Construction (Design and Management) Regulations 2015 (CDM 2015) place an obligation on the Designer to take all reasonable steps to provide, with the design, sufficient information about the design, construction or maintenance of the structure, to adequately assist the client, other designers and contractors to comply with their duties under CDM. The Designer has undertaken this assessment to identify any extra-ordinary risks, or those that would not be expected on this particular project by an experienced and competent Contractor. The aim is to avoid needless paperwork and bureaucracy and ensure the assessment is project specific, relevant and proportionate to the risk.

DRA Summary

Each of the following risk areas has been considered using the question below. Is a risk present which is considered to be **extra-ordinary or unexpected** in this instance?

If **YES** - A detailed risk assessment is required at design stage

If **UNKNOWN** - Insufficient information has been provided at concept design stage and the risks are unknown. Further consideration must be given at design stage(s)

If **NO** - No further action is required.

Hazard Ref.	Risk Areas	YES, UNKNOWN or NO	Comments
1	Ground Conditions	Unknown	
2	Hazardous Environment	Unknown	
3	Existing Working Environment	Unknown	
4	Existing Services	Yes	Existing utilities on site
5	Proximity to Other Structure(s)	Yes	Railway line borders the site
6	Near Waterbody / flood risk	Yes	Site bordered by Crythan Brook. Site identified at flood risk.
7	Proximity to Other Activities	Unknown	
8	Sequence of Construction	Unknown	
9	Access	Unknown	
10	Interfaces	Unknown	
11	Confined Space Working	Unknown	
12	Maintenance Considerations	Unknown	
13	Working at Height	Unknown	
14	Steep Slopes	Unknown	
15	Demolition / Refurbishment / Repair	Yes	Existing units to be demolished
16	Welfare	Unknown	
17	Occupational Health	Unknown	
18	Environmental Issues	Unknown	
19	Other Significant Hazards not Identified Above	Unknown	
20	Residual Risk to Future Users	Unknown	