




**All Dimensions are to
be site checked**

REVISIONS A -		CLIENT Taylor and Richard Howells 10 Grove Road Pontardawe Swansea, SA8 4HH		JOB TITLE Proposed First floor extension and internal alterations at 18 Ynys Y Mond Road, Alltwen, Pontardawe, Swansea		DRNG. TITLE Existing Roof Plan	
DATE: 23 rd July 2022		CHECKED:		SCALE: 1:50		A3	
						DRNG. NO. JD006	
						REV.	