




Former Con Club, Glyncorrwg, Neath Port Talbot, SA13 3DH

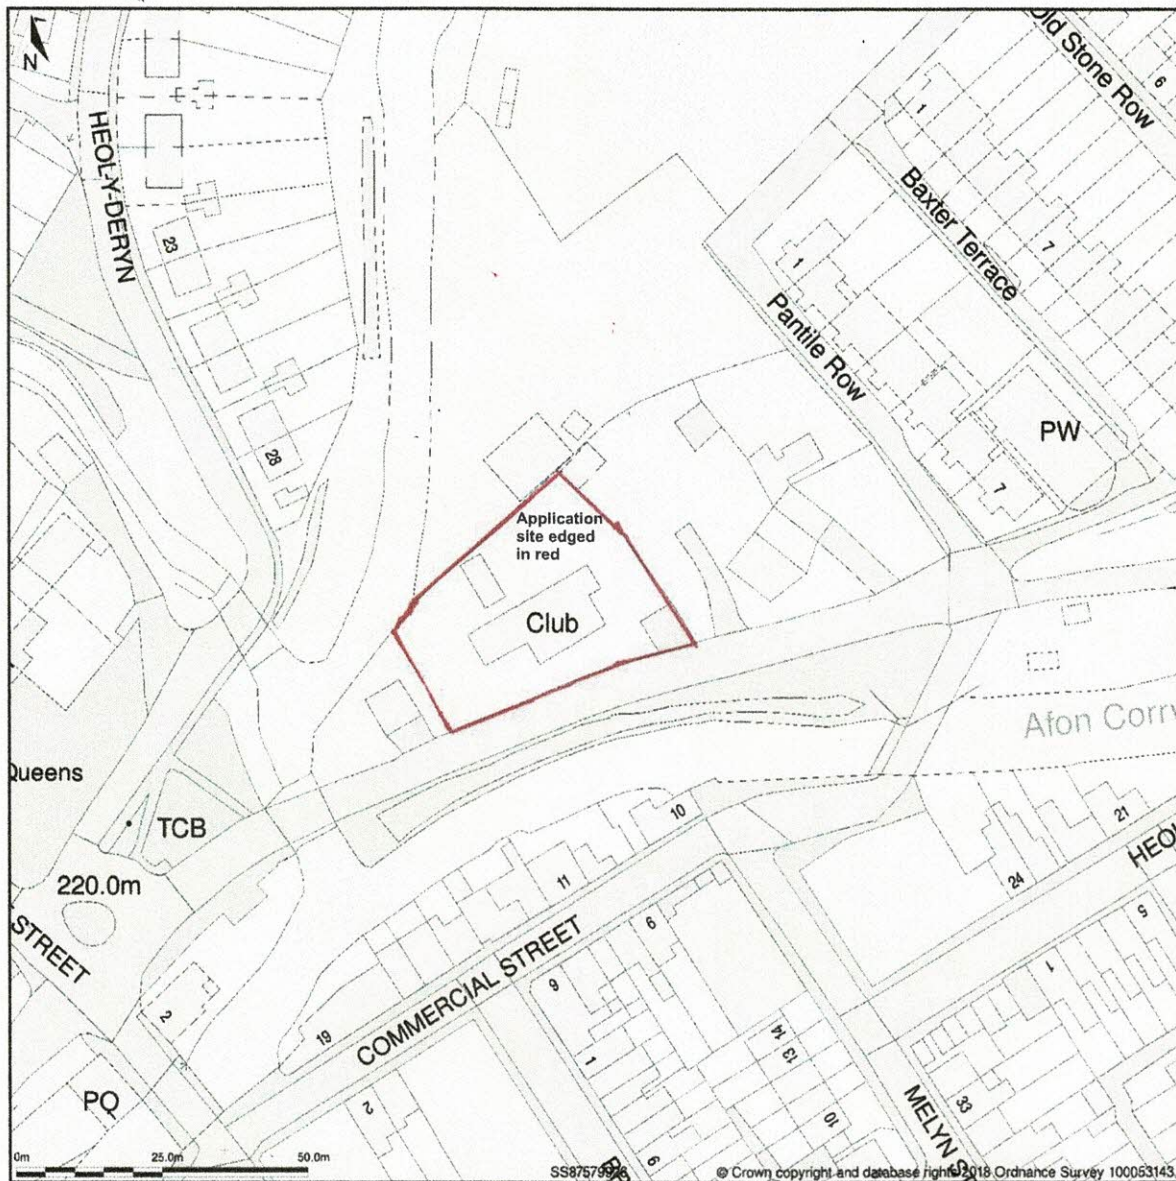

Site Plan shows area bounded by: 287474.61, 199163.67 287674.61, 199363.67 (at a scale of 1:1250), OSGridRef: SS87579926. The representation of a road, track or path is no evidence of a right of way. The representation of features as lines is no evidence of a property boundary.

Produced on 2nd Oct 2018 from the Ordnance Survey National Geographic Database and incorporating surveyed revision available at this date. Reproduction in whole or part is prohibited without the prior permission of Ordnance Survey. © Crown copyright 2018. Supplied by www.buyaplan.co.uk a licensed Ordnance Survey partner (100053143). Unique plan reference: #00358996-938B3B

Ordnance Survey and the OS Symbol are registered trademarks of Ordnance Survey, the national mapping agency of Great Britain. Buy A Plan logo, pdf design and the www.buyaplan.co.uk website are Copyright © Pass Inc Ltd 2018



Drawing No: NB/GT/2019/18
Scale: 1:1250 @ A4
Date: June 2019

Proposal: Change of use from a Social Club to a single dwelling.
Location: Former Con Club, Glyncorrwg, Port Talbot, SA13 3DH.
Clients: Nadia Bogdan and Gareth Tomlinson.
Title: Location Plan.