
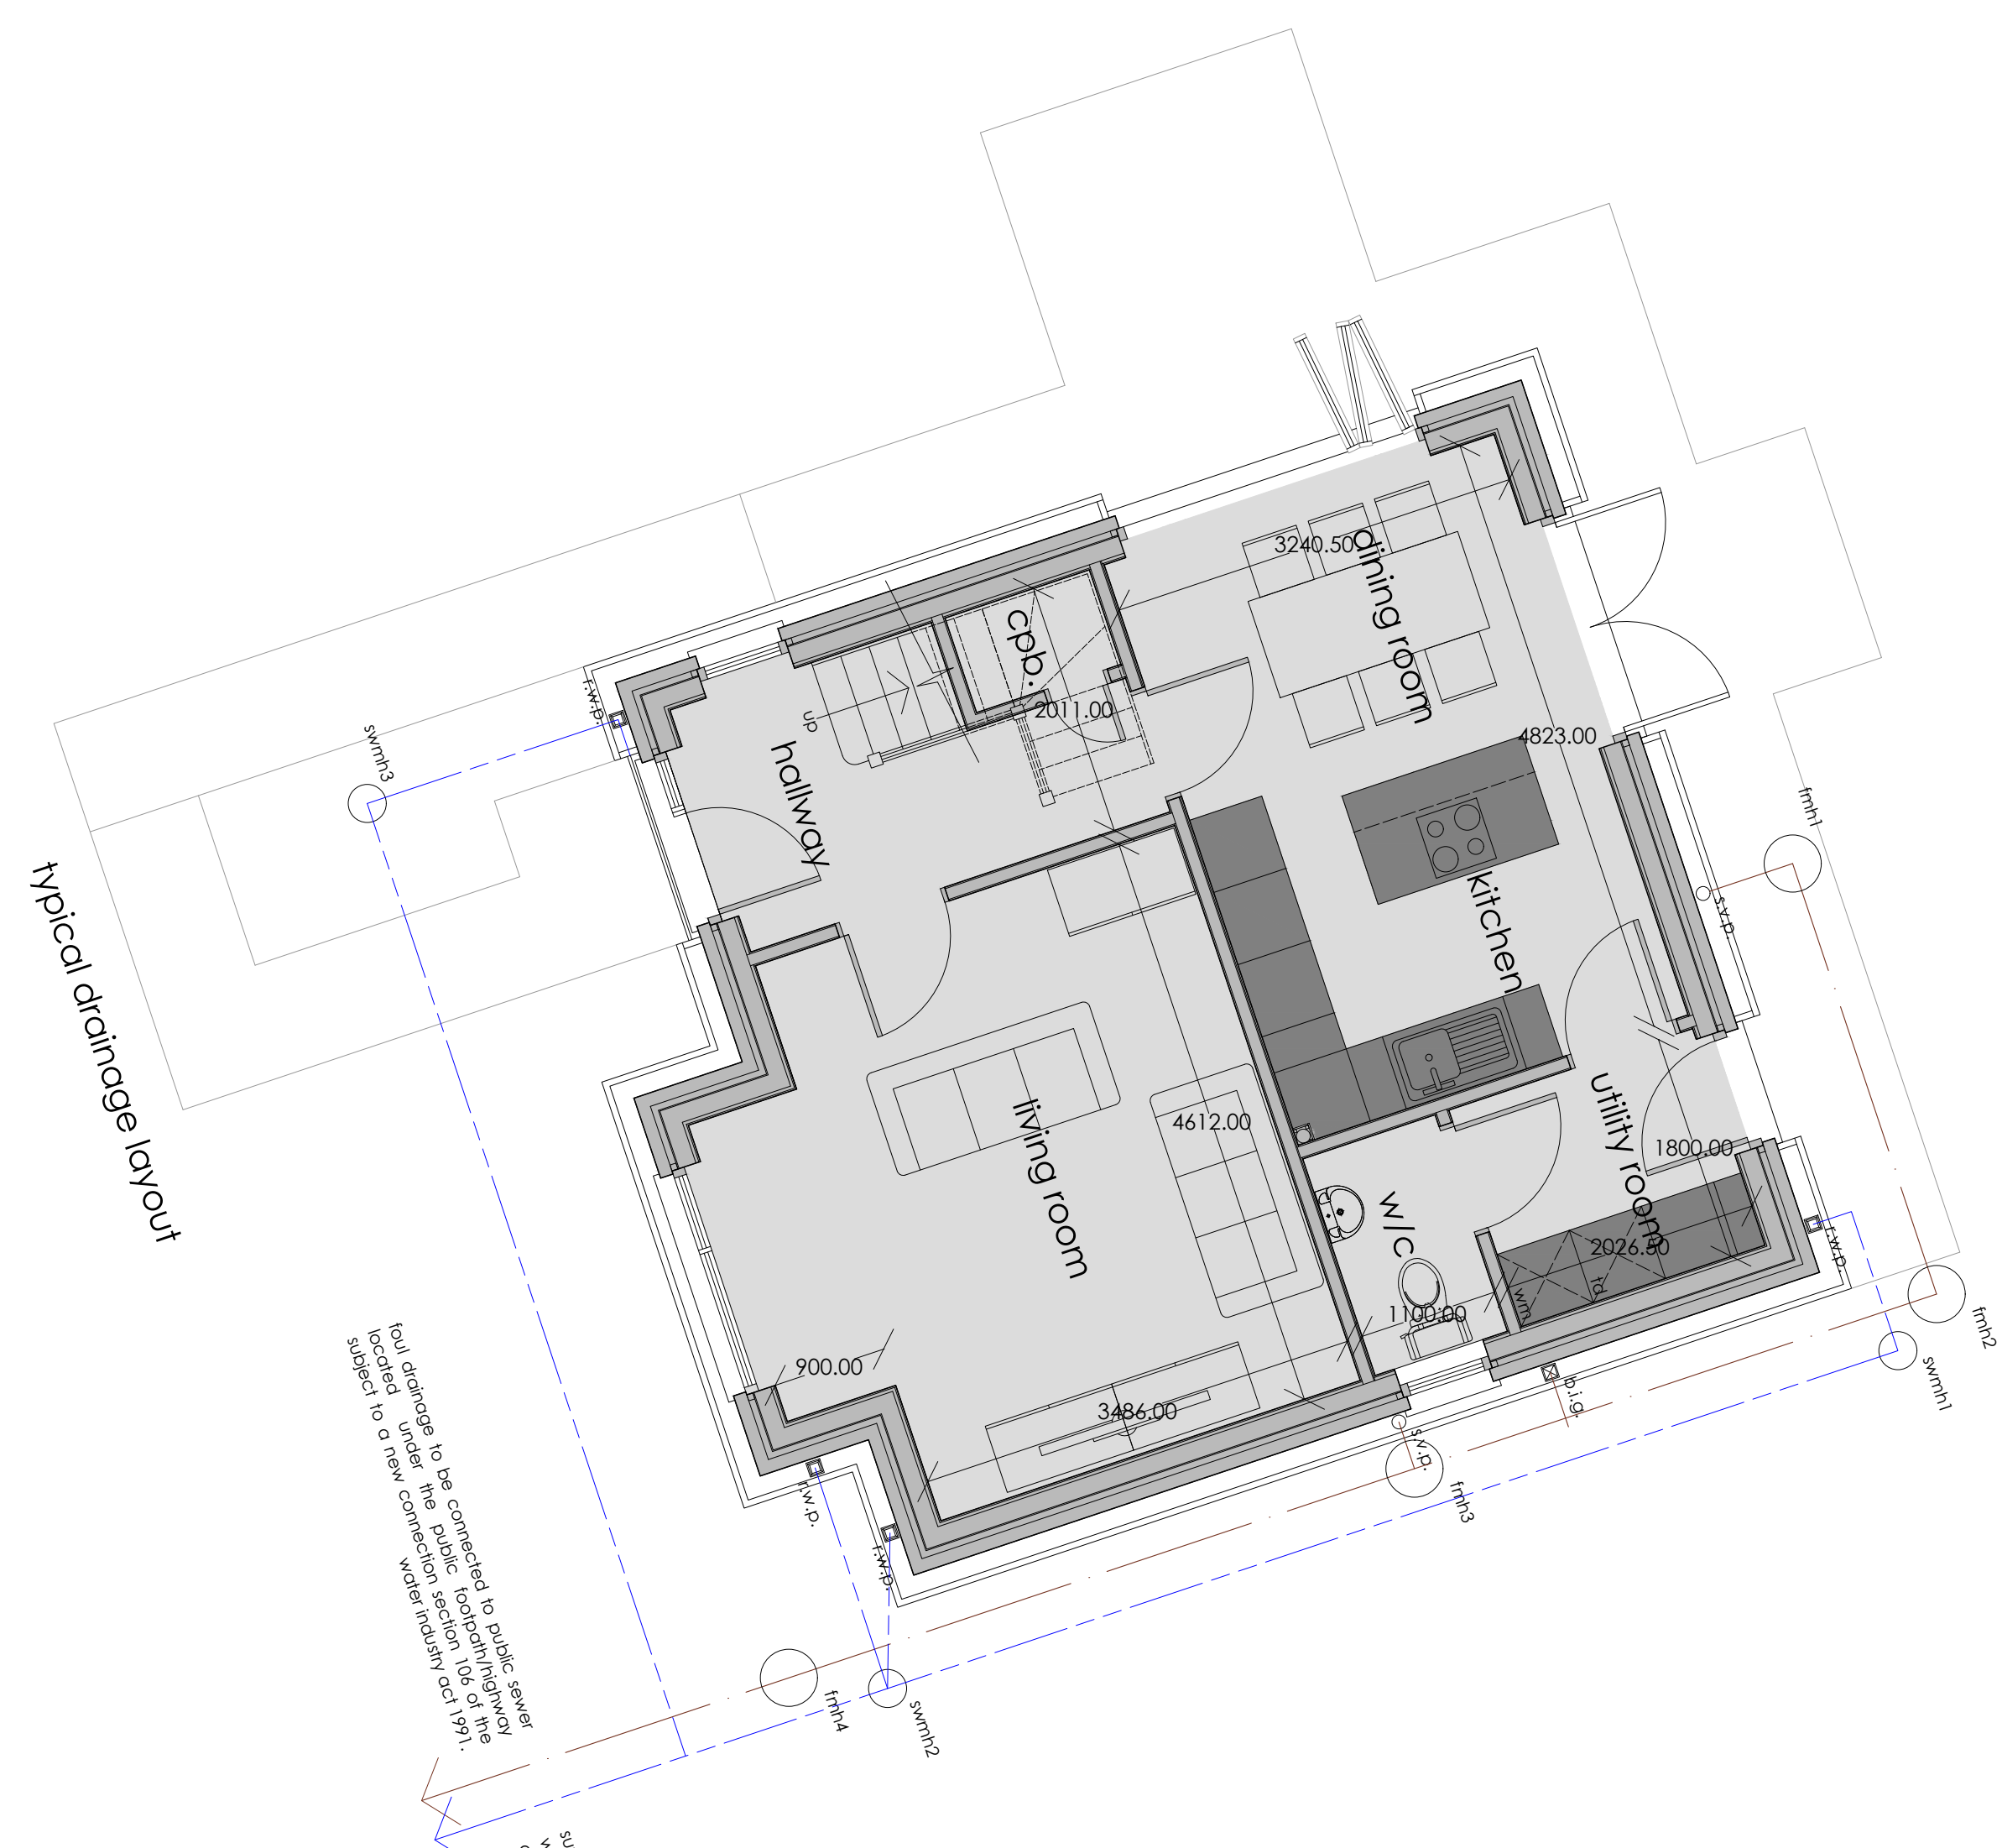


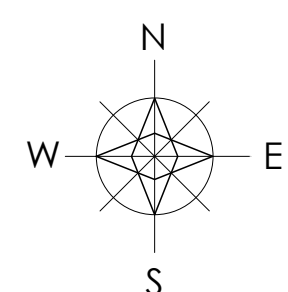

total drainage to be connected to public sewer
located under the public footpath (to be
subject to a new connection order
under the Water Industry Act 1991.

surface water drainage designed in accordance
with BS 5388 and subject to SUDS (Flood
Risk Management) Act 2010.

revision	
a	site layout amended at the request of lpa_08.08.22
b	
c	
d	
e	
f	
g	

project	drawing	date
PLOT 4 LLYS BARAN, RHYDYFRO S48 4RW	DRAINAGE LAYOUT	DECEMBER 2021
client	drawing no.	scale
MR MARTIN EVANS	21 LBR.07g	1 100 @ A1
www.ipplanarchitecture.co.uk	hello@iplanarchitecture.co.uk	07765 660189