



1800mm high timber fence

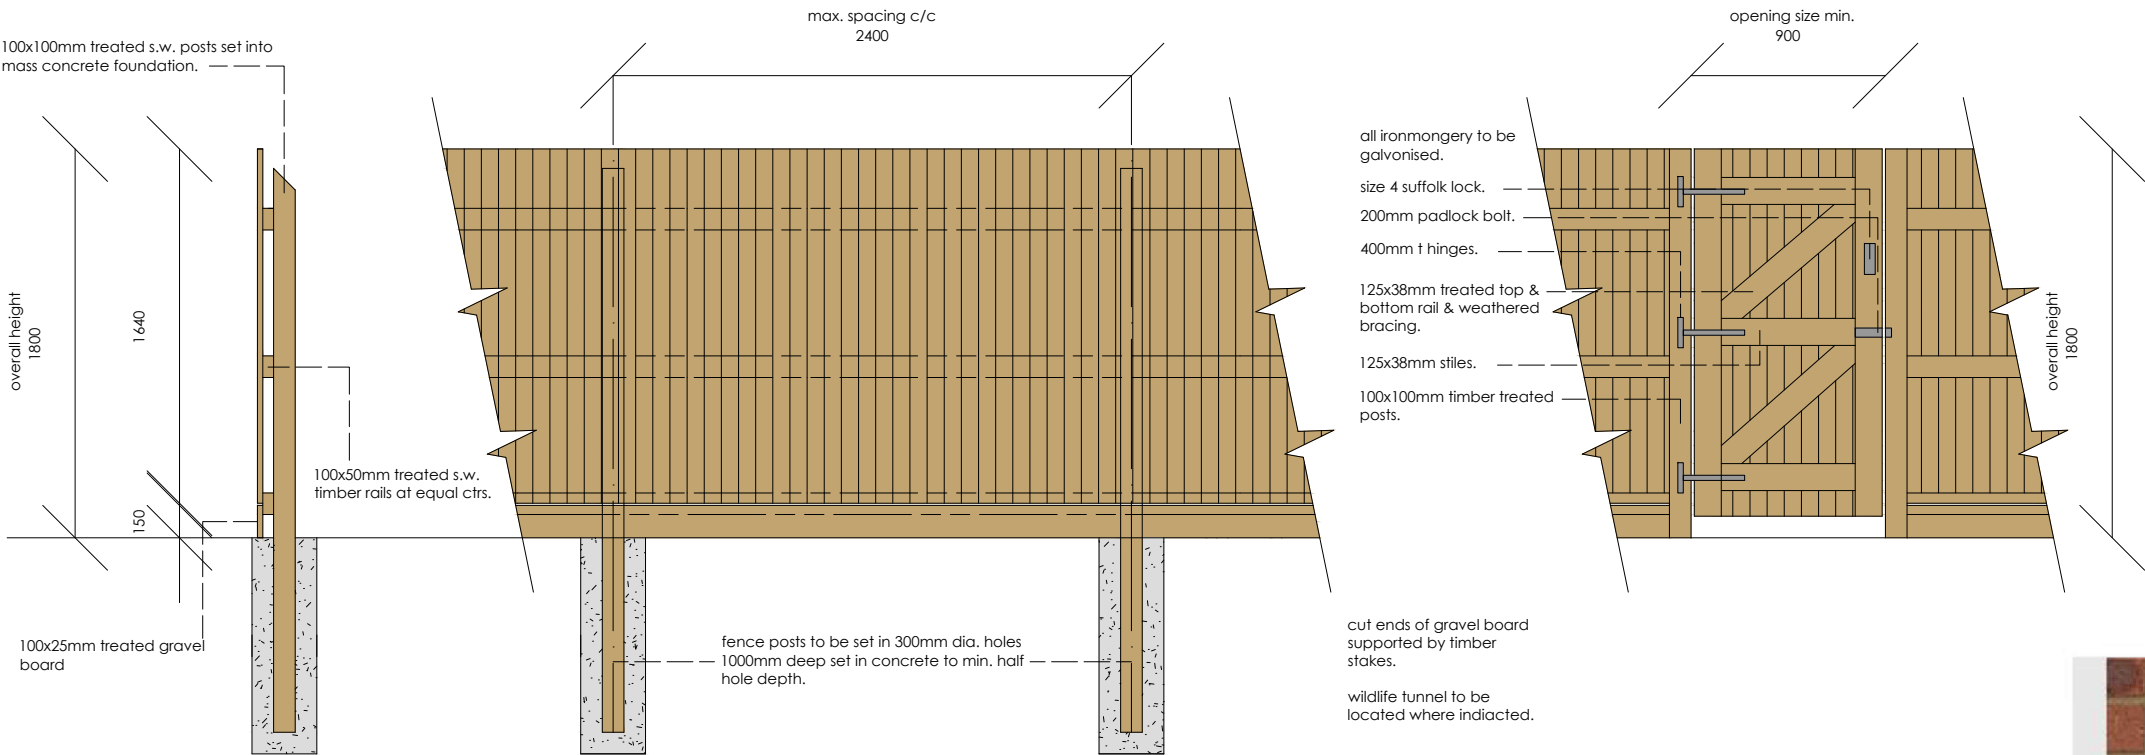

1200mm high timber fence

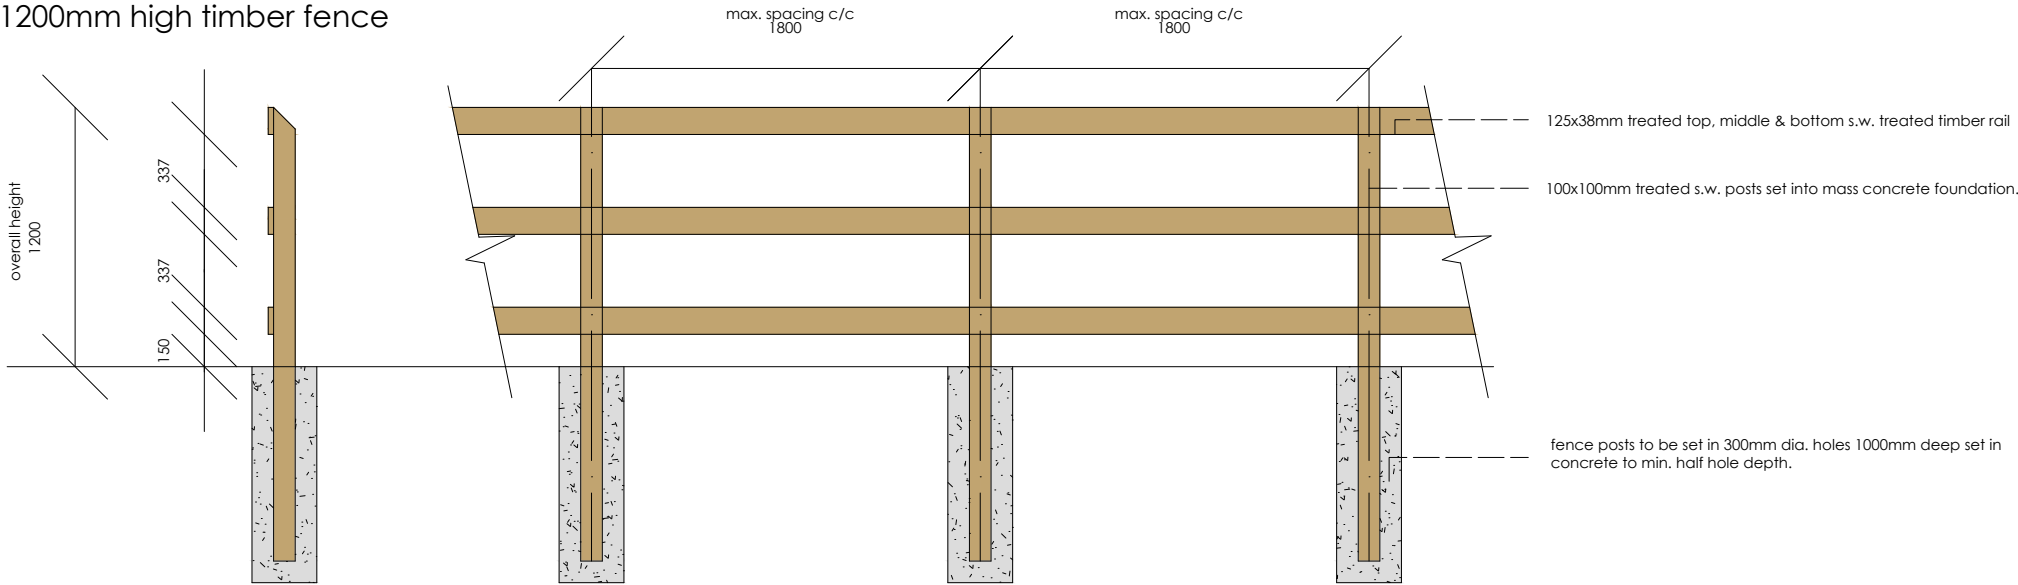

- Enclosed Bat Box C with engraved motif**
- Designed specifically for the pipistrelle bat
 - Available in smooth blue, smooth gold & smooth red
 - Attractive "bat" motif
 - Discrete home for bats
 - Various sizes
 - Several roosting zones are created inside the box
 - Bats are contained within the bat box itself
 - Maintenance free with entrance at the base
 - Ideal for new build & conservation work

biodiversity enhancement

revision	
a	bio-diversity enhancement added to north elevation_08.08.22
b	
c	
d	
e	
f	
g	

project	drawing	date
PLOT 4 LLYS BARAN, RHYDYFRO, SA84RW	BOUNDARY FENCING & BIODIVERSITY	DECEMBER 2021
client	drawing no.	scale
MR MARTIN EVANS	21.LBR.08a	1 35 @ A3
www.iplanarchitecture.co.uk	hello@iplanarchitecture.co.uk	07765 660189