


Rock and Wild - Proposed First Floor Plan

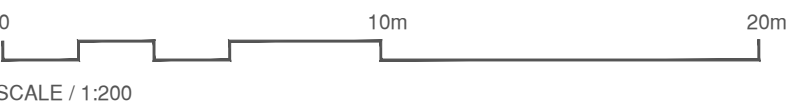

	Drawing No.	Rev.
	21055 (05) 138	-

Credit Office: Suite 17, Building One, Eastern Business Park, West Faxe Lane, Old St Helens, Cardiff CF7 5DA
 Tel: +44 (0)133 3 201 001 www.powelldobson.co.uk

Contract: Wildfox Resorts, Afan Valley	Scale: 1:200 @ A0
Title: Rock and Wild - Proposed First Floor Plan	Date: July 2022
	Drawn: CMT
	Checked: MHT