




Streetwise

SITE LOCATION PLAN
AREA 2 HA
SCALE 1:1250 on A4
CENTRE COORDINATES: 271147, 202814



Supplied by Streetwise Maps Ltd
www.streetwise.net
Licence No: 100047474
02/06/2021 13:39

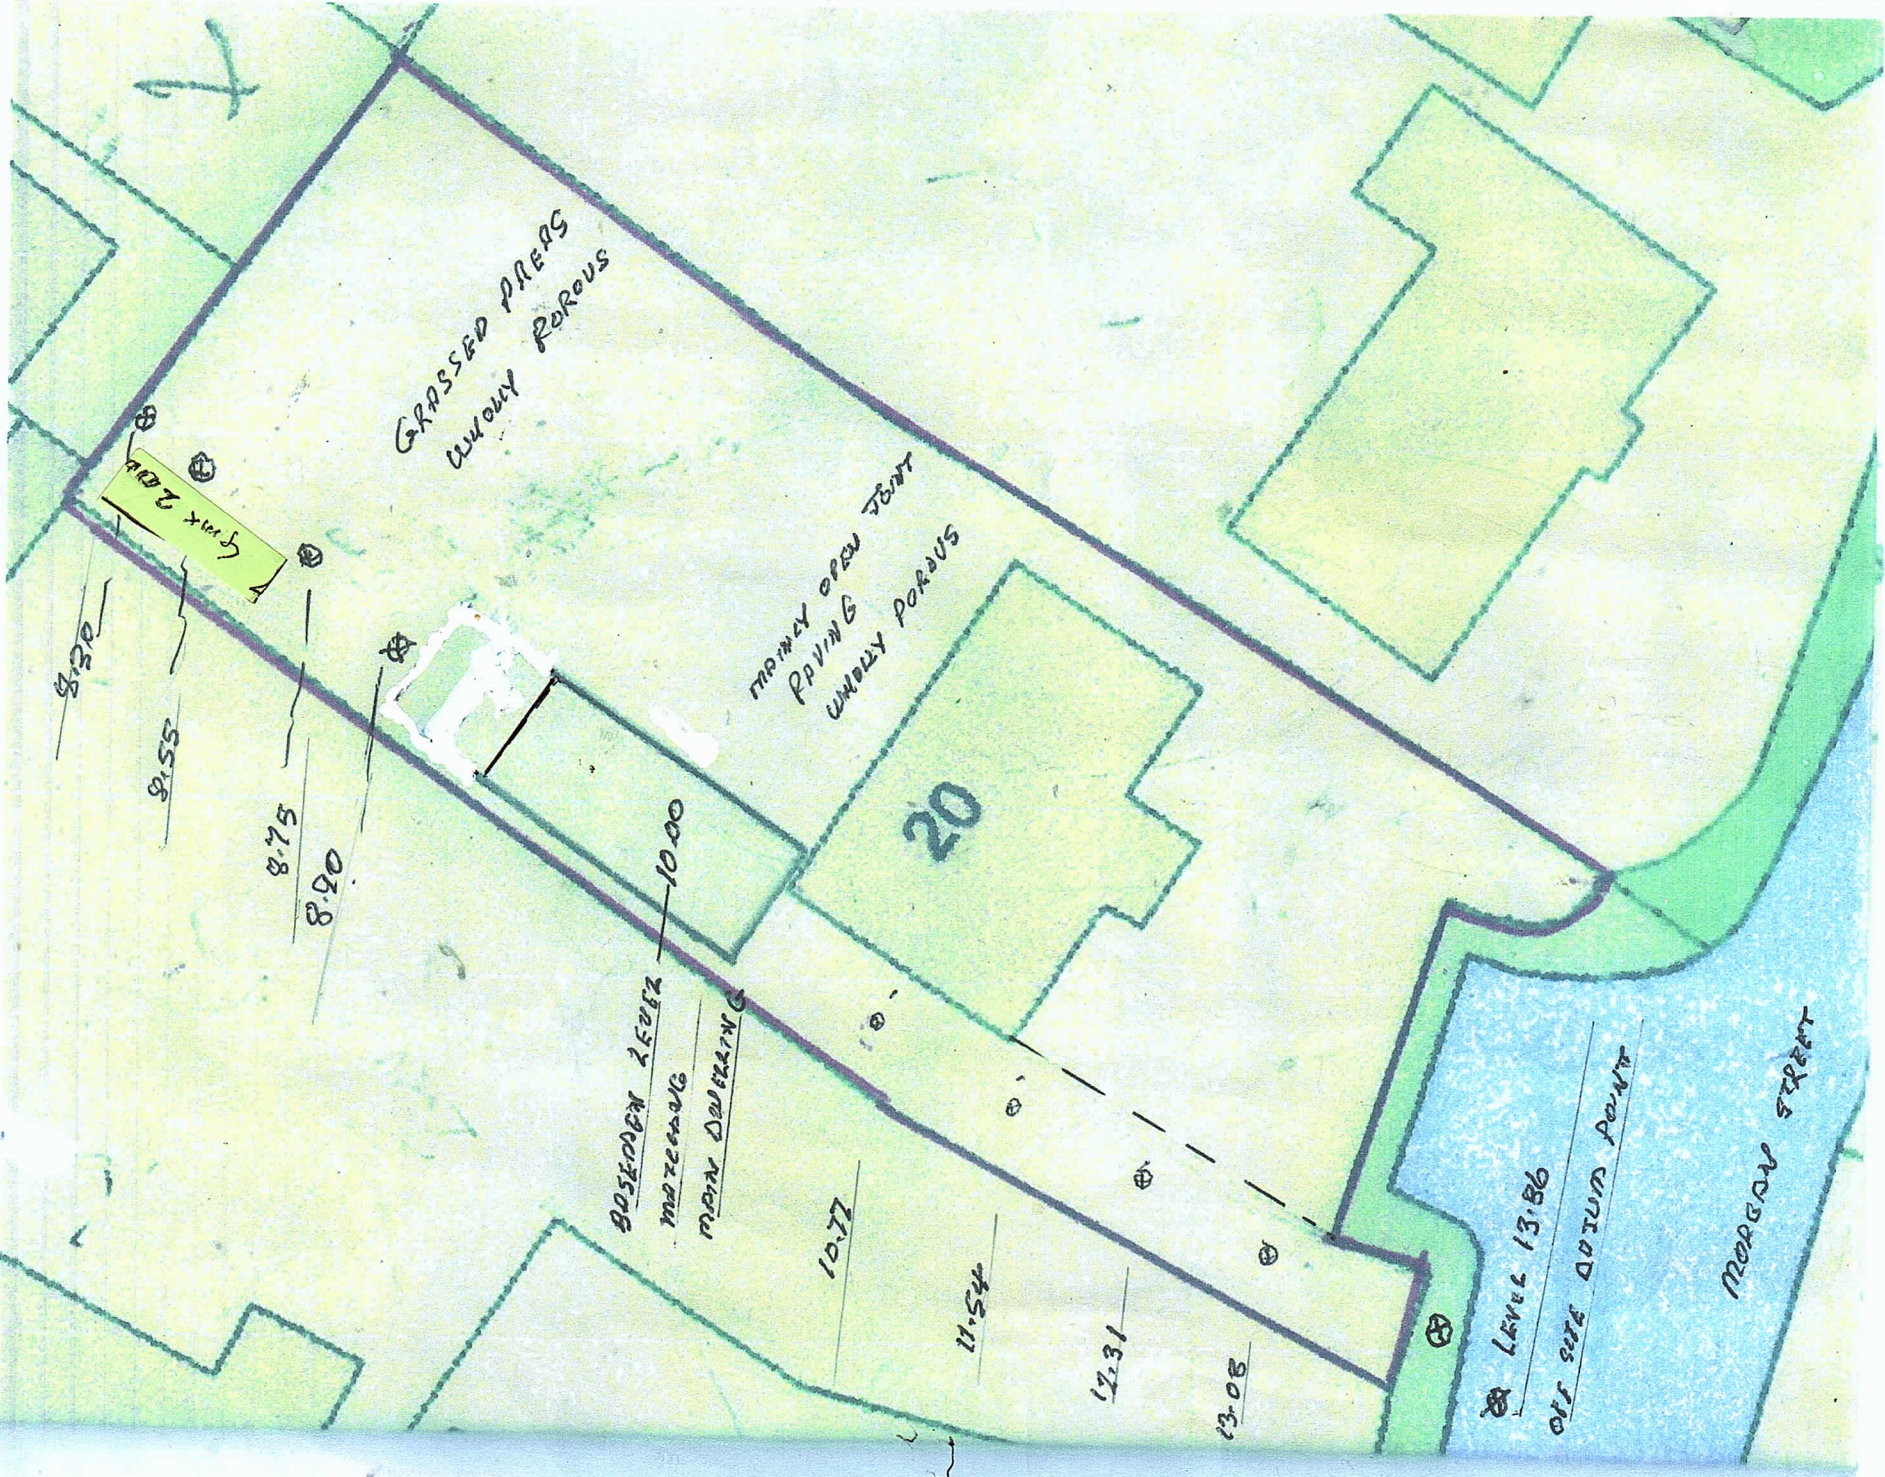

SITE PLAN 1:250

ALL SHOWN LEVELS ARE BOTH EXISTING AND PROPOSED
NO VARIATION TO ANY LEVEL OUTSIDE EXTENDED AREA