


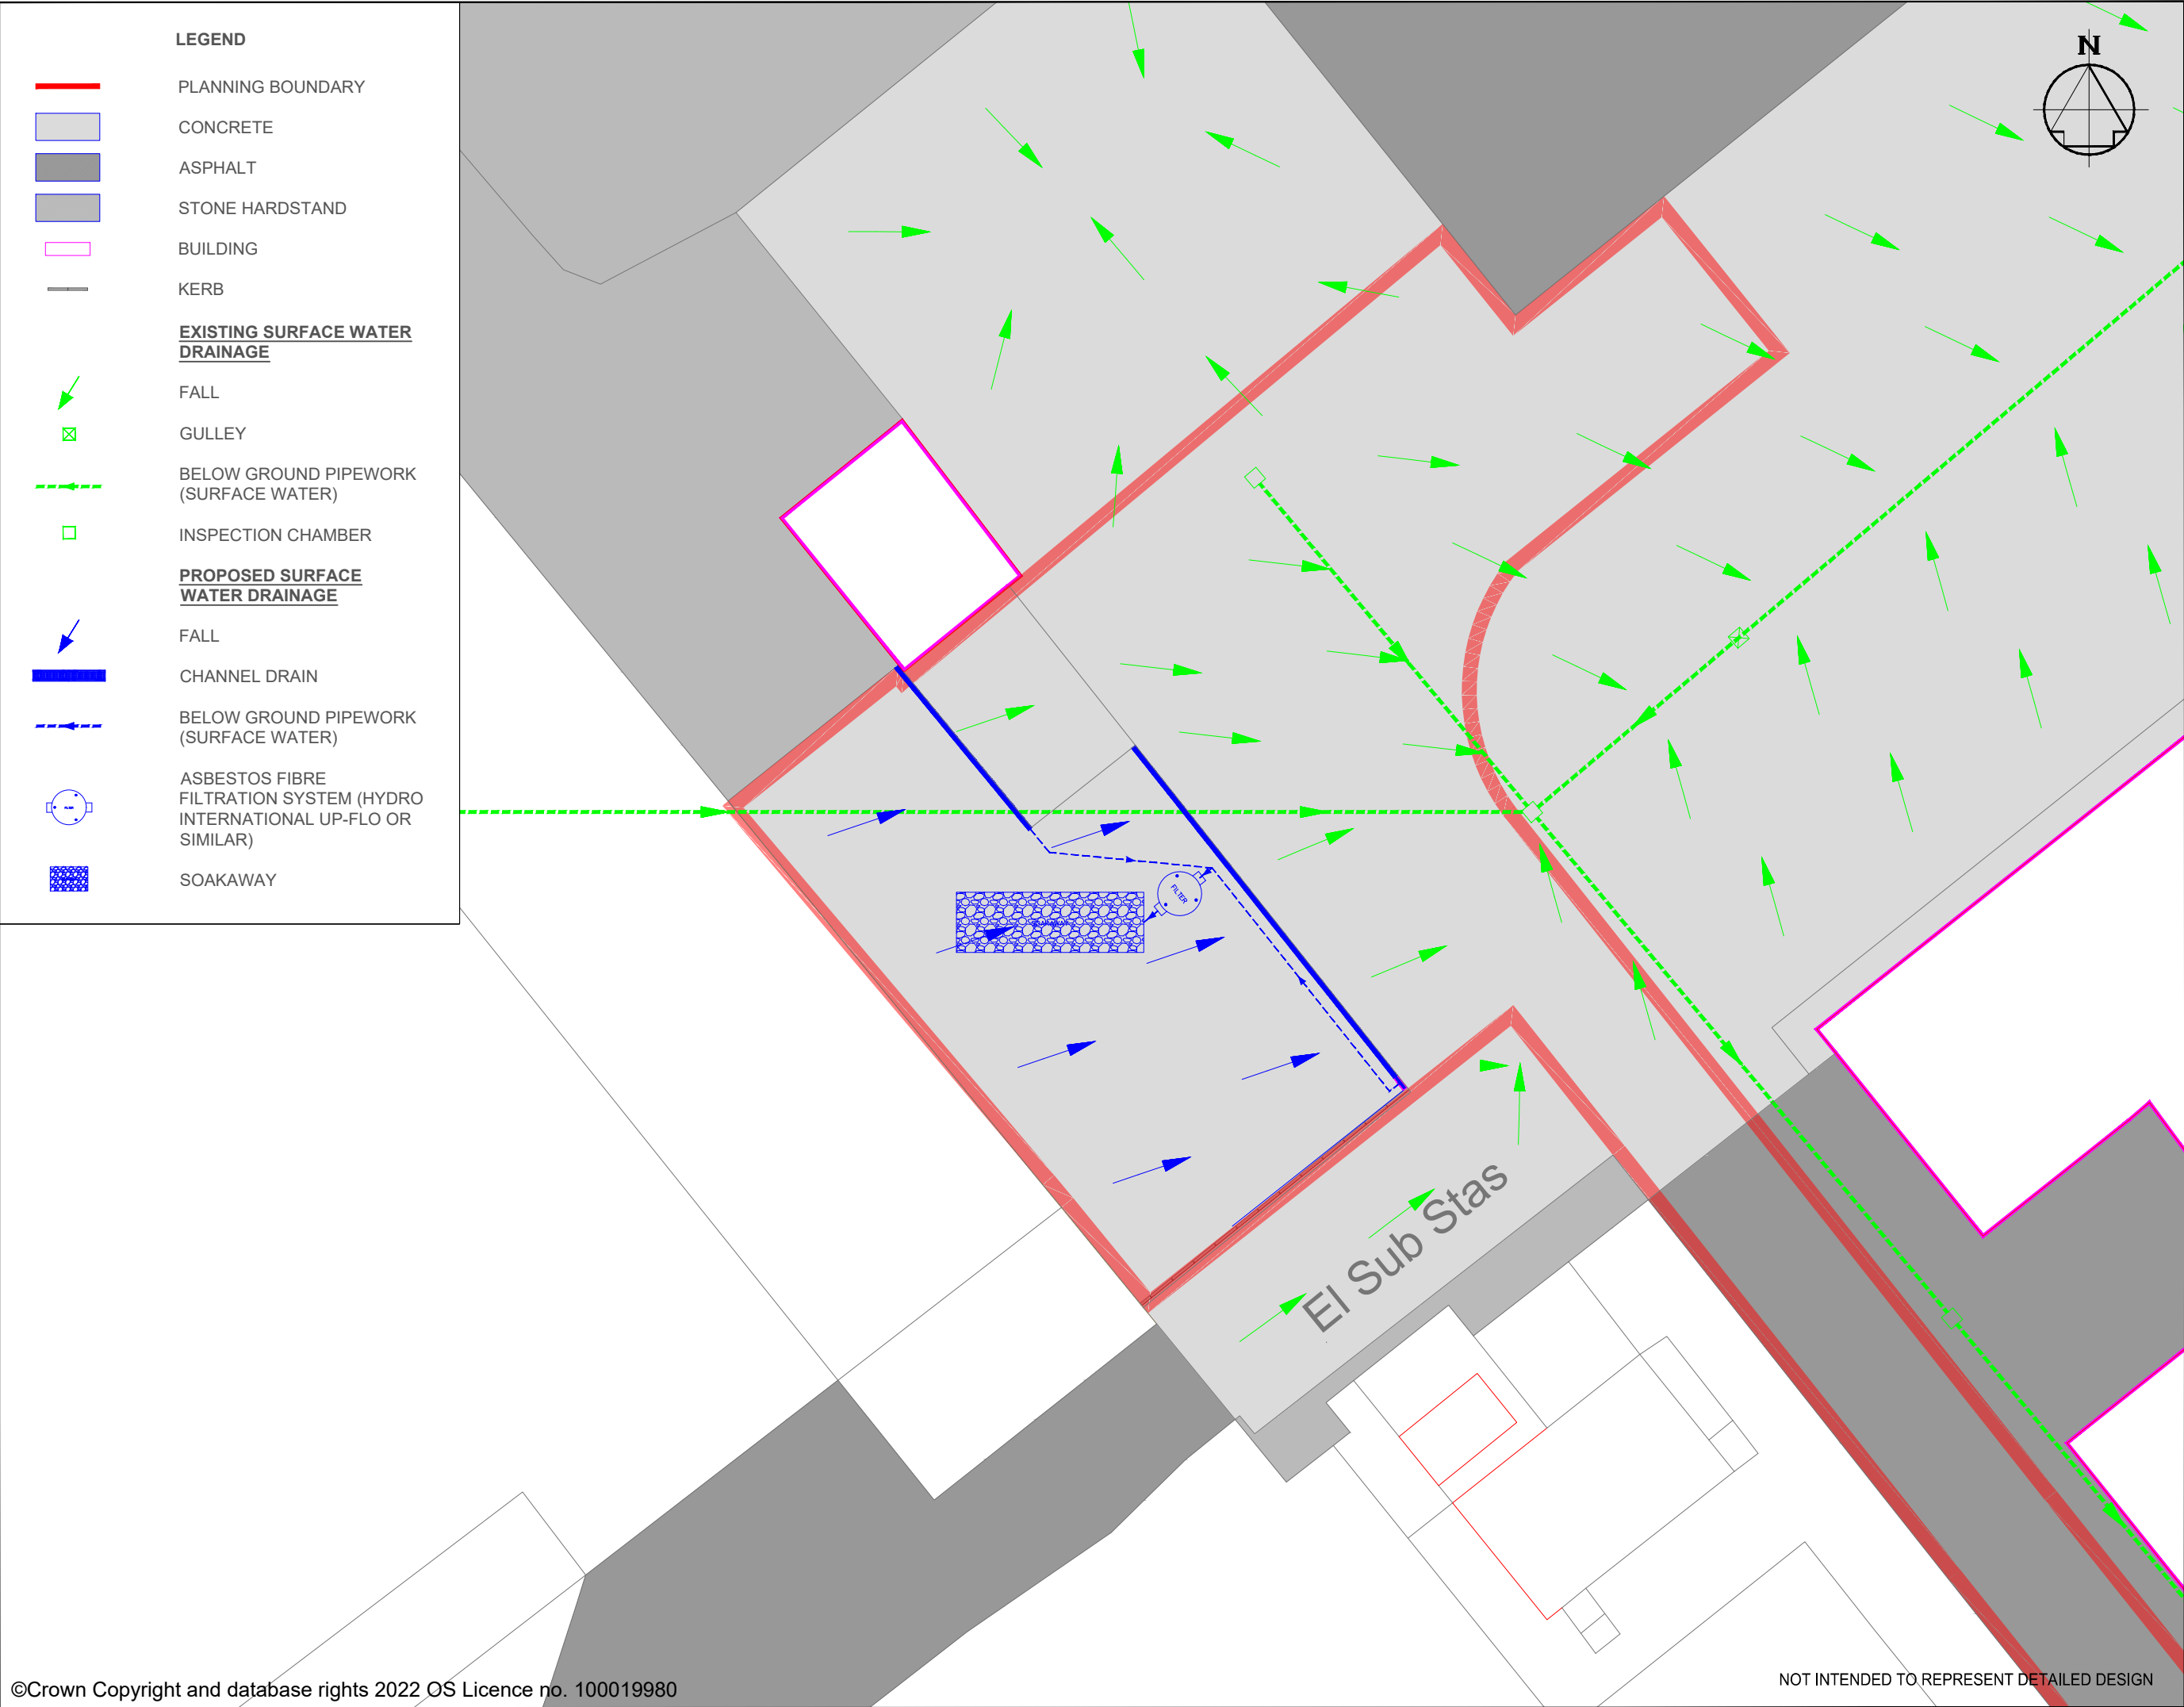

AMENDMENTS				
Rev	Details	Date	Made By	Drawn By
A	AMEND SOAKAWAY DIMENSIONS	30/06/22	SCW	GT

TEPL				
TECHNIA ENVIRONMENT AND PLANNING LTD UNIT 1, FOXES LANE, OAKDALE BUSINESS PARK BLACKWOOD, NP12 4AB TEL: 02921 900400 EMAIL: PLANNING@TEPL.EU				

LAND AT UNITS 1-3 SIRIUS DRIVE BAGLAN ENERGY PARK NEATH PORT TALBOT SA12 7BR				
---	--	--	--	--

CHANGE OF USE TO ASBESTOS WASTE TRANSFER STATION				
---	--	--	--	--

DRAINAGE PLAN				
---------------	--	--	--	--

Scale	Drawn	Checked	Approved
1:200	SW	CJ	CJ
Original drawing A3	Date 01/05/22	Date 01/05/22	Date 01/05/22
Job No. AE	Dwg No. 11099 - 000 - C	Rev.	