


NEAREST POSTCODE: SA18 1PA
SITE GRID REFERENCE: SN703111
EASTING: 270300 / NORTHING: 211173

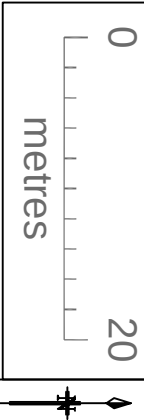

211250


211200

052072

003072


053072

004072

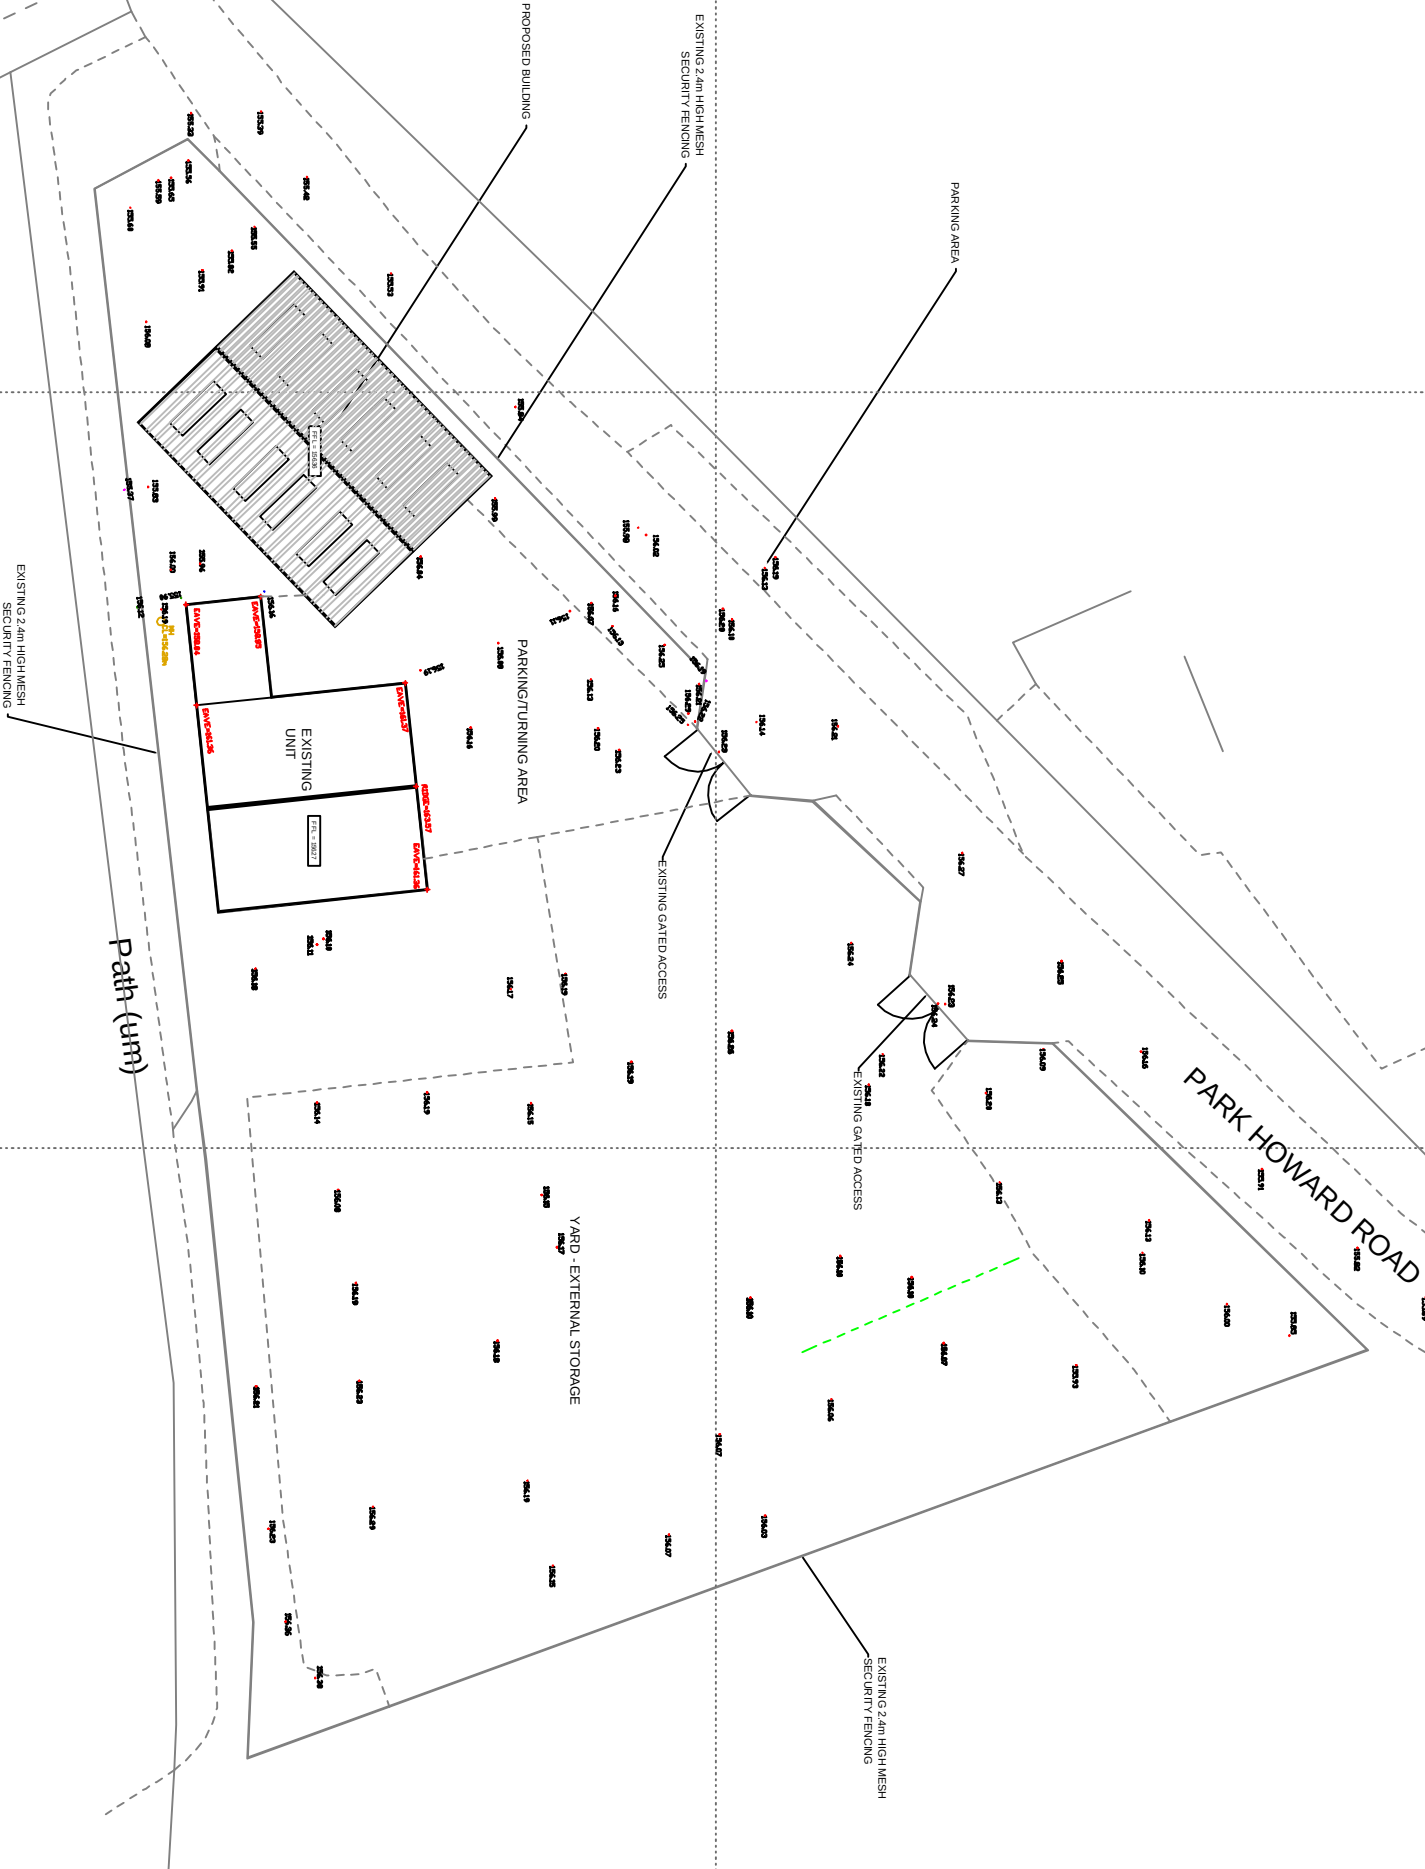

Path (um)

A		As surveyed site levels added	1022	MIS
Rev	Description		Date	Initial
Project				
PROPOSED LIGHT INDUSTRIAL UNIT AT PARK HOWARD ROAD, CWMGORS, GWAEN-CAE-GURWEN				
Title				
PROPOSED SITE LAYOUT				
Date	APRIL 2022	Drawn	MIS	
Scale(s)	1:200 @ A3	Issue		
DWG No.	22/884/03	Revision	A	
Disk Park Howard Rd SITE.dwg				

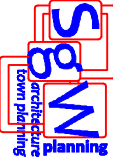

69 Walter Road, Swansea, SA1 4QA - Tel: 01792 648380

This is a preliminary site plan. It is not a final design and should not be used for construction without a separate engineering report. No liability will be accepted for any errors or omissions made by a third party. Dimensions where shown should be confirmed on site. Any discrepancies should be referred to the project manager.

A3

C