

—

1. ALL DIMENSIONS IN MM UNLESS OTHERWISE NOTED.

CK Hutchison  
Networks (UK)  
Limited  
Green Park,  
450 Longwater Avenue,  
Reading,  
RG30 3UR

  
Great British Communications  
Lapwing House, Block 3 Forward Point,  
Tan House Lane, Widnes, Cheshire, WAB 0SL  
t. 44 (0)151 420 4128  
[www.gbcservices.co.uk](http://www.gbcservices.co.uk)


|                 |          |
|-----------------|----------|
| 3UK Nominal ID: | NPT25389 |
|-----------------|----------|

Title: 001 DRAWING REGISTER

|                   |          |
|-------------------|----------|
| Purpose of Issue: | PLANNING |
|-------------------|----------|


|             |                                     |        |   |
|-------------|-------------------------------------|--------|---|
| Drawing No: | NPT25389_NPT092_TBC_SA0751_GA_REV_A | Issue: | A |
|-------------|-------------------------------------|--------|---|

SITE LOCATION

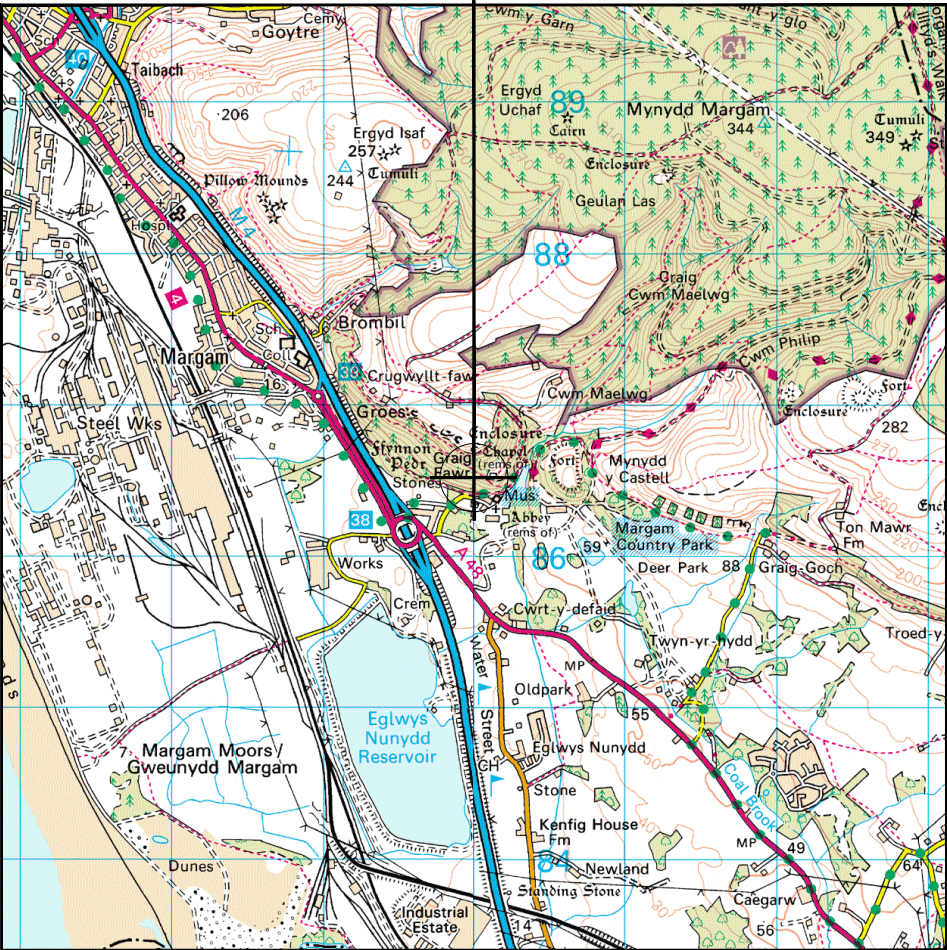

Reproduced by permission of Ordnance Survey on behalf of the Controller of Her Majesty's Stationery Office  
All rights reserved. © Crown Copyright licence no. 100022432


SITE AREA PLAN

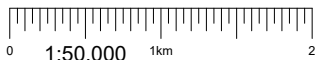

SITE PHOTOGRAPH




PARKING LOCATION

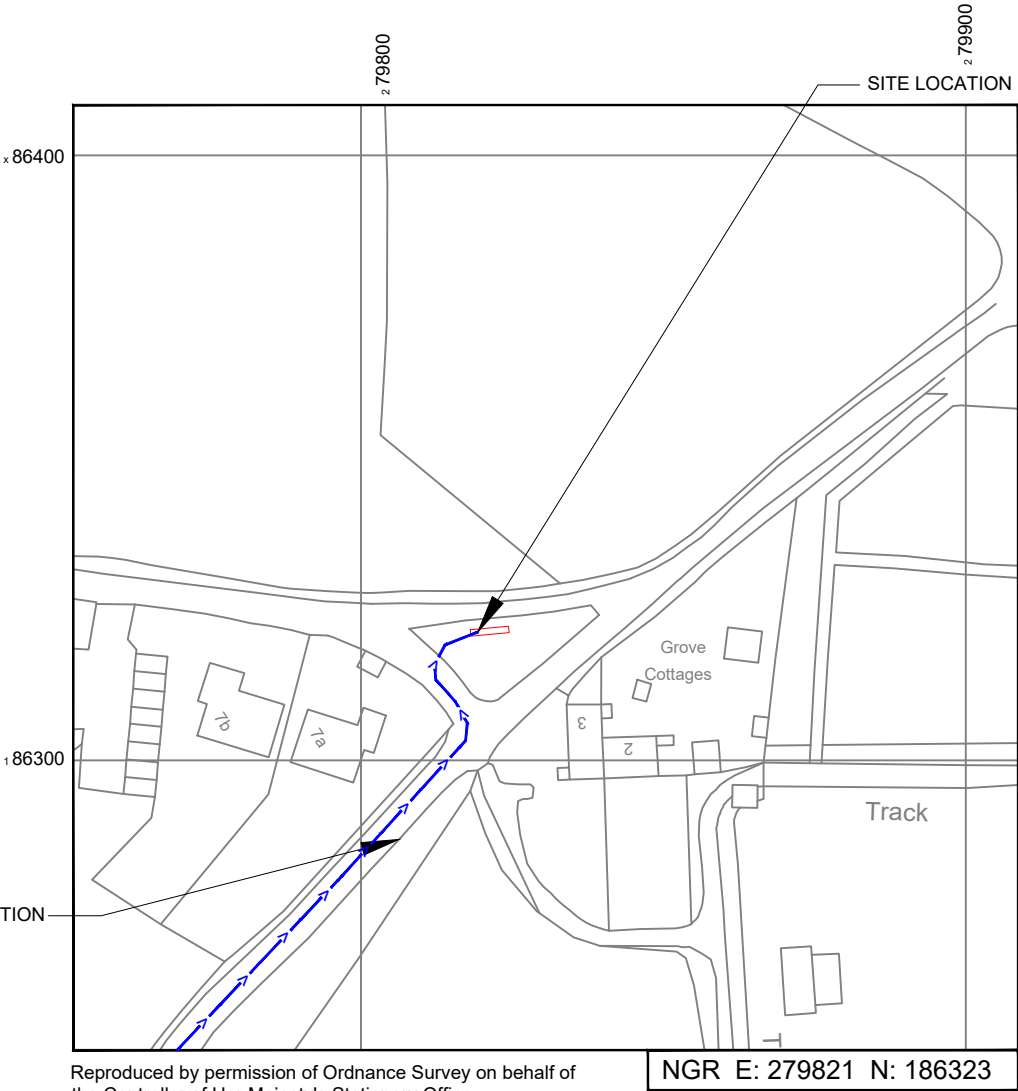

Reproduced by permission of Ordnance Survey on behalf of the Controller of Her Majesty's Stationery Office  
All rights reserved. © Crown Copyright licence no. 100022432

SITE LOCATION PLAN

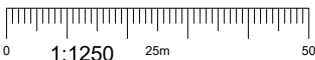

GOOGLE MAPS QR CODE

GOOGLE MAPS - <https://goo.gl/maps/5MNNa9bhKWFcP5Qz5>

STREETVIEW - <https://goo.gl/maps/crzuouDDnFM52JvQA>

NOTES:

1. ALL DIMENSIONS IN MM UNLESS OTHERWISE NOTED.

Access Route To Site:

Directions To Site: - Head north-east on M5 Take the M4(W) exit towards S Wales/Chepstow/M48 Merge onto M4 Keep right at the fork to stay on M4 Keep right to stay on M4 Keep right at the fork to stay on M4 At junction 38, take the A48 exit to Port Talbot At Margam Interchange, take the 3rd exit onto A48 Turn left Turn left Destination will be on the right

|     |                     |    |     |      |
|-----|---------------------|----|-----|------|
|     |                     |    |     |      |
|     |                     |    |     |      |
| A   | Issued for Planning |    | TCL | TCL  |
| REV | MODIFICATION        | BY | CH  | DATE |

CK Hutchison  
Networks (UK)  
Limited

Green Park,  
450 Longwater Avenue,  
Reading,  
RG30 3UR

Design Consultant & Principal Contractor:



Great British Communications  
Lapwing House, Block 3 Forward Point,  
Ton House Lane, Widnes, Cheshire, WAB 0SL  
t. 44 (0)151 420 4128  
[www.gbcservices.co.uk](http://www.gbcservices.co.uk)

Site Name: MARGAM

3UK Nominal ID: NPT25389

Address: NEATH  
PORT TALBOT  
WALES  
SA13 2SY

Title: 002 SITE LOCATION PLAN


Project: UNILATERAL SW

Purpose of Issue: PLANNING

MBNL/TM/H3G Cell ID:  
NPT092/TBC/SA0751

Drawing No: NPT25389\_NPT092\_TBC\_SA0751\_GA\_REV\_A

Issue: A

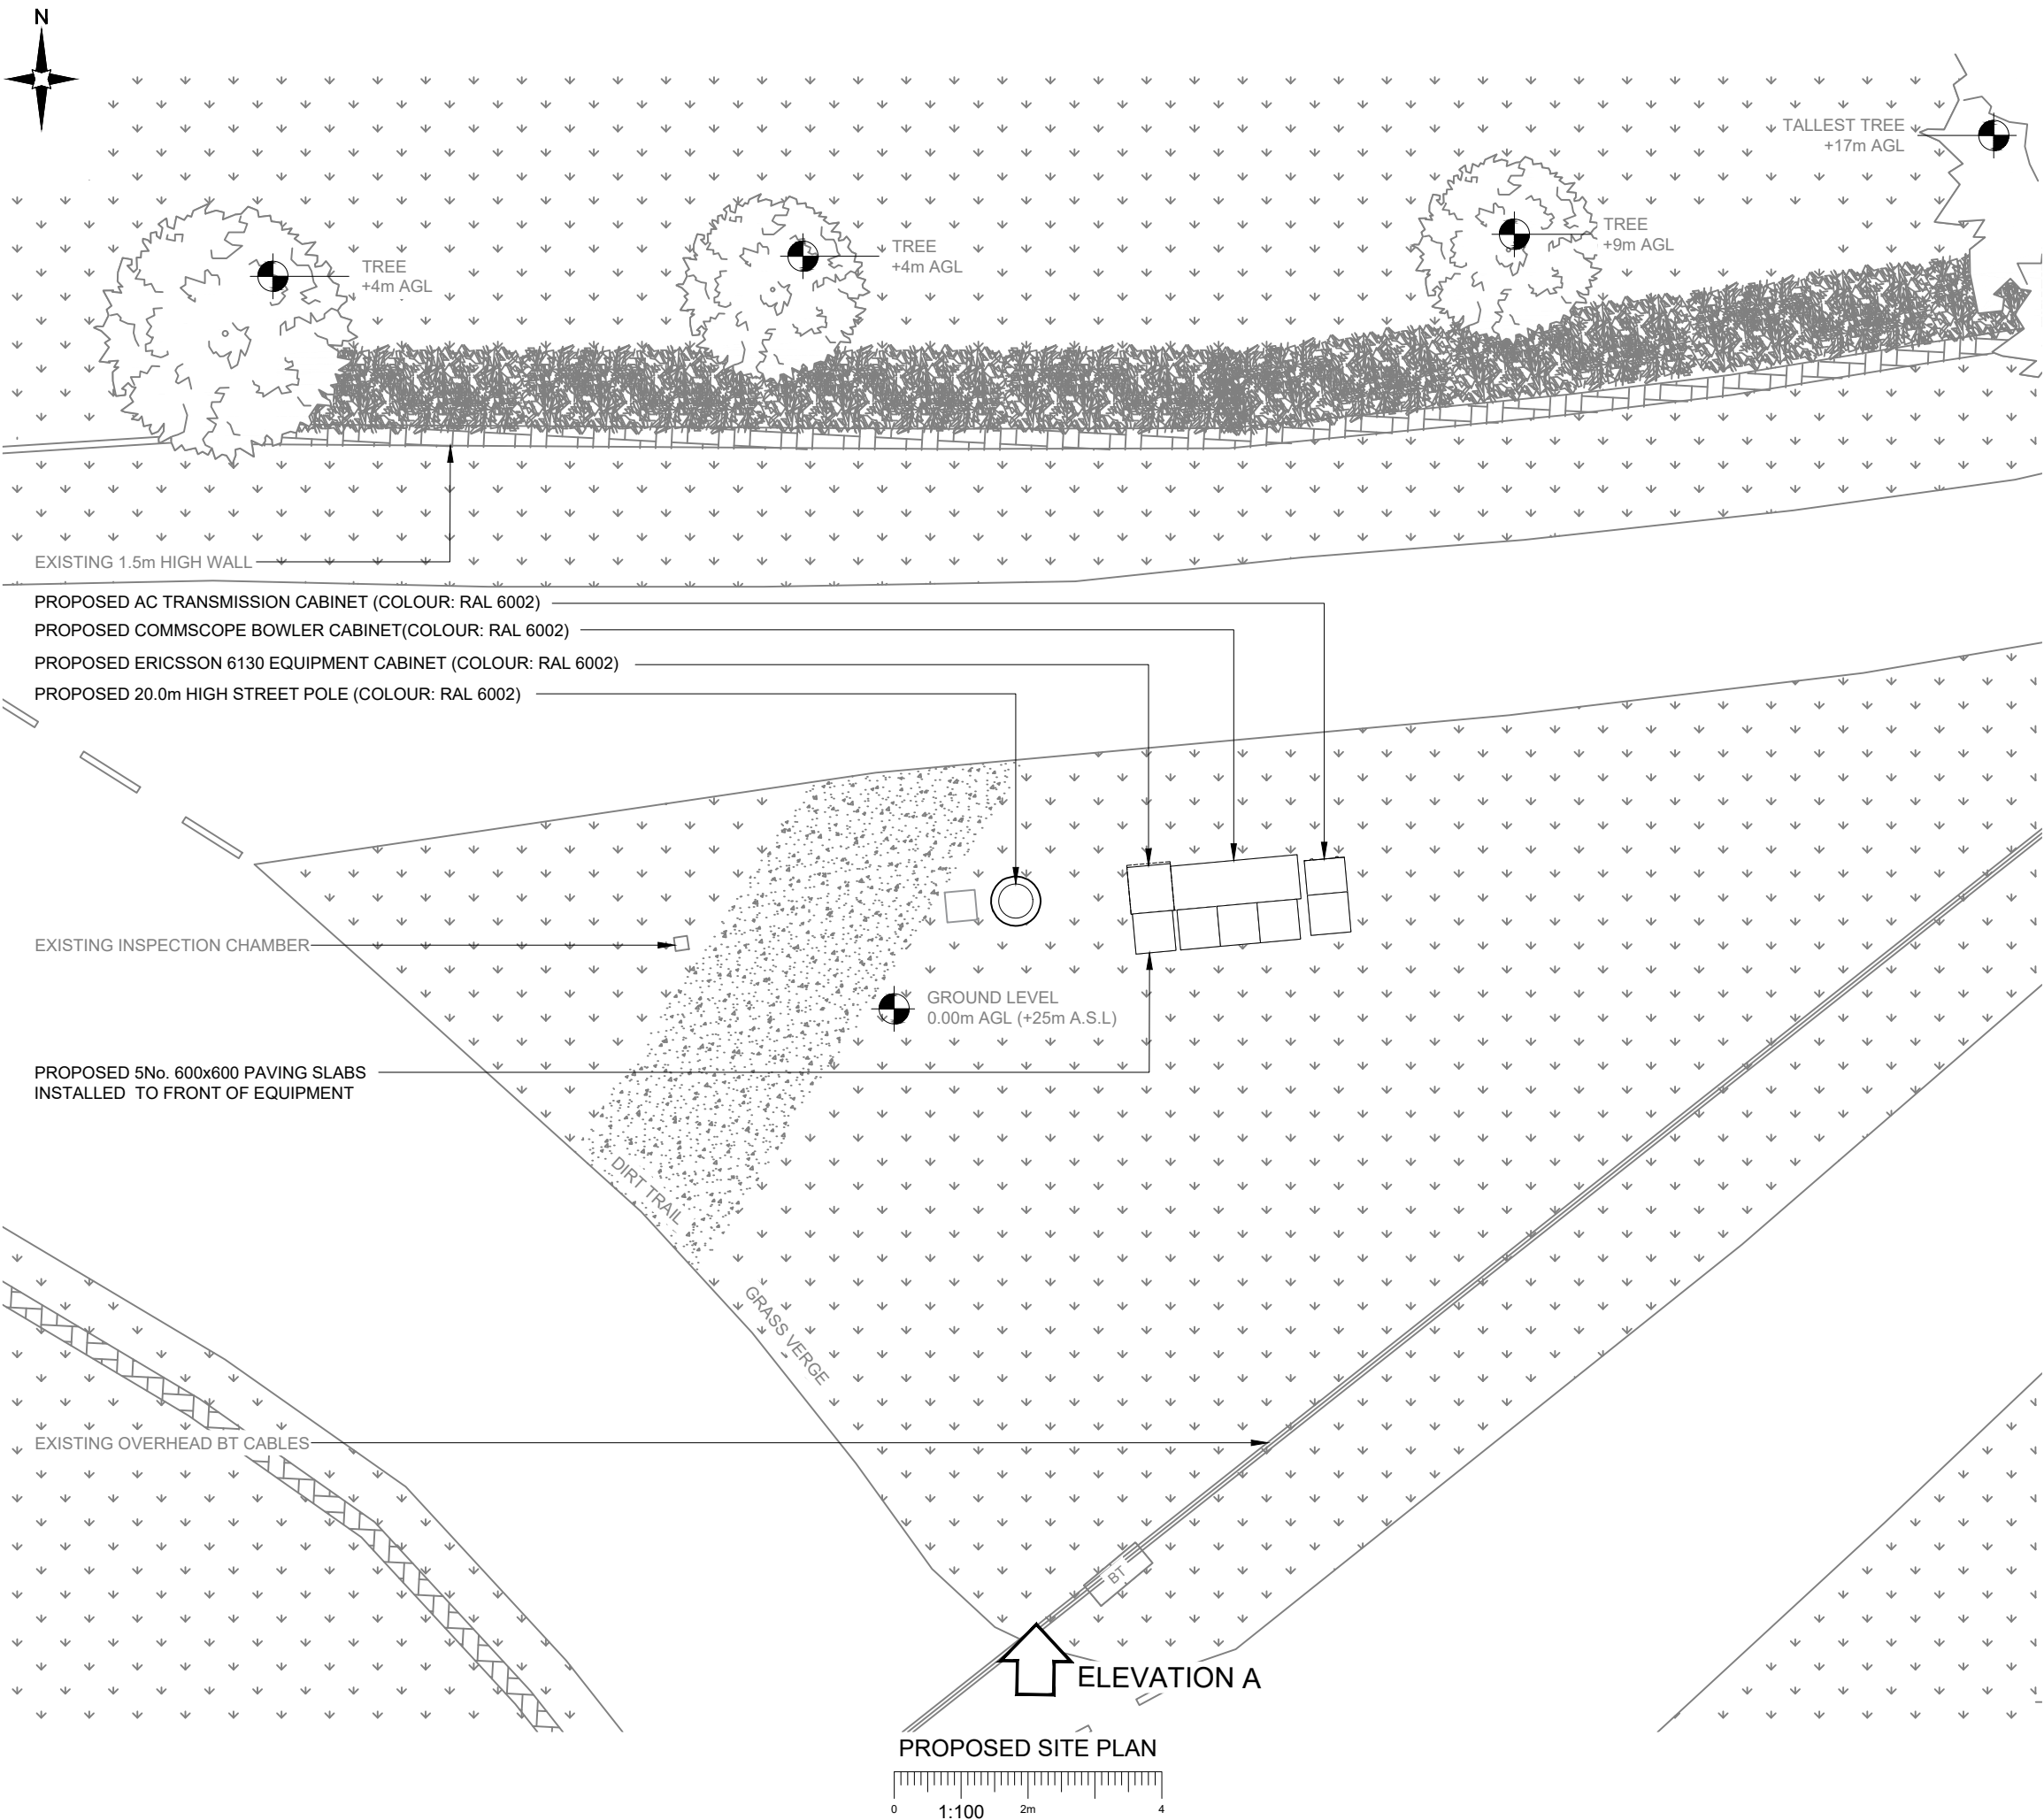

- NOTES:
- ALL DIMENSIONS IN MM UNLESS OTHERWISE NOTED.

|     |                     |     |     |          |
|-----|---------------------|-----|-----|----------|
|     |                     |     |     |          |
|     |                     |     |     |          |
|     |                     |     |     |          |
|     |                     |     |     |          |
| A   | Issued for Planning | TCL | TCL | 08.11.22 |
| REV | MODIFICATION        | BY  | CH  | DATE     |

**CK Hutchison  
Networks (UK)  
Limited**

Green Park,  
450 Longwater Avenue,  
Reading,  
RG30 3UR

Design Consultant & Principal Contractor:



Great British Communications  
Lapwing House, Block 3 Forward Point,  
Ton House Lane, Widnes, Cheshire, WAB 0SL  
t. 44 (0)151 420 4128  
www.gbcservices.co.uk

Site Name: **MARGAM**

3UK Nominal ID: **NPT25389**

Address: **NEATH  
PORT TALBOT  
WALES  
SA13 2SY**

Title: **215 PROPOSED SITE PLAN**


Project: **UNILATERAL SW**

Purpose of Issue: **PLANNING**

MBNL/TM/H3G Cell ID:  
**NPT092/TBC/SA0751**

Drawing No: **NPT25389\_NPT092\_TBC\_SA0751\_GA\_REV\_A**

Issue: **A**

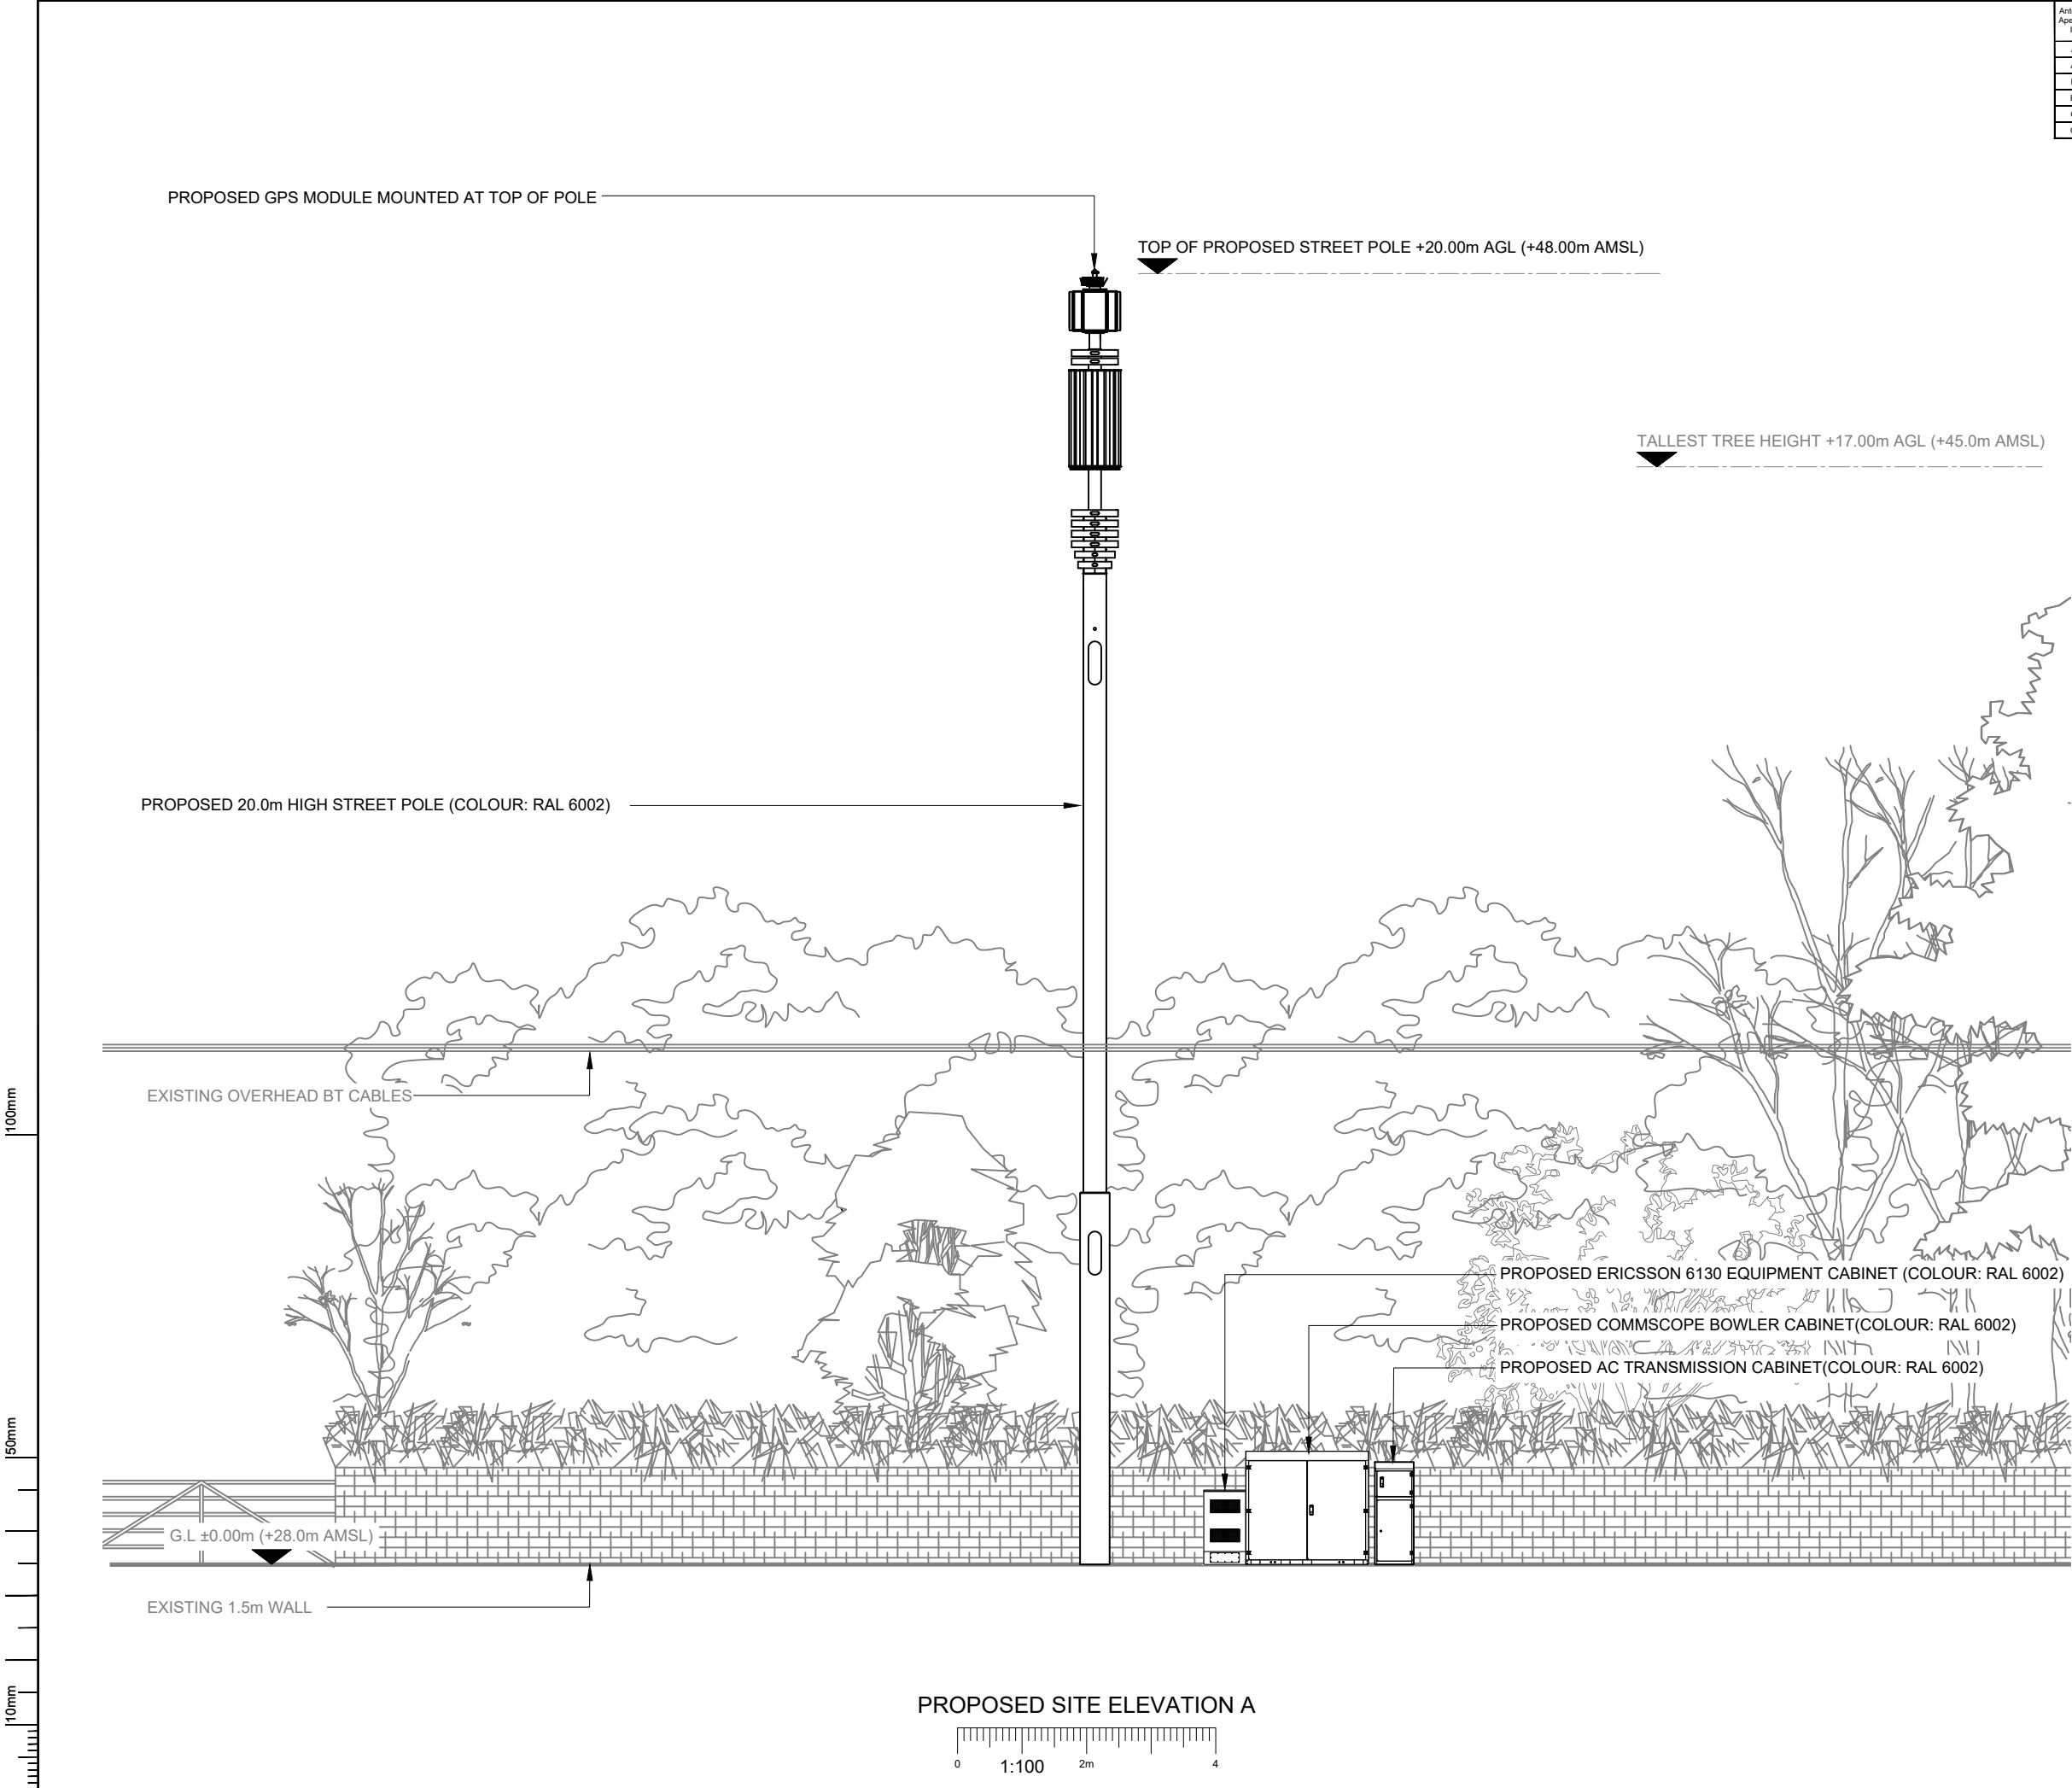

| Antenna Aperture ID | Proposed 4G/5G Bearing |
|---------------------|------------------------|
| A1                  | 90°                    |
| A2                  | 90°                    |
| B1                  | 210°                   |
| B2                  | 210°                   |
| C1                  | 240°                   |
| C2                  | 240°                   |

- NOTES:
1. ALL DIMENSIONS IN MM UNLESS OTHERWISE NOTED.

|     |                     |     |     |          |
|-----|---------------------|-----|-----|----------|
|     |                     |     |     |          |
|     |                     |     |     |          |
|     |                     |     |     |          |
|     |                     |     |     |          |
| A   | Issued for Planning | TCL | TCL | 08.11.22 |
| REV | MODIFICATION        | BY  | CH  | DATE     |

**CK Hutchison  
Networks (UK)  
Limited**  
Green Park,  
450 Longwater Avenue,  
Reading,  
RG30 3UR

Design Consultant & Principal Contractor:

**GBC**  
Great British Communications  
Lapwing House, Block 3 Forward Point,  
Ton House Lane, Widnes, Cheshire, WAB 0SL  
t. 44 (0)151 420 4128  
www.gbcservices.co.uk

Site Name: **MARGAM**

3UK Nominal ID: **NPT25389**

Address: **NEATH  
PORT TALBOT  
WALES  
SA13 2SY**

Title: **265 PROPOSED SITE ELEVATION**

Project: **UNILATERAL SW**

Purpose of Issue: **PLANNING**

MBNL/TM/H3G Cell ID: **NPT092/TBC/SA0751**

|                                                           |                    |
|-----------------------------------------------------------|--------------------|
| Drawing No:<br><b>NPT25389_NPT092_TBC_SA0751_GA_REV_A</b> | Issue:<br><b>A</b> |
|-----------------------------------------------------------|--------------------|