
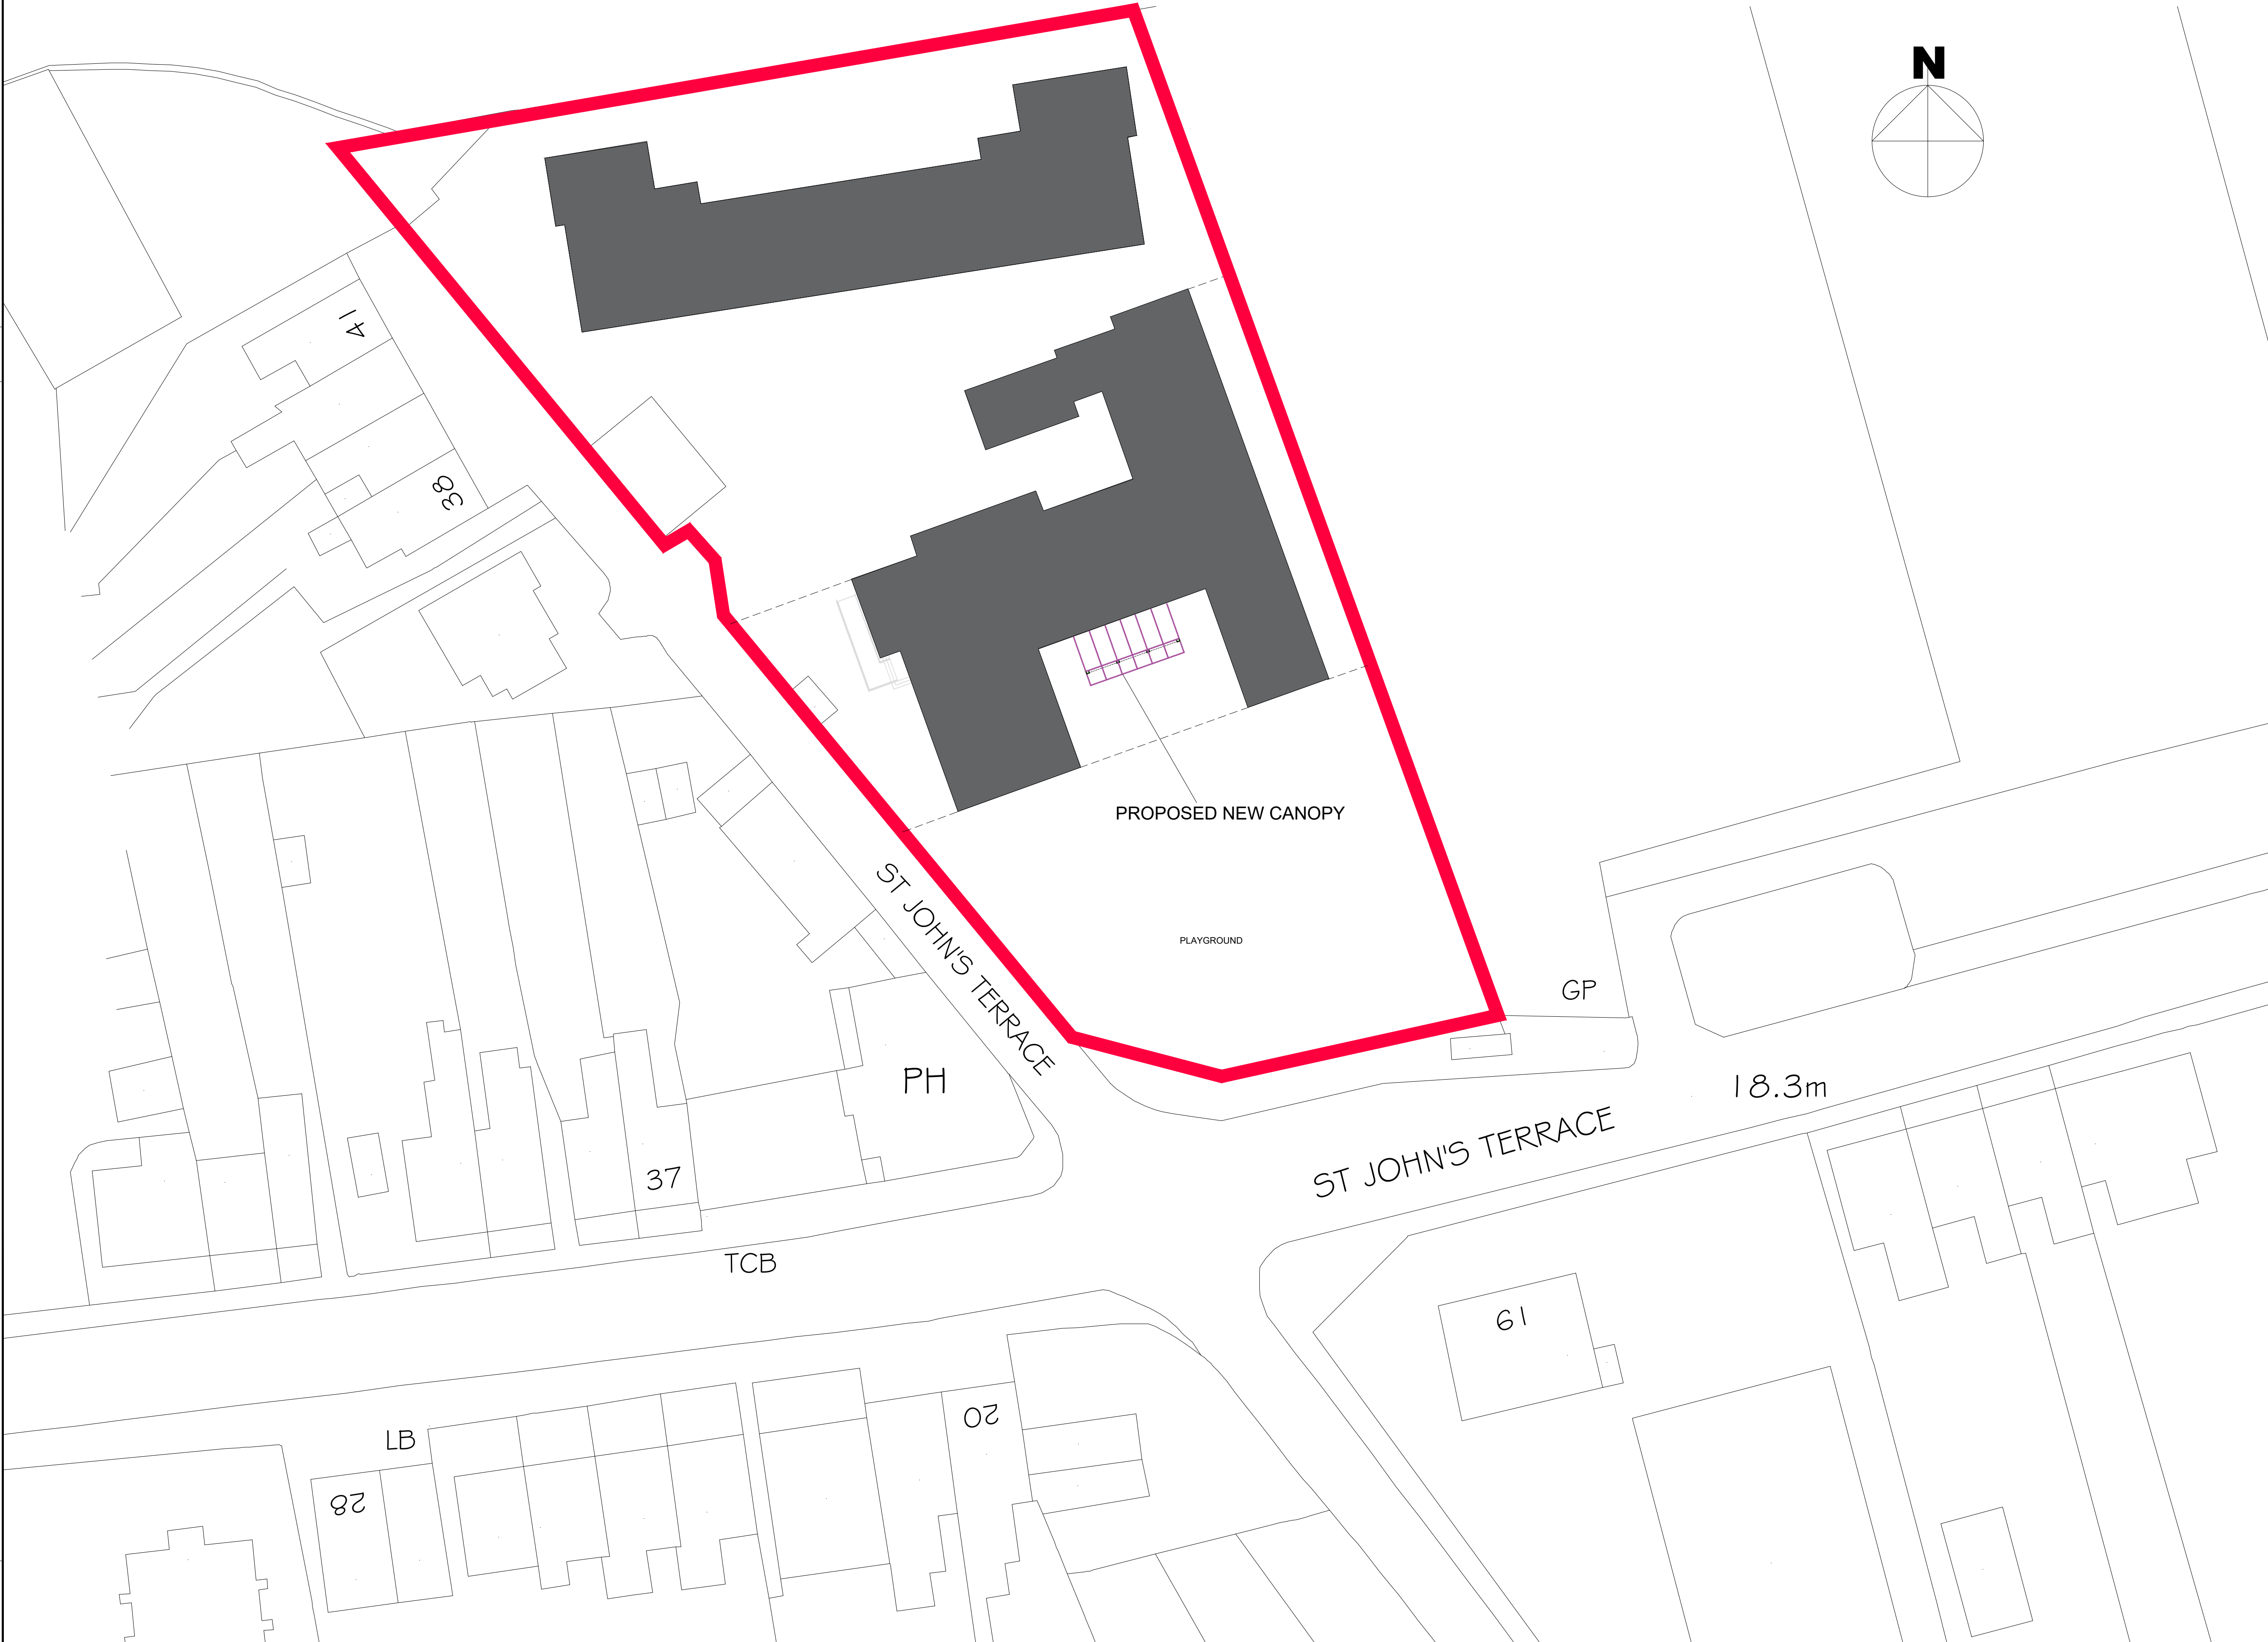


NEATH (CASTELL NEDD)

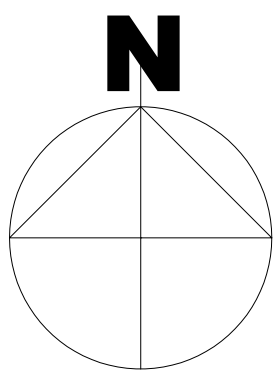

NOTES

1. All dimensions in millimetres unless otherwise stated.

A	North Point added.	WGH		Nov 22
Rev	Details	Dr	Ch	Apr
				Date



Neath Port Talbot
Castell-nedd Port Talbot
County Borough Council Cyngor Bwrdeistref Sirol
Making a difference Gwahaniaeth er gwell

PROPERTY & REGENERATION
Nicola Pearce BSc(Hons) DipTP MRTPI
DIRECTOR OF ENVIRONMENT AND REGENERATION
THE QUAYS, BRUNEL WAY
BAGLAN ENERGY PARK SA11 2GG
www.npt.gov.uk

Project
WORKS TO
MYNYCHLOG NEDD
PRIMARY SCHOOL

Drawing Title
SITE PLAN - NEW CANOPY

File No.		Property Ref. No.			
Drawn	WGH	Checked		Approved	
Date	Apr 2022	Date		Date	
Scales	1:250@A1				
Drawing No. A1245 - 201					Rev. A