


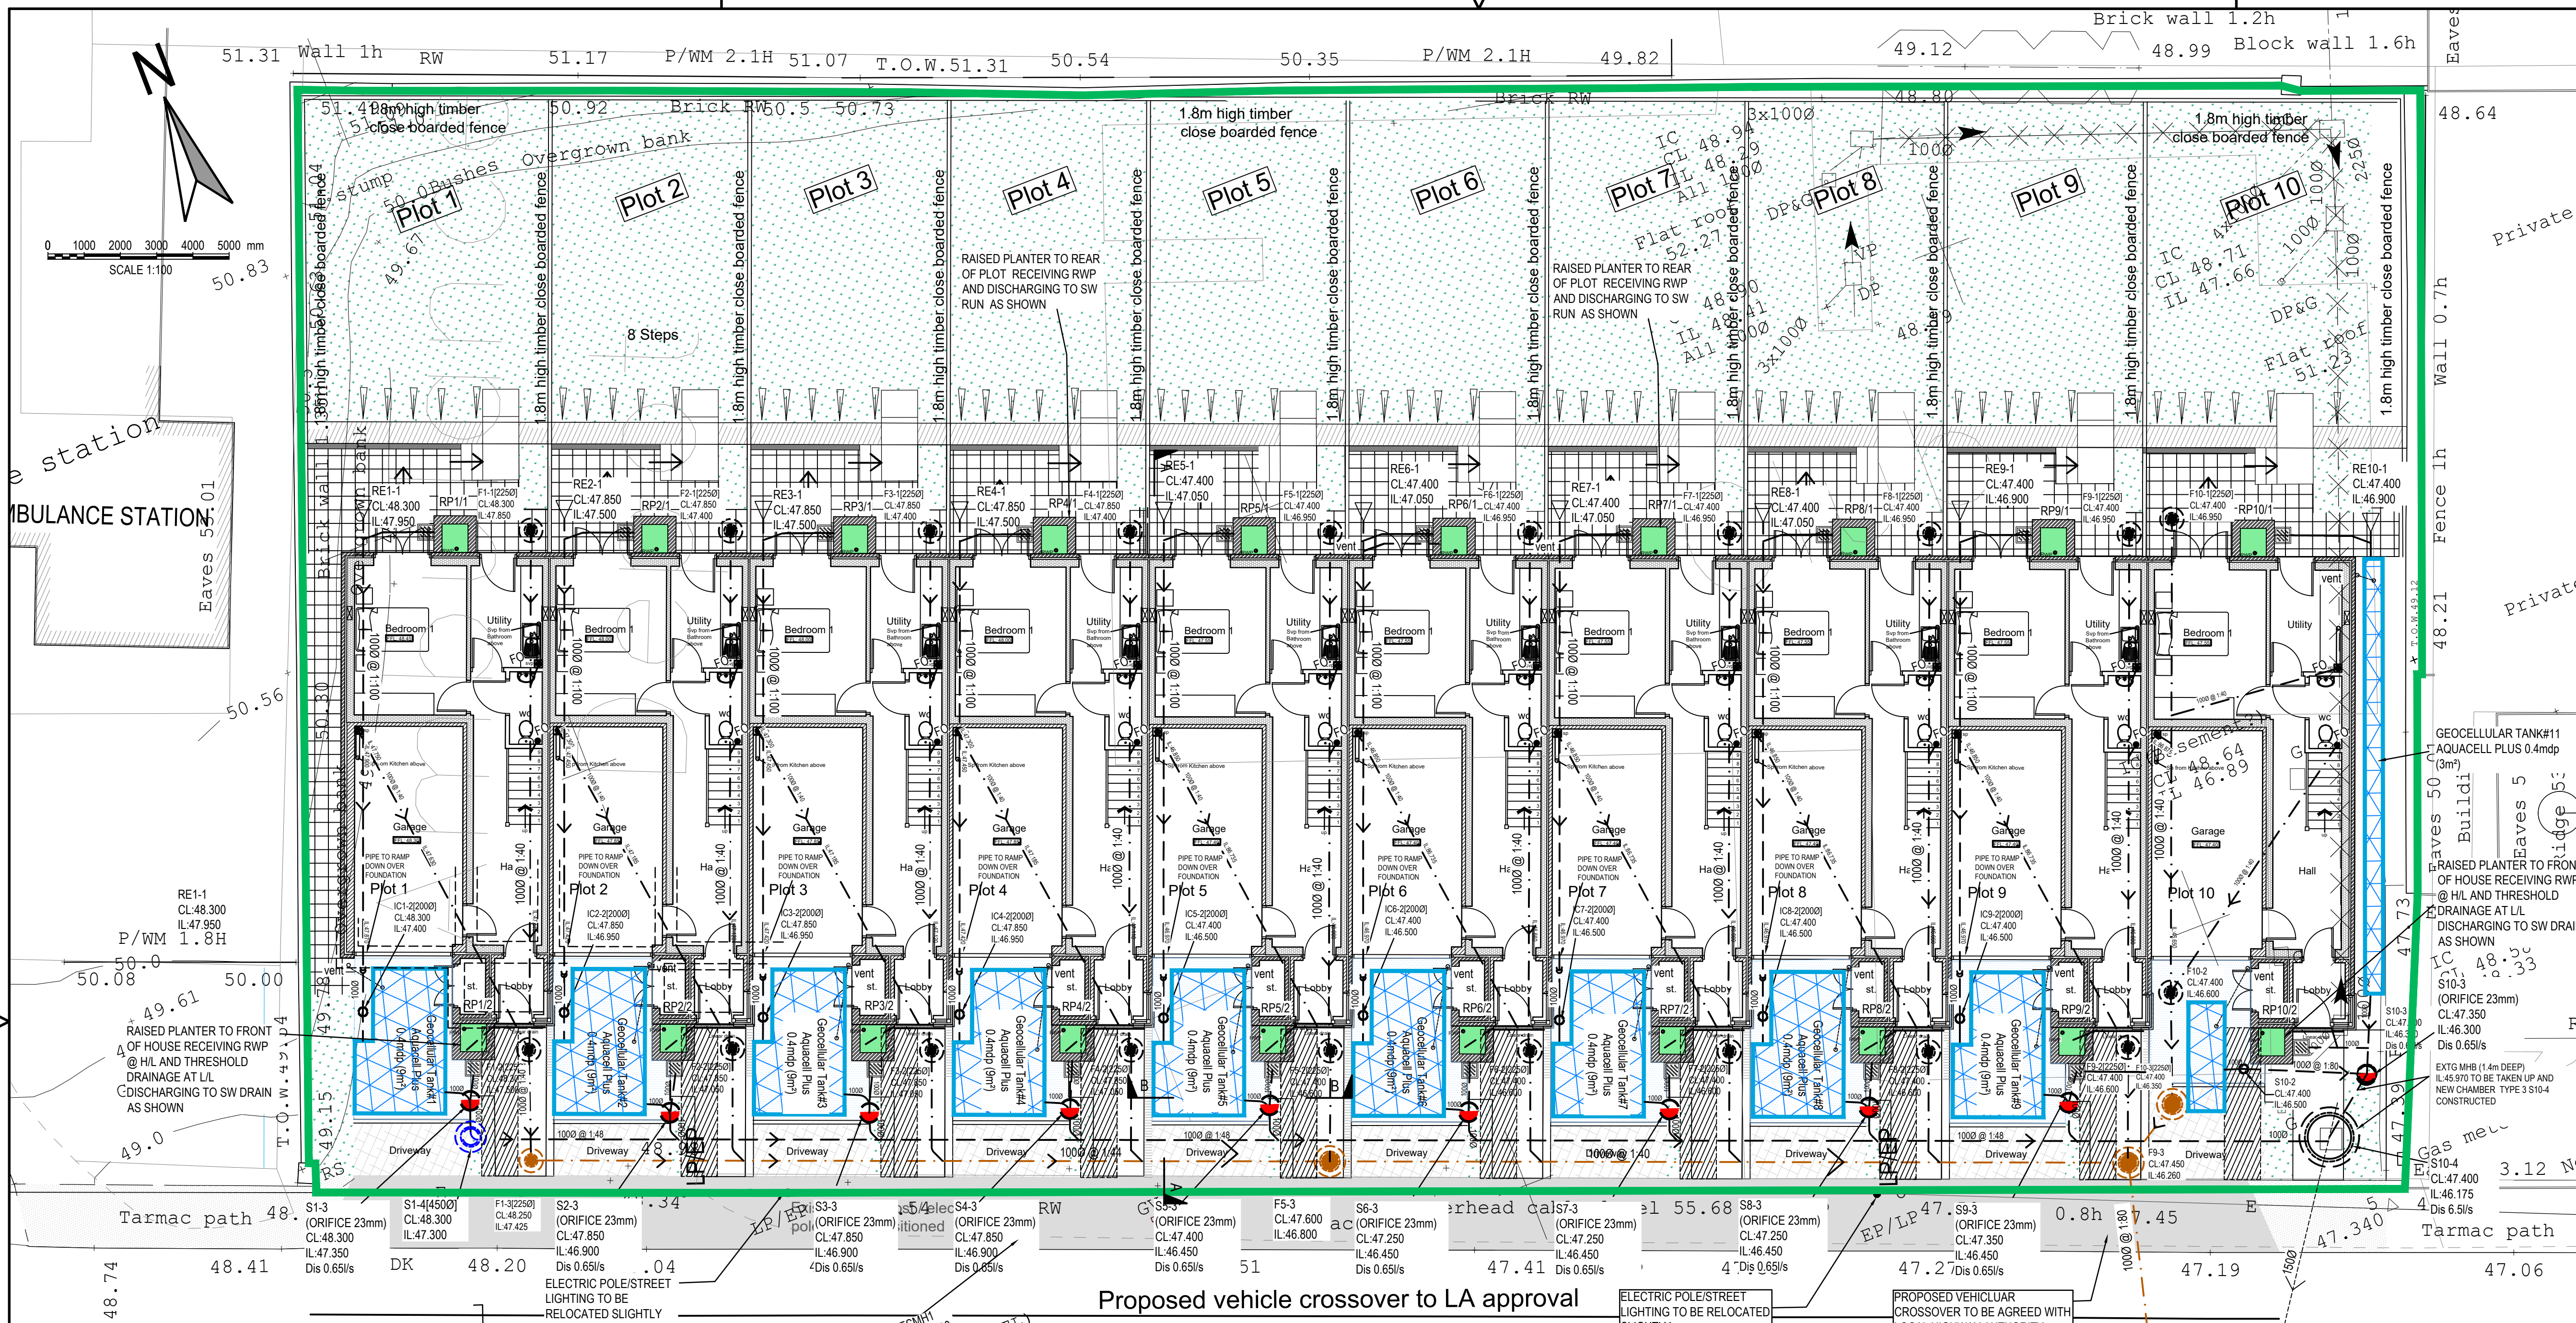

- NOTES:**
1. MH COVERS AND FRAMES TO CONFORM TO BS EN 124- HIGHWAYS AND FOOTWAYS TO FRONT OF BUILDINGS (D400)  
-FOOTWAYS TO REAR OF BUILDINGS (C250)
  2. TYPE S BEDDING AND SURROUND TO ALL PIPES EXCEPT IN THE FOLLOWING CIRCUMSTANCES, IN WHICH TYPE Z BEDDING AND SURROUND ARE TO BE USED:  
-IN BACK GARDENS OF HOUSES WHERE DEPTH TO CROWN OF PIPE IS LESS THAN 0.35m.  
-IN AREAS OF THE REAR OF FLATS AND PARKING WHERE DEPTH TO CROWN IS LESS THAN 0.9m.  
-IN AREAS OF ROAD WHERE DEPTH IS LESS THAN 1.2m.
  3. ALL EXISTING MANHOLE INVERTS TO BE CHECKED AND REPORTED TO THE ENGINEER PRIOR TO THE COMMENCEMENT OF DRAINAGE WORKS. EXISTING PIPE CONNECTIONS ARE TO BE CTVY SURVEYED AND INSPECTED BY THE ENGINEER AND LOCAL AUTHORITY. IF THE PIPE CONNECTION IS FOUND TO BE DAMAGED OR IN DISTRESS, THE CONTRACTOR IS TO CARRY OUT REMEDIAL WORKS OR PROVIDE A NEW CONNECTION TO THE EXISTING SEWER (PIPE SIZE AND GRADIENT TO BE DETERMINED BY THE ENGINEER.
  4. THE GRADIENTS INDICATED AGAINST THE DRAIN RUNS ARE APPROXIMATE ONLY. THE CONTRACTOR SHALL INSTALL DRAINS TO THE INVERT LEVELS SHOWN FOR EACH MANHOLE OR OTHER INDICATED POSITION.
  5. ALL PLOT FOUL DRAINAGE TO BE MINIMUM 100mm DIAMETER AND LAID AT 1 IN 40 UNLESS OTHERWISE NOTED.
  6. ALL ADAPTABLE THERMOPLASTIC STRUCTURED WALL SEWER PIPE SHALL COMPLY WITH THE RELEVANT PROVISIONS OF BS EN 13476-1 AND WIS 4-35-01 AND BS EN 13476-2 OR BS EN 13476-3. PIPES SHALL BE BSI KITEMARKED OR HAVE EQUIVALENT THIRD PARTY CERTIFICATION. PIPES LESS THAN OR EQUAL TO 500mm DIA. SHALL HAVE A SHORT-TERM RINGS STIFFNESS OF NOT LESS THAN 8kN/m<sup>2</sup> (S<sub>NR</sub>).
  7. ALL JOINTING IN ACCORDANCE WITH MANUFACTURERS TECHNICAL ADVICE & SPECIFICATION.
  8. ALL NON ADAPTABLE DRAINAGE TO BE THE STANDARD UPVC 110mm, 150mm DRAINAGE AND MANUFACTURED TO BS-EN 1401 AND BS 4660 UNLESS NOTED OTHERWISE.
  9. ALL PERMEABLE PAVING CELLS TO HOUSE LATERAL FIN DRAIN ALONG LOWER EDGE WITH 1500 CONNECTION PIPE.
  10. ALL STORM WATER DRAINAGE TO BE A MINIMUM OF 150mm DIAMETER UNLESS OTHERWISE NOTED.
  11. SOIL & VENT PIPE LOCATION AND NUMBER TO BE CONFIRMED WITH ARCHITECT.
  12. THIS DRAWING TO BE READ IN CONJUNCTION WITH ALL RELEVANT ENGINEERS DRAWINGS, TOGETHER WITH THEIR LATEST SPECIFICATIONS. ANY DISCREPANCIES ARE TO BE REPORTED TO THE ENGINEER (VALE CONSULTANCY) AS SOON AS POSSIBLE.
  13. FIGURED DIMENSIONS ONLY TO BE USED. ANY QUERIES OR DISCREPANCIES TO BE REFERRED TO THE ENGINEER (VALE CONSULTANCY) IMMEDIATELY.
  14. PRIOR TO ORDERING ANY MATERIALS THE CONTRACTOR IS TO CONFIRM MANUFACTURE/PIPE MATERIAL AND GRADE PROPOSED WITH WATER AUTHORITY.
  15. TEMPORARY WORKS DESIGN BY OTHERS.
  16. DESIGN RISK ASSESSMENTS AND METHOD STATEMENTS ARE TO BE PROVIDED TO THE PRINCIPLE CONTRACTOR PRIOR TO THE COMMENCEMENT OF ANY WORKS.

## SAB Approval

| ev. | drawn | checked | approved | date | description | |
|---|
|     |       |         |          |      |             | 01                                                                         | 02 | A | B | C | D | E | F | G | H | I | J | K | L | M | N | O | P | Q | R | S | T | U | V | W | X | Y | Z | |
|     | RGPI  | RGPI    | RGPI     | RGPI | 11/05/2002  | CAD FILES RECEIVED - LAYOUT REDRAWN TO INCLUDE SITE INFORMATION (AS BUILT) | |

Client  
CHARTER HOMES

Project  
CHURCH STREET DEVELOPMENT  
PONTARDAWE  
NEATH PORT TALBOT

## PLOT DRAINAGE PLAN



29 Bocam Park, Old Field Road, Pencoed, Bridgend CF35 5LJ.  
Phone: 01656 863794 Email: [enquiries@vale-consultancy.co.uk](mailto:enquiries@vale-consultancy.co.uk)

|                     |       |                      |                |
|---------------------|-------|----------------------|----------------|
| date                | drawn | checked              | approved       |
| 11.05.22            | RGP   | LR<br>11.05.22       | MJ<br>11.05.22 |
| scale @ A1<br>1:100 |       | project no.<br>14657 |                |

|        |            |      |
|--------|------------|------|
| status | drg. no.   | rev. |
| A      | 14657/C501 | H    |

DRAWING STATUS  
A - Approval, AB - As-Built, C - Construction, D - Draft, P - Preliminary, T - Tender