


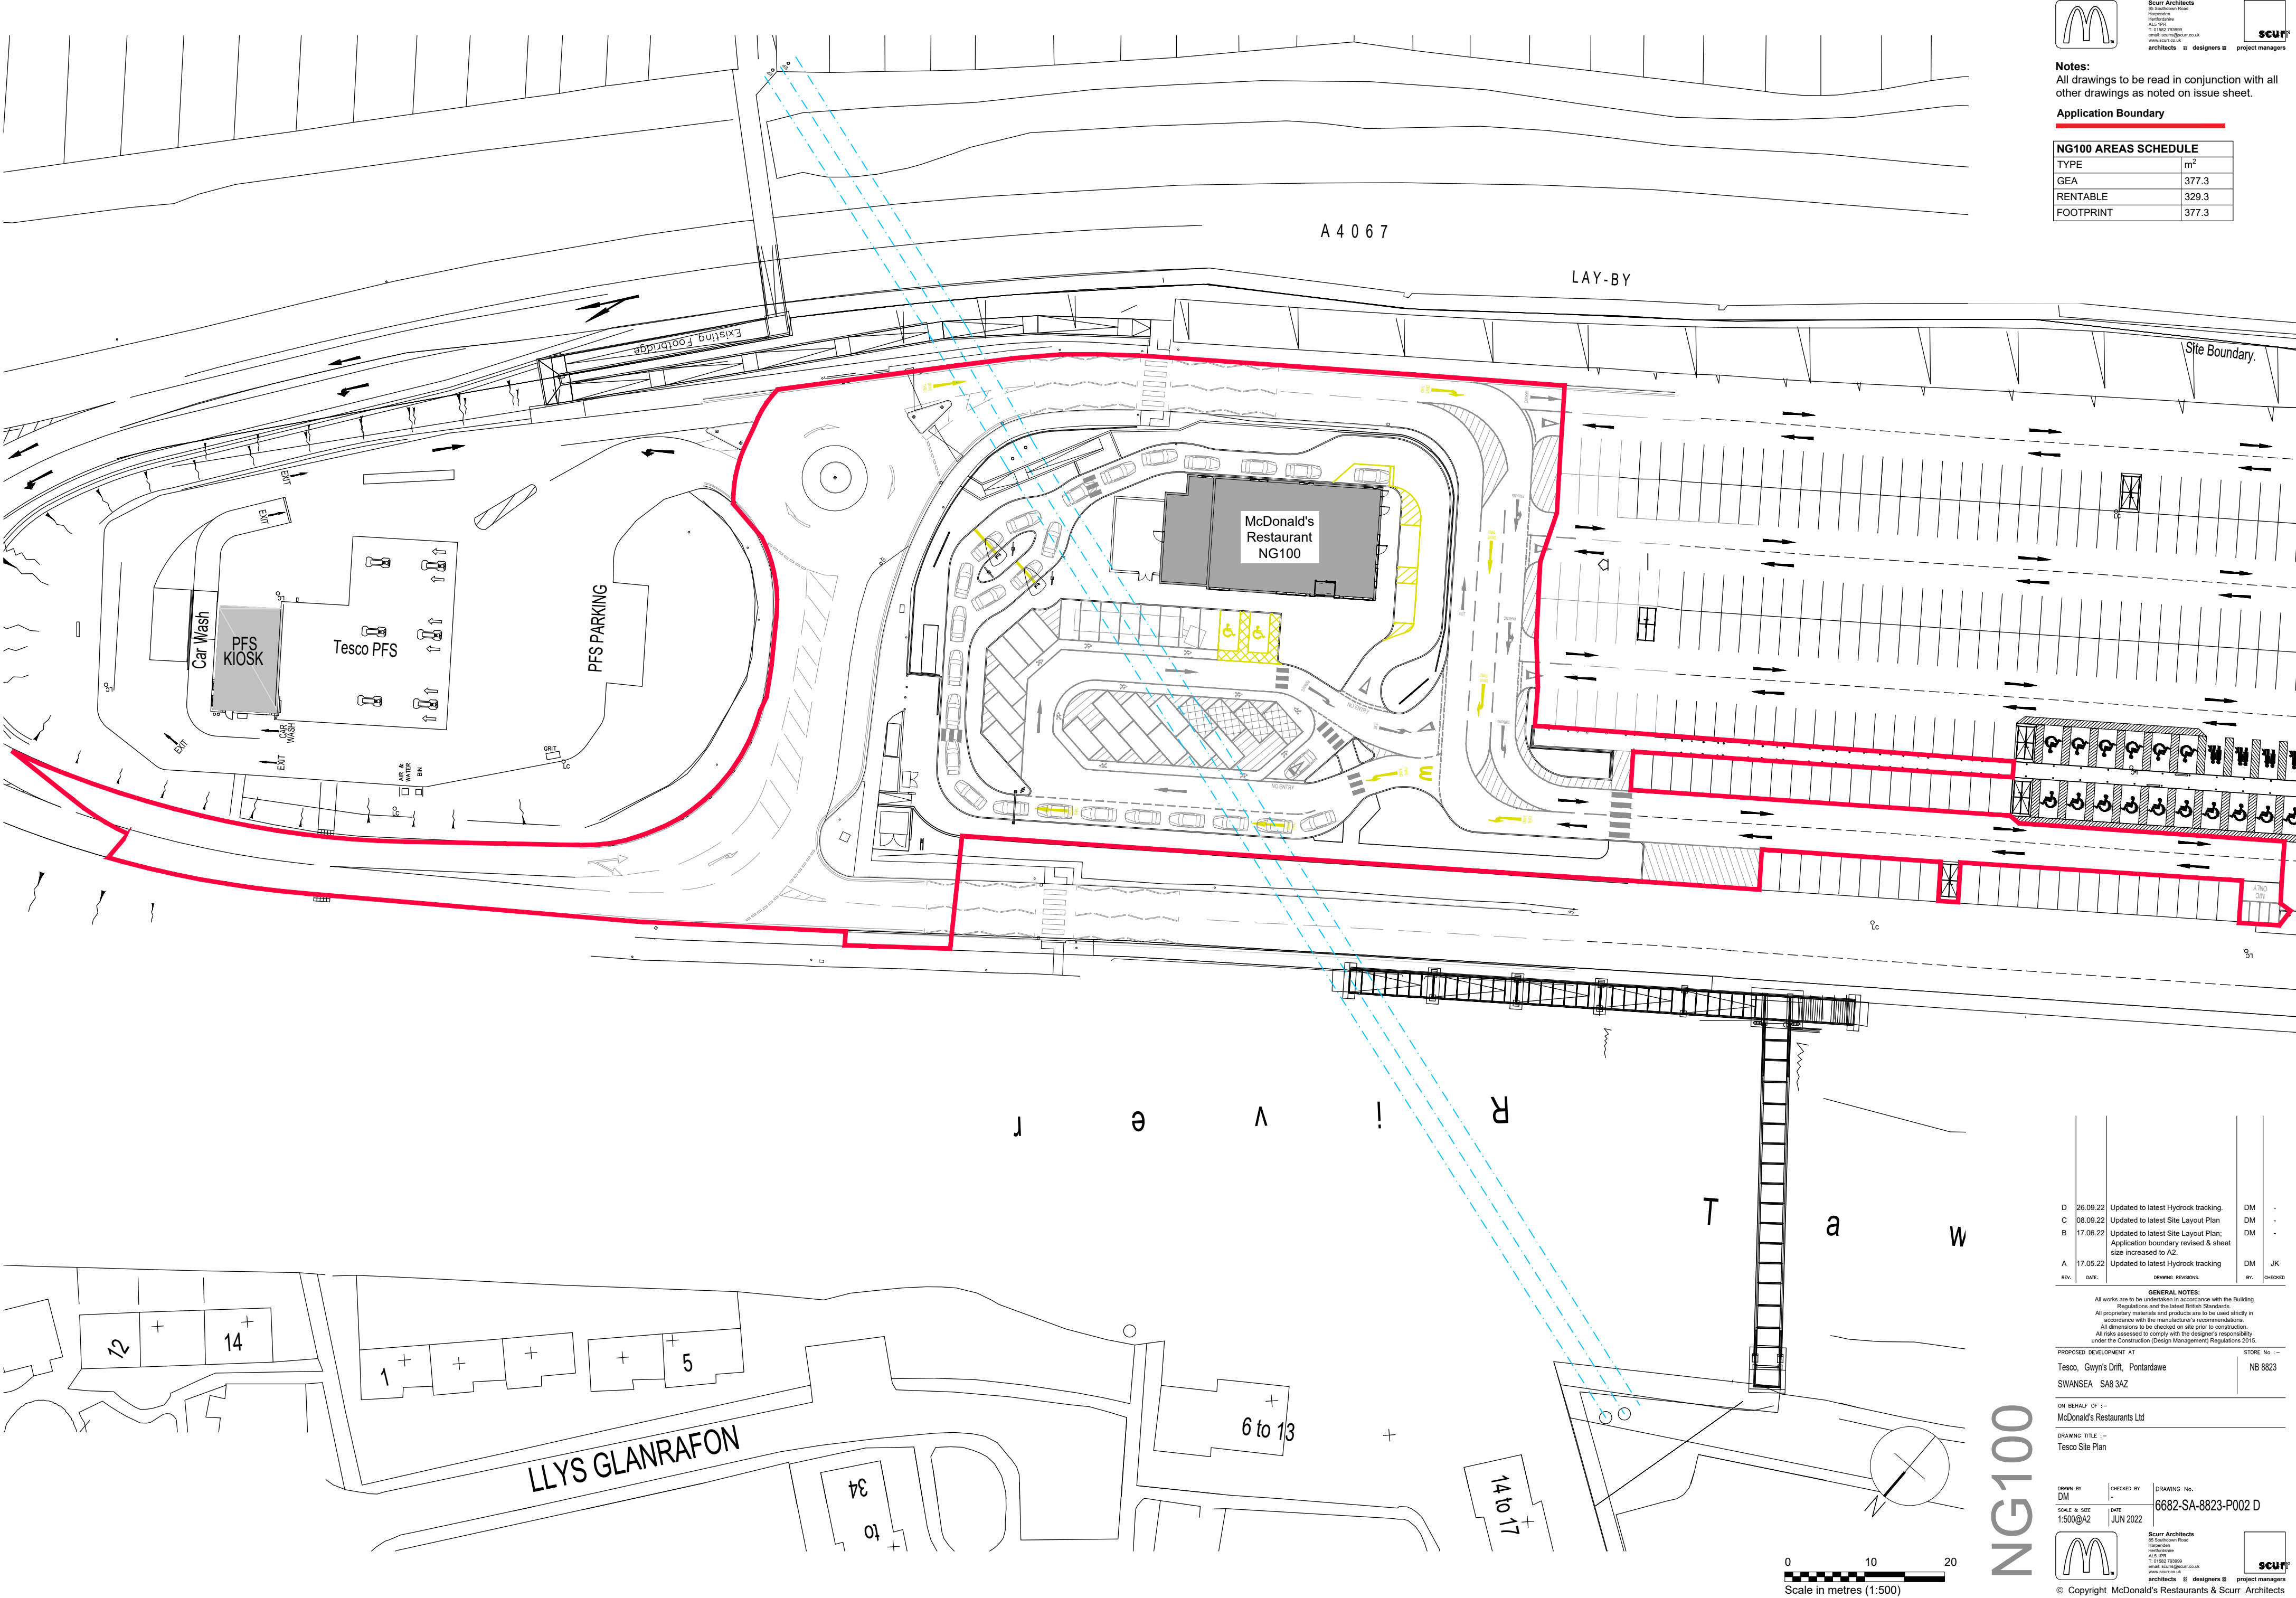

Notes:
All drawings to be read in conjunction with all other drawings as noted on issue sheet.

Application Boundary

NG100 AREAS SCHEDULE	
TYPE	m ²
GEA	377.3
RENTABLE	329.3
FOOTPRINT	377.3

REV.	DATE	DESCRIPTION	BY	CHECKED
D	26.09.22	Updated to latest Hydrock tracking.	DM	-
C	08.09.22	Updated to latest Site Layout Plan.	DM	-
B	17.06.22	Updated to latest Site Layout Plan; Application boundary revised & sheet size increased to A2.	DM	-
A	17.05.22	Updated to latest Hydrock tracking	DM	JK

GENERAL NOTES:
All works are to be undertaken in accordance with the Building Regulations and the latest British Standards.
All proprietary materials and products are to be used strictly in accordance with the manufacturer's recommendations.
All dimensions to be checked on site prior to construction.
All risks assessed to comply with the designer's responsibility under the Construction (Design Management) Regulations 2015.

PROPOSED DEVELOPMENT AT
Tesco, Gwyn's Drift, Pontardawe
SWANSEA SA8 3AZ

ON BEHALF OF -
McDonald's Restaurants Ltd
DRAWING TITLE -
Tesco Site Plan

DRAWN BY	CHECKED BY	DRAWING No.
DM	DM	6682-SA-8823-P002 D
SCALE & SIZE	DATE	
1:500@A2	JUN 2022	

NG100

NG100

© Copyright McDonald's Restaurants & Scurr Architects