



20 Heol Mabon, Cwmavon, Port Talbot, SA12 9PD
 Proposed Block Plan (Revised). (Feb 2023).

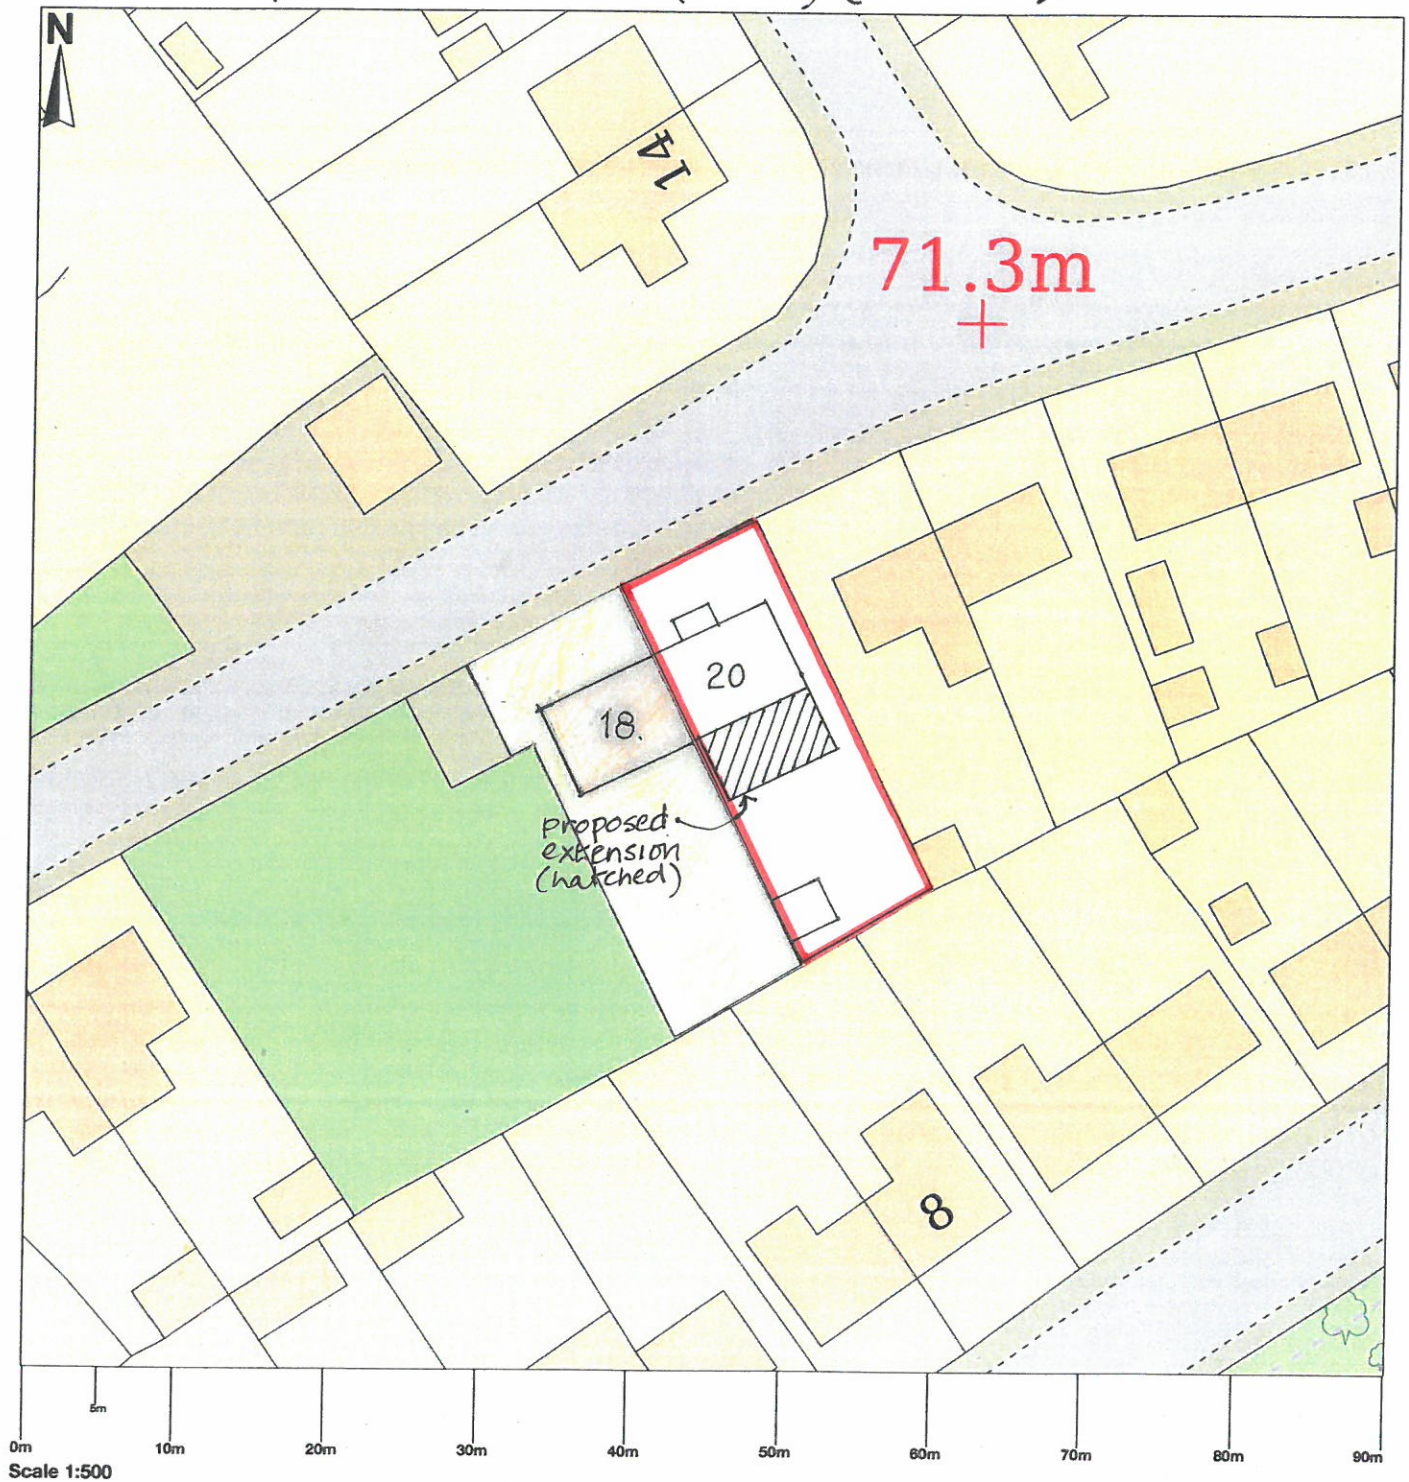

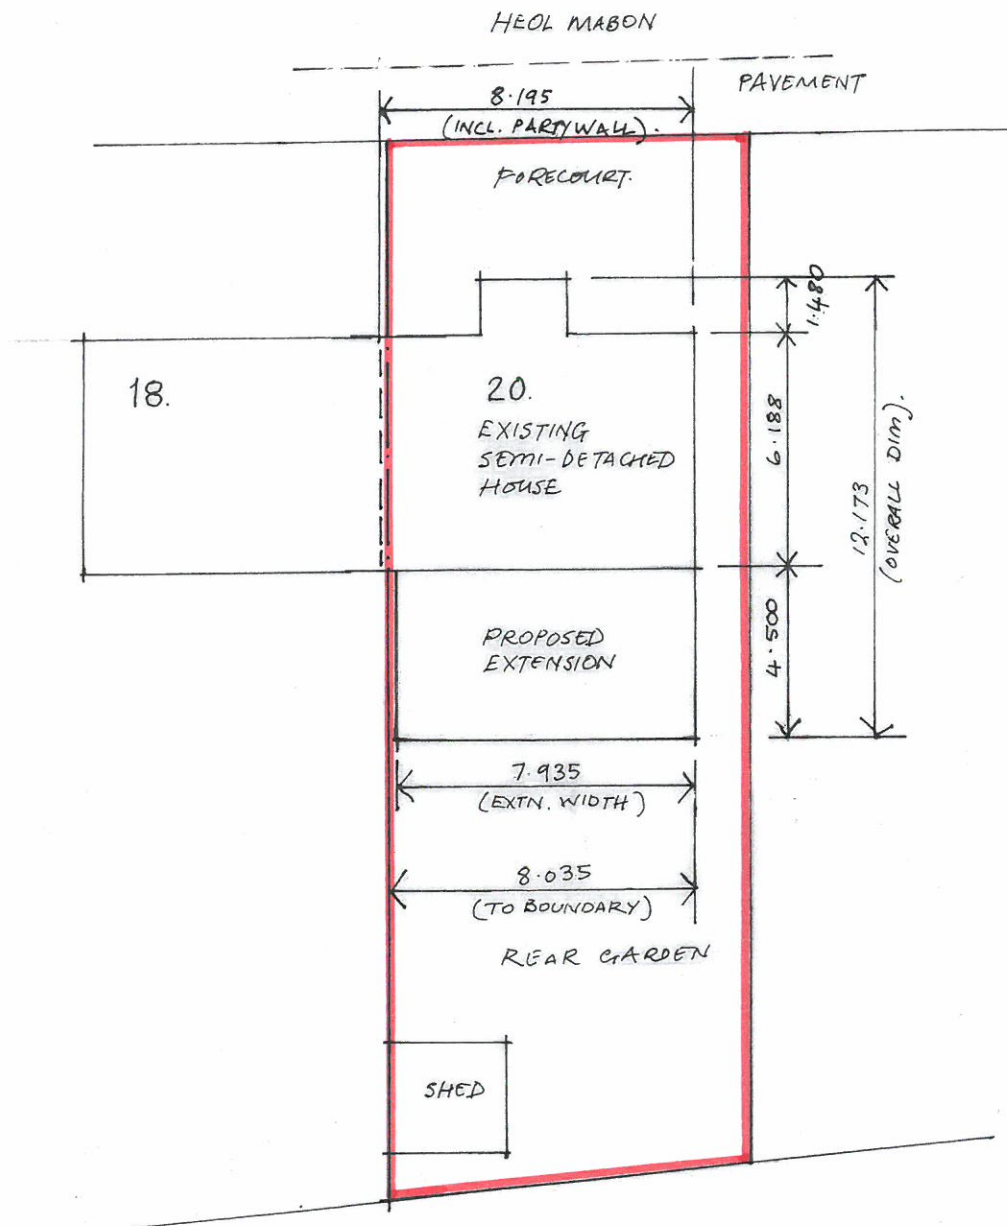

Proposed Site Plan

20, Heol Mabon, Cwmafan, P. Talbot.

scale 1:200 at A4

feb. 2023.