


YORK PLACE

BROAD STREET

DEVONSHIRE PLACE

TALCENNAU ROAD

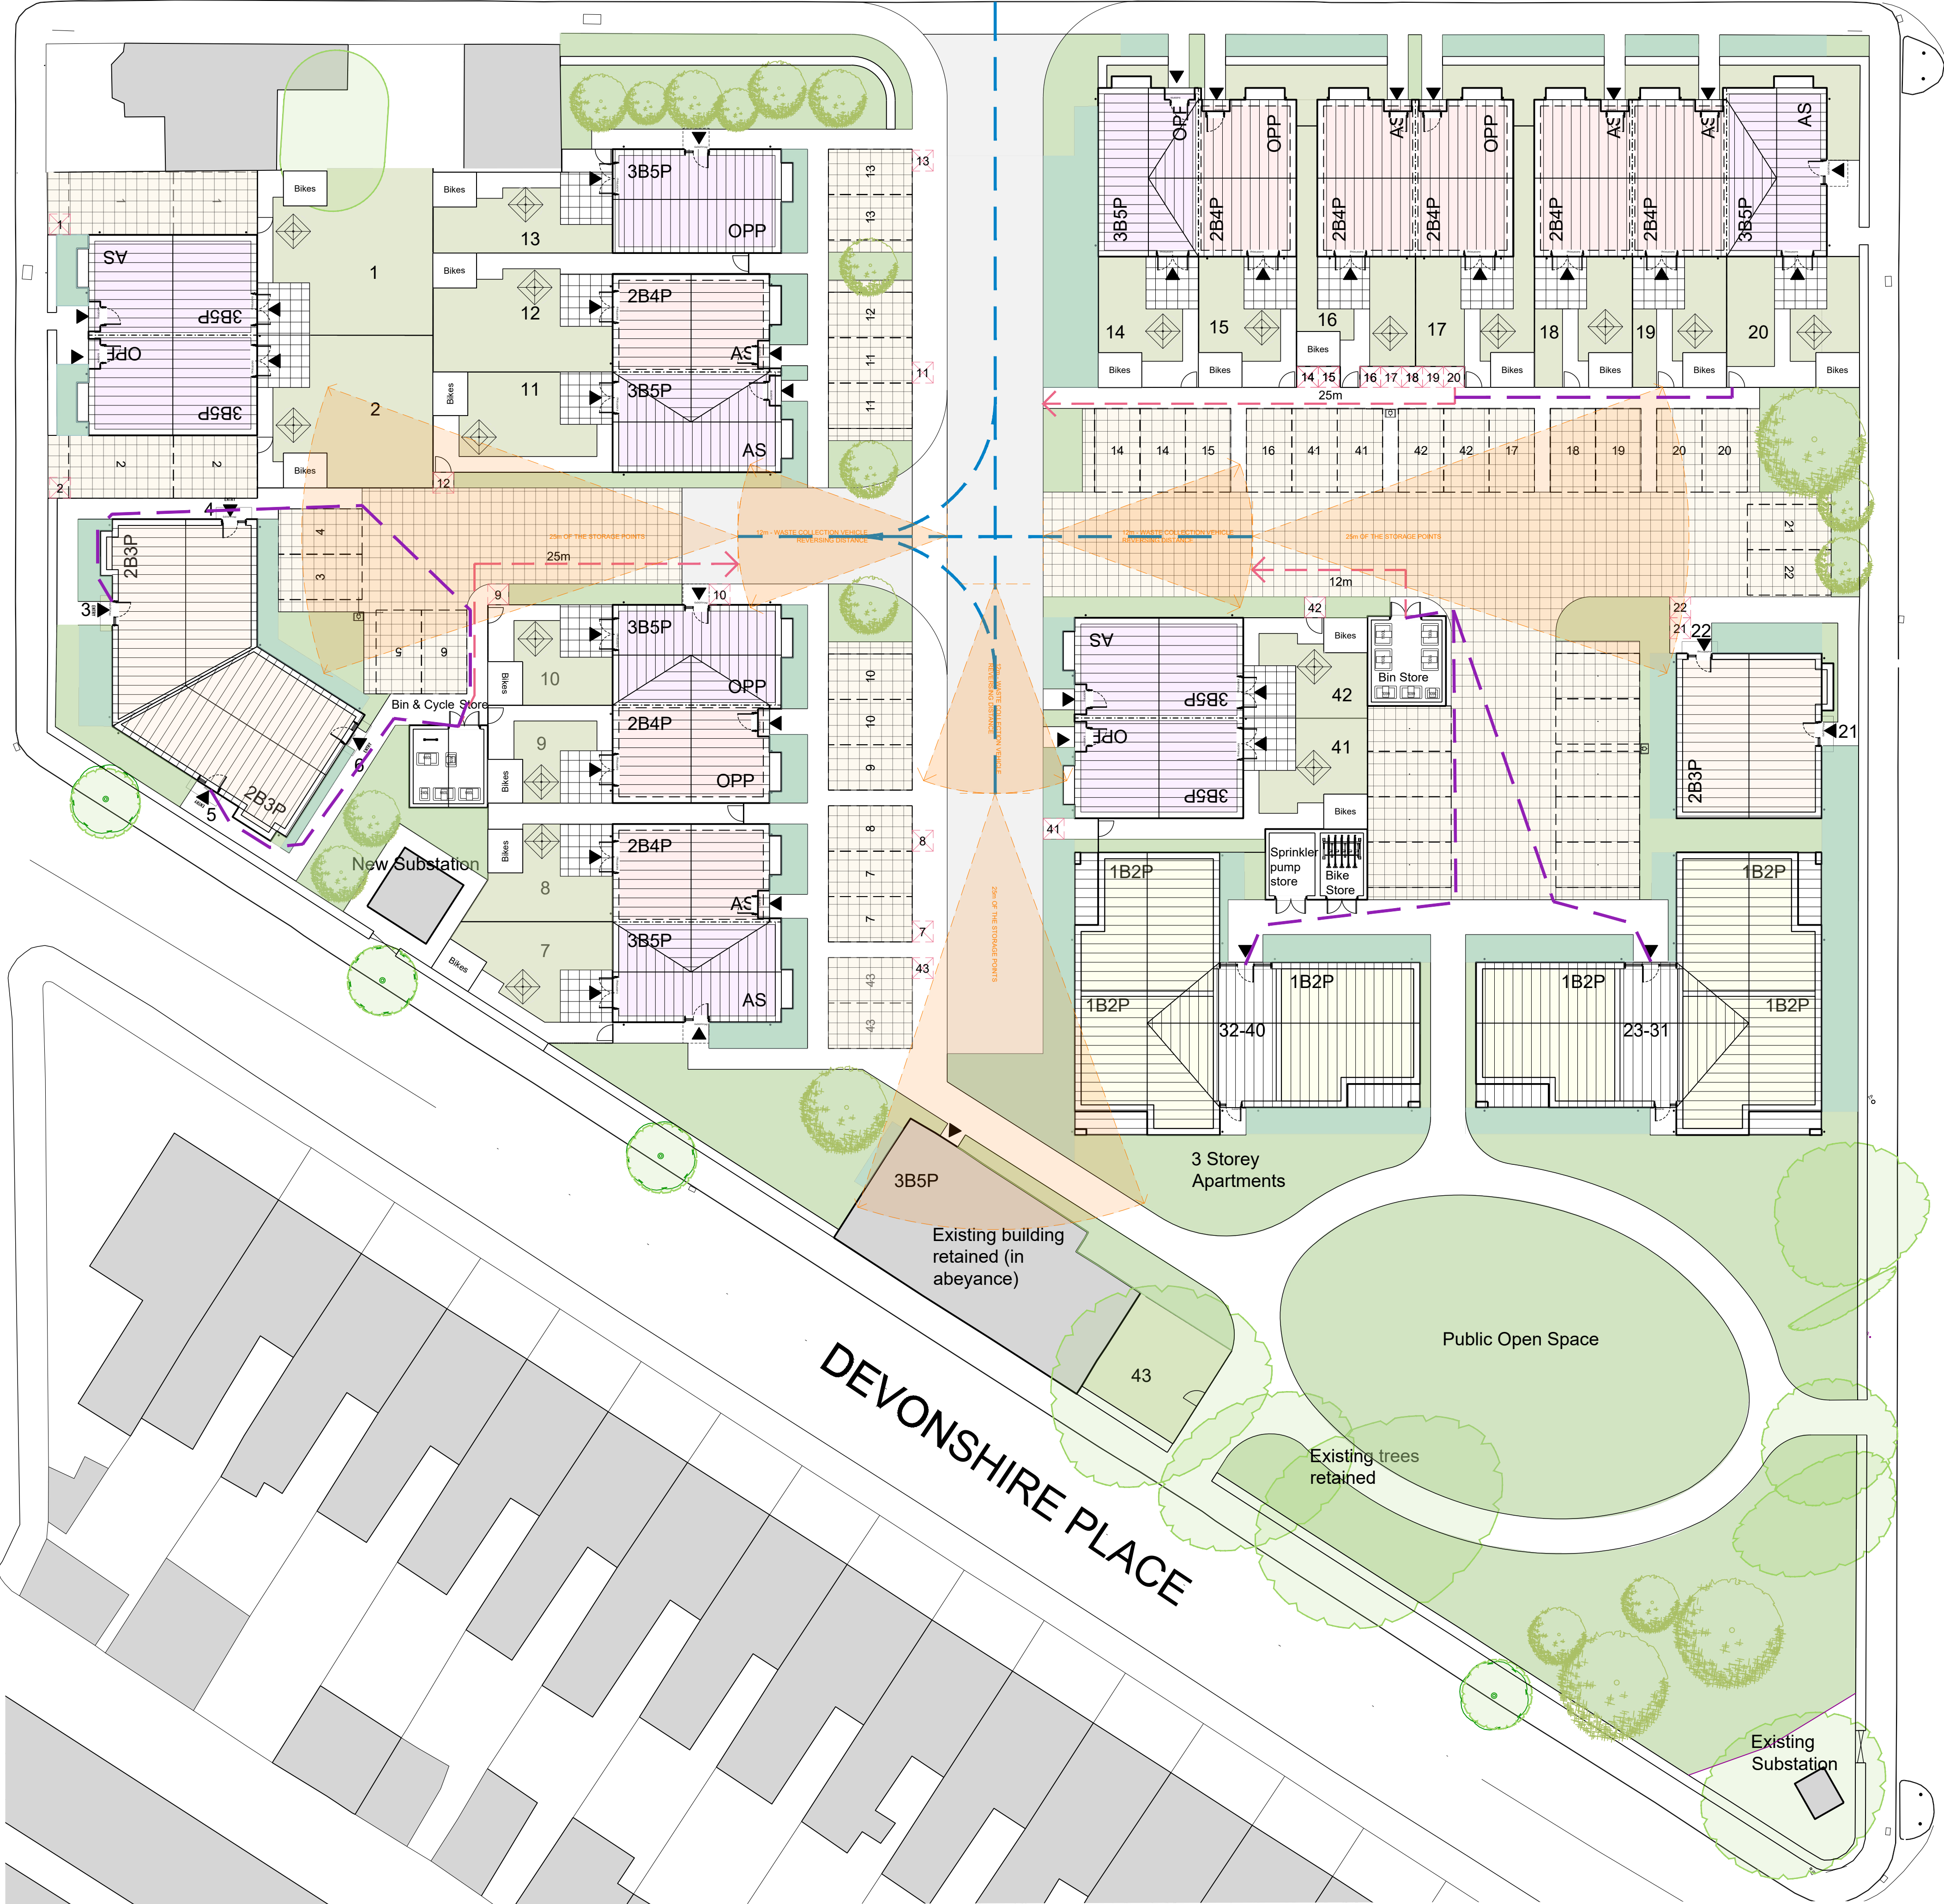

Key:

00

Bin collection point

Refuse vehicle route

Route from dwelling to bin store

Route from bin collection point to refuse vehicle

This drawing is the copyright of Roberts Limbrick Ltd and should not be reproduced in whole or in part or used in any manner whatsoever without their written permission.
Do Not scale off this drawing, use only figured dimensions and report any discrepancies or omissions to the Architect immediately.

rev.	date	description
A	02/03/23	Updated to latest site layout

rl

Roberts Limbrick

project

Residential Development
Devonshire Place
Port Talbot

client
Linc Cymru

drawing
Proposed Site Plan
Waste Management Plan

status
PLANNING

ROBERTS LIMBRICK LTD

The Carriage Building, Bruton Way,
Gloucester, GL1 1DG

☐

The Estates Office, 25 - 26 Gold Tops,
Newport, NP20 4PG

☐

T. 03333 405 500
mail@robertslimbrick.com
www.robertslimbrick.com

Registered Office : England No. 06658029

scale	1:200 @ A1		
date	DEC 2022	author	EP
project	drg no. 10429PL08	rev.	A