



- 1 All dimensions in millimetres unless otherwise stated.
2 Do not scale off drawing. All dimensions to be checked on site.

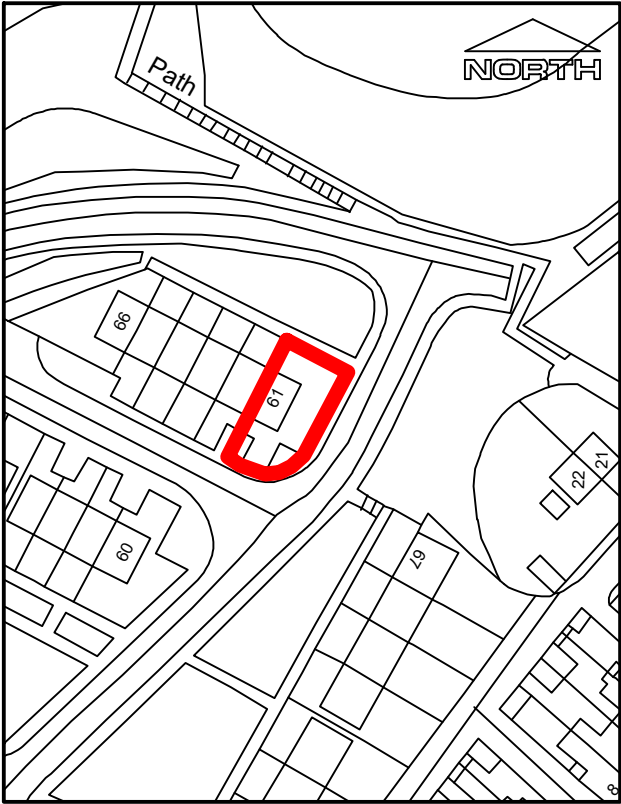


Site Location Plan - 1:1250

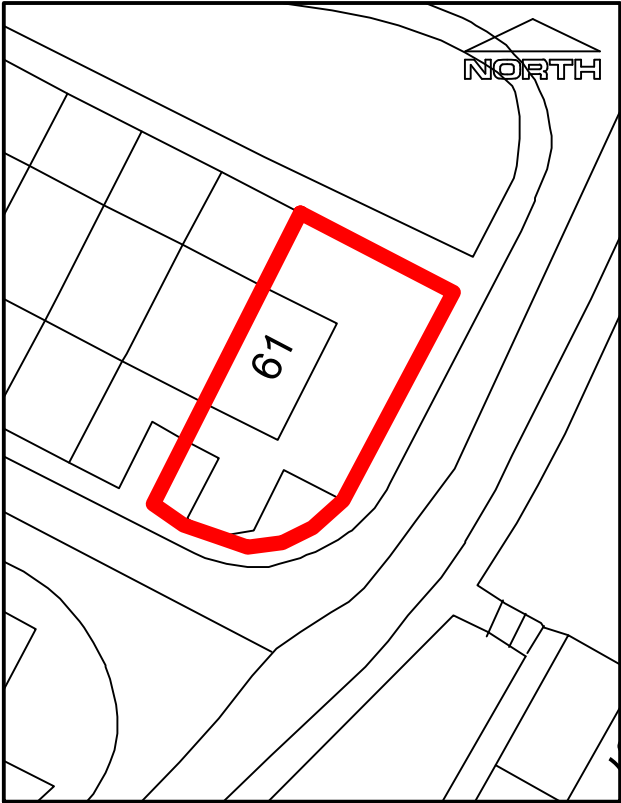

Site Plan - 1:500

Area purchased from Tai Tairan

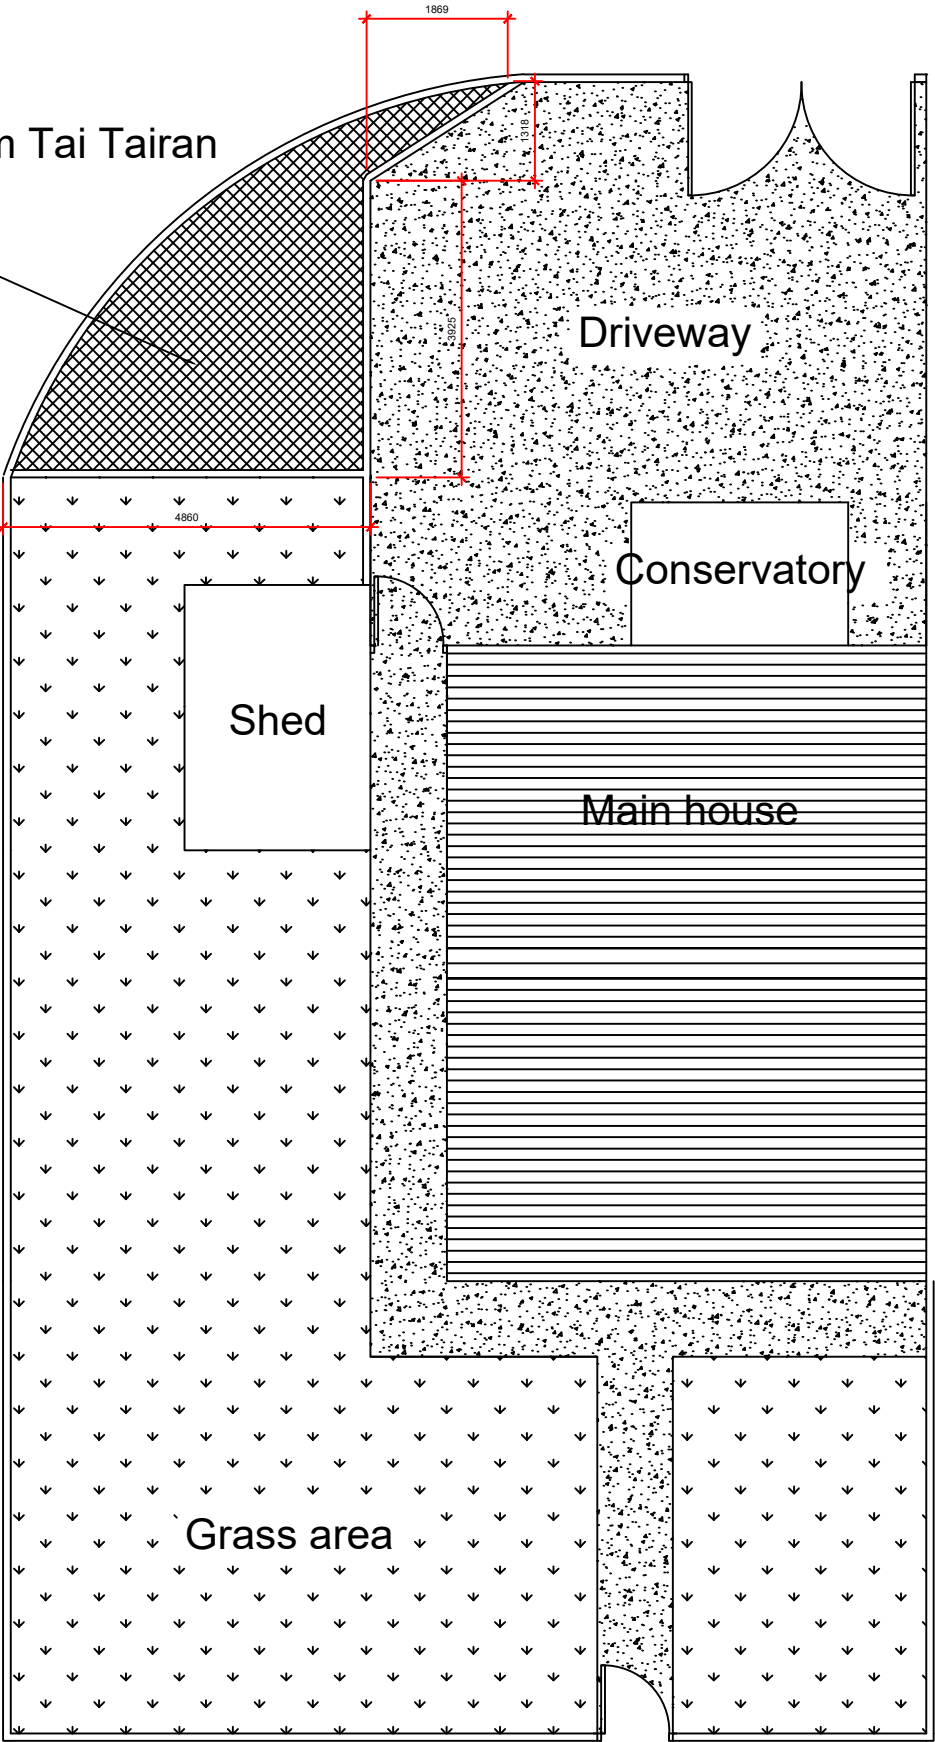

Existing Plan - 1:50

Rev	Details	Dr	Date
Project			
61 Waun Wen, Cwmavon, Port Talbot			
Existing & Location Plans			
Drawn	DB	Checked	Approved
Date	4/1/23	Date	Date
Scales	1:50 or as shown		
Drawing No.	PRV61-001		