


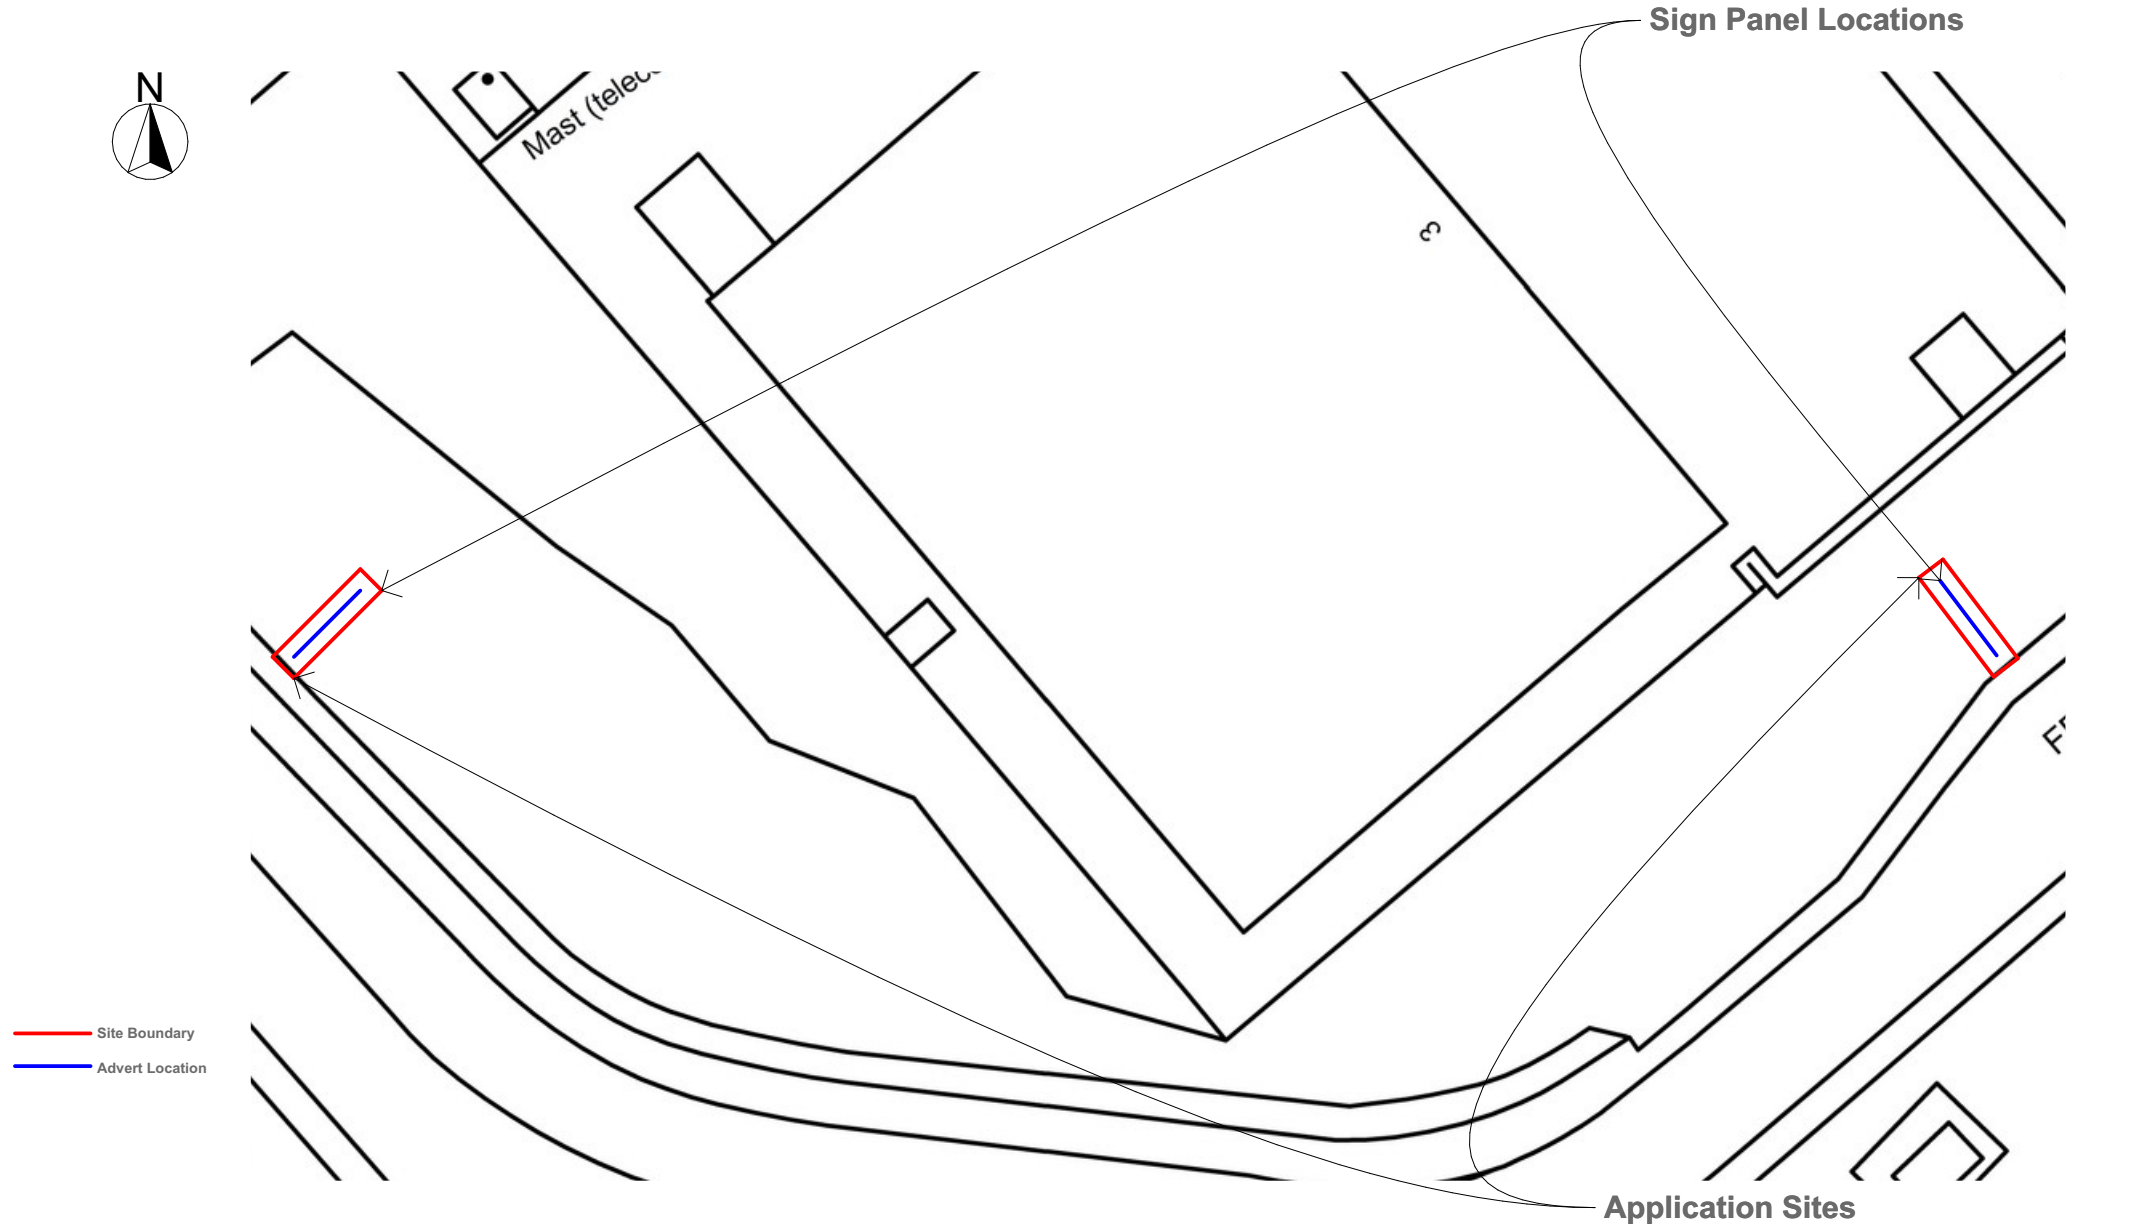

Project Land at Baglan Industrial Estate, Port Talbot, SA12 6DT	Drawing Name Site Plan - Proposed	Date 3.05.2023	Drawing No. T4795 A4 051	Revision	Drawing Scale 1:500 @ A4 	Turnkey A4
---	---	--------------------------	------------------------------------	-----------------	--	-------------------