


--- SITE AREA - 1210 SQM
- 0.121 HECTARE

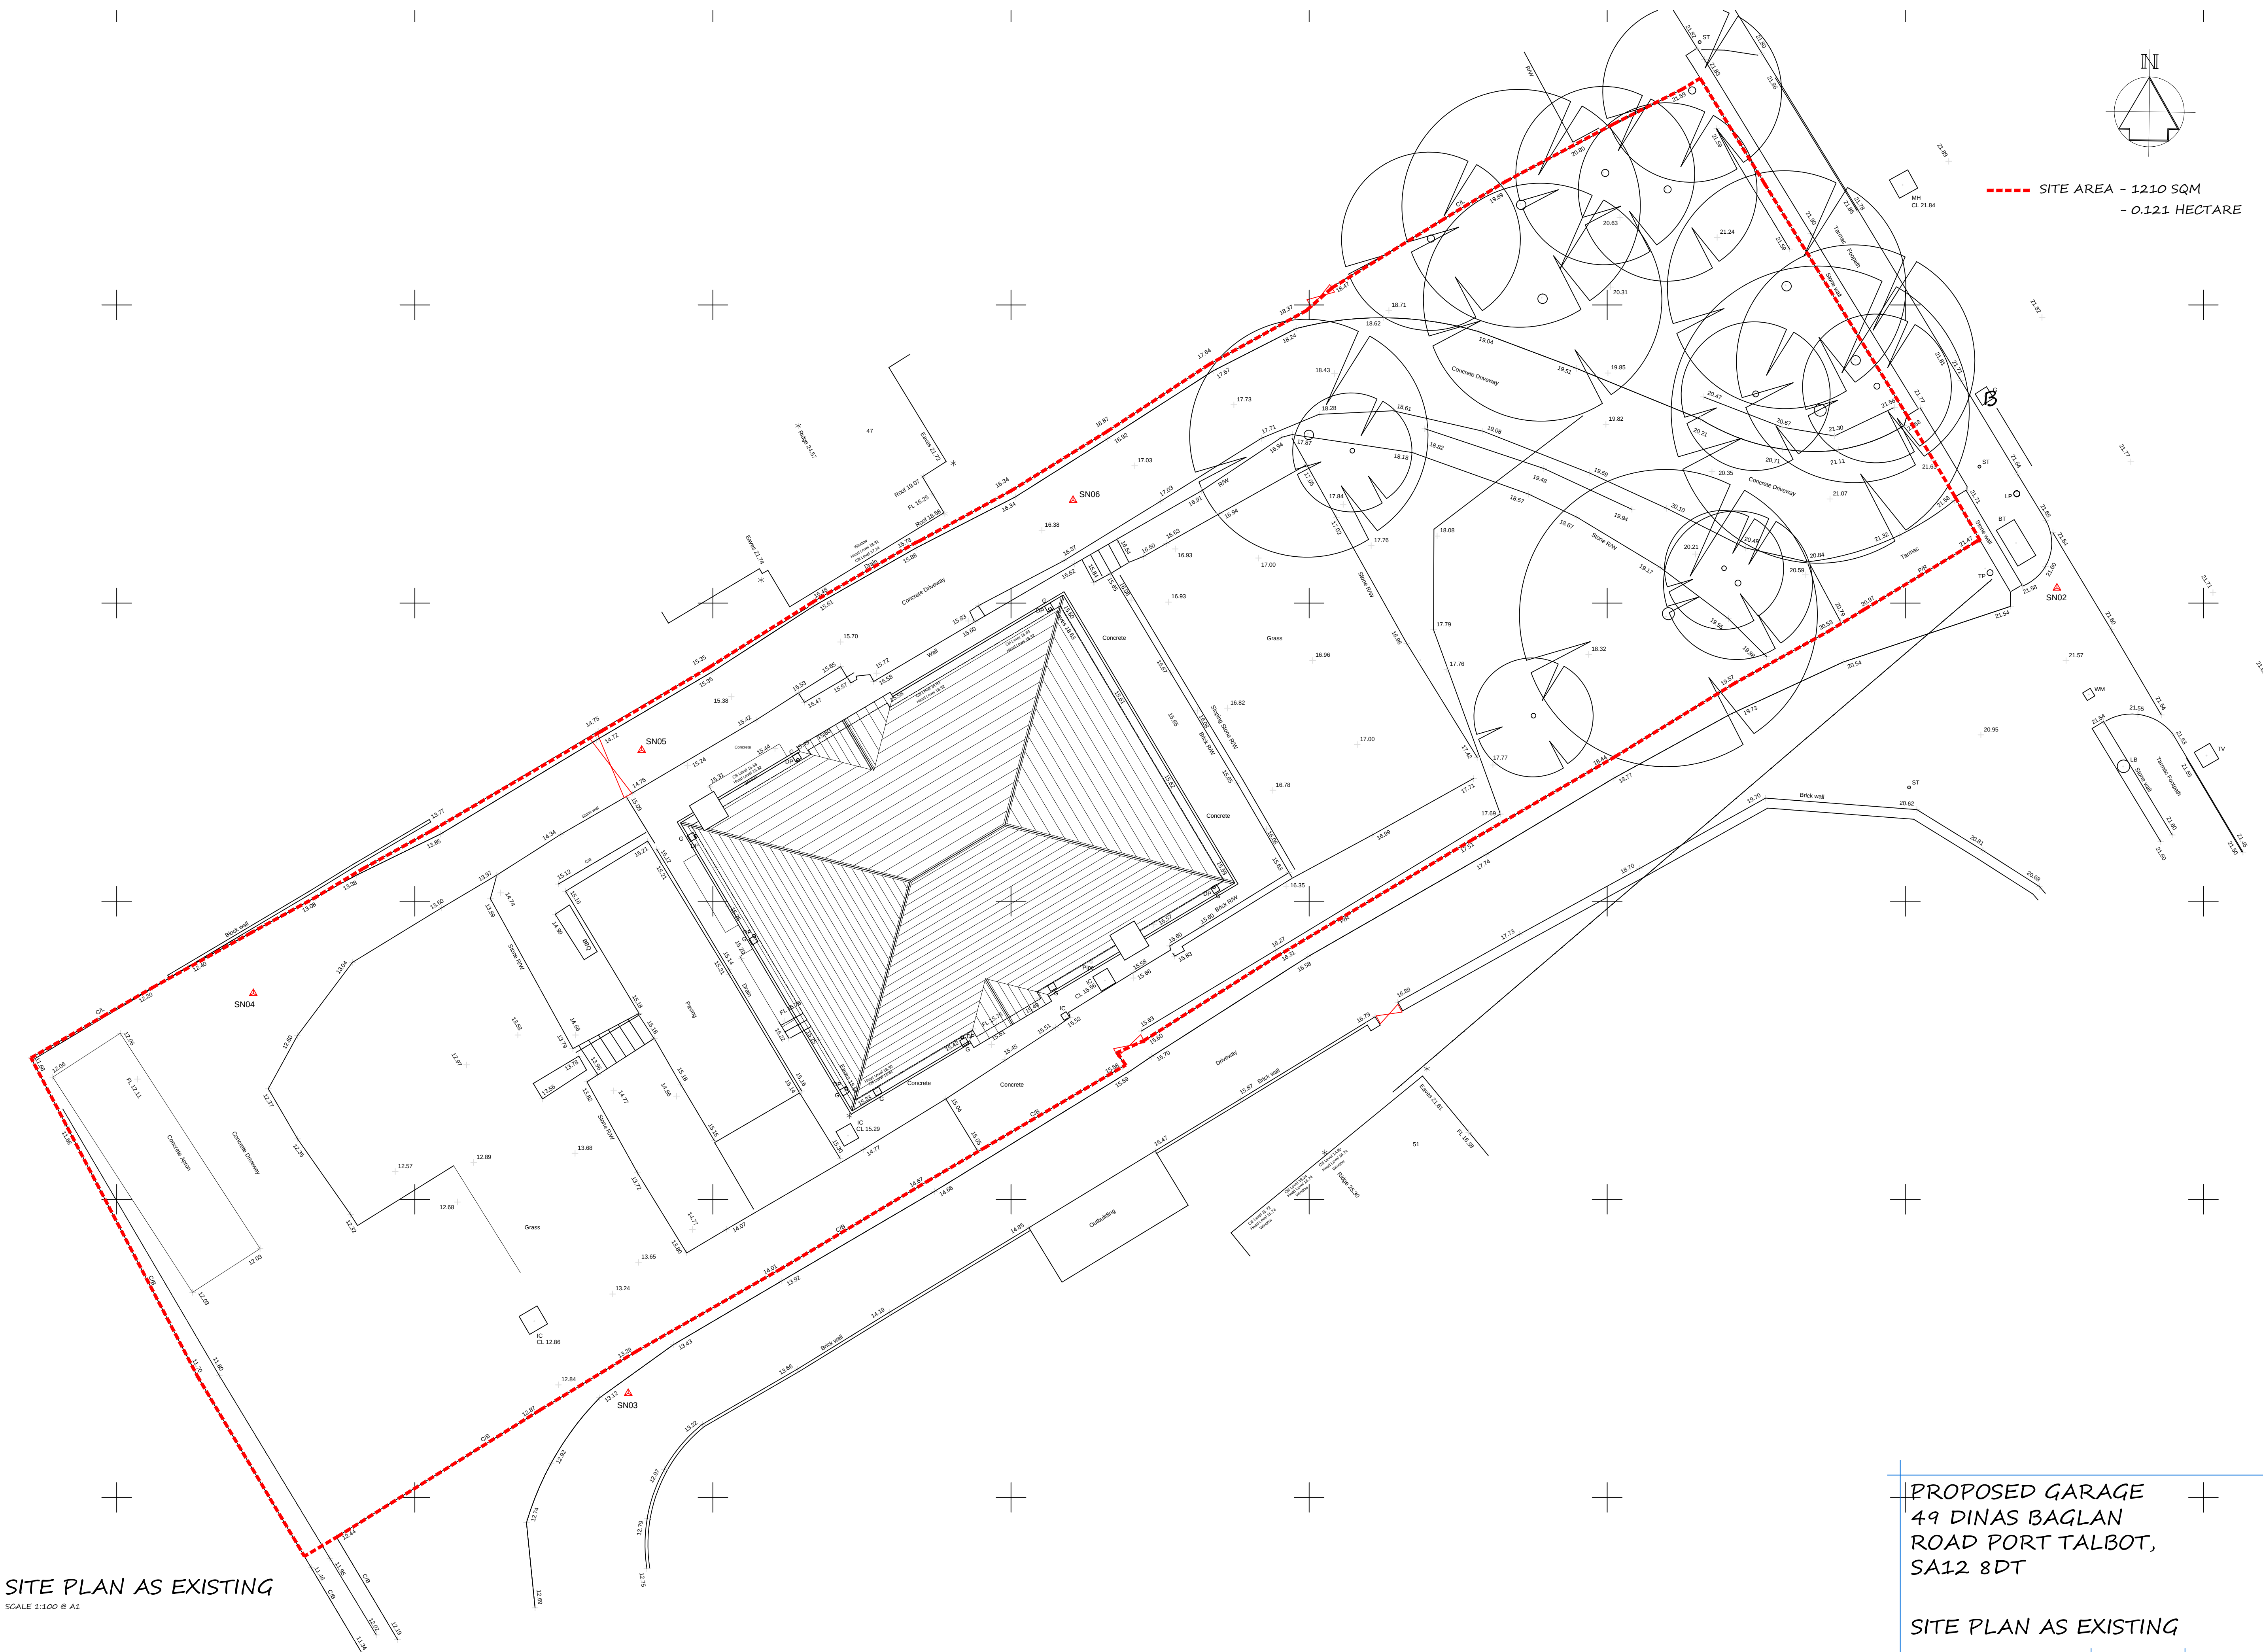

SITE PLAN AS EXISTING
SCALE 1:100 @ A1

PROPOSED GARAGE
49 DINAS BAGLAN
ROAD PORT TALBOT,
SA12 8DT

SITE PLAN AS EXISTING